

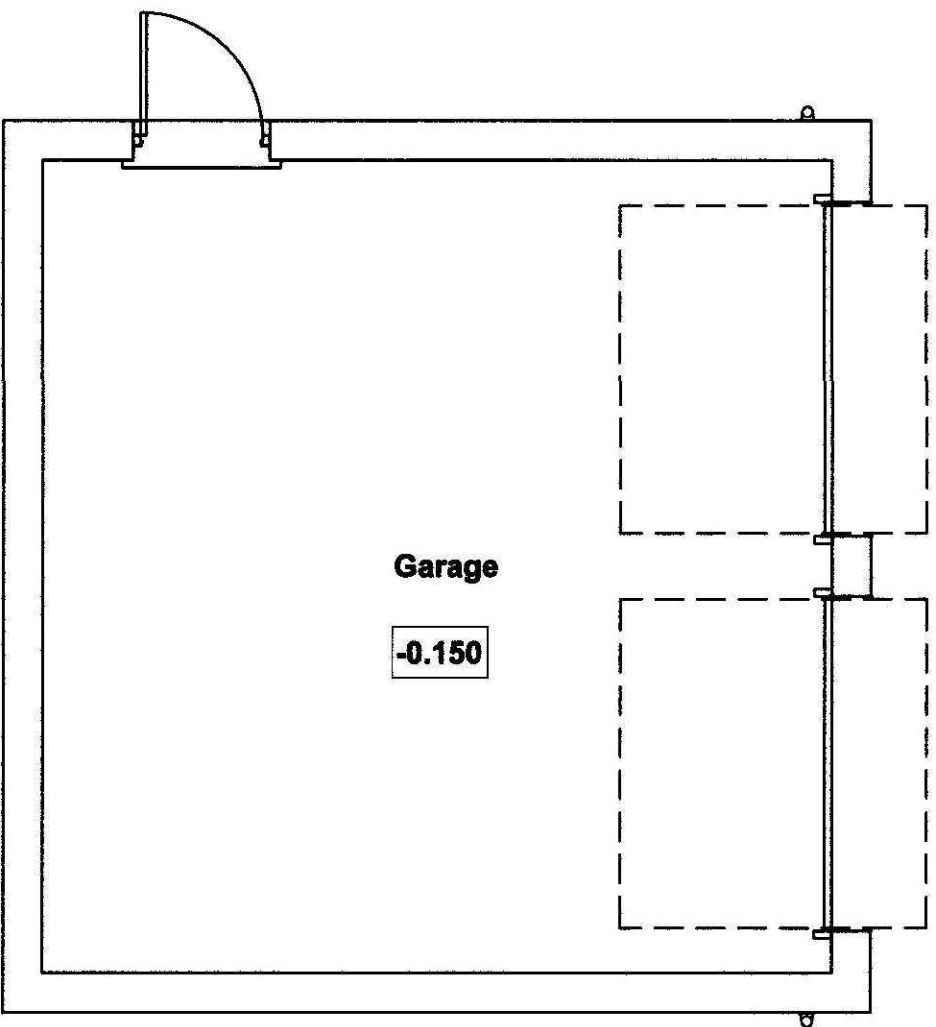


Contractor to check all Dimensions on site prior to ordering materials / commencing work.Do Not Scale from this Drawing - If in doubt then please ask

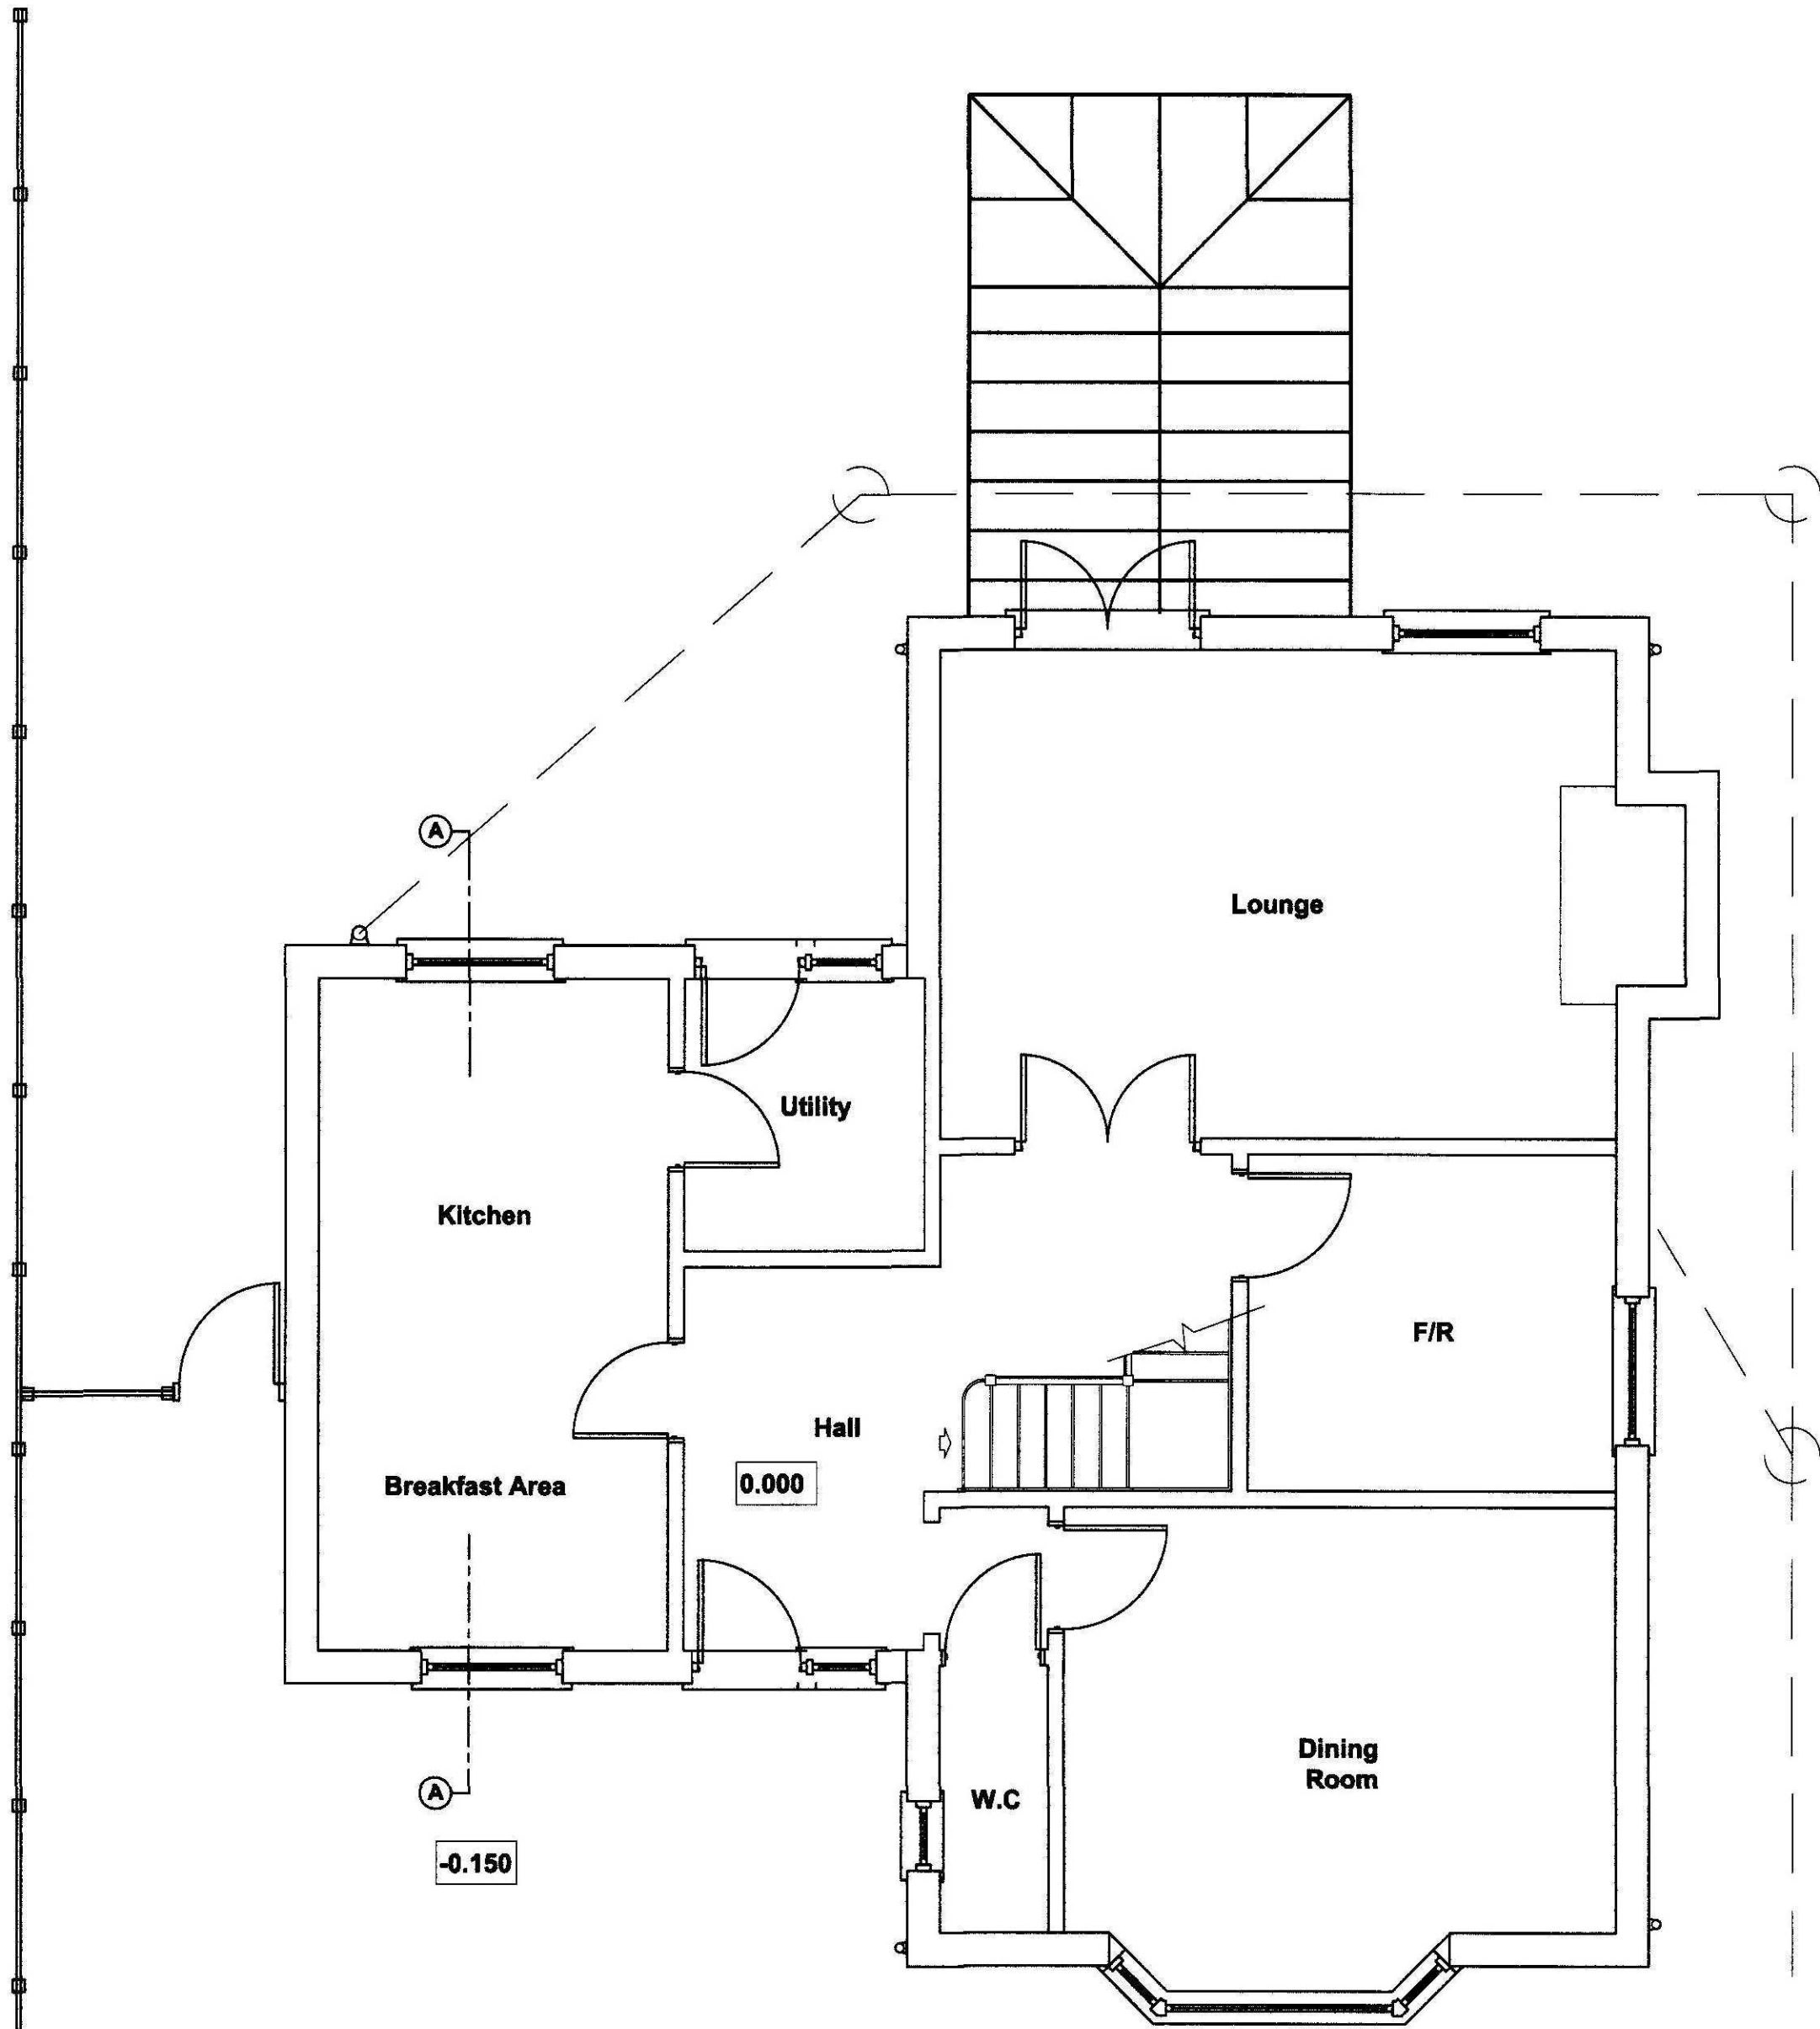


Existing Ground Floor Plan
Scale 1:50

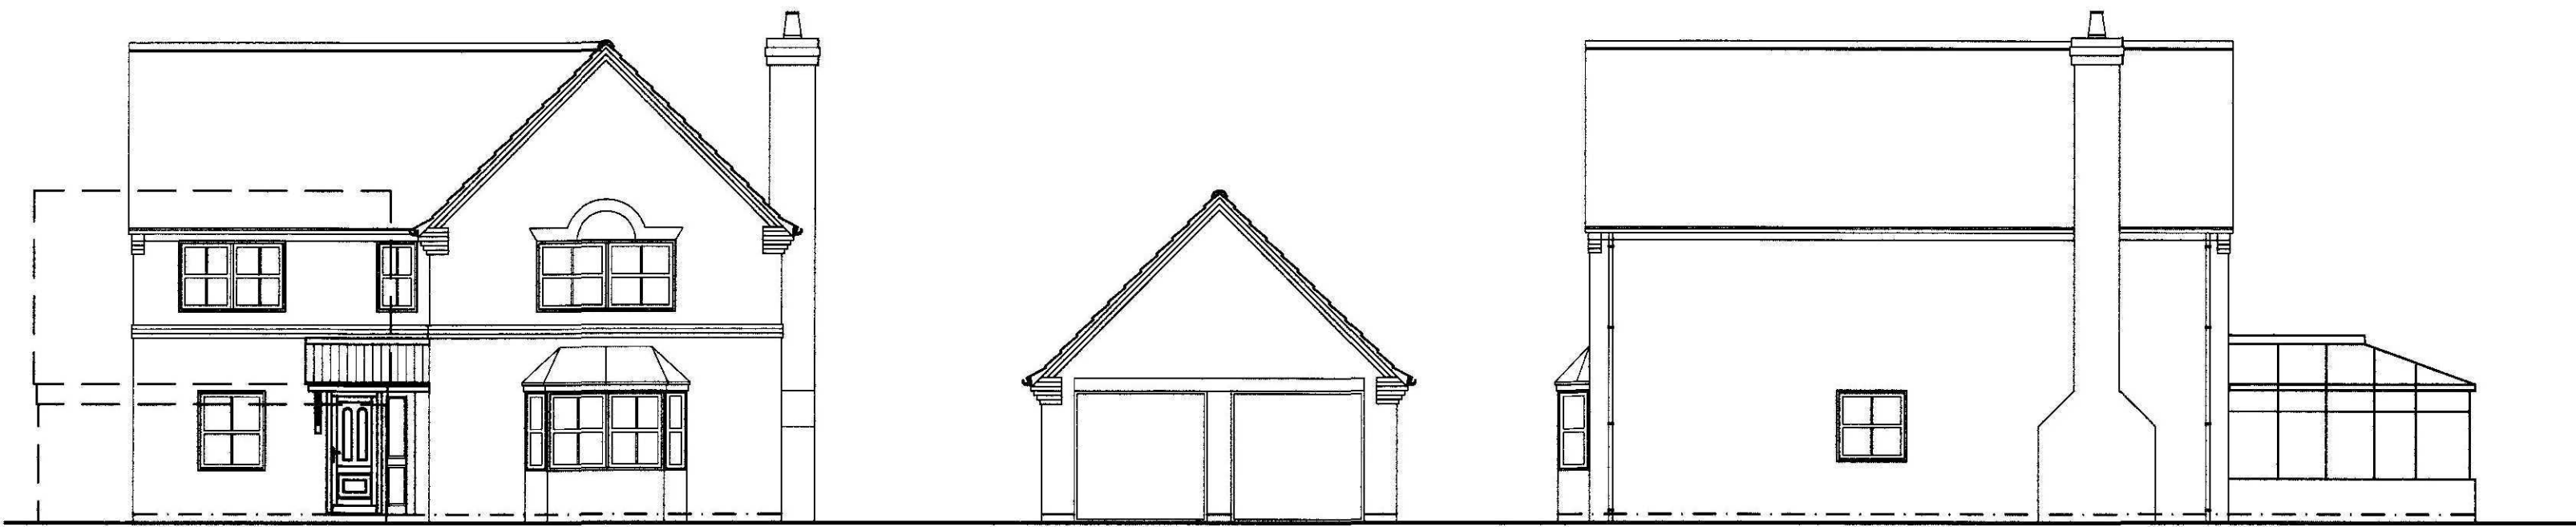


Existing Front Elevation
Scale 1:100

Existing Side Elevation
Scale 1:100

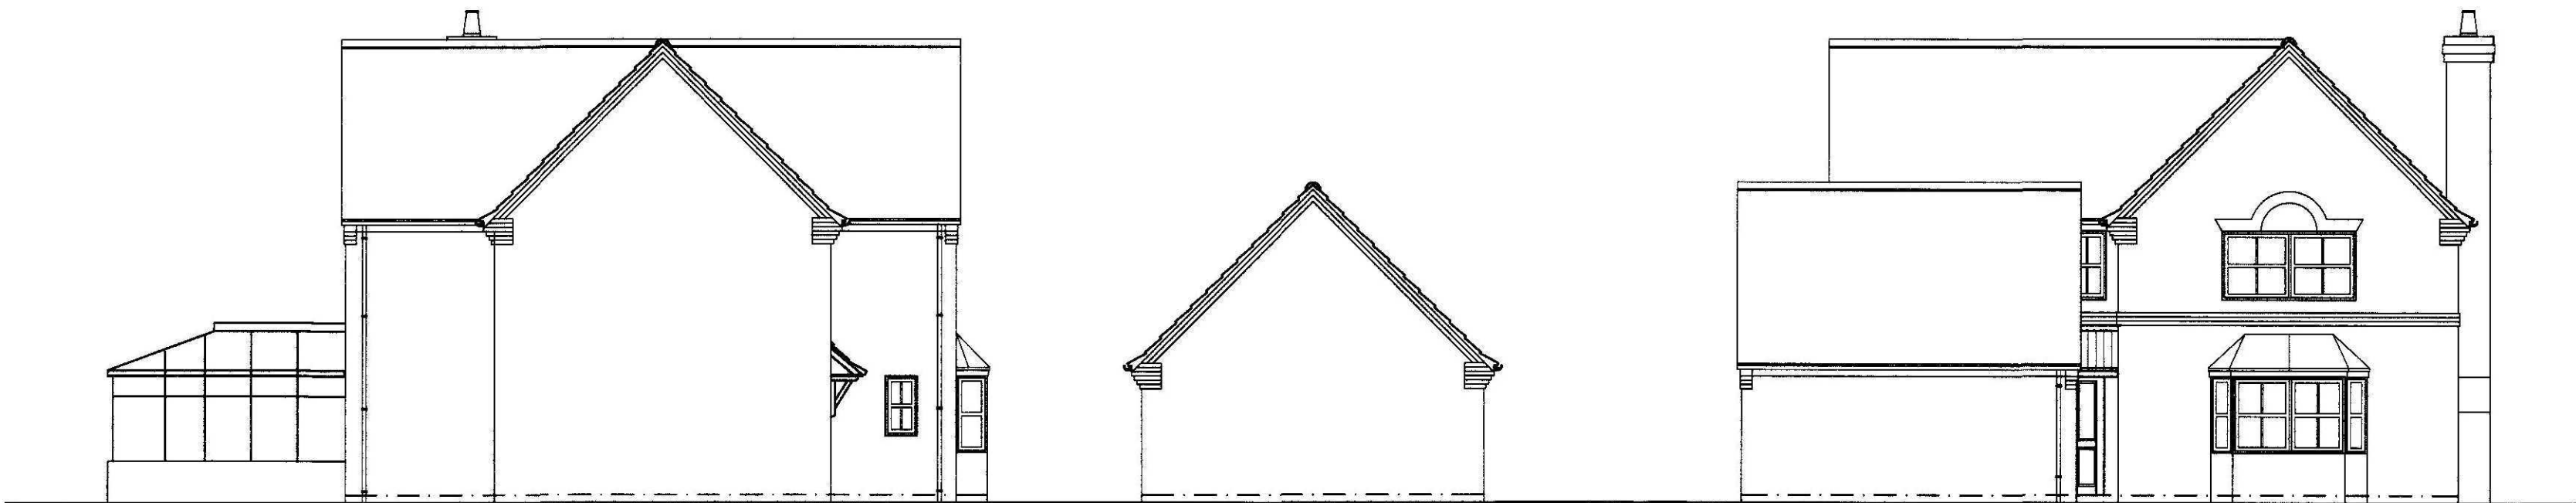

Existing Side Elevation
Scale 1:100

Existing Front Elevation (Garage)
Scale 1:100

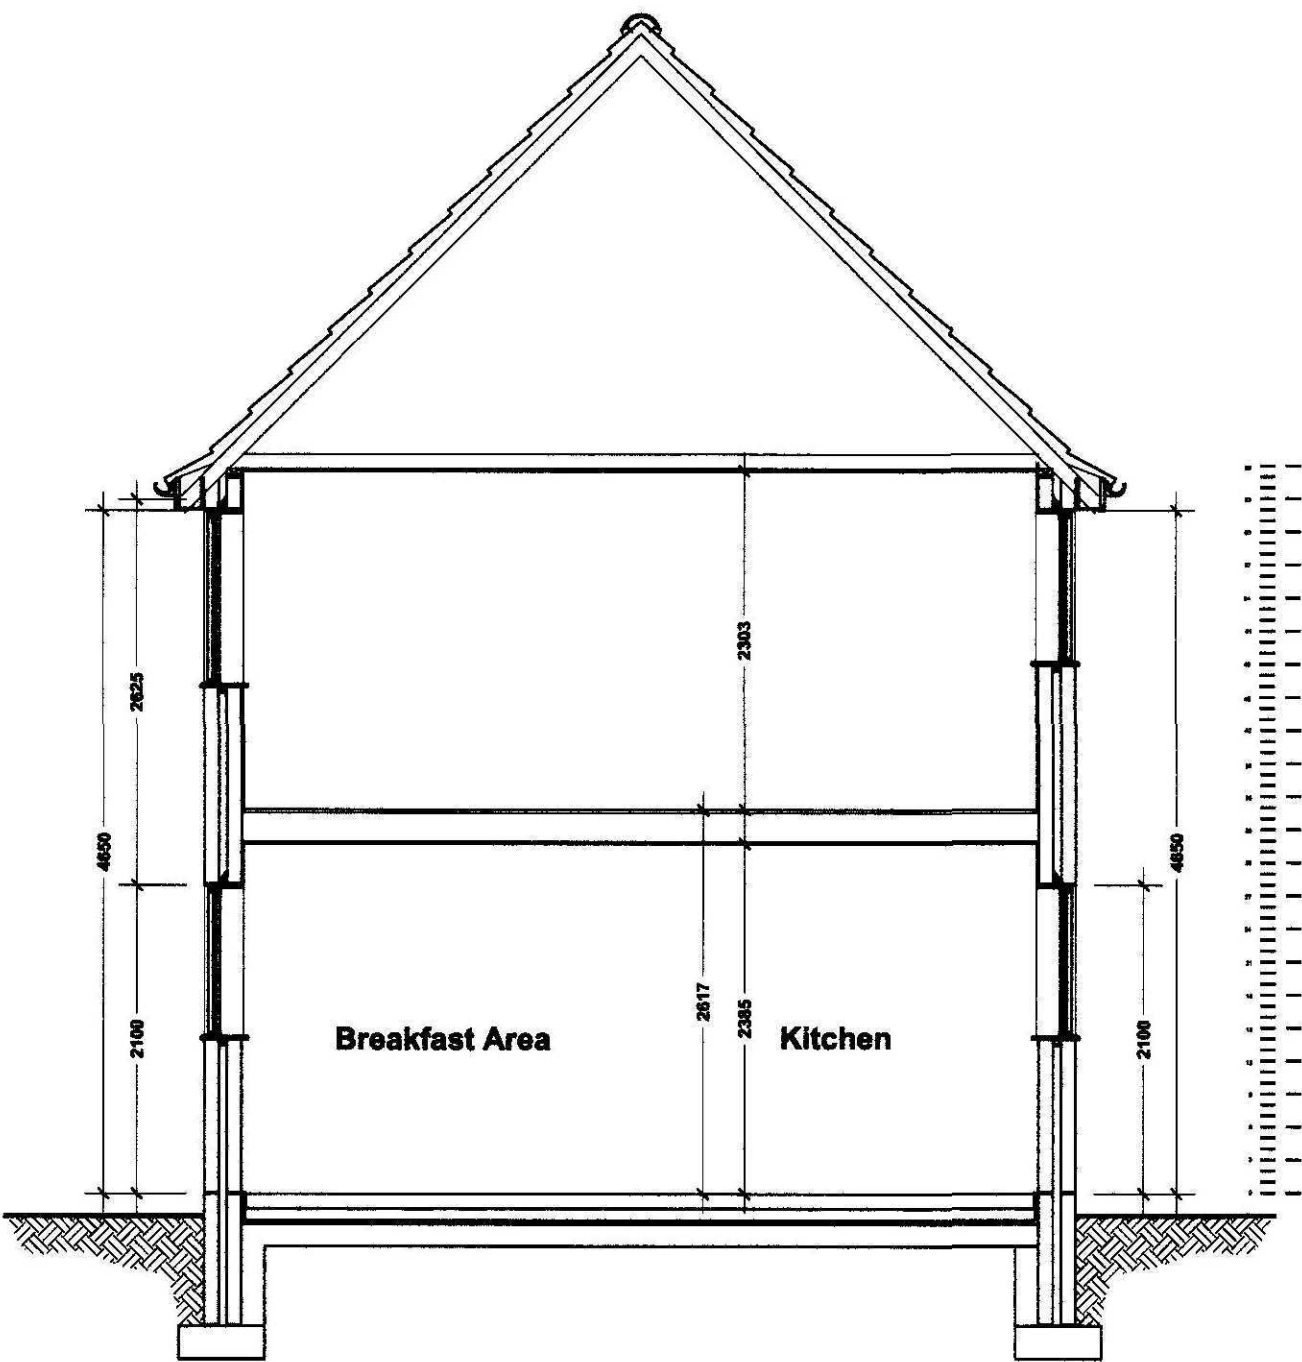

Existing Section A-A
Scale 1:50

GENERAL CONDITIONS
Contractors are responsible for checking all dimensions on site when work commences and before ordering any materials. Any discrepancies should be brought to the attention of the Client for remedial action before commencing further.

All materials not specified to be of a standard suitable for the work proposed and be fit for purpose. All work to be in accordance with good building practice and all necessary BS codes for Workmanship on Building Sites.

Revisions

Client: Mr & Mrs Johnson

Site: Single Storey Extension to provide Link from Kitchen to Existing Garage at: 58 Stonegate Cowbit PE12 6AH

Drg Title: Existing Plans and Elevations




2nd Floor - 58 Sheepmarket Spalding PE11 1BH Tel: 01775 768 921 e-mail: enquiries@remwaydesign.co.uk

Drg Size: A1 Drawing Number: 1812-03 Revision:


PLEASE NOTE:
Due to areas of the structure being covered, unexposed or otherwise inaccessible the notes / specifications of existing materials are subject to confirmation of site when it is feasible to expose the relevant areas of construction.

Contractor to check all Dimensions on site prior to ordering materials / commencing work. Do Not Scale from this Drawing - If in doubt then please ask

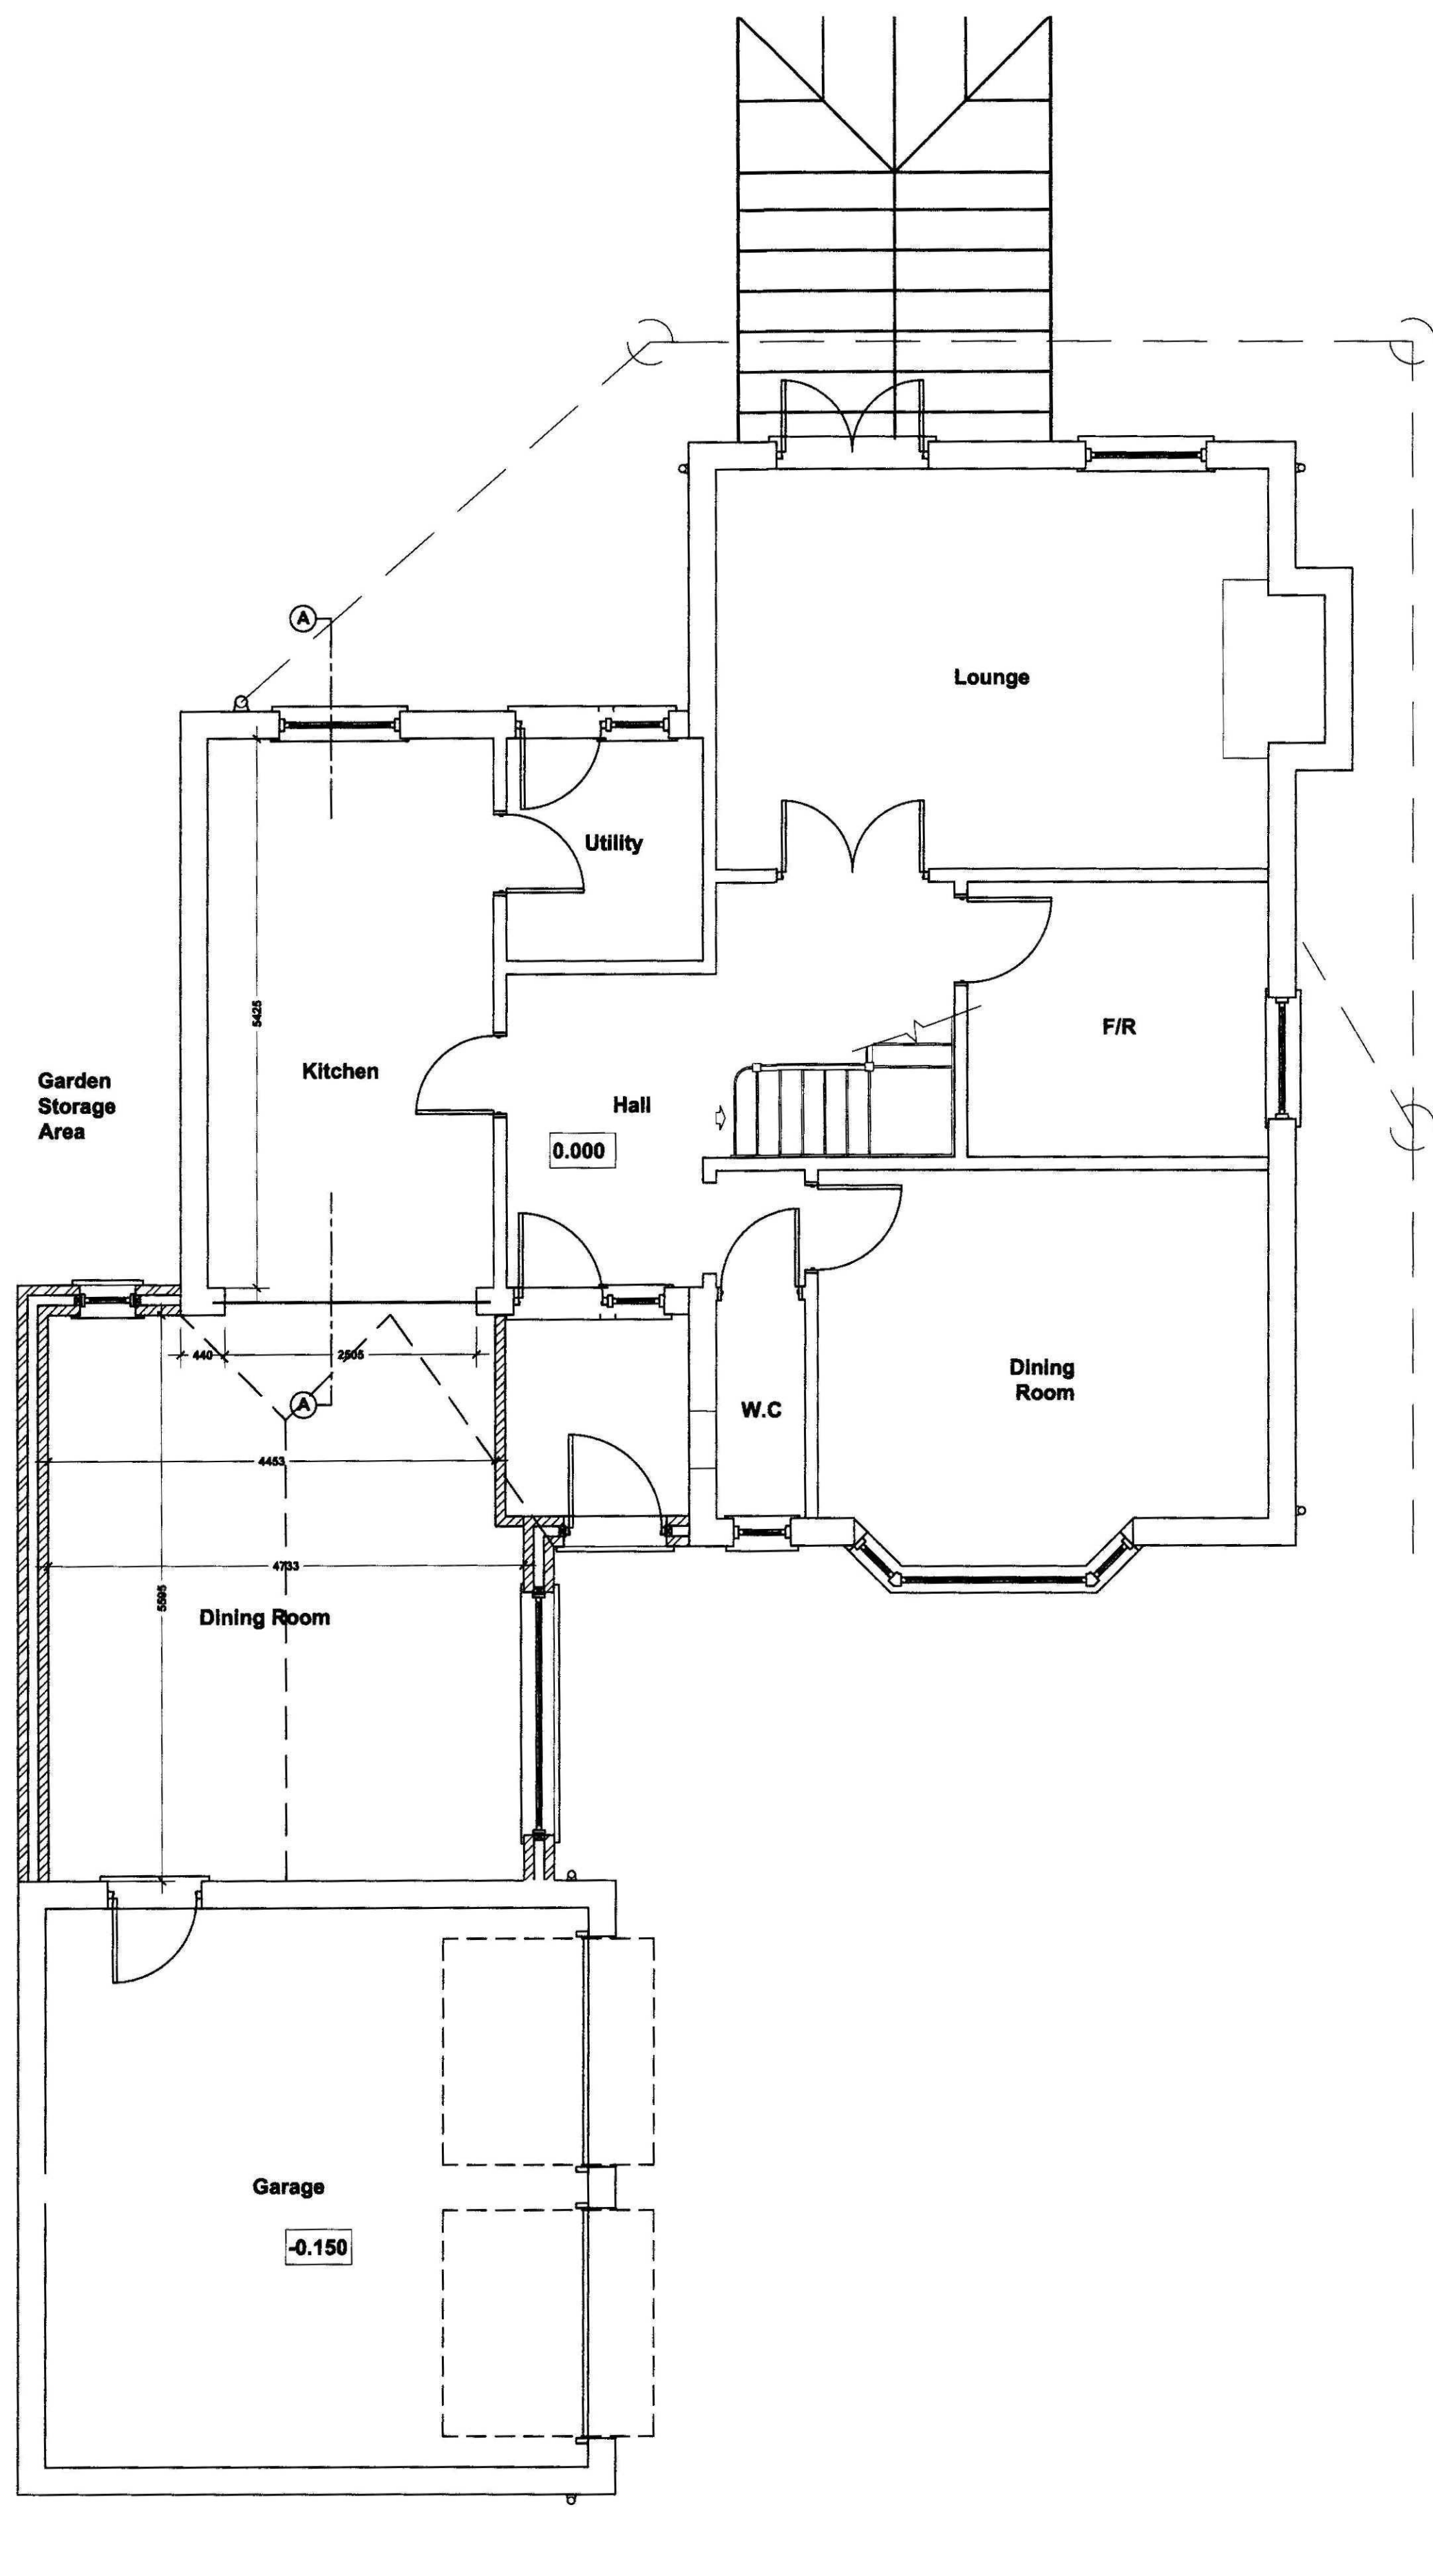


Proposed Ground Floor Plan
Scale 1:50

PLEASE NOTE:
Due to areas of the structure being covered, unexposed or otherwise inaccessible the notes / specifications of existing materials are subject to confirmation of site when it is feasible to expose the relevant areas of construction.

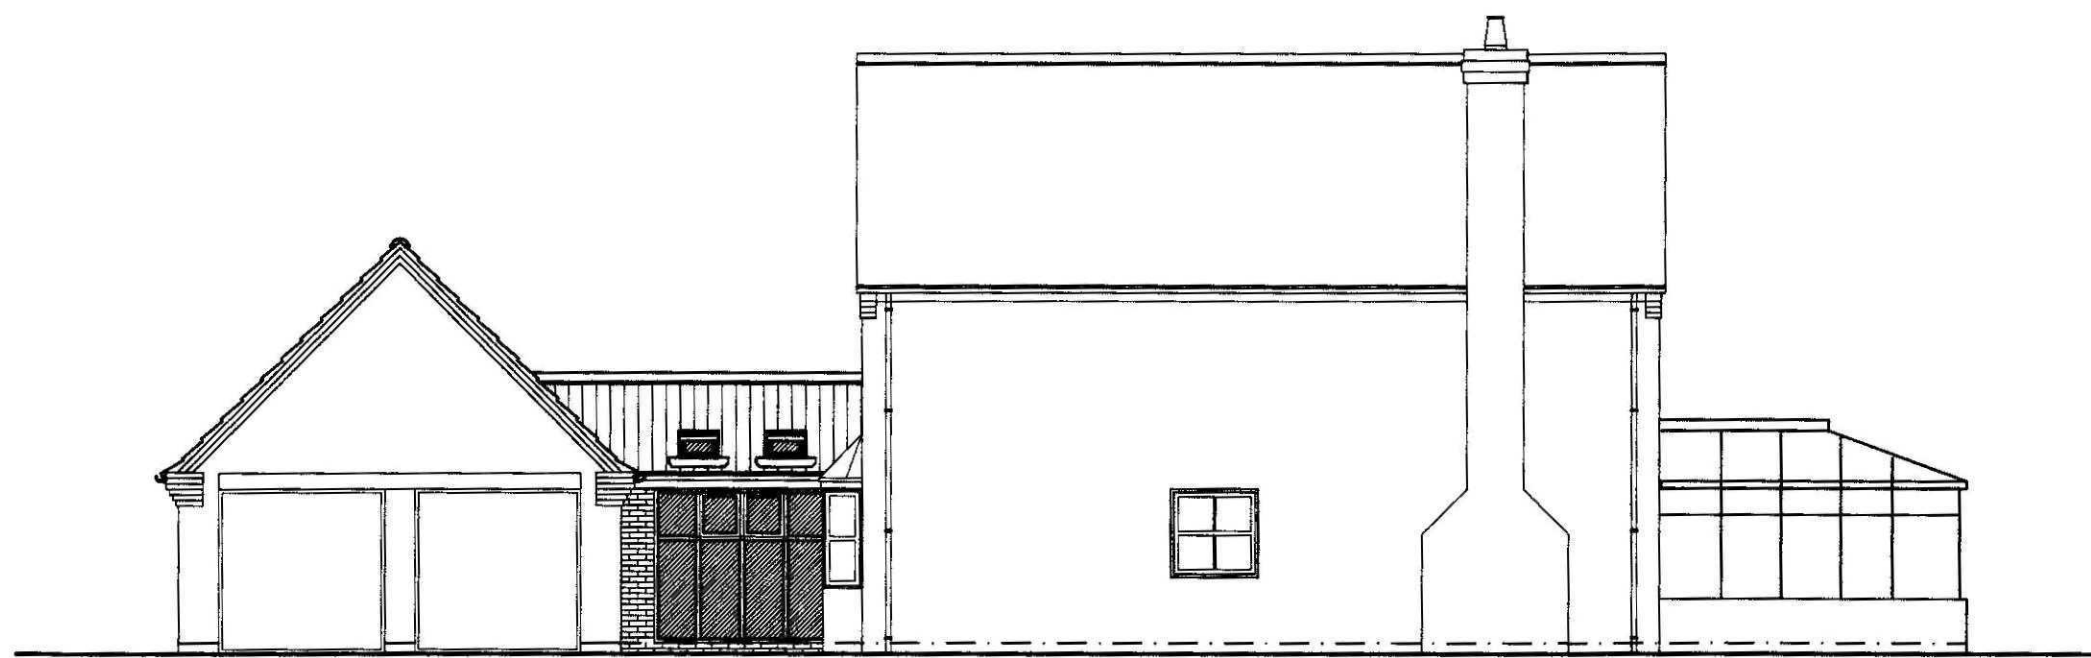

Proposed Side Elevation
Scale 1:100

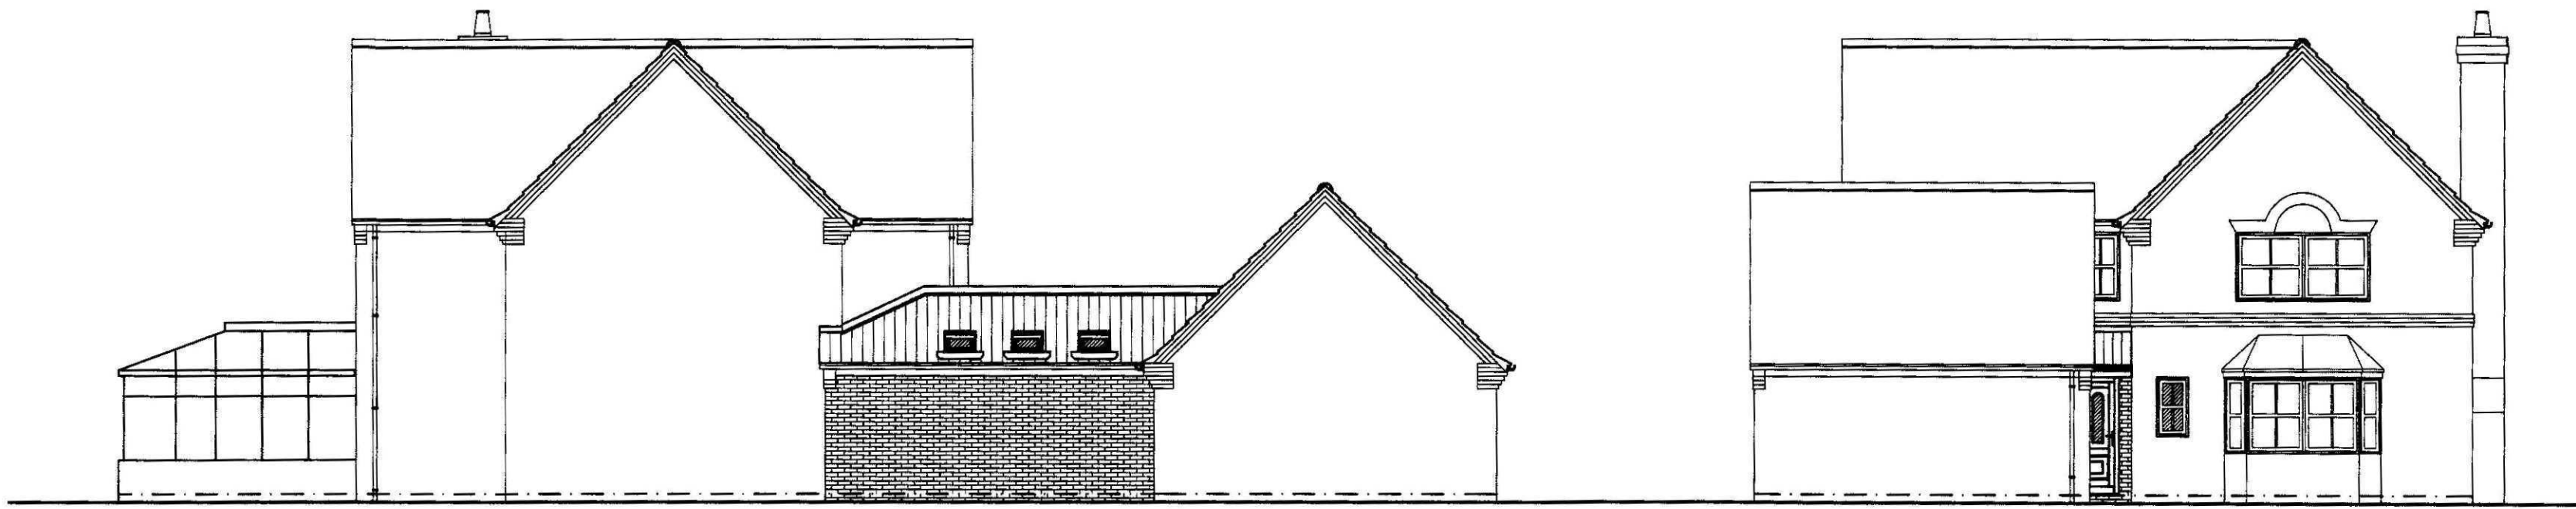

Proposed Side Elevation
Scale 1:100

Proposed Front Elevation (Garage)
Scale 1:100



Proposed Section A-A
Scale 1:50

GENERAL CONDITIONS
Contractors are responsible for checking all dimensions on site when work commences and before ordering any materials. Any discrepancies should be brought to the attention of the Client for remedial action before commencing further.
All materials not specified to be of a standard suitable for the work proposed and be fit for purpose. All work to be in accordance with good building practice and all necessary BS codes for Workmanship on Building Sites.

Revisions

A - 07.01.10 - Amended to suit Clients comments

Client: **Mr & Mrs Johnson**

Site: Single Storey Extension to provide Link from Kitchen to Existing Garage at: 58 Stonegate Cowbit PE12 6AH


SHDC
Planning & Development
19 JAN 2010
Ref: 005110

Proposed Plans and Elevations



2nd Floor - 58 Sheepmarket
Spalding
PE11 1BH
Tel: 01775 708 921
e-mail: enquiries@remiwaydesign.co.uk

Drw Size	Drawing Number	Revision:
A1	1812-04	A

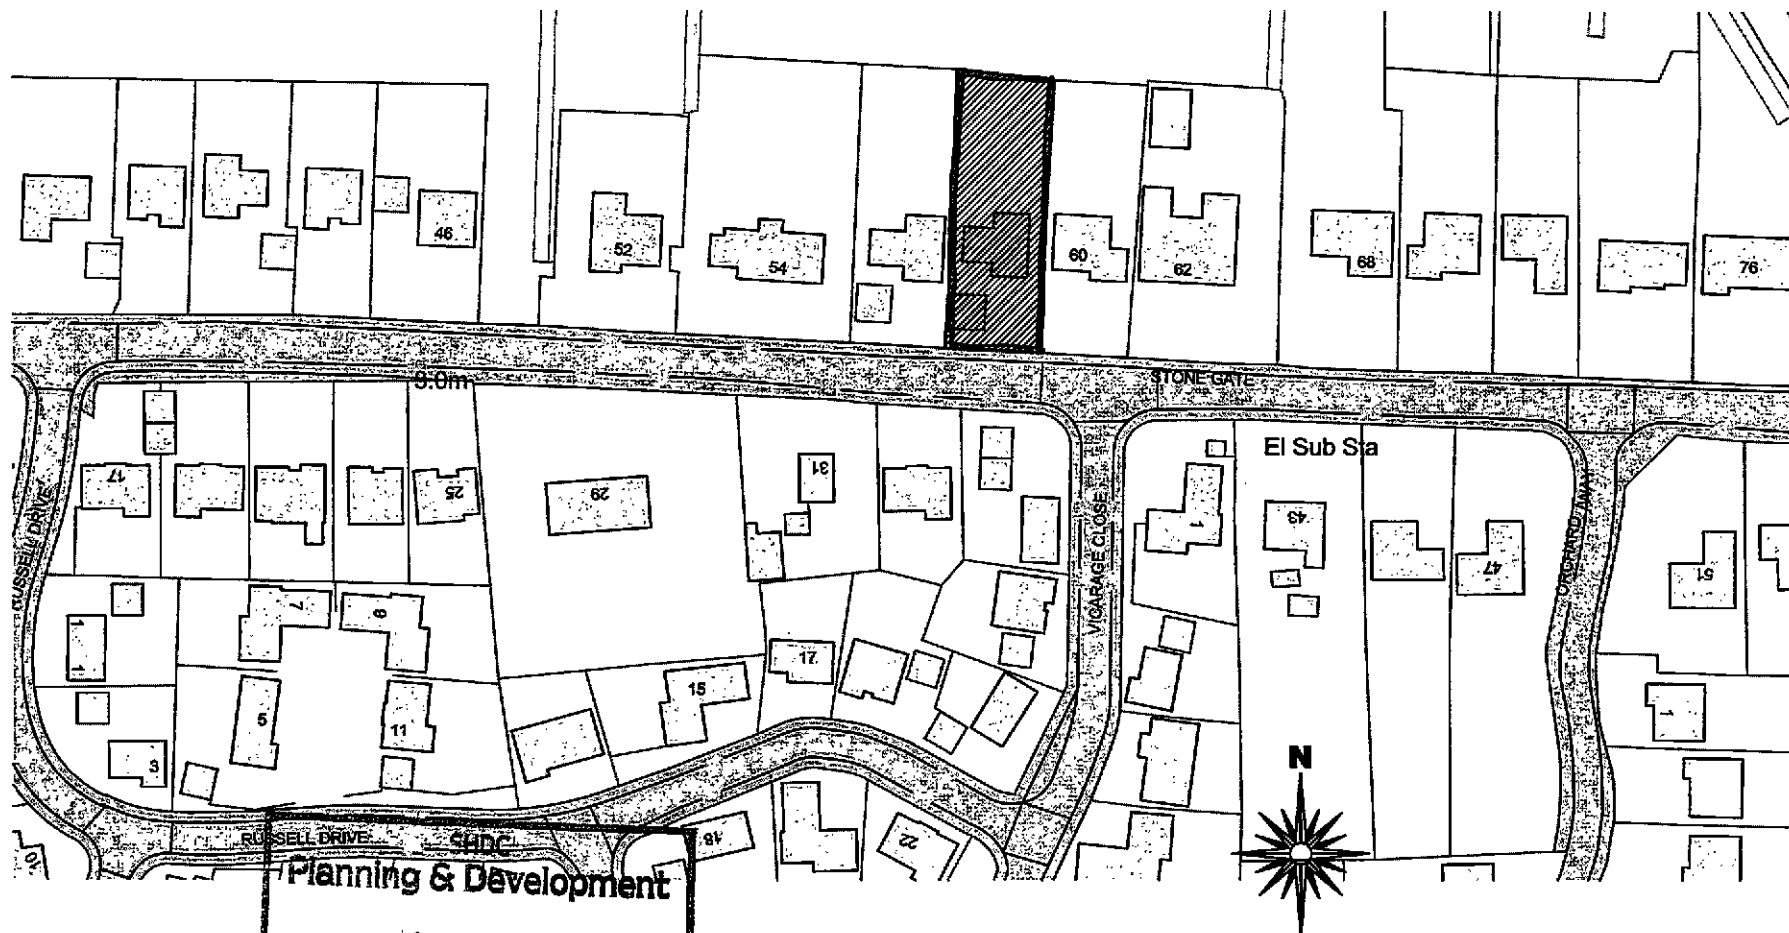

Planning & Development
19 JAN 2010
Ref: 0051-10

Site Location Plan

Scale 1:1250



2nd Floor - 58 Sheepmarket
Spalding
PE11 1BH
Tel: 01775 768 921
e-mail: enquiries@remwaydesign.co.uk

Site:

Single Storey Extension to provide Link
from Kitchen to Existing Garage at:
58 Stonegate
Cowbit
PE12 6AH

Client:


Mr & Mrs Johnson

Date: *****

Scale: as noted


Drawing No:

1812-01

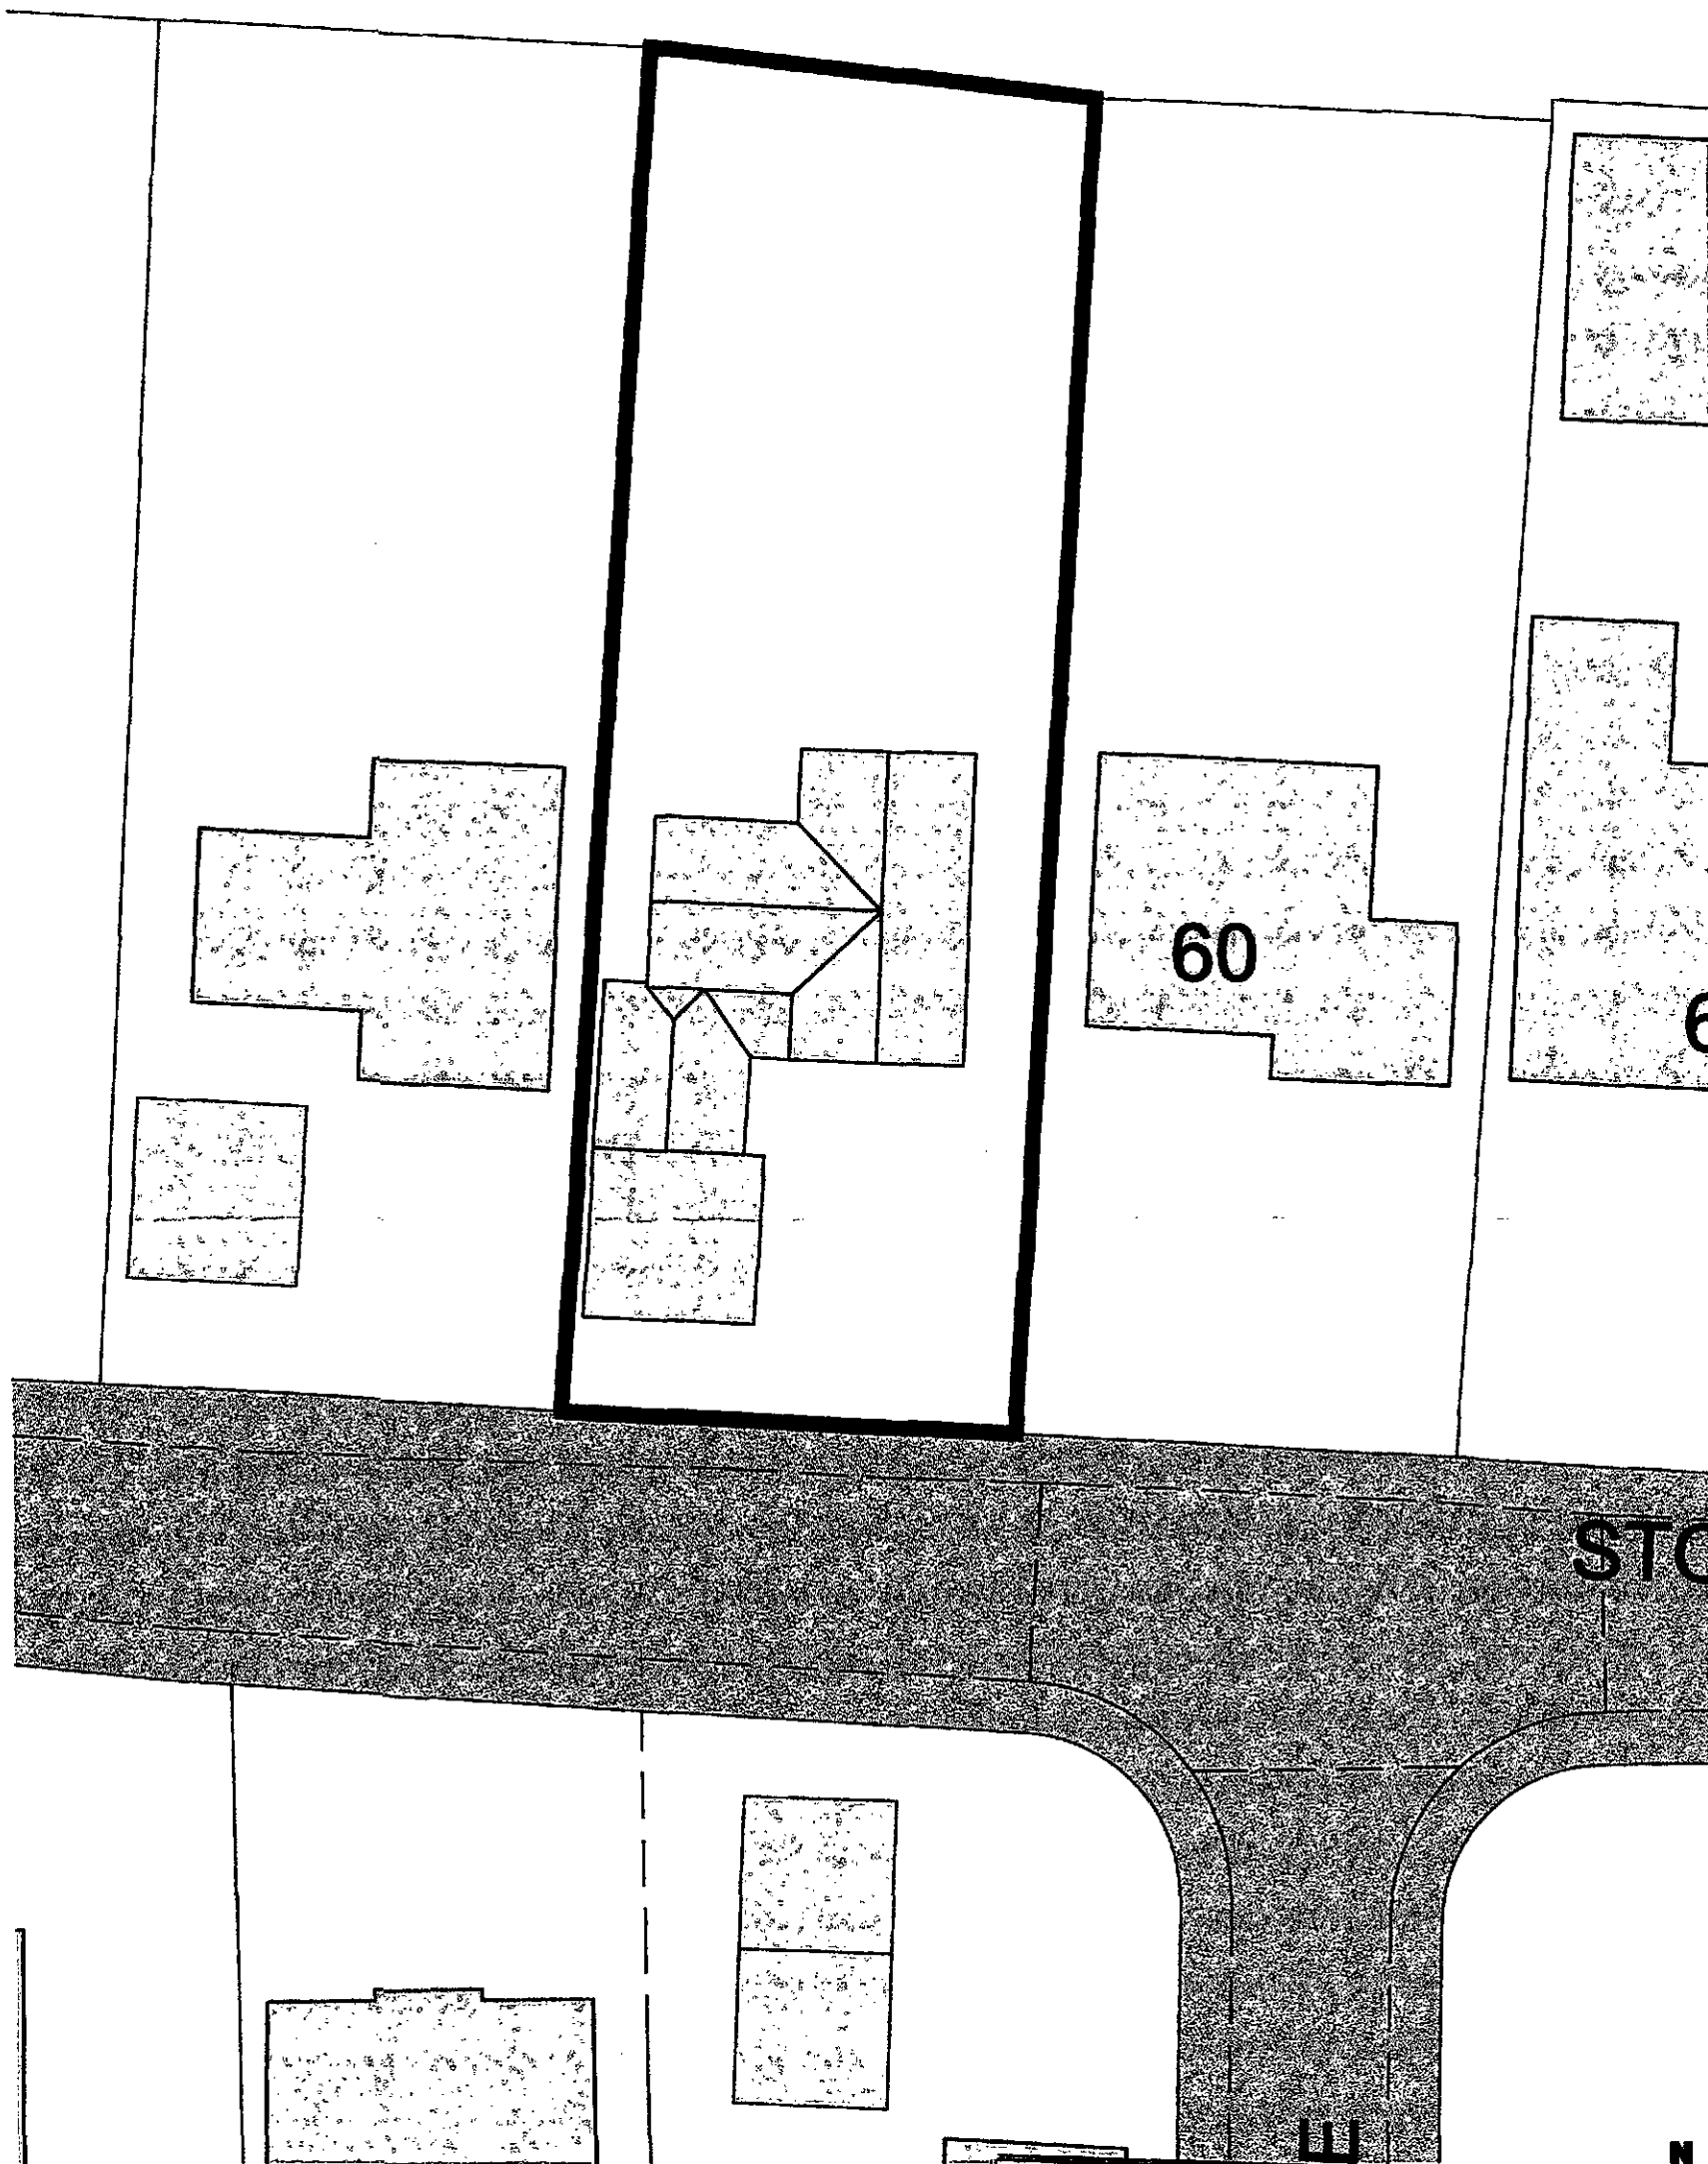

Site Block Plan
Scale 1:250

SHDC
Planning & Development
19 JAN 2010
Ref: 0051-10

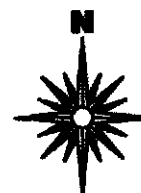

2nd Floor - 53 Sheepmarket
Spalding
PE11 1BH
Tel: 01775 788 921
e-mail: enquiries@remwaydesign.co.uk

Site:
Single Storey Extension to provide Link
from Kitchen to Existing Garage at:
53 Stonegate
Cowbit
PE12 6AH

Client:
Mr & Mrs Johnson

Date: 19/01/2010 Scale: as noted

Drawing No:
1812-02