



Site Location Plan

Scale 1:1250



2nd Floor - 5B Sheepmarket
Spalding
PE11 1BH
Tel: 01775 768 921
e-mail: enquiries@remwaydesign.co.uk

Site :

Single Storey Extension to provide Link
from Kitchen to Existing Garage at:
58 Stonegate
Cowbit
PE12 6AH

Client :


Mr & Mrs Johnson

Date : *****

Scale : as noted

Drawing No:

1812-01

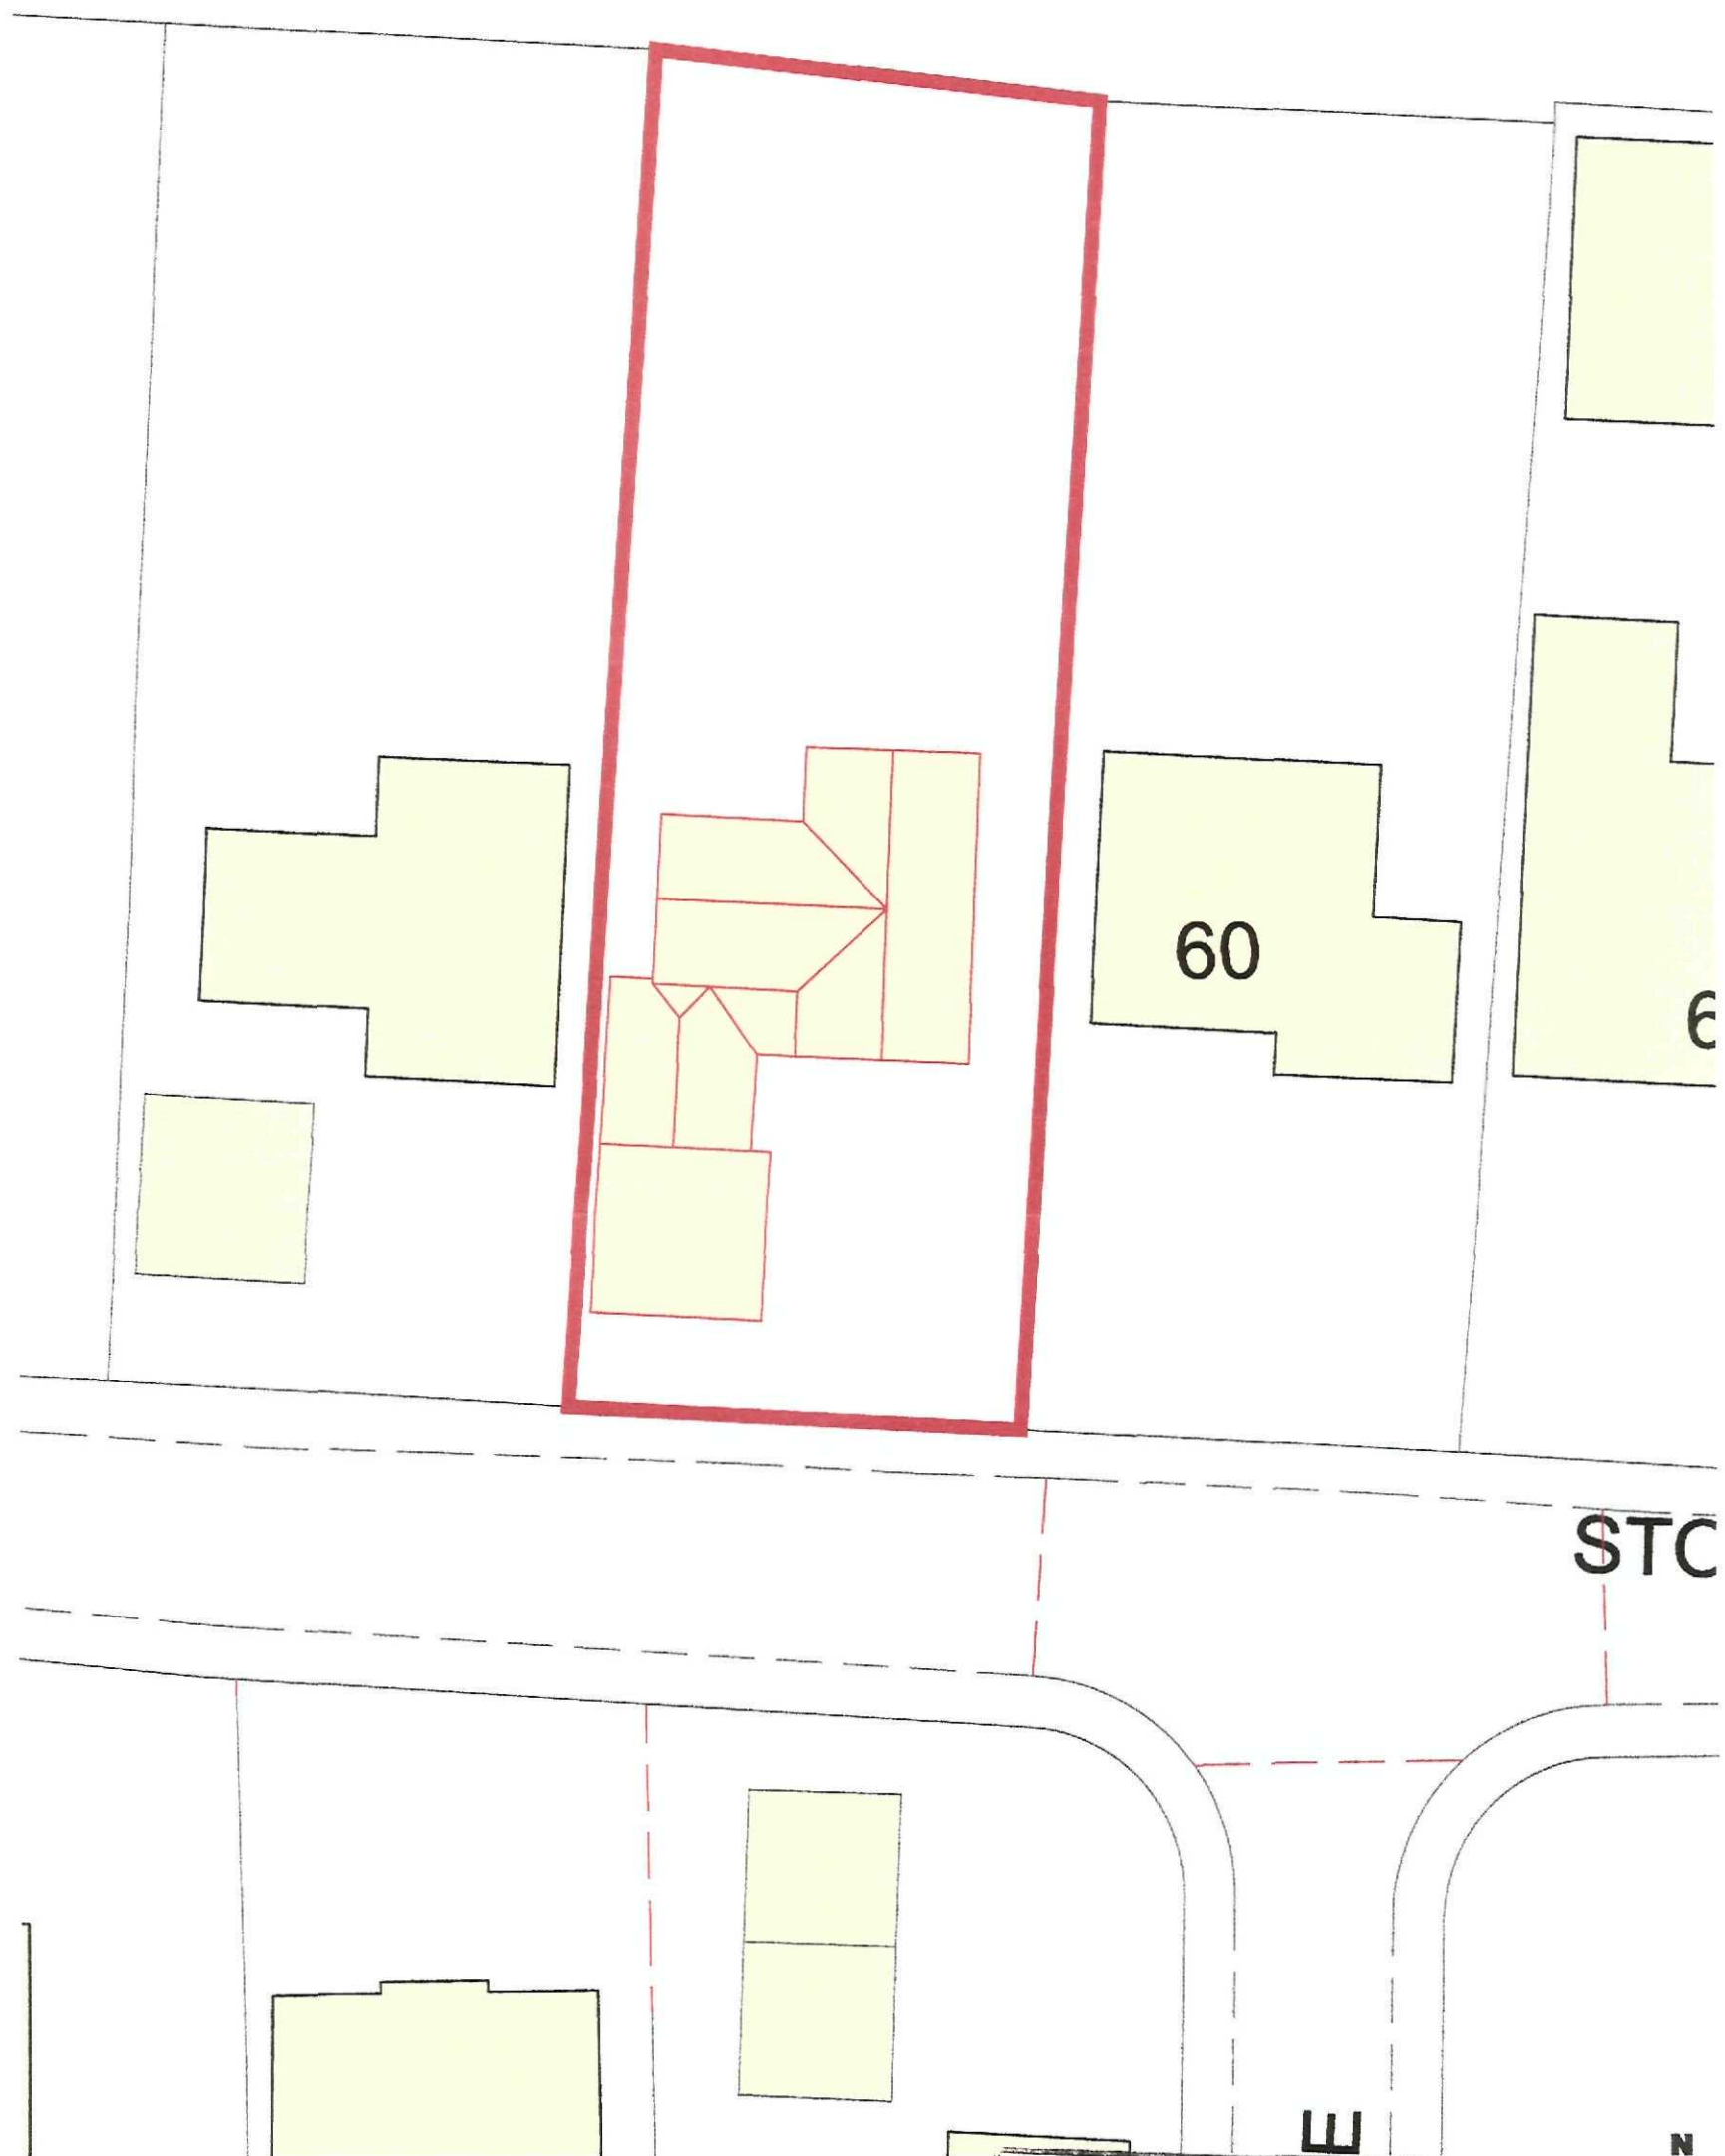

Site Block Plan
Scale 1:250

SHDC
Planning & Development
19 JAN 2010
Ref: 005A-10



2nd Floor - 5B Sheepmarket
Spalding
PE11 1BH
Tel: 01775 768 921
e-mail: enquiries@remwaydesign.co.uk


Site :
Single Storey Extension to provide Link
from Kitchen to Existing Garage at:
5B Stonegate
Cowbit
PE12 6AH

Client :
Mr & Mrs Johnson


Date : ***** Scale : as noted

Drawing No:
1812-02

Contractor to check all Dimensions on site prior to ordering materials / commencing work. Do Not Scale from this Drawing - If in doubt then please ask

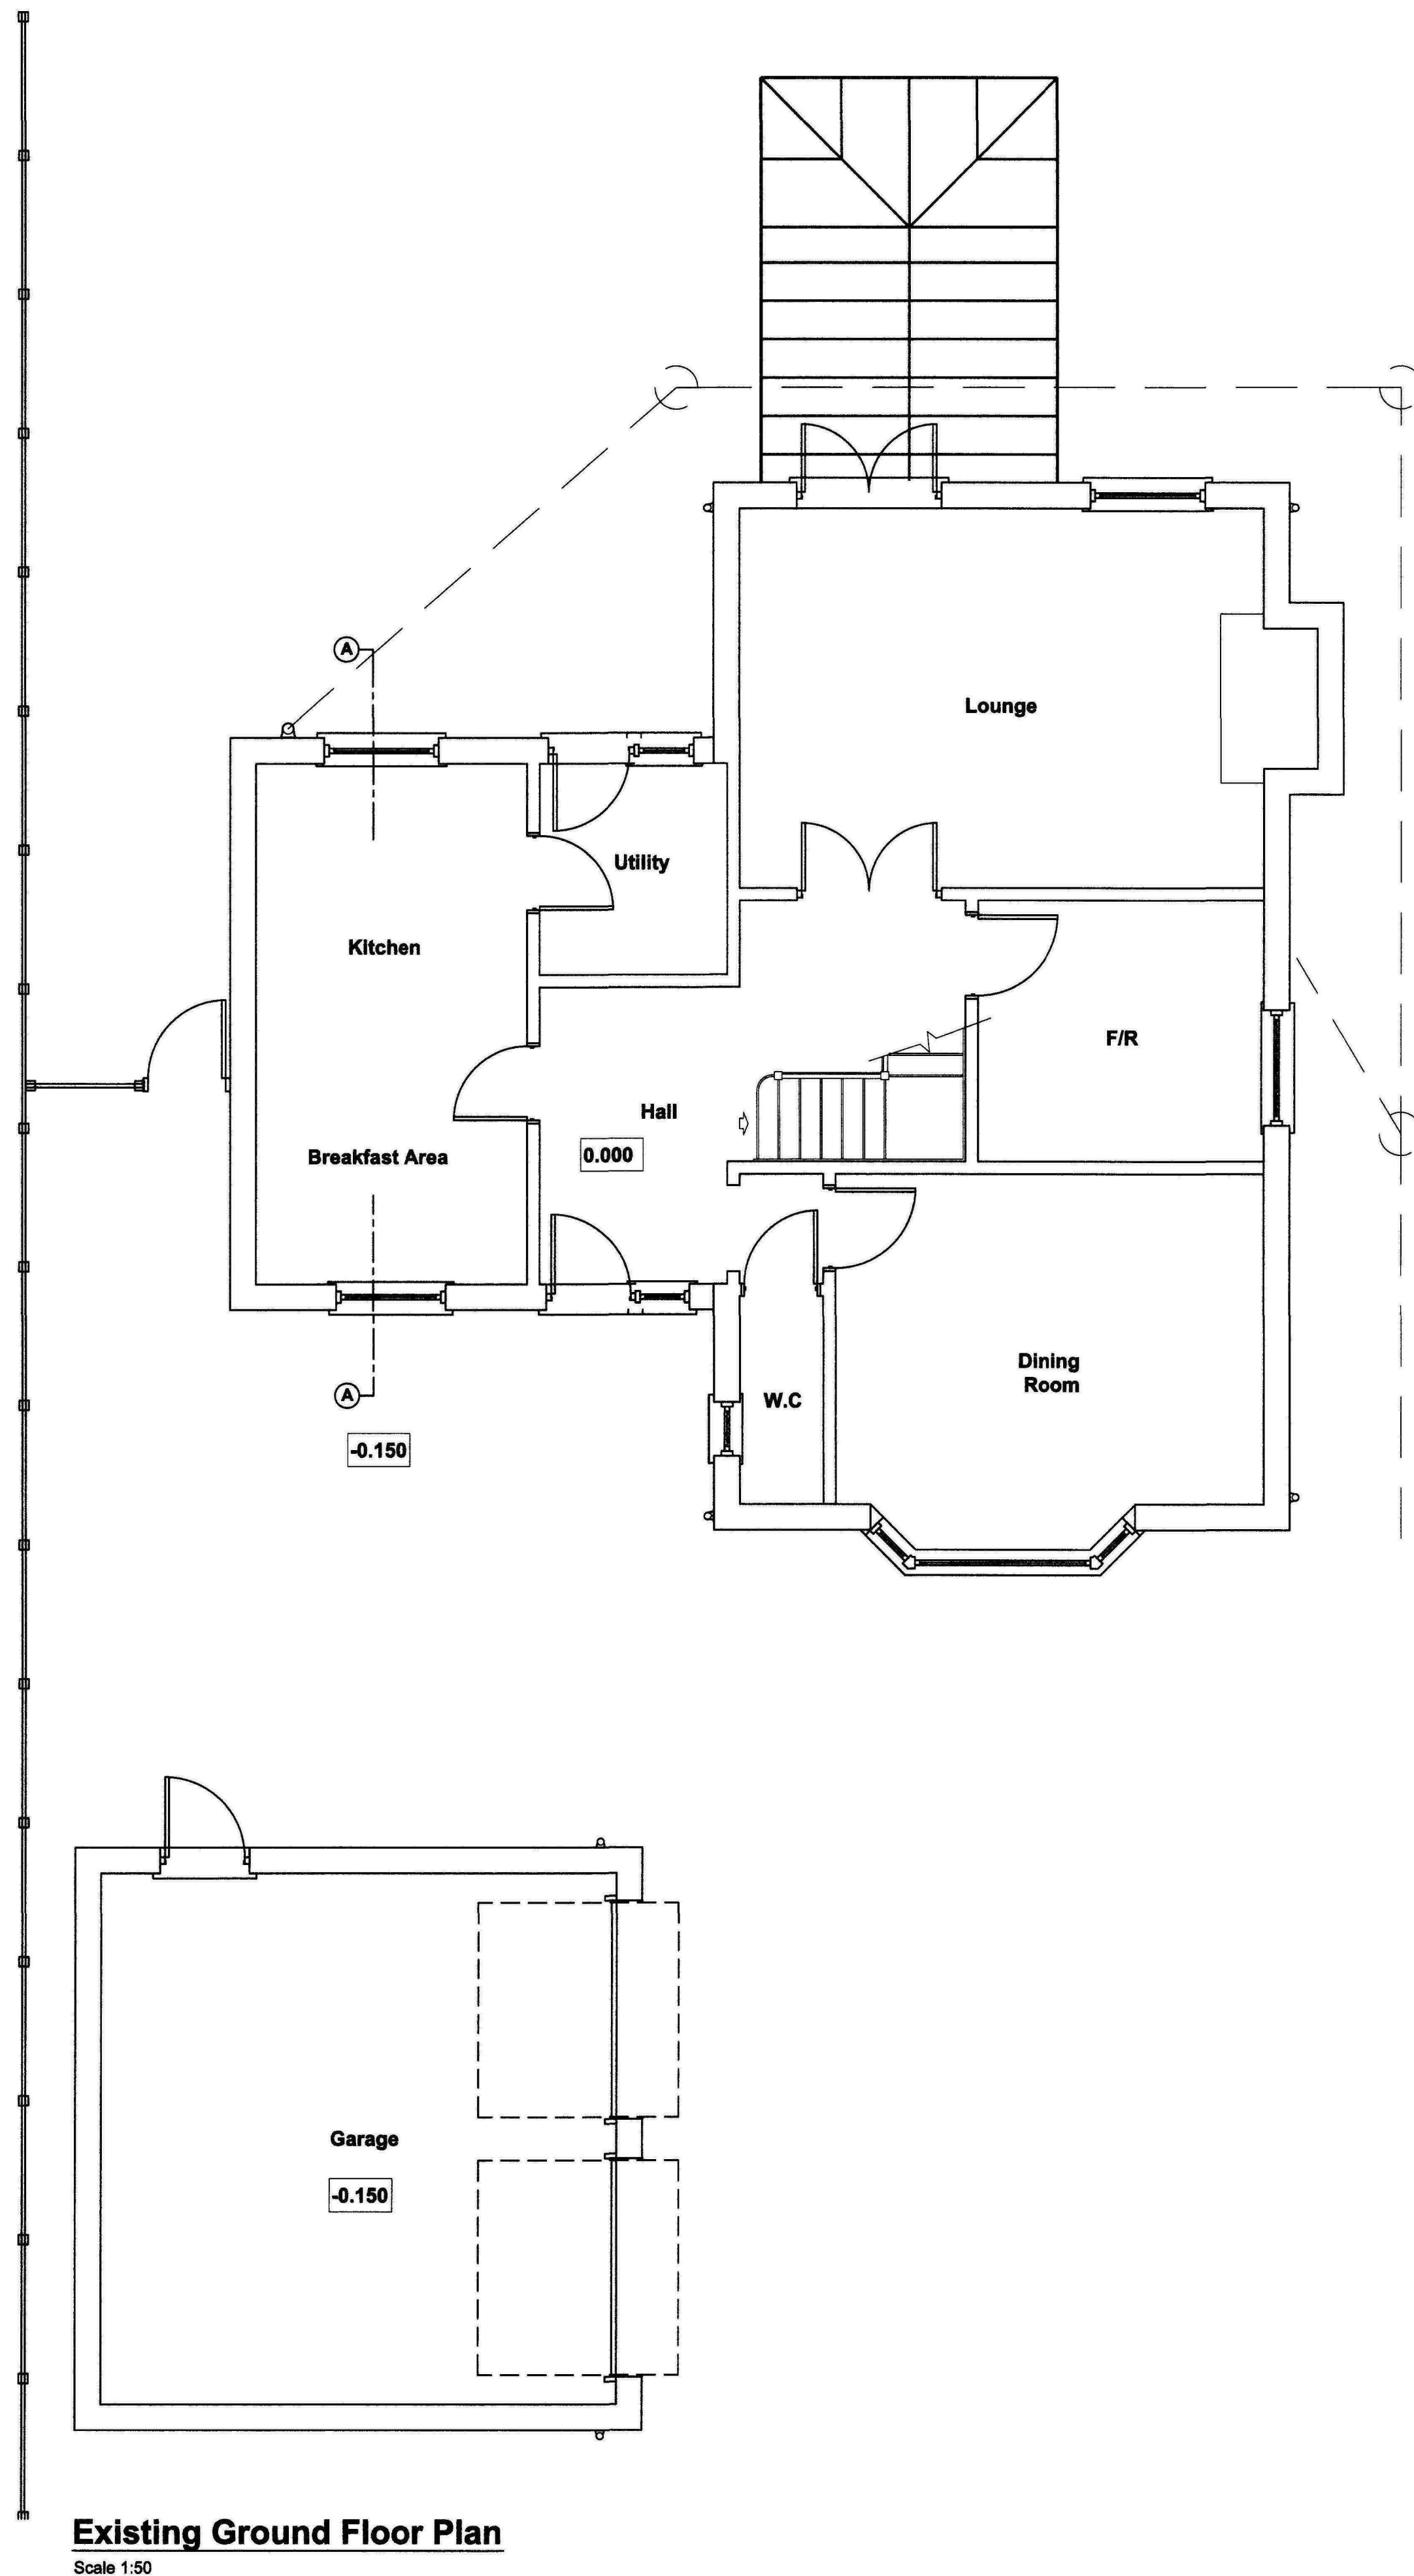


Existing Ground Floor Plan
Scale 1:50

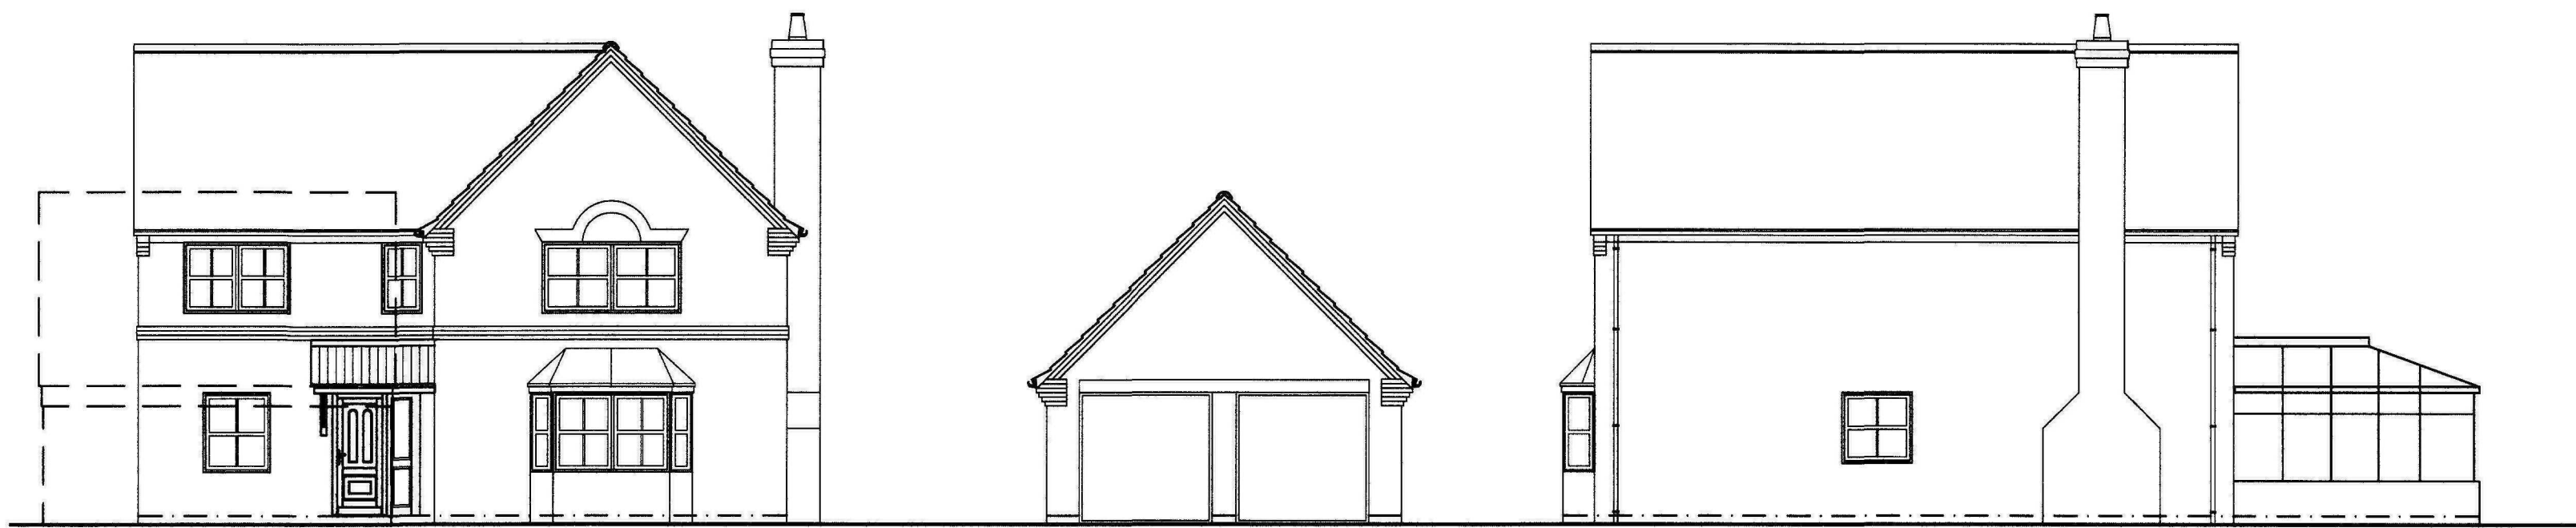


Existing Front Elevation
Scale 1:100

Existing Side Elevation
Scale 1:100

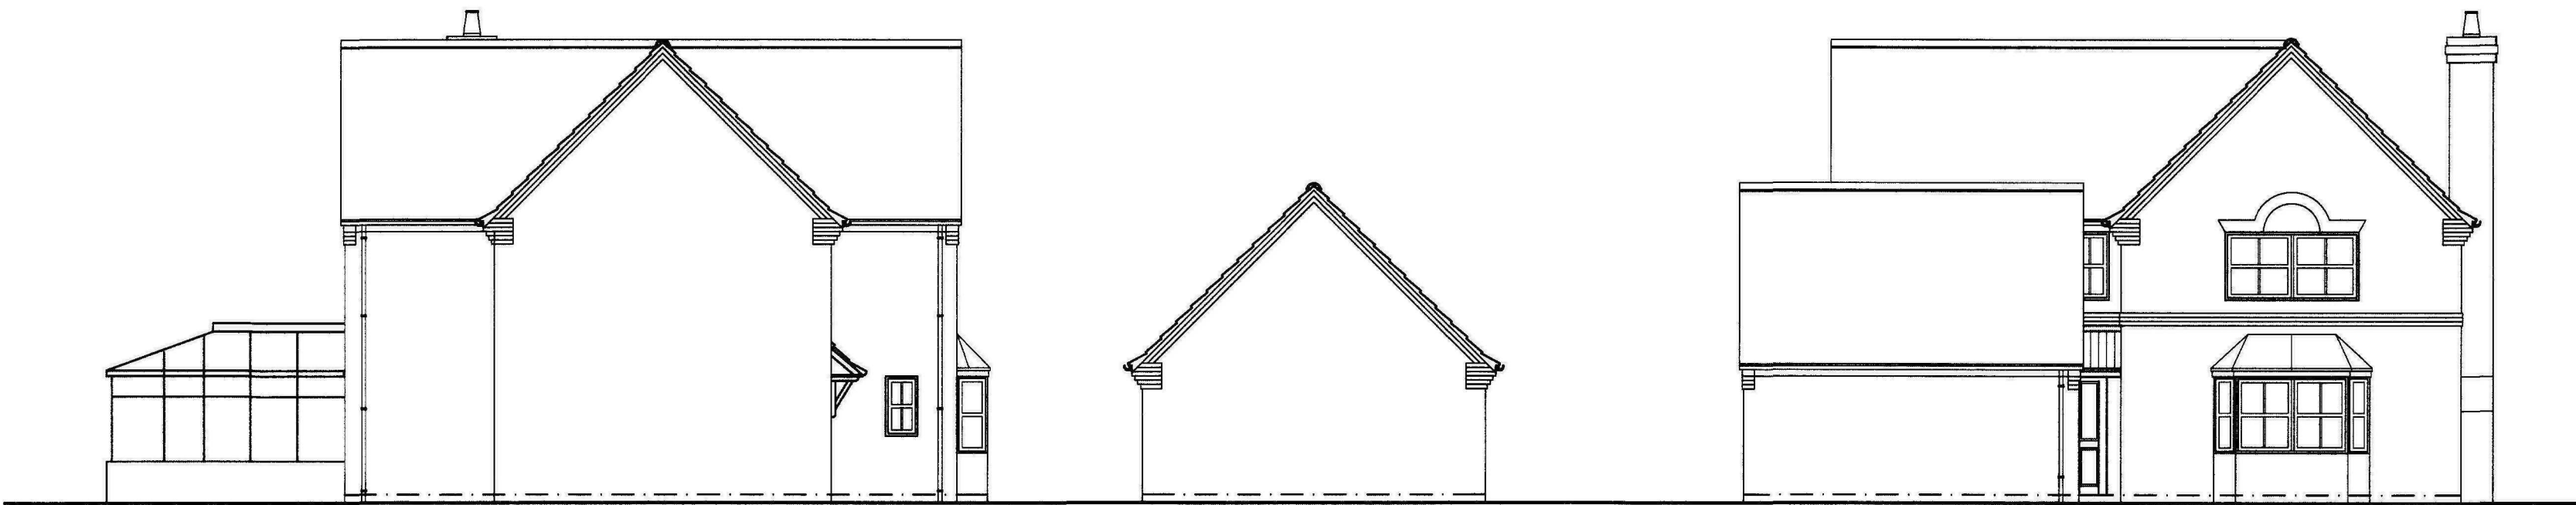

Existing Side Elevation
Scale 1:100

Existing Front Elevation (Garage)
Scale 1:100

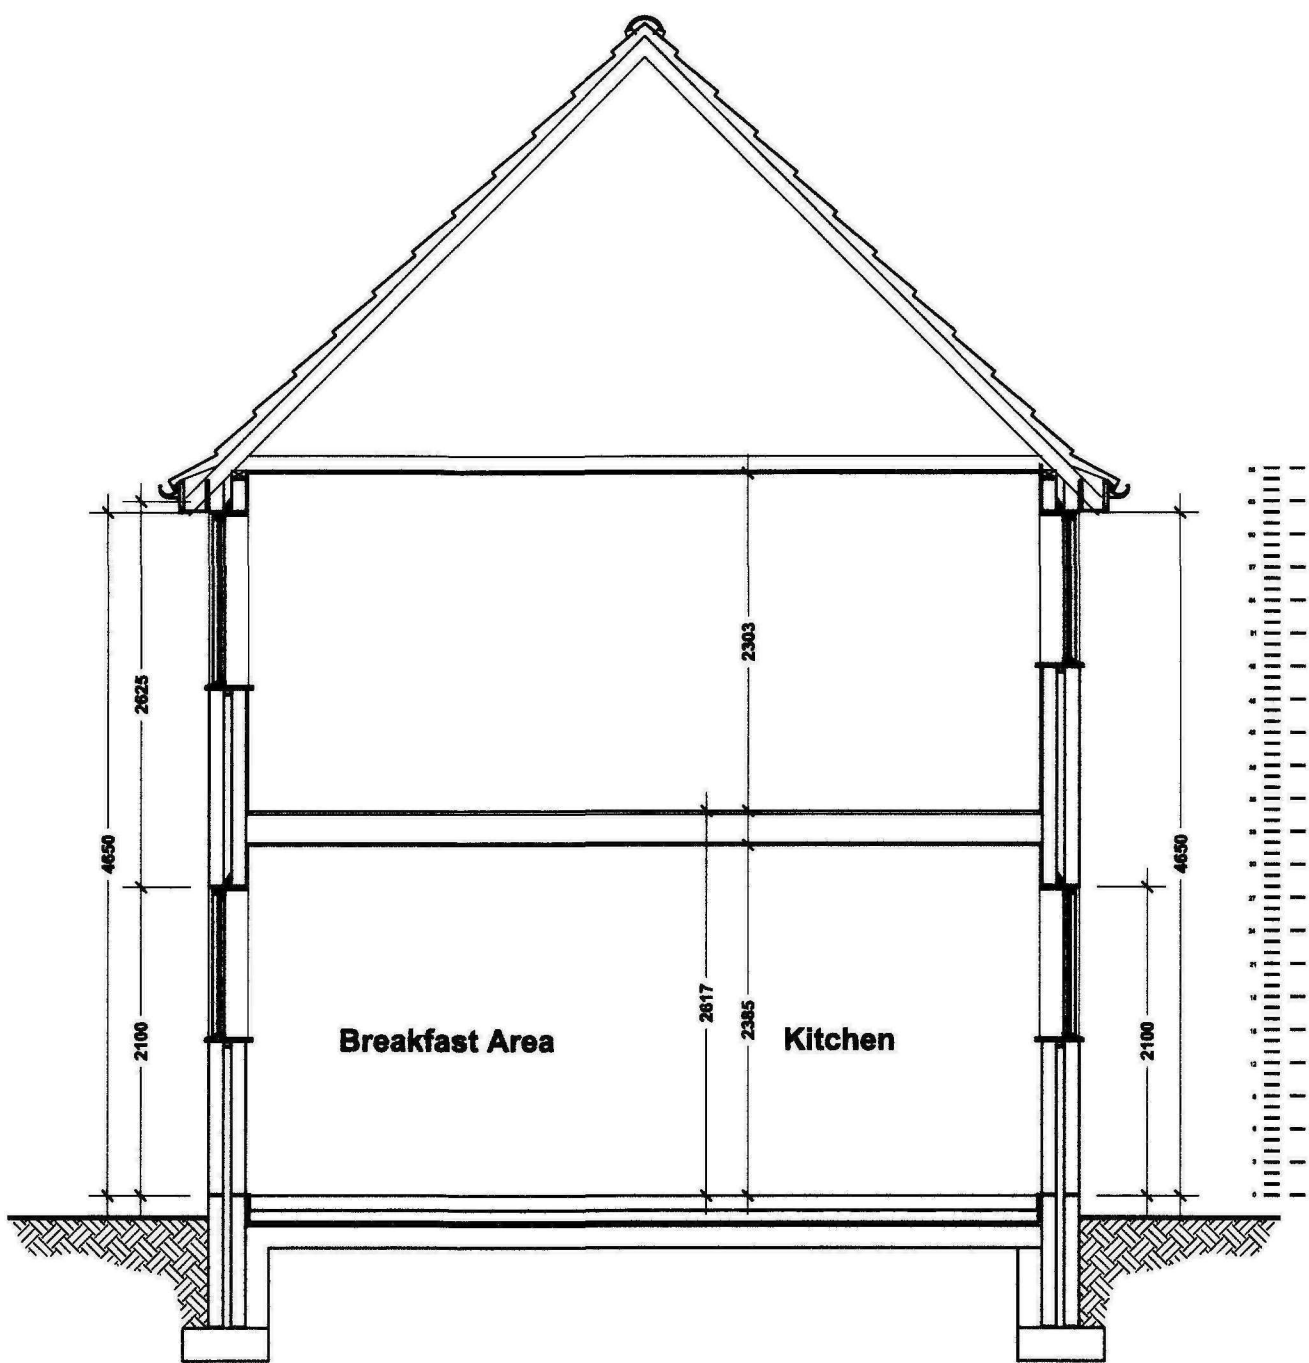

Existing Section A-A
Scale 1:50



Existing Rear Elevation
Scale 1:100

GENERAL CONDITIONS
Contractors are responsible for checking all dimensions on site when work commences and before ordering any materials. Any discrepancies should be brought to the attention of the Client for remedial action before commencing further.

All materials not specified to be of a standard suitable for the work proposed and be fit for purpose. All work to be in accordance with good building practice and all necessary BS codes for Workmanship on Building Sites.

Revisions

A - 28.01.10 - Rear Elevation added as requested by SHDC

Client: **Mr & Mrs Johnson**

Site: **Single Storey Extension to provide Link from Kitchen to Existing Garage at: 58 Stonegate Cowbit PE12 6AH**


Dwg Title: **Existing Plans and Elevations**

remway Design Ltd
2nd Floor - 58 Sheepmarket
Spalding
PE 11 1BH
Tel: 01775 768 921
e-mail: enquiries@remwaydesign.co.uk

Dwg Size	Drawing Number	Revision:
A1	1812-03	A


PLEASE NOTE:
Due to areas of the structure being covered, unexposed or otherwise inaccessible the notes / specifications of existing materials are subject to confirmation of site when it is feasible to expose the relevant areas of construction.

Contractor to check all Dimensions on site prior to ordering materials / commencing work. Do Not Scale from this Drawing - If in doubt then please ask

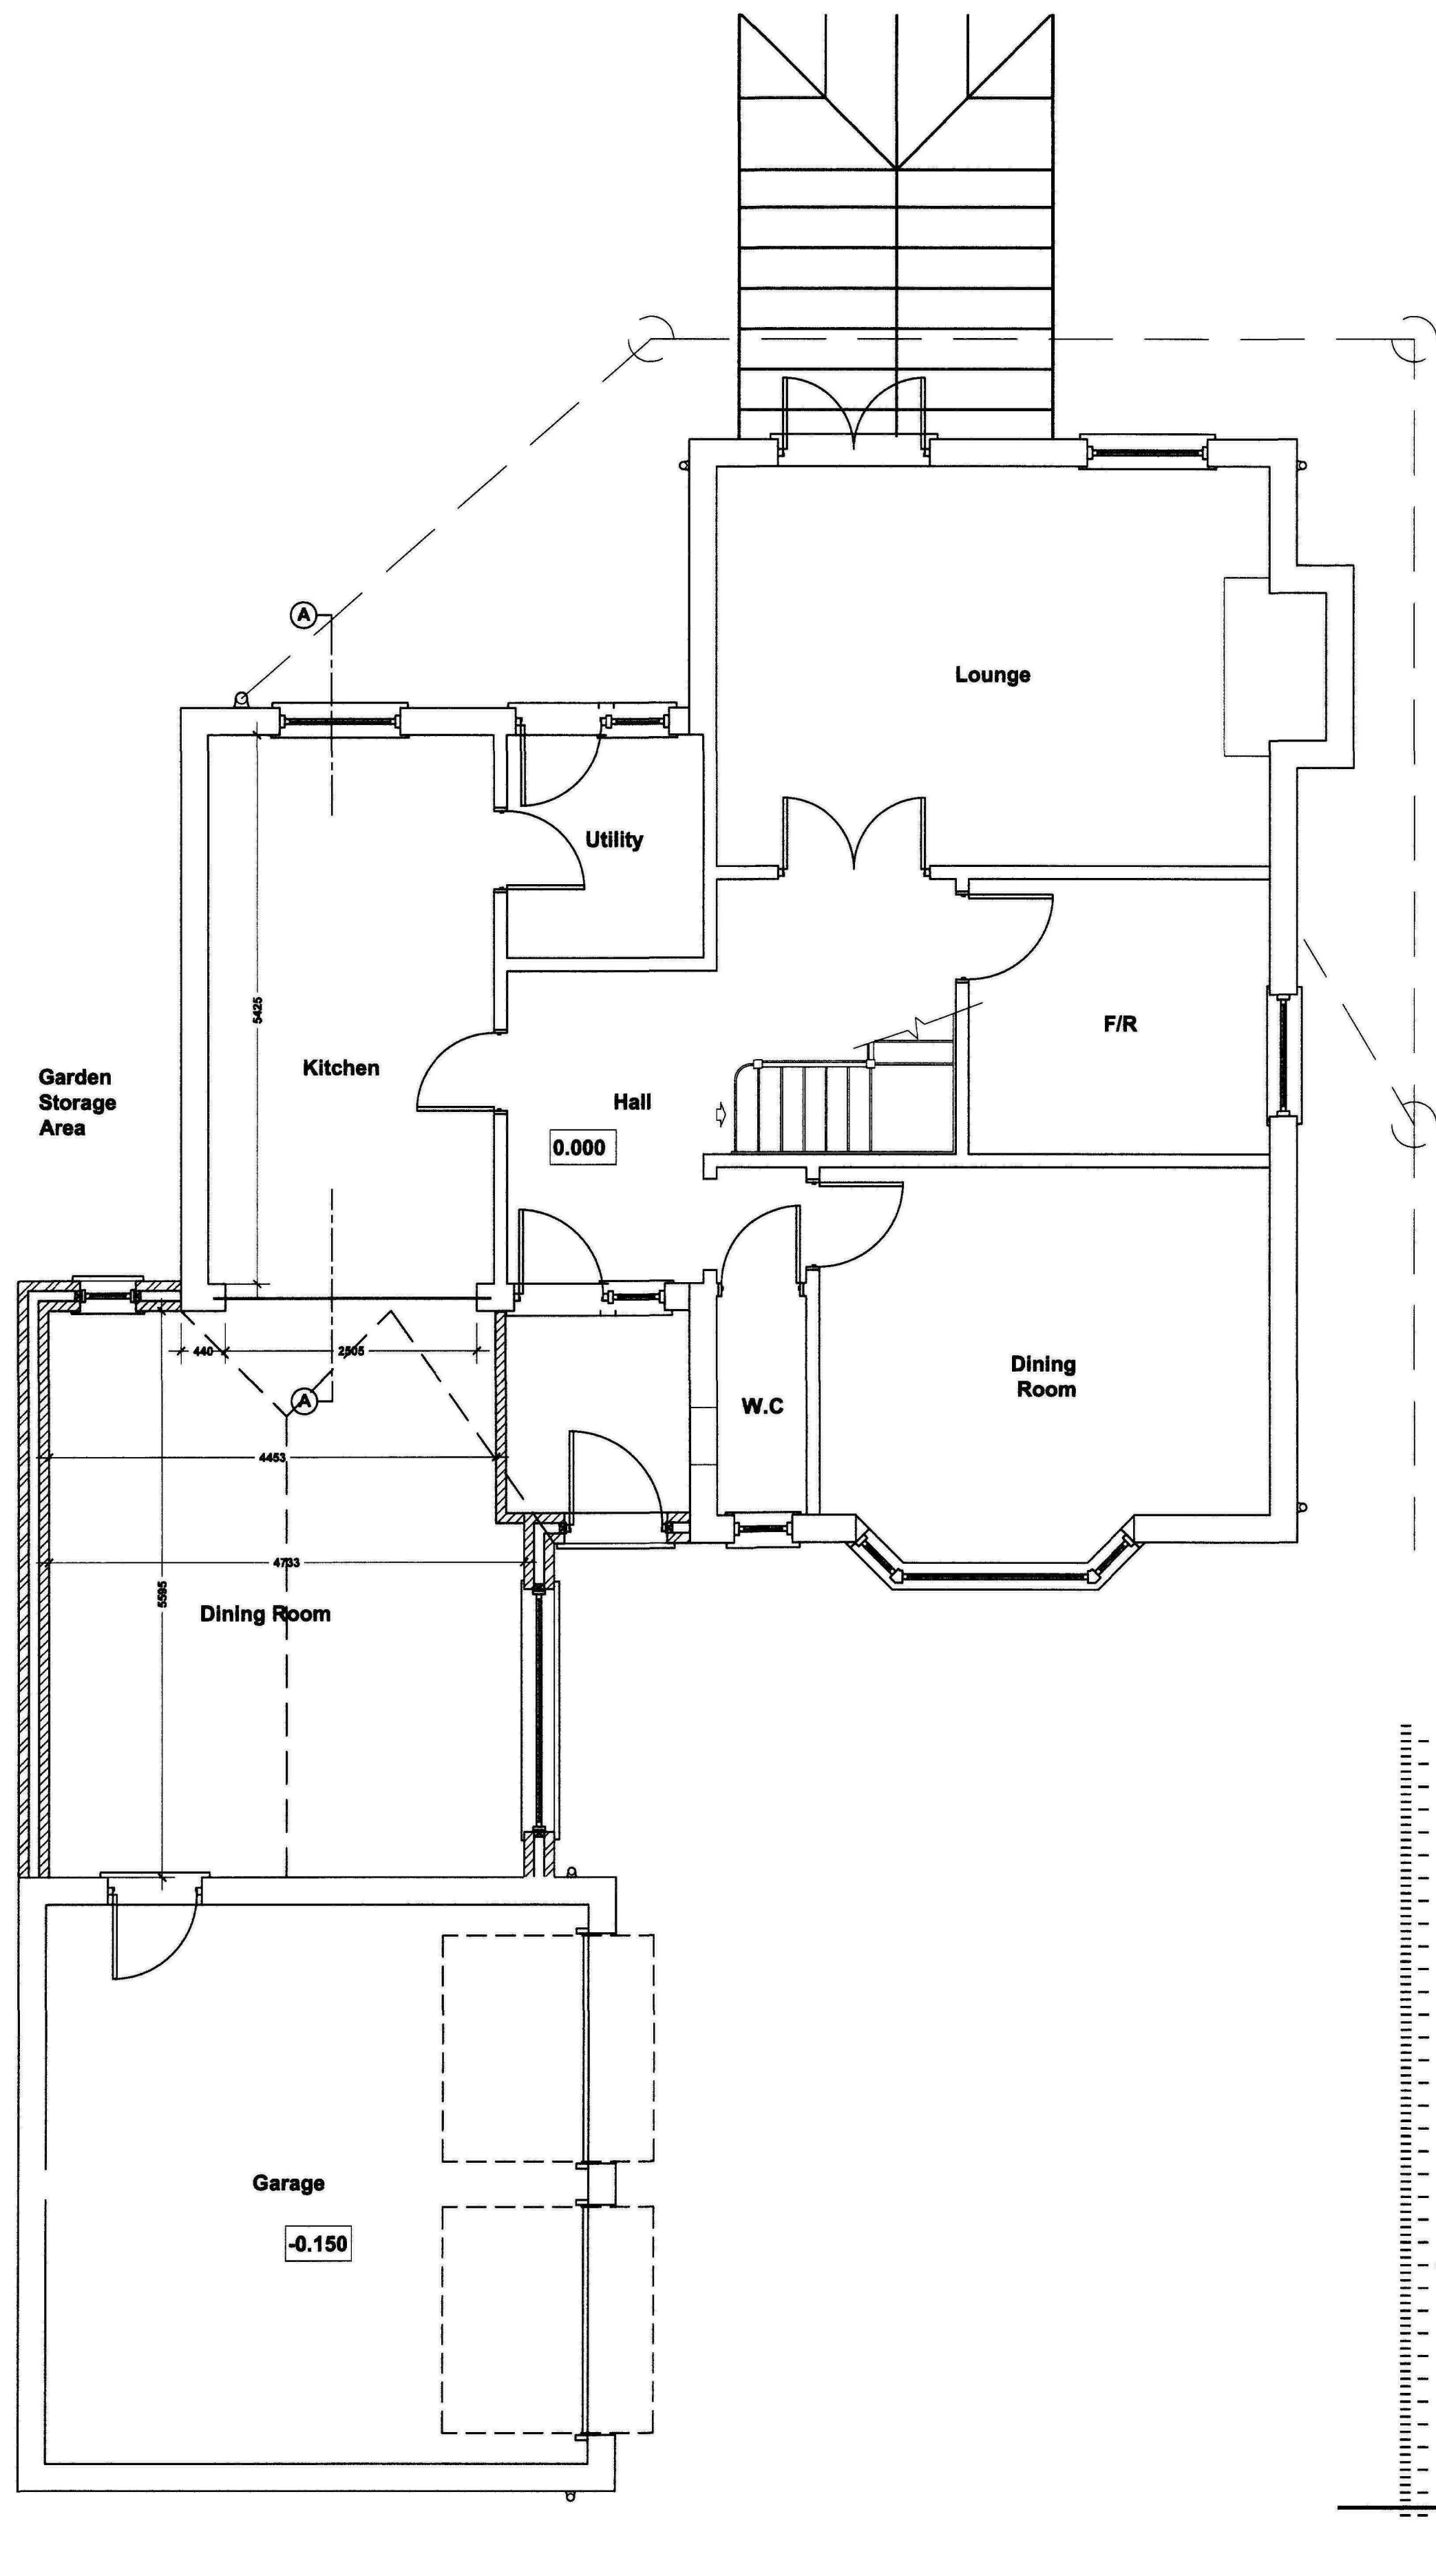


Proposed Ground Floor Plan
Scale 1:50

PLEASE NOTE:
Due to areas of the structure being covered, unexposed or otherwise inaccessible the notes / specifications of existing materials are subject to confirmation of site when it is feasible to expose the relevant areas of construction.

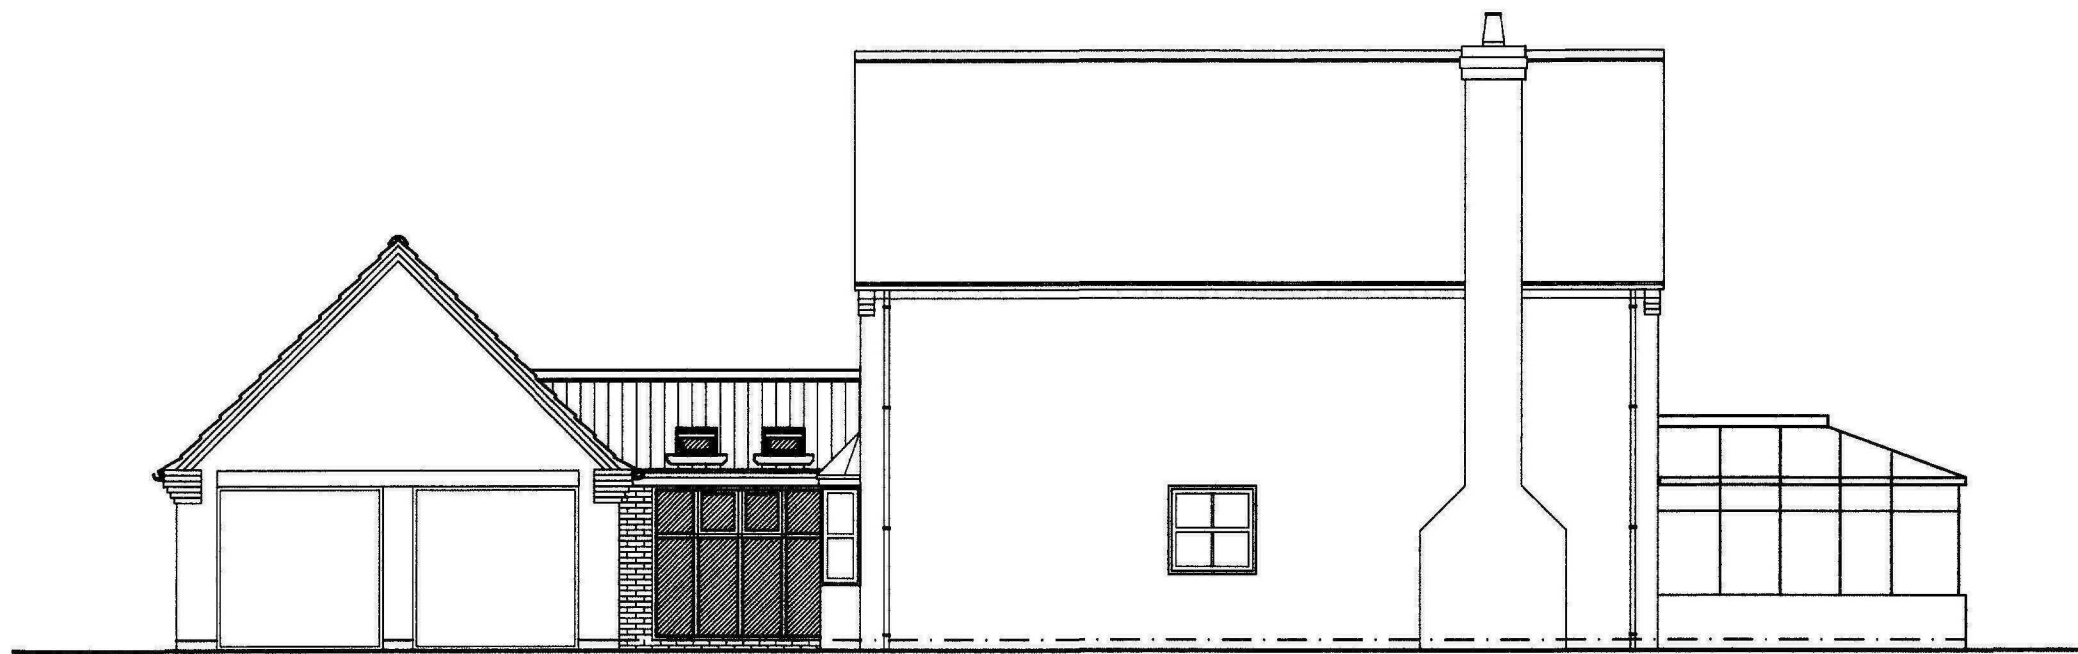

Proposed Side Elevation
Scale 1:100

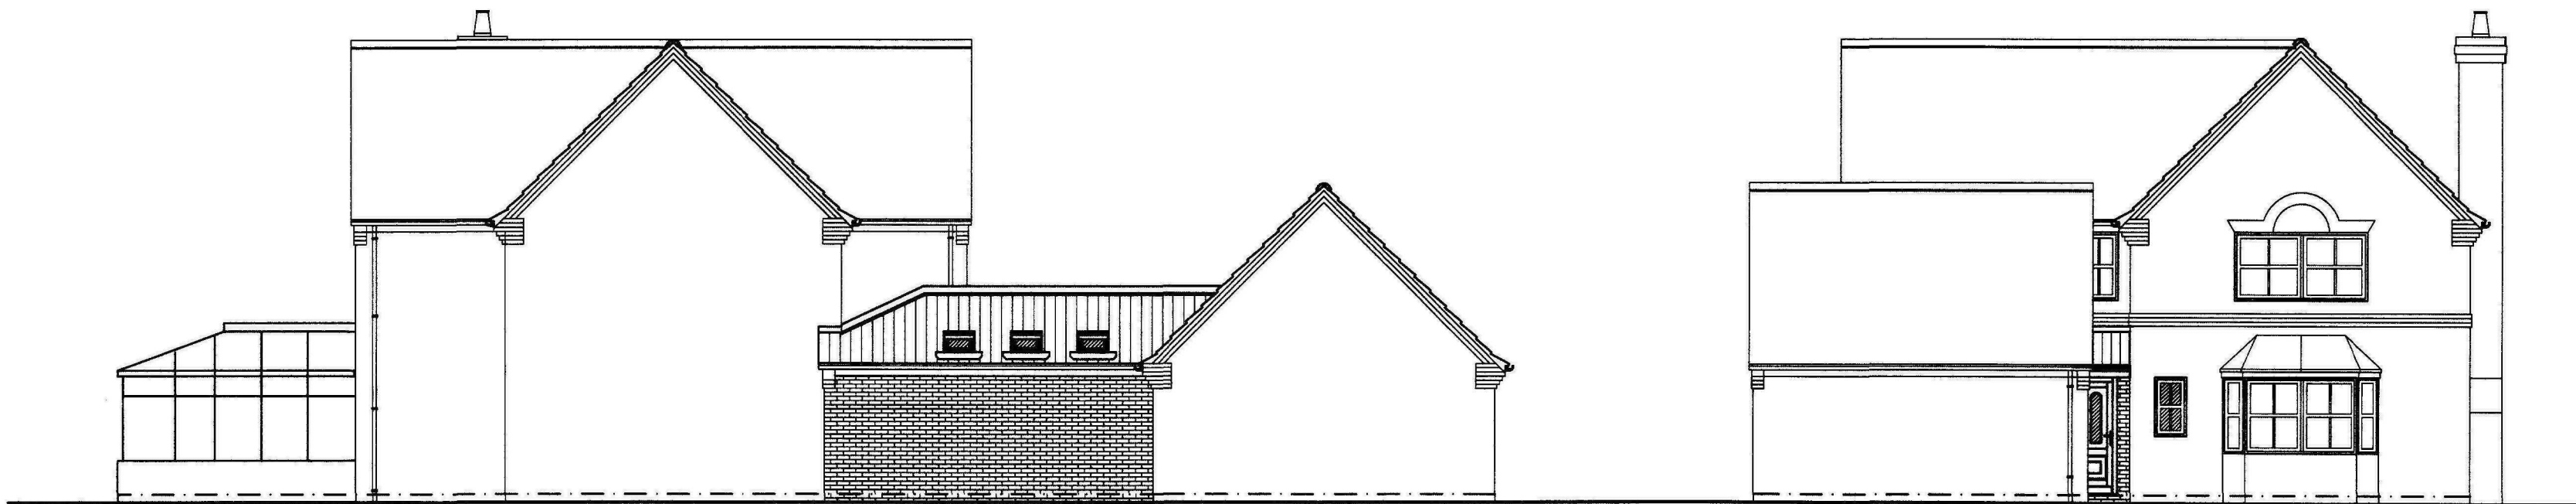

Proposed Side Elevation
Scale 1:100


Proposed Front Elevation (Garage)
Scale 1:100



Proposed Section A-A
Scale 1:50



Proposed Rear Elevation
Scale 1:100

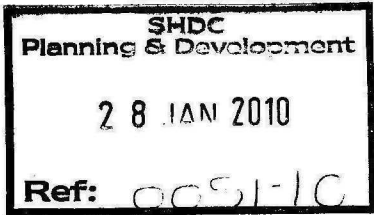

GENERAL CONDITIONS
Contractors are responsible for checking all dimensions on site when work commences and before ordering any materials. Any discrepancies should be brought to the attention of the Client for remedial action before commencing further.

All materials not specified to be of a standard suitable for the work proposed and be fit for purpose. All work to be in accordance with good building practice and all necessary BS codes for Workmanship on Building Sites.

Revisions

B - 28.01.10 - Rear Elevation added to suit SHDC
A - 07.01.10 - Amended to suit Clients comments

Client:

Mr & Mrs Johnson

Site:

Single Storey Extension to provide Link from Kitchen to Existing Garage at:
58 Stonegate
Crowth
PE12 6AH

Dwg Title:

Proposed Plans and Elevations



2nd Floor - 58 Sheepmarket

Spalding

P E 1 1 1 B H

Tel : 01775 768 921

e-mail: enquiries@remwaydesign.co.uk

Dwg Size

Drawing Number

Revision:


A1

1812-04

B

Contractor to check all Dimensions on site prior to ordering materials / commencing work. Do Not Scale from this Drawing - If in doubt then please ask

SUPERSEDED

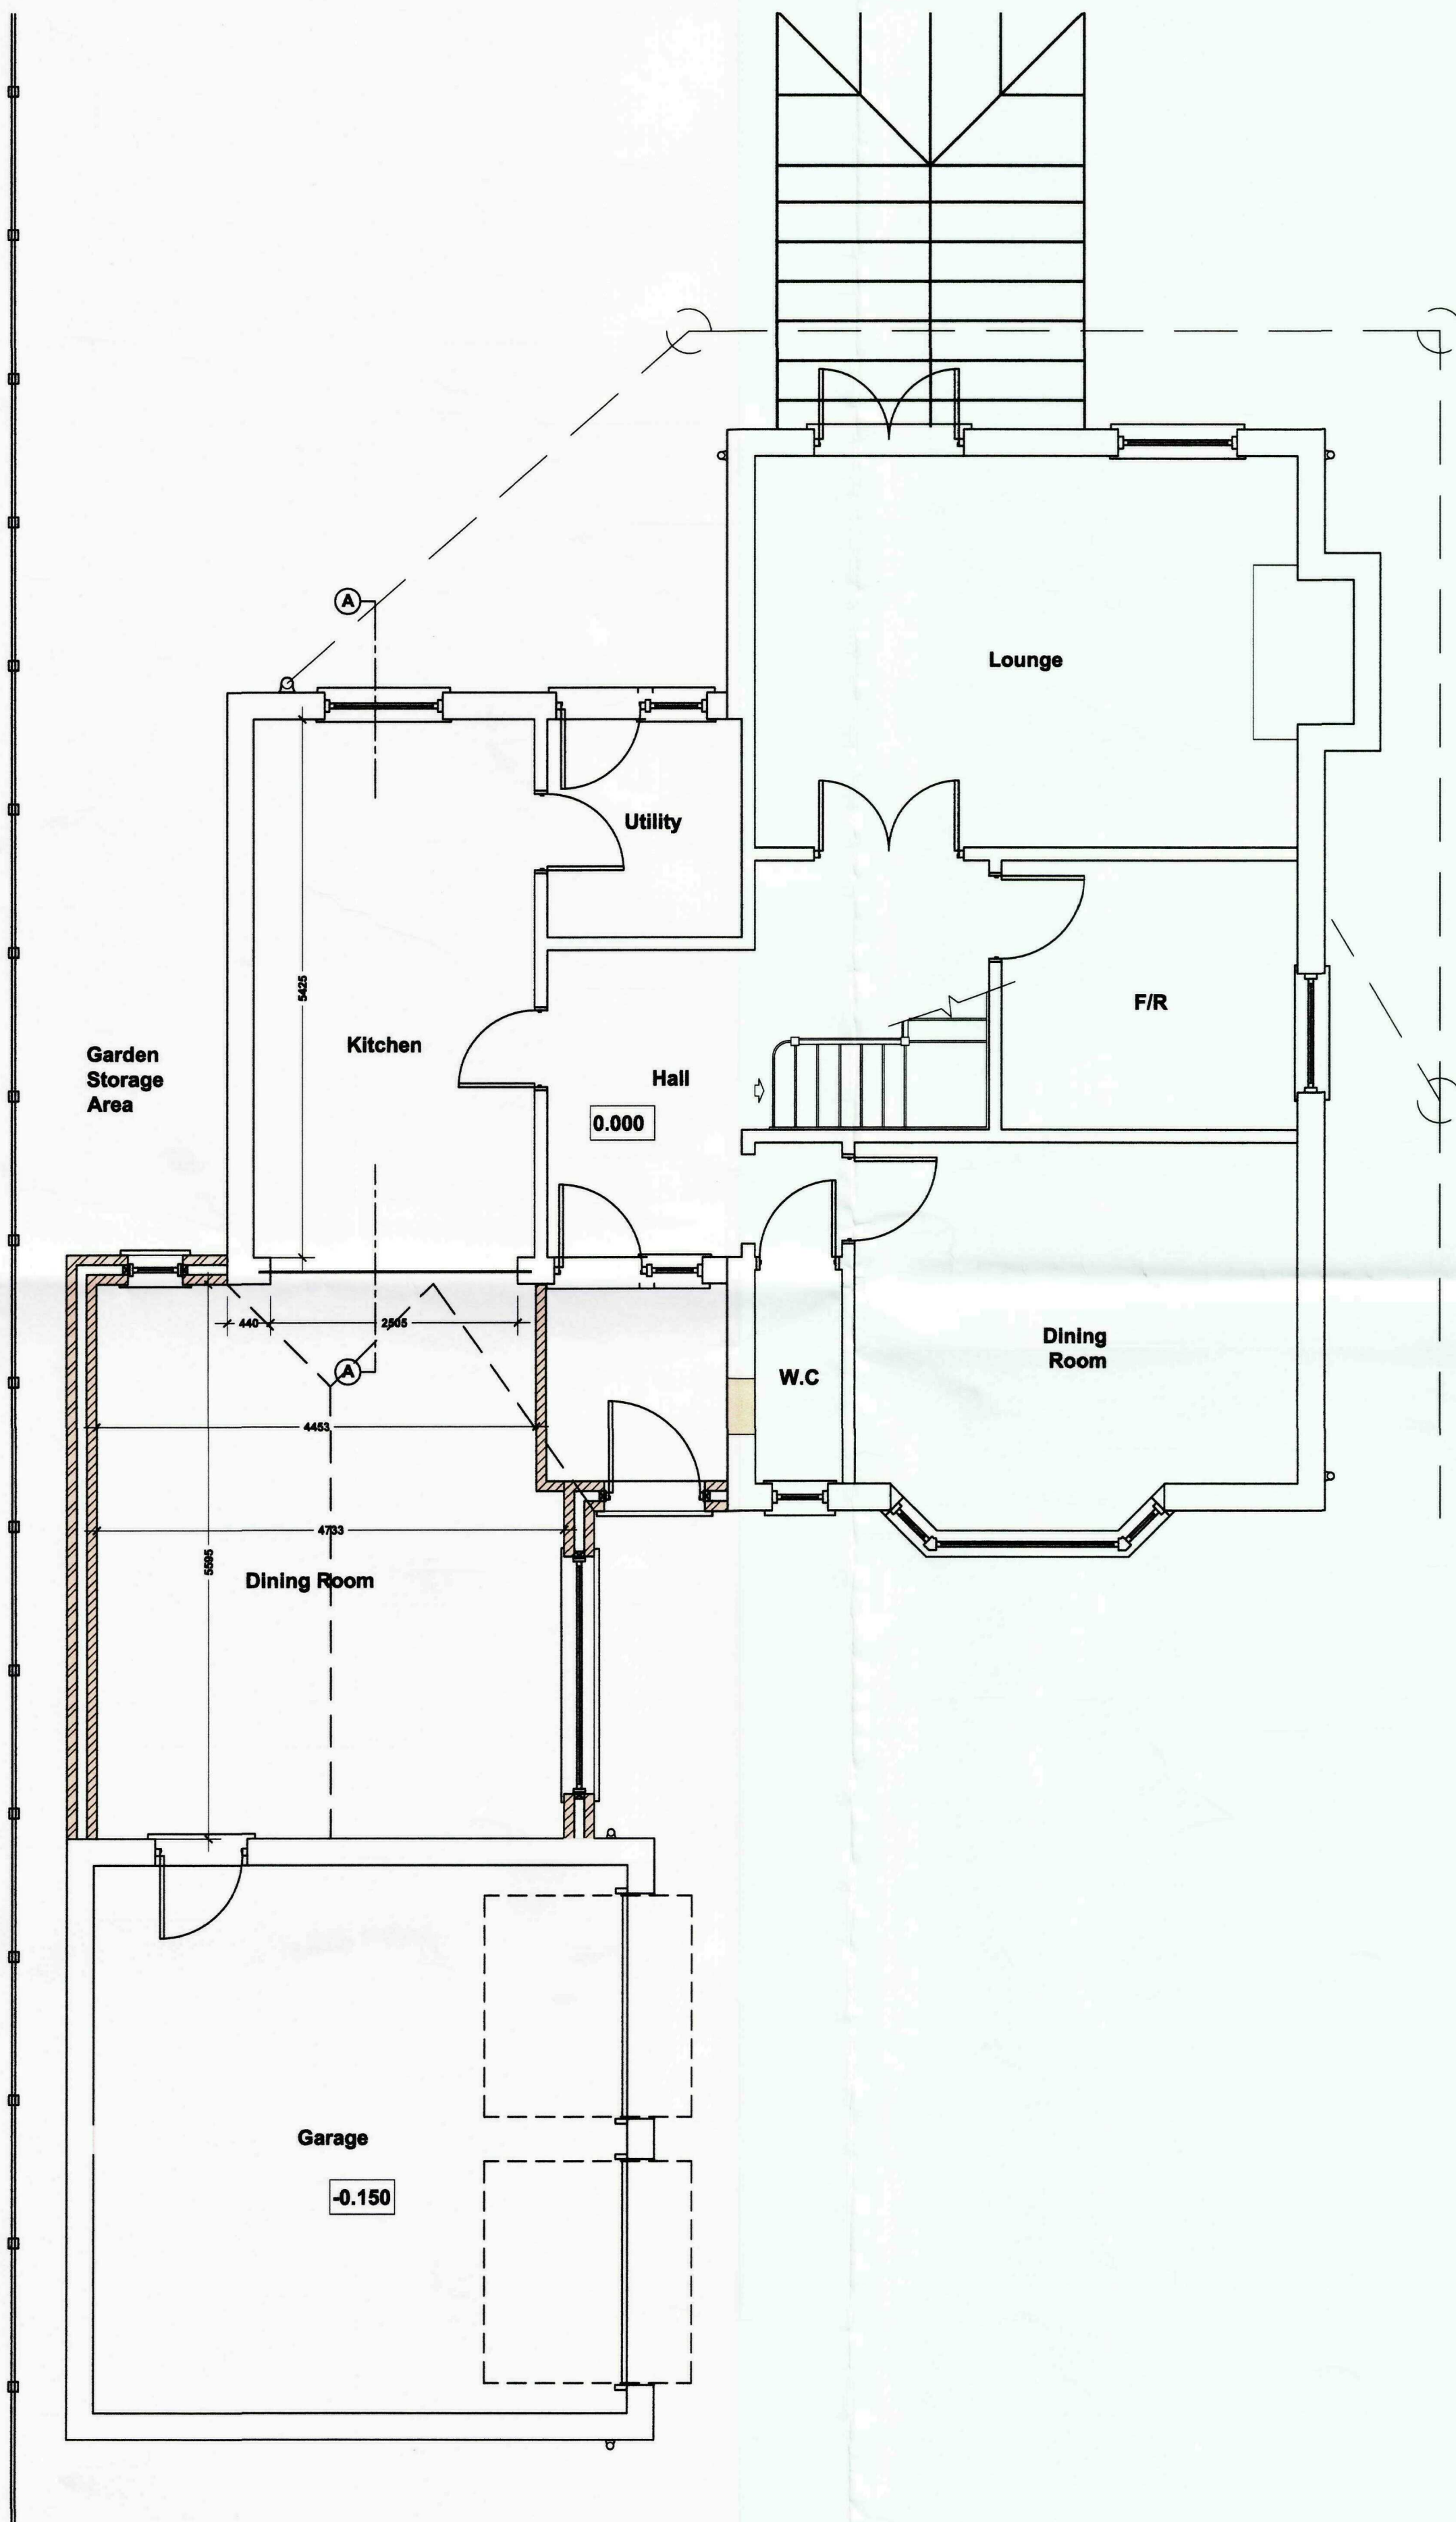


Proposed Ground Floor Plan
Scale 1:50

PLEASE NOTE:
Due to areas of the structure being covered, unexposed or otherwise inaccessible the notes / specifications of existing materials are subject to confirmation of site when it is feasible to expose the relevant areas of construction.



Proposed Side Elevation
Scale 1:100

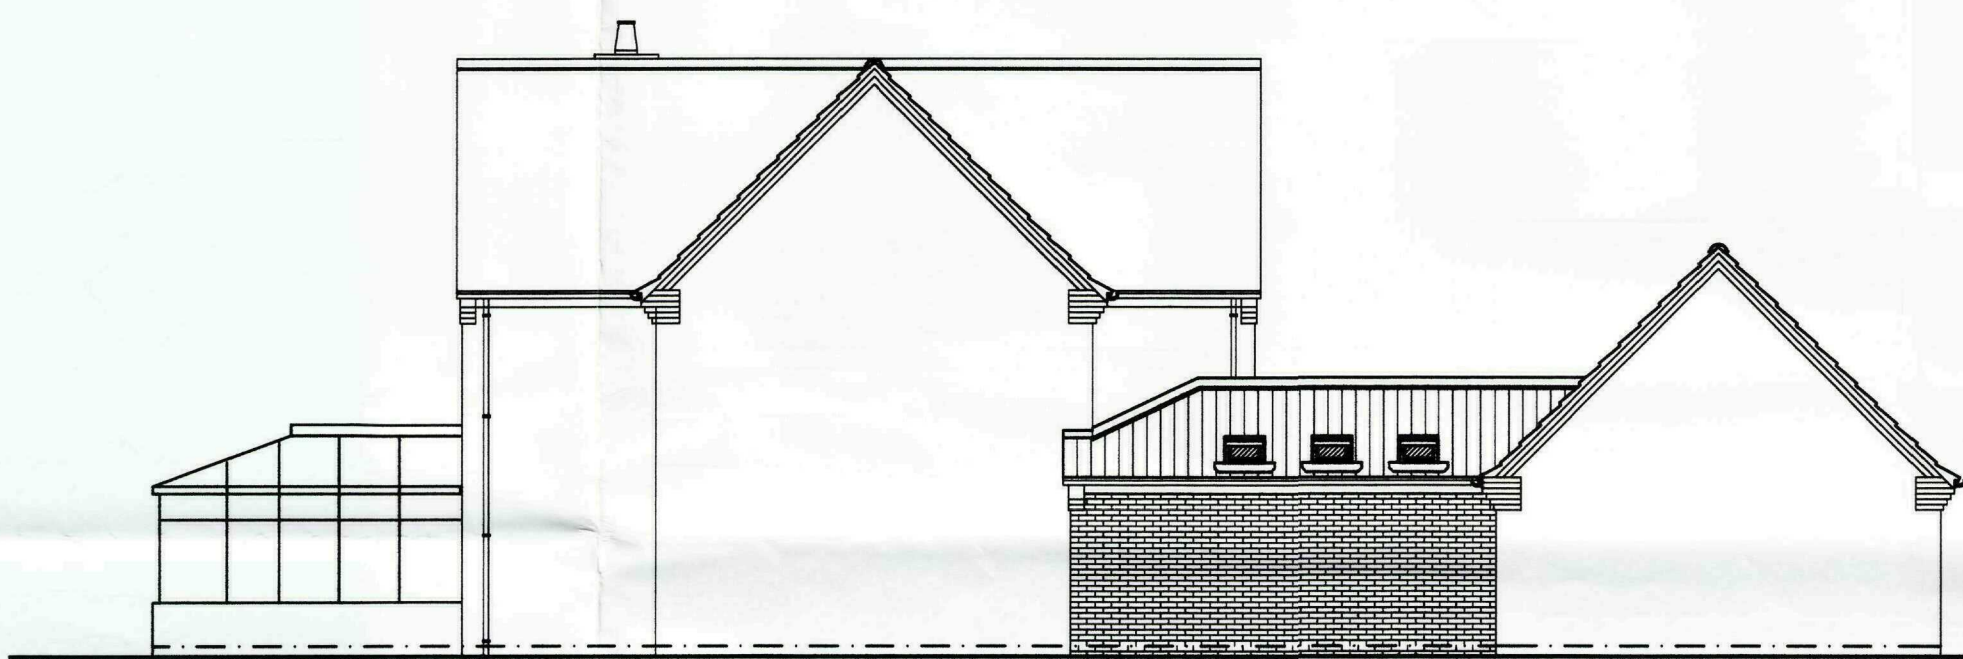

Proposed Side Elevation
Scale 1:100



Proposed Front Elevation (Garage)
Scale 1:100



Proposed Section A-A
Scale 1:50

GENERAL CONDITIONS
Contractors are responsible for checking all dimensions on site when work commences and before ordering any materials. Any discrepancies should be brought to the attention of the Client for remedial action before commencing further.
All materials not specified to be of a standard suitable for the work proposed and be fit for purpose. All work to be in accordance with good building practice and all necessary BS codes for Workmanship on Building Sites.

Revisions

A - 07.01.10 - Amended to suit Clients comments

Client:

Mr & Mrs Johnson

Site:

Single Storey Extension to provide Link from Kitchen to Existing Garage at:
58 Stonegate
Cowbit
PE12 6AH

Orig Title:

Proposed Plans and Elevations



2nd Floor - 58 Sheepmarket

Spalding

P E 1 1 1 B H

Tel : 01775 788 921

e-mail: enquiries@remiwaydesign.co.uk

Orig Size

Drawing Number

Revision:



A1

1812-04


A

Contractor to check all Dimensions on site prior to ordering materials / commencing work. Do Not Scale from this Drawing - If in doubt then please ask

SUPERSEDED

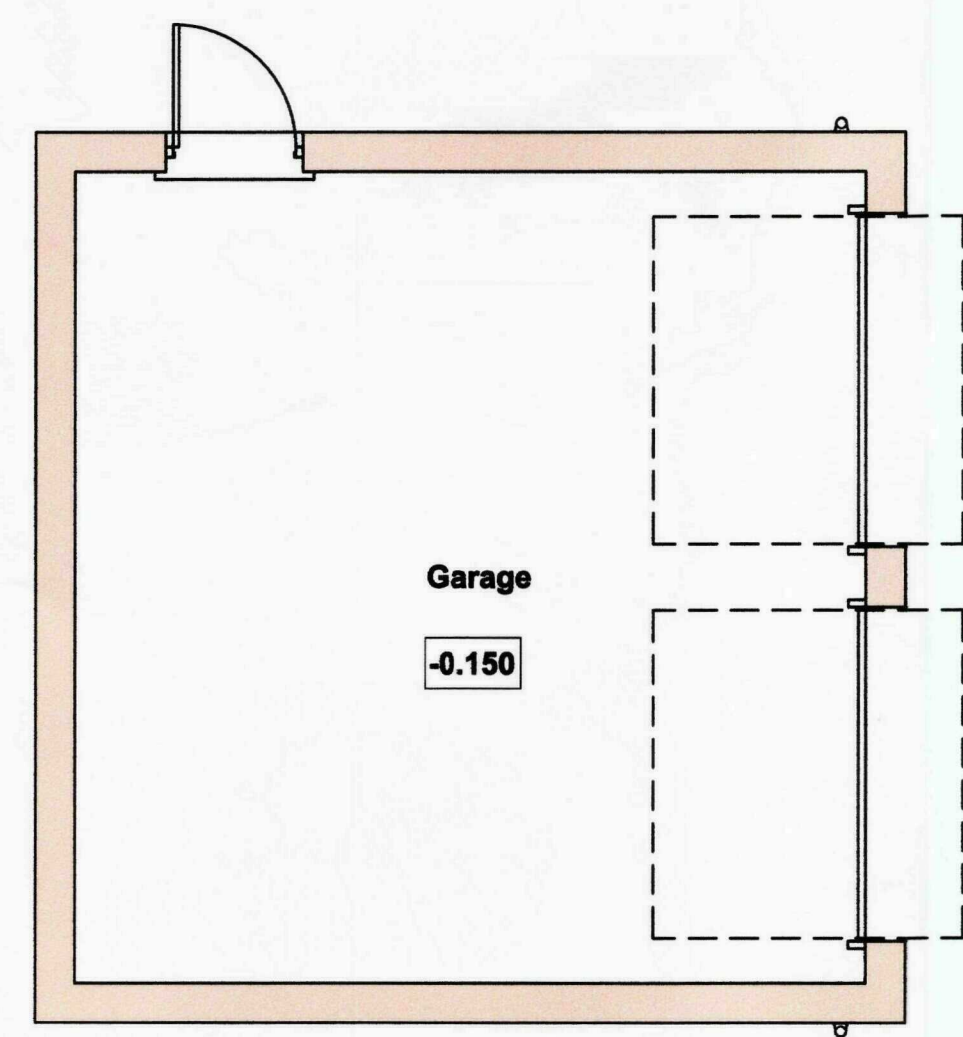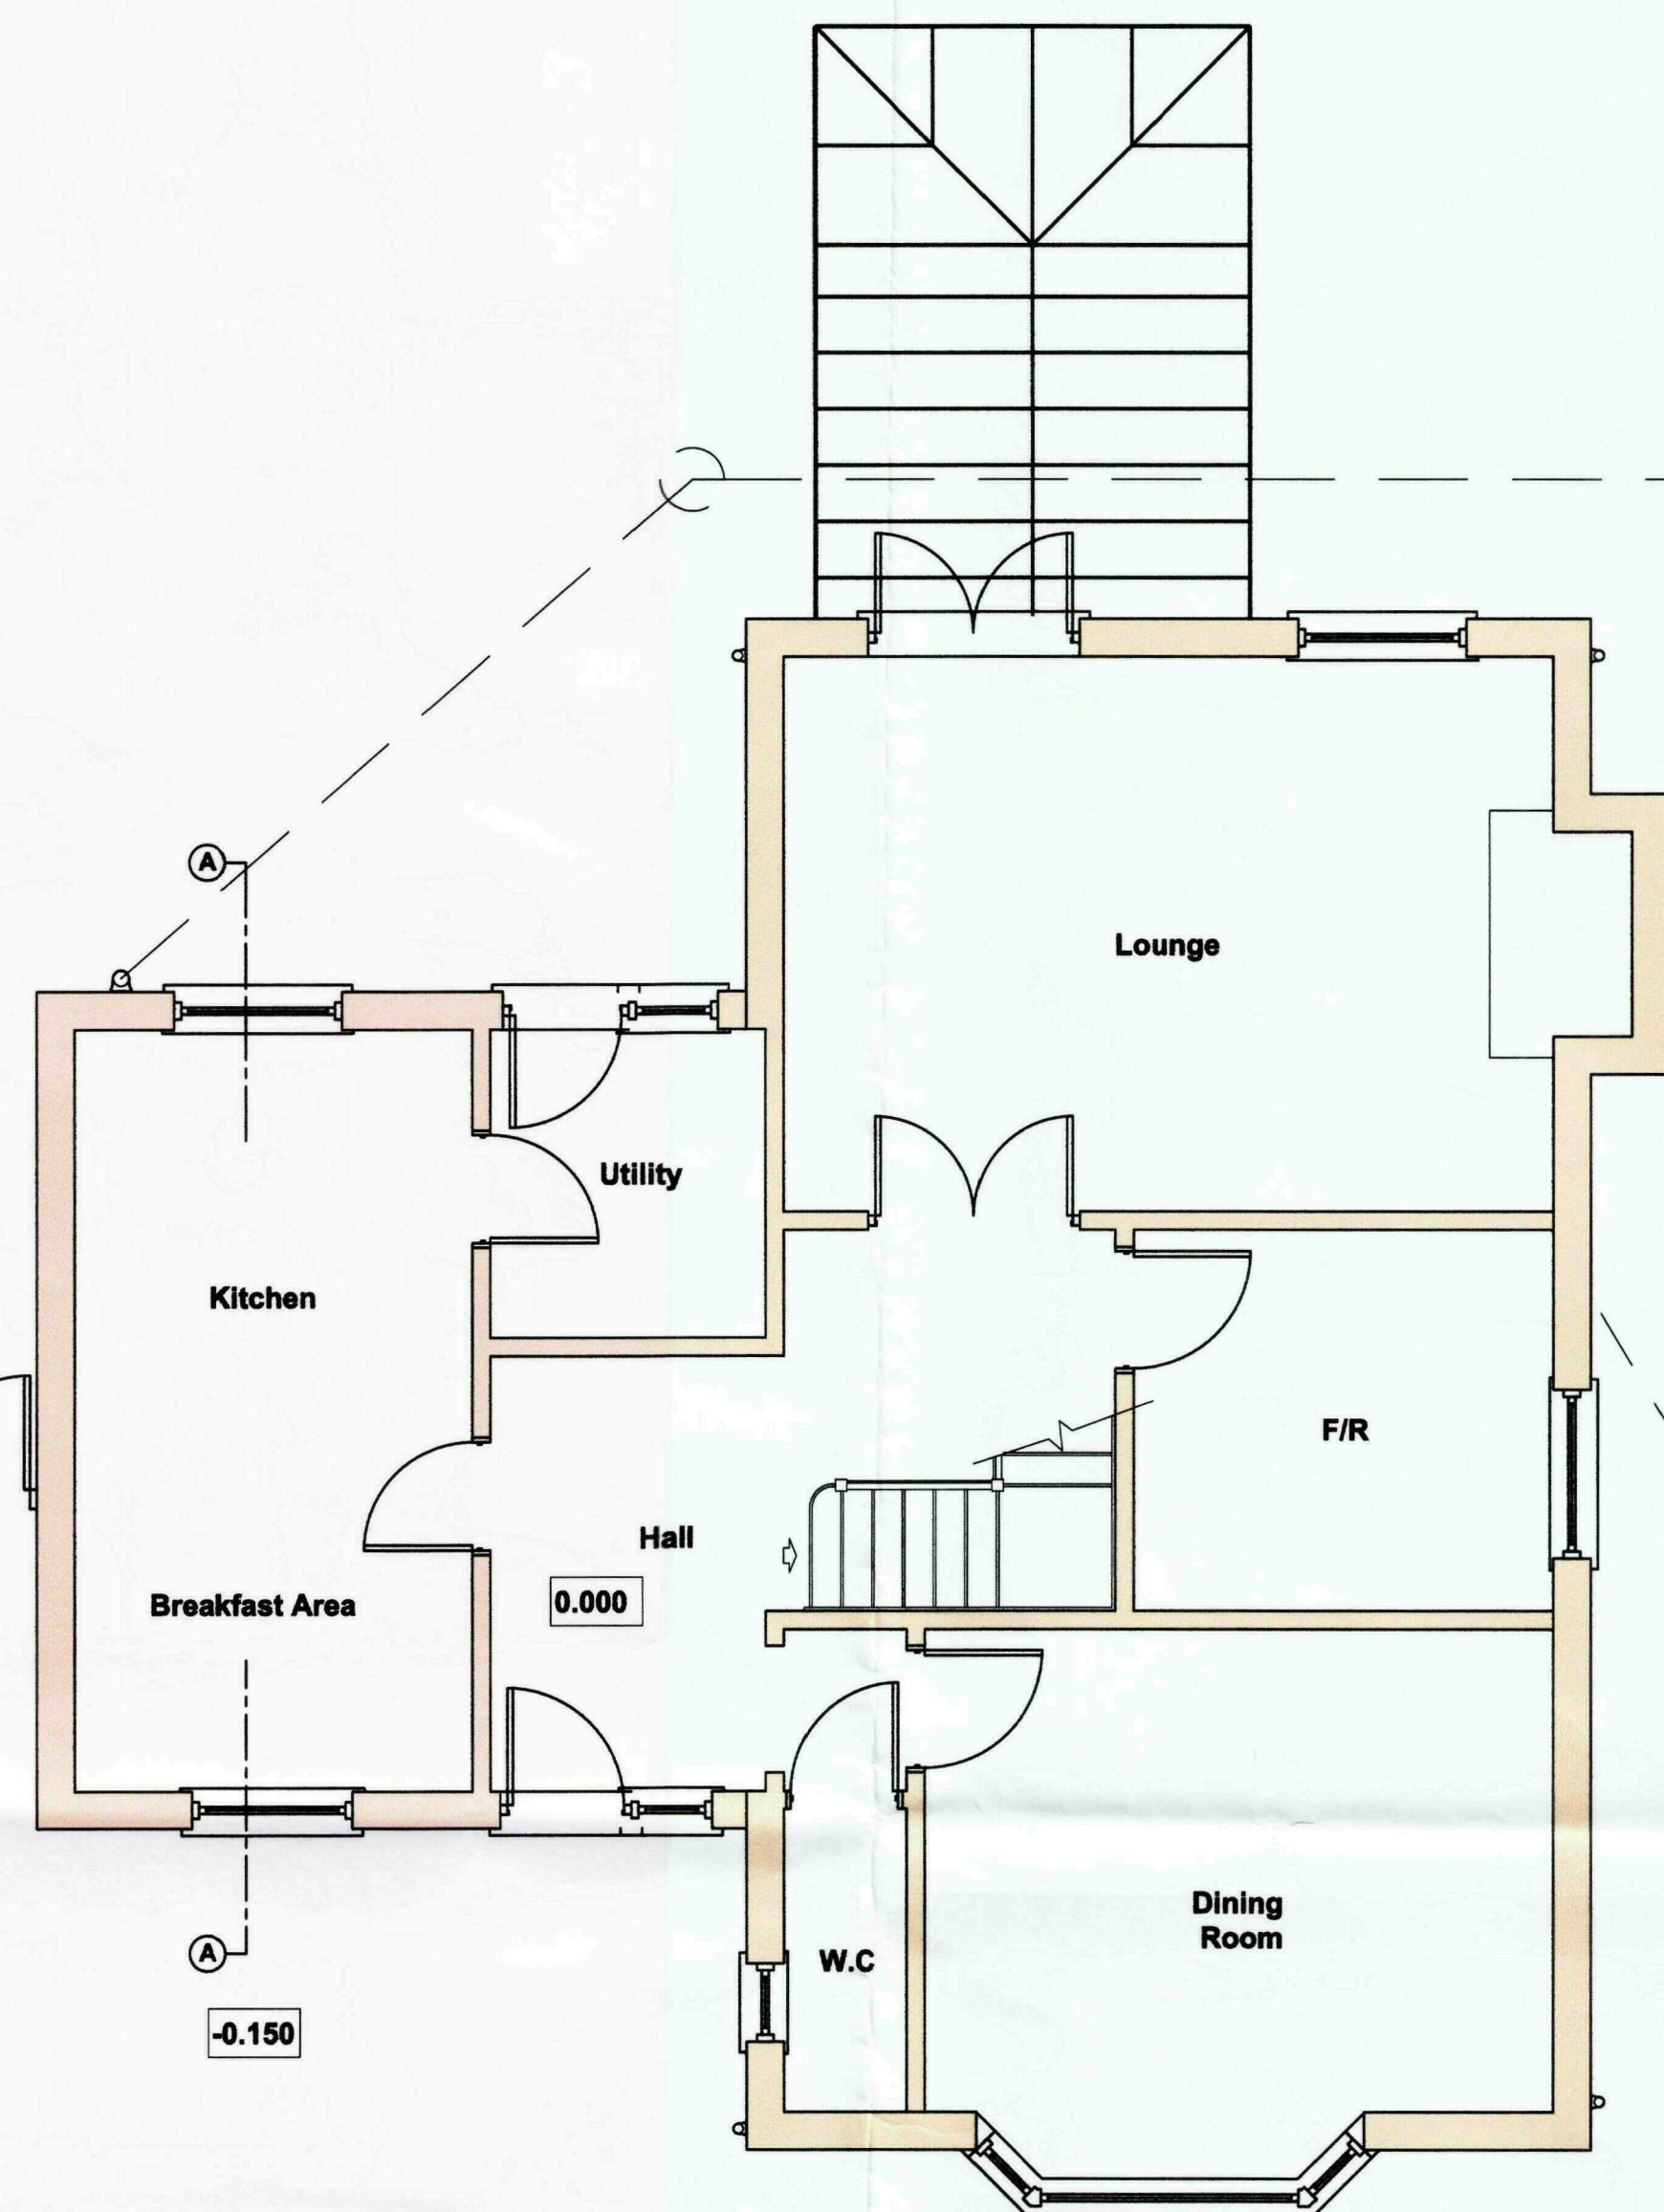


Existing Ground Floor Plan
Scale 1:50

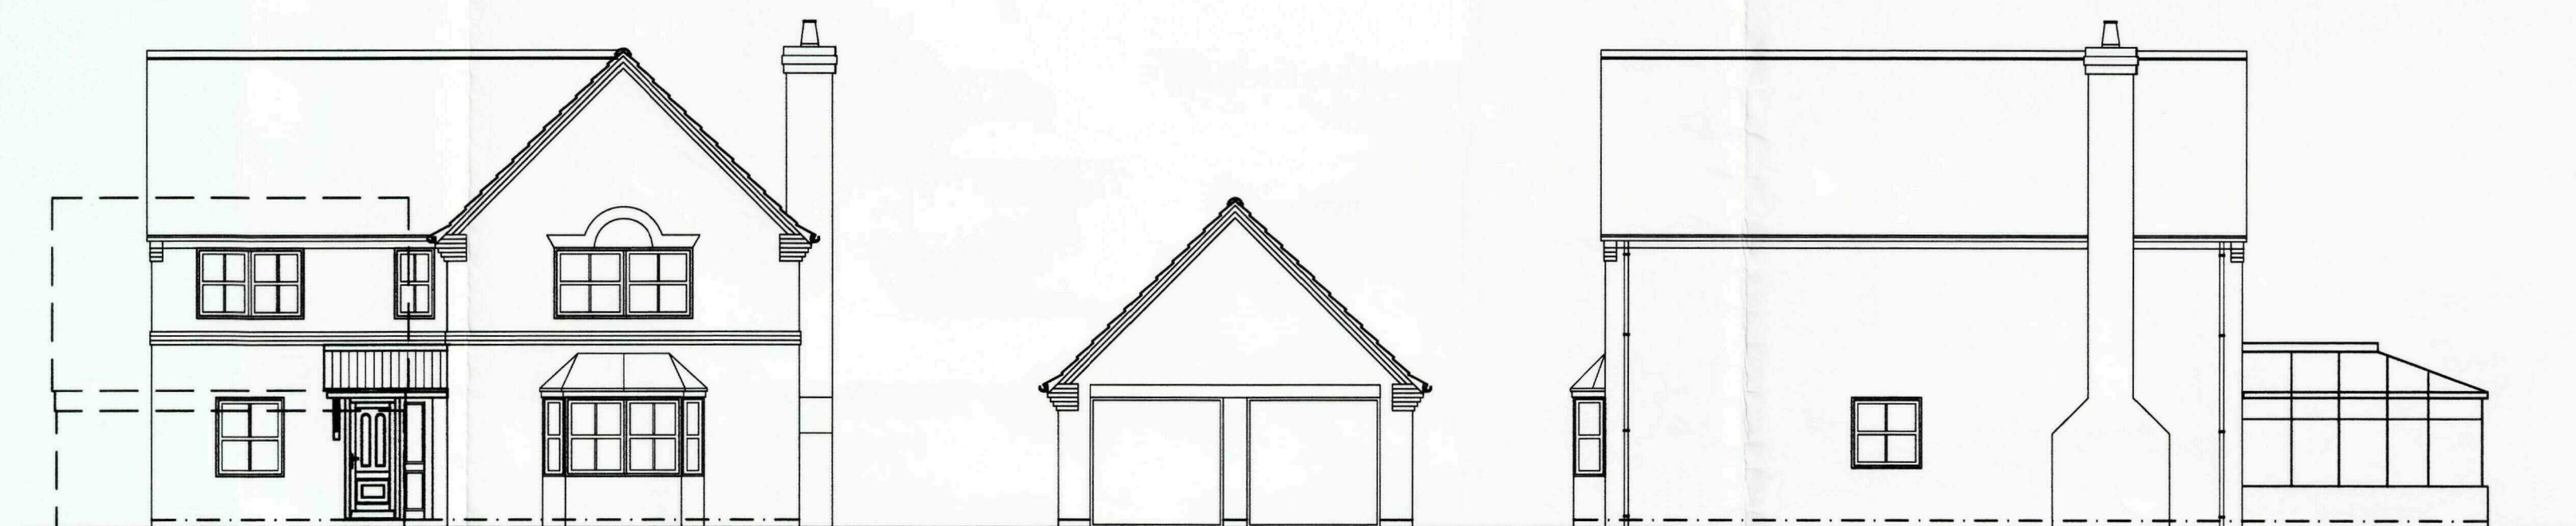


Existing Front Elevation
Scale 1:100

Existing Side Elevation
Scale 1:100

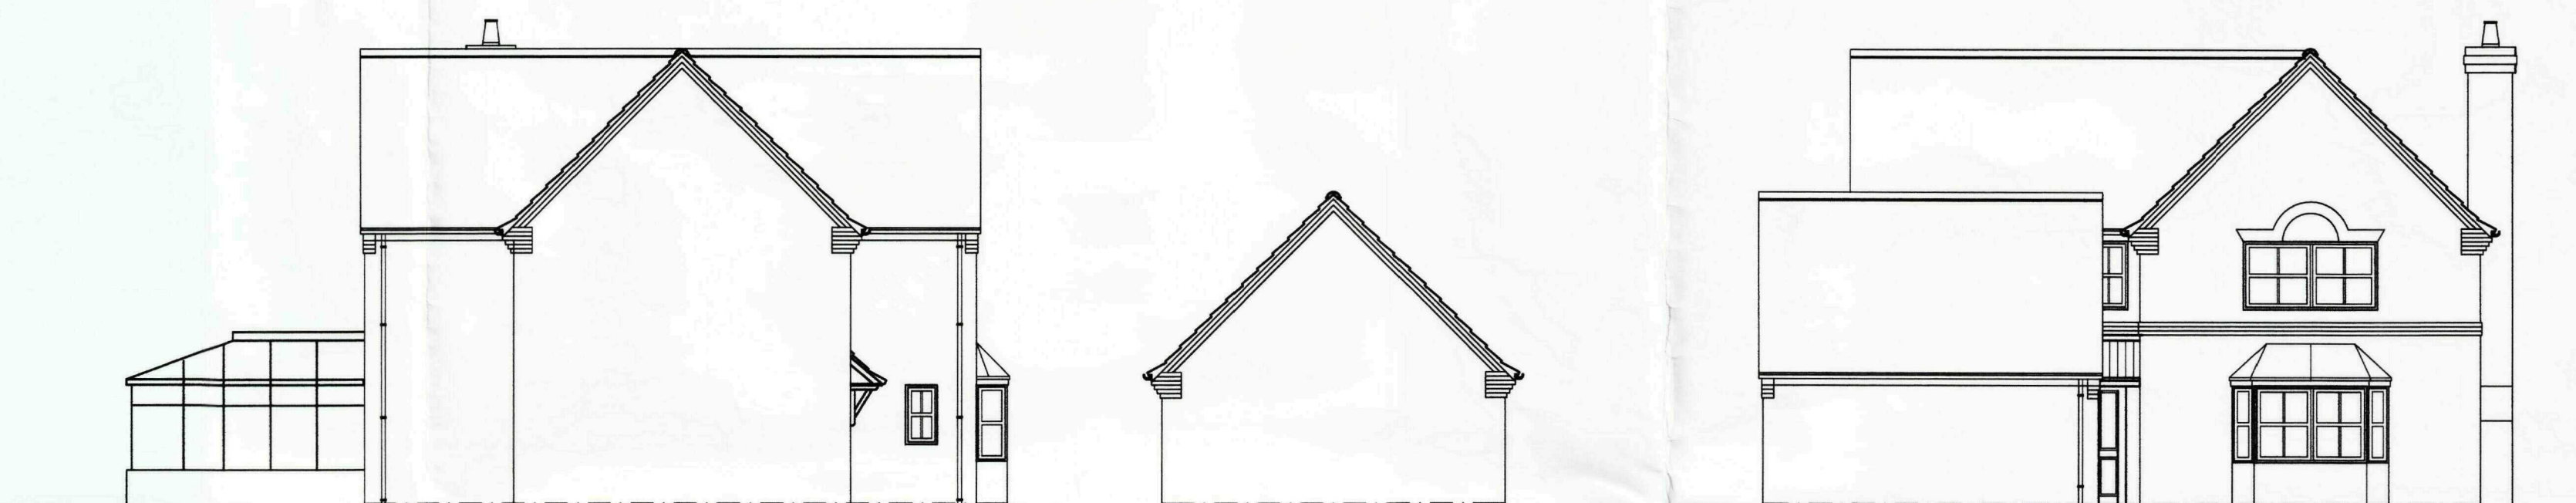

Existing Side Elevation
Scale 1:100

Existing Front Elevation (Garage)
Scale 1:100

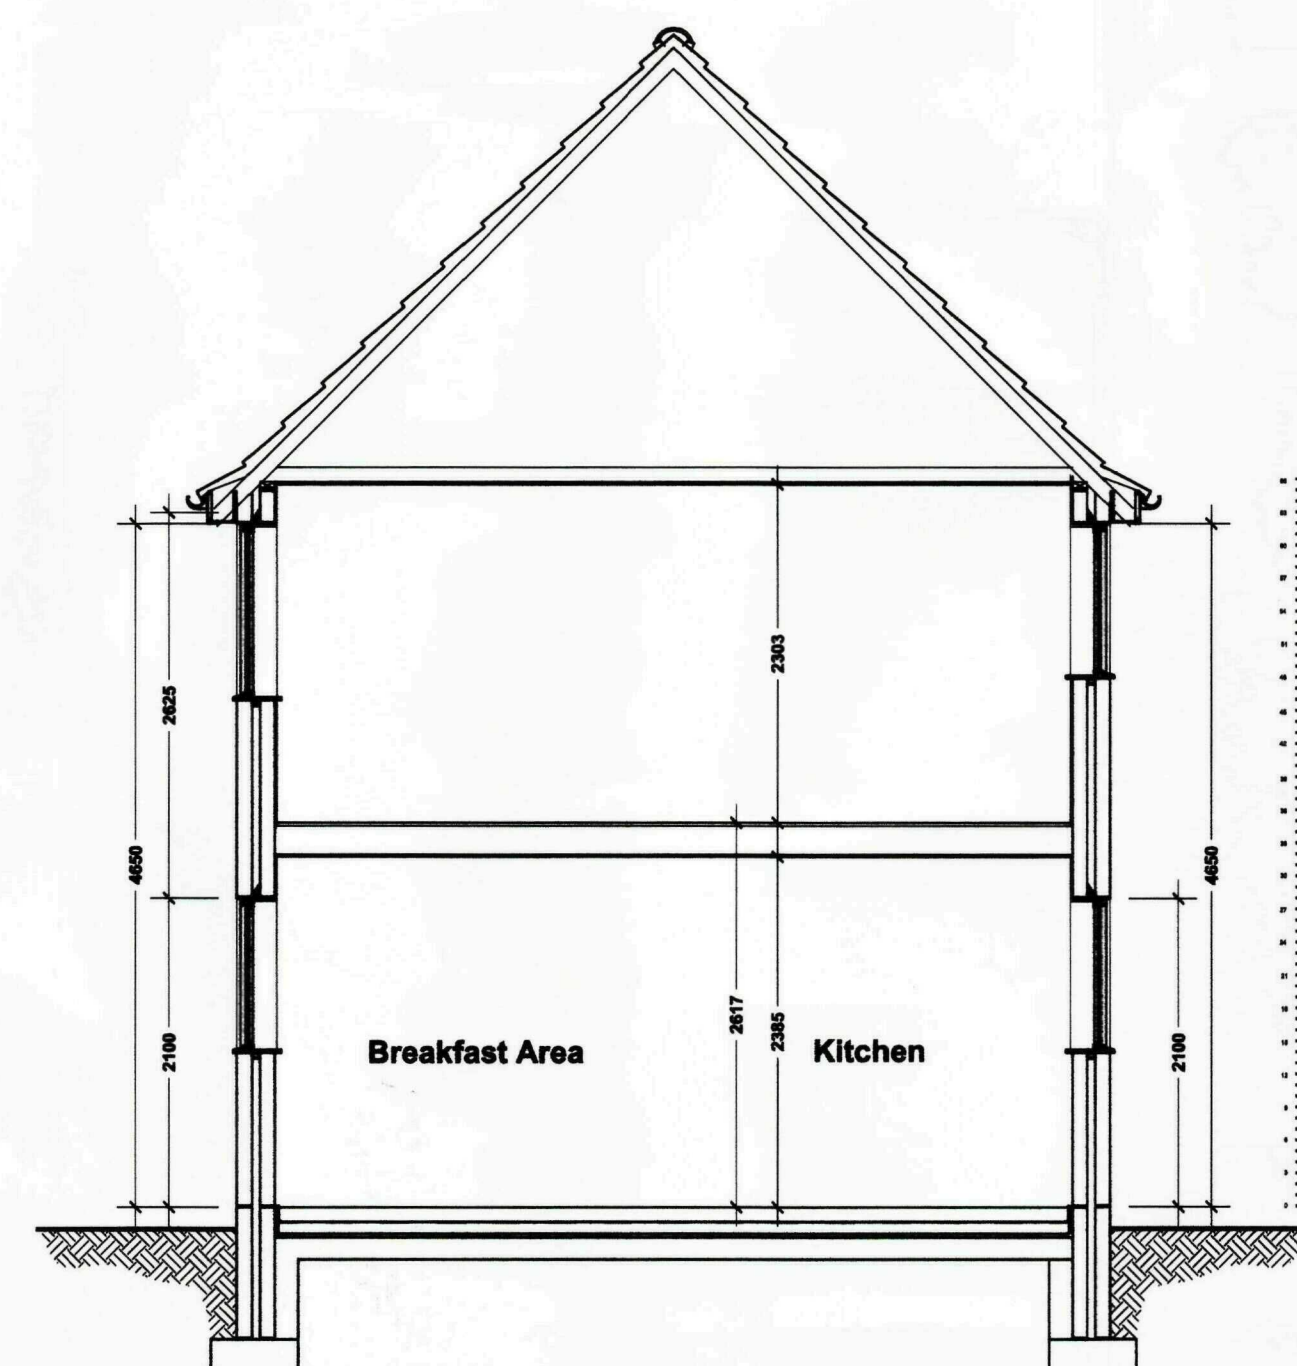

Existing Section A-A
Scale 1:50

GENERAL CONDITIONS
Contractors are responsible for checking all dimensions on site when work commences and before ordering any materials. Any discrepancies should be brought to the attention of the Client for remedial action before commencing further.
All materials not specified to be of a standard suitable for the work proposed and be fit for purpose. All work to be in accordance with good building practice and all necessary BS codes for Workmanship on Building Sites.

Revisions

Client: **Mr & Mrs Johnson**

Site: **Single Storey Extension to provide Link from Kitchen to Existing Garage at: 56 Stonegate, Cowdell, PE12 6AH**

Drg Title: **Existing Plans and Elevations**

SHDC
Planning & Development
19 JAN 2010
Ref: 0051-10

remway
Design Ltd

2nd Floor - 5B Sheepmarket
Spalding
PE11 1BH
Tel: 01775 768 921
e-mail: enquiries@remwaydesign.co.uk

Drg Size: **A1** Drawing Number: **1812-03** Revision:

PLEASE NOTE:
Due to areas of the structure being covered, unexposed or otherwise inaccessible the notes / specifications of existing materials are subject to confirmation of site when it is feasible to expose the relevant areas of construction.