

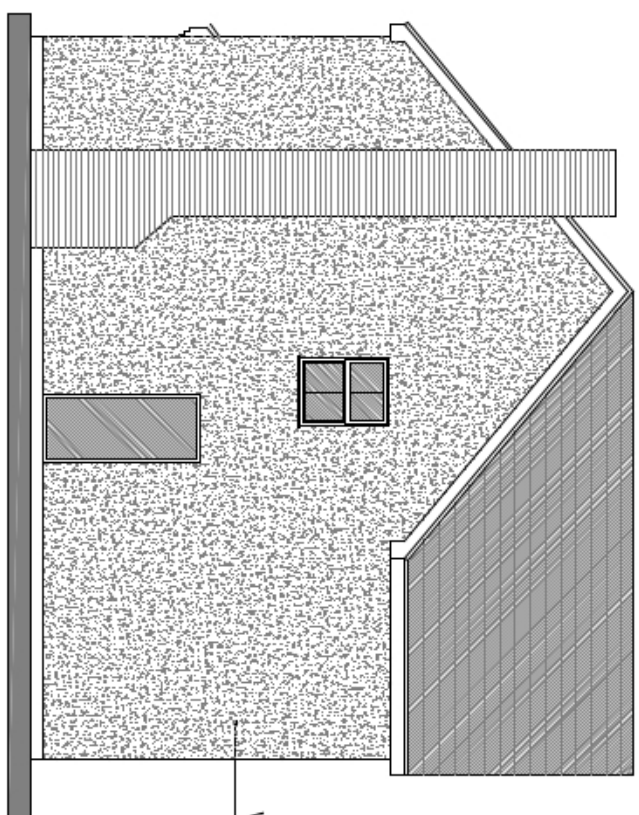
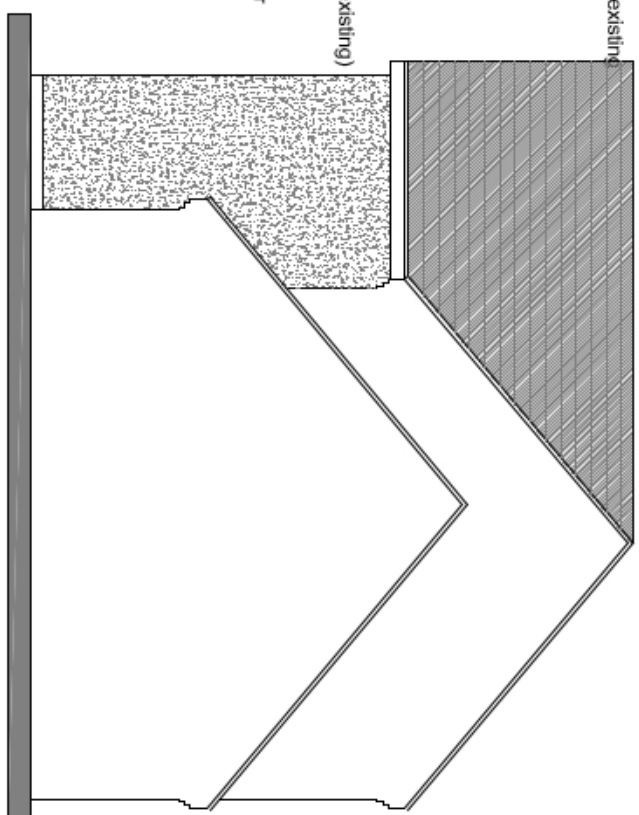
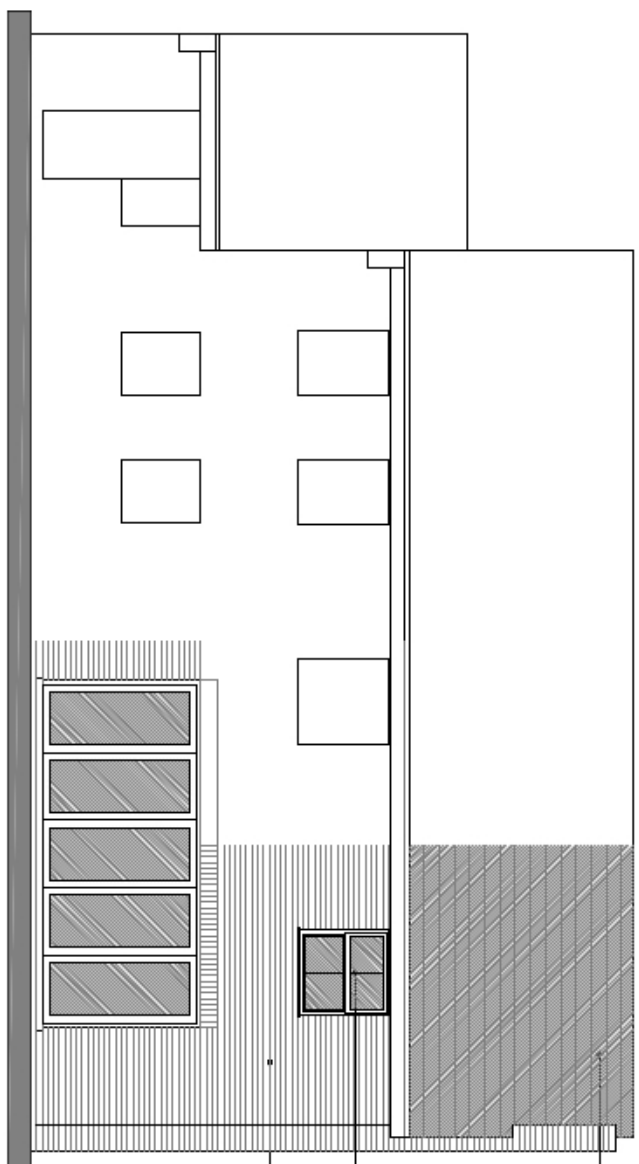
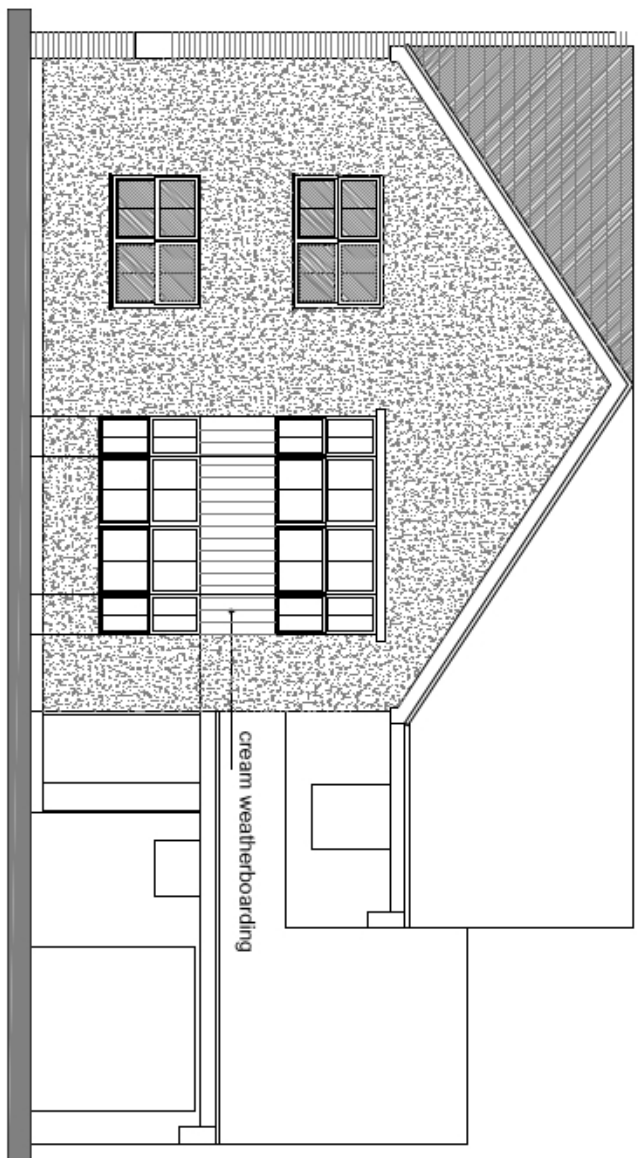
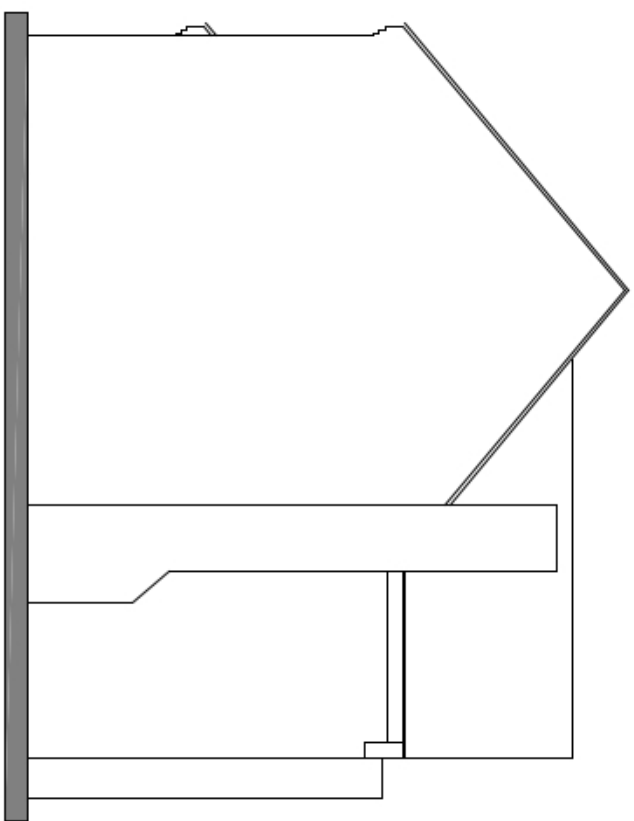
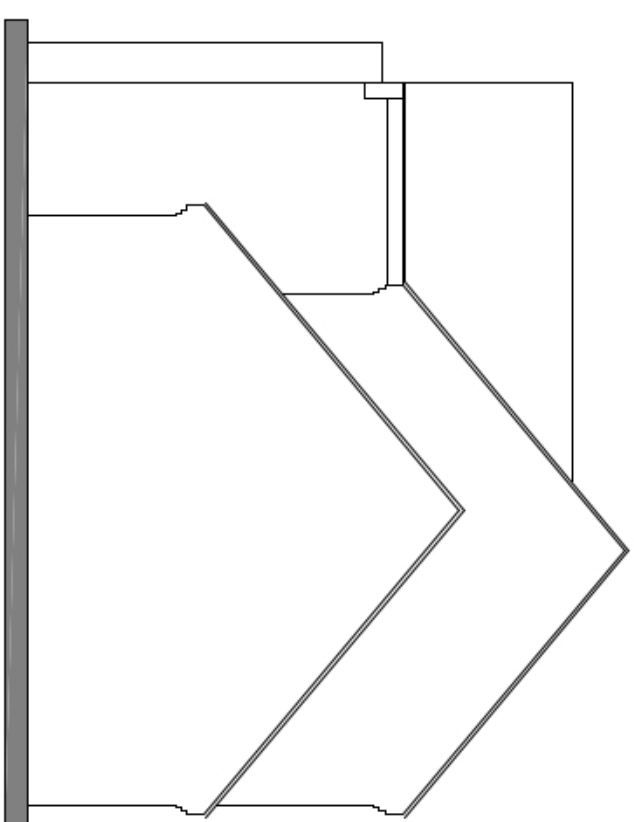


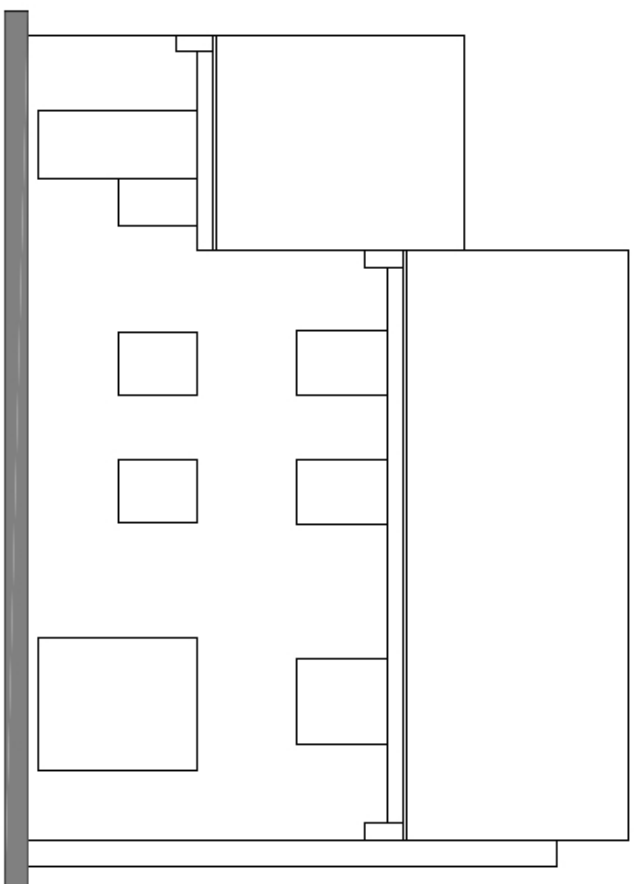


Weber 276 stone grey render



PROPOSED ELEVATIONS

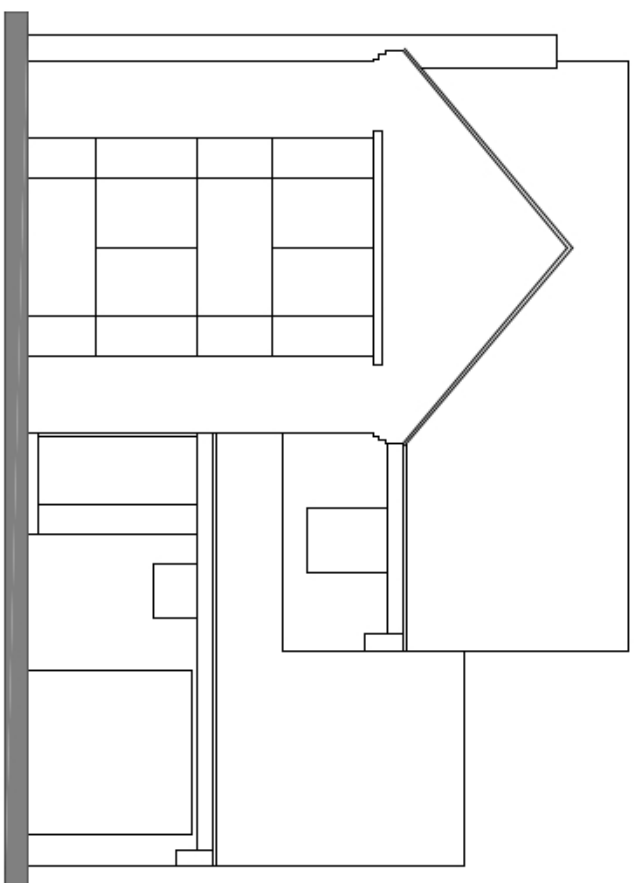


EXISTING ELEVATIONS

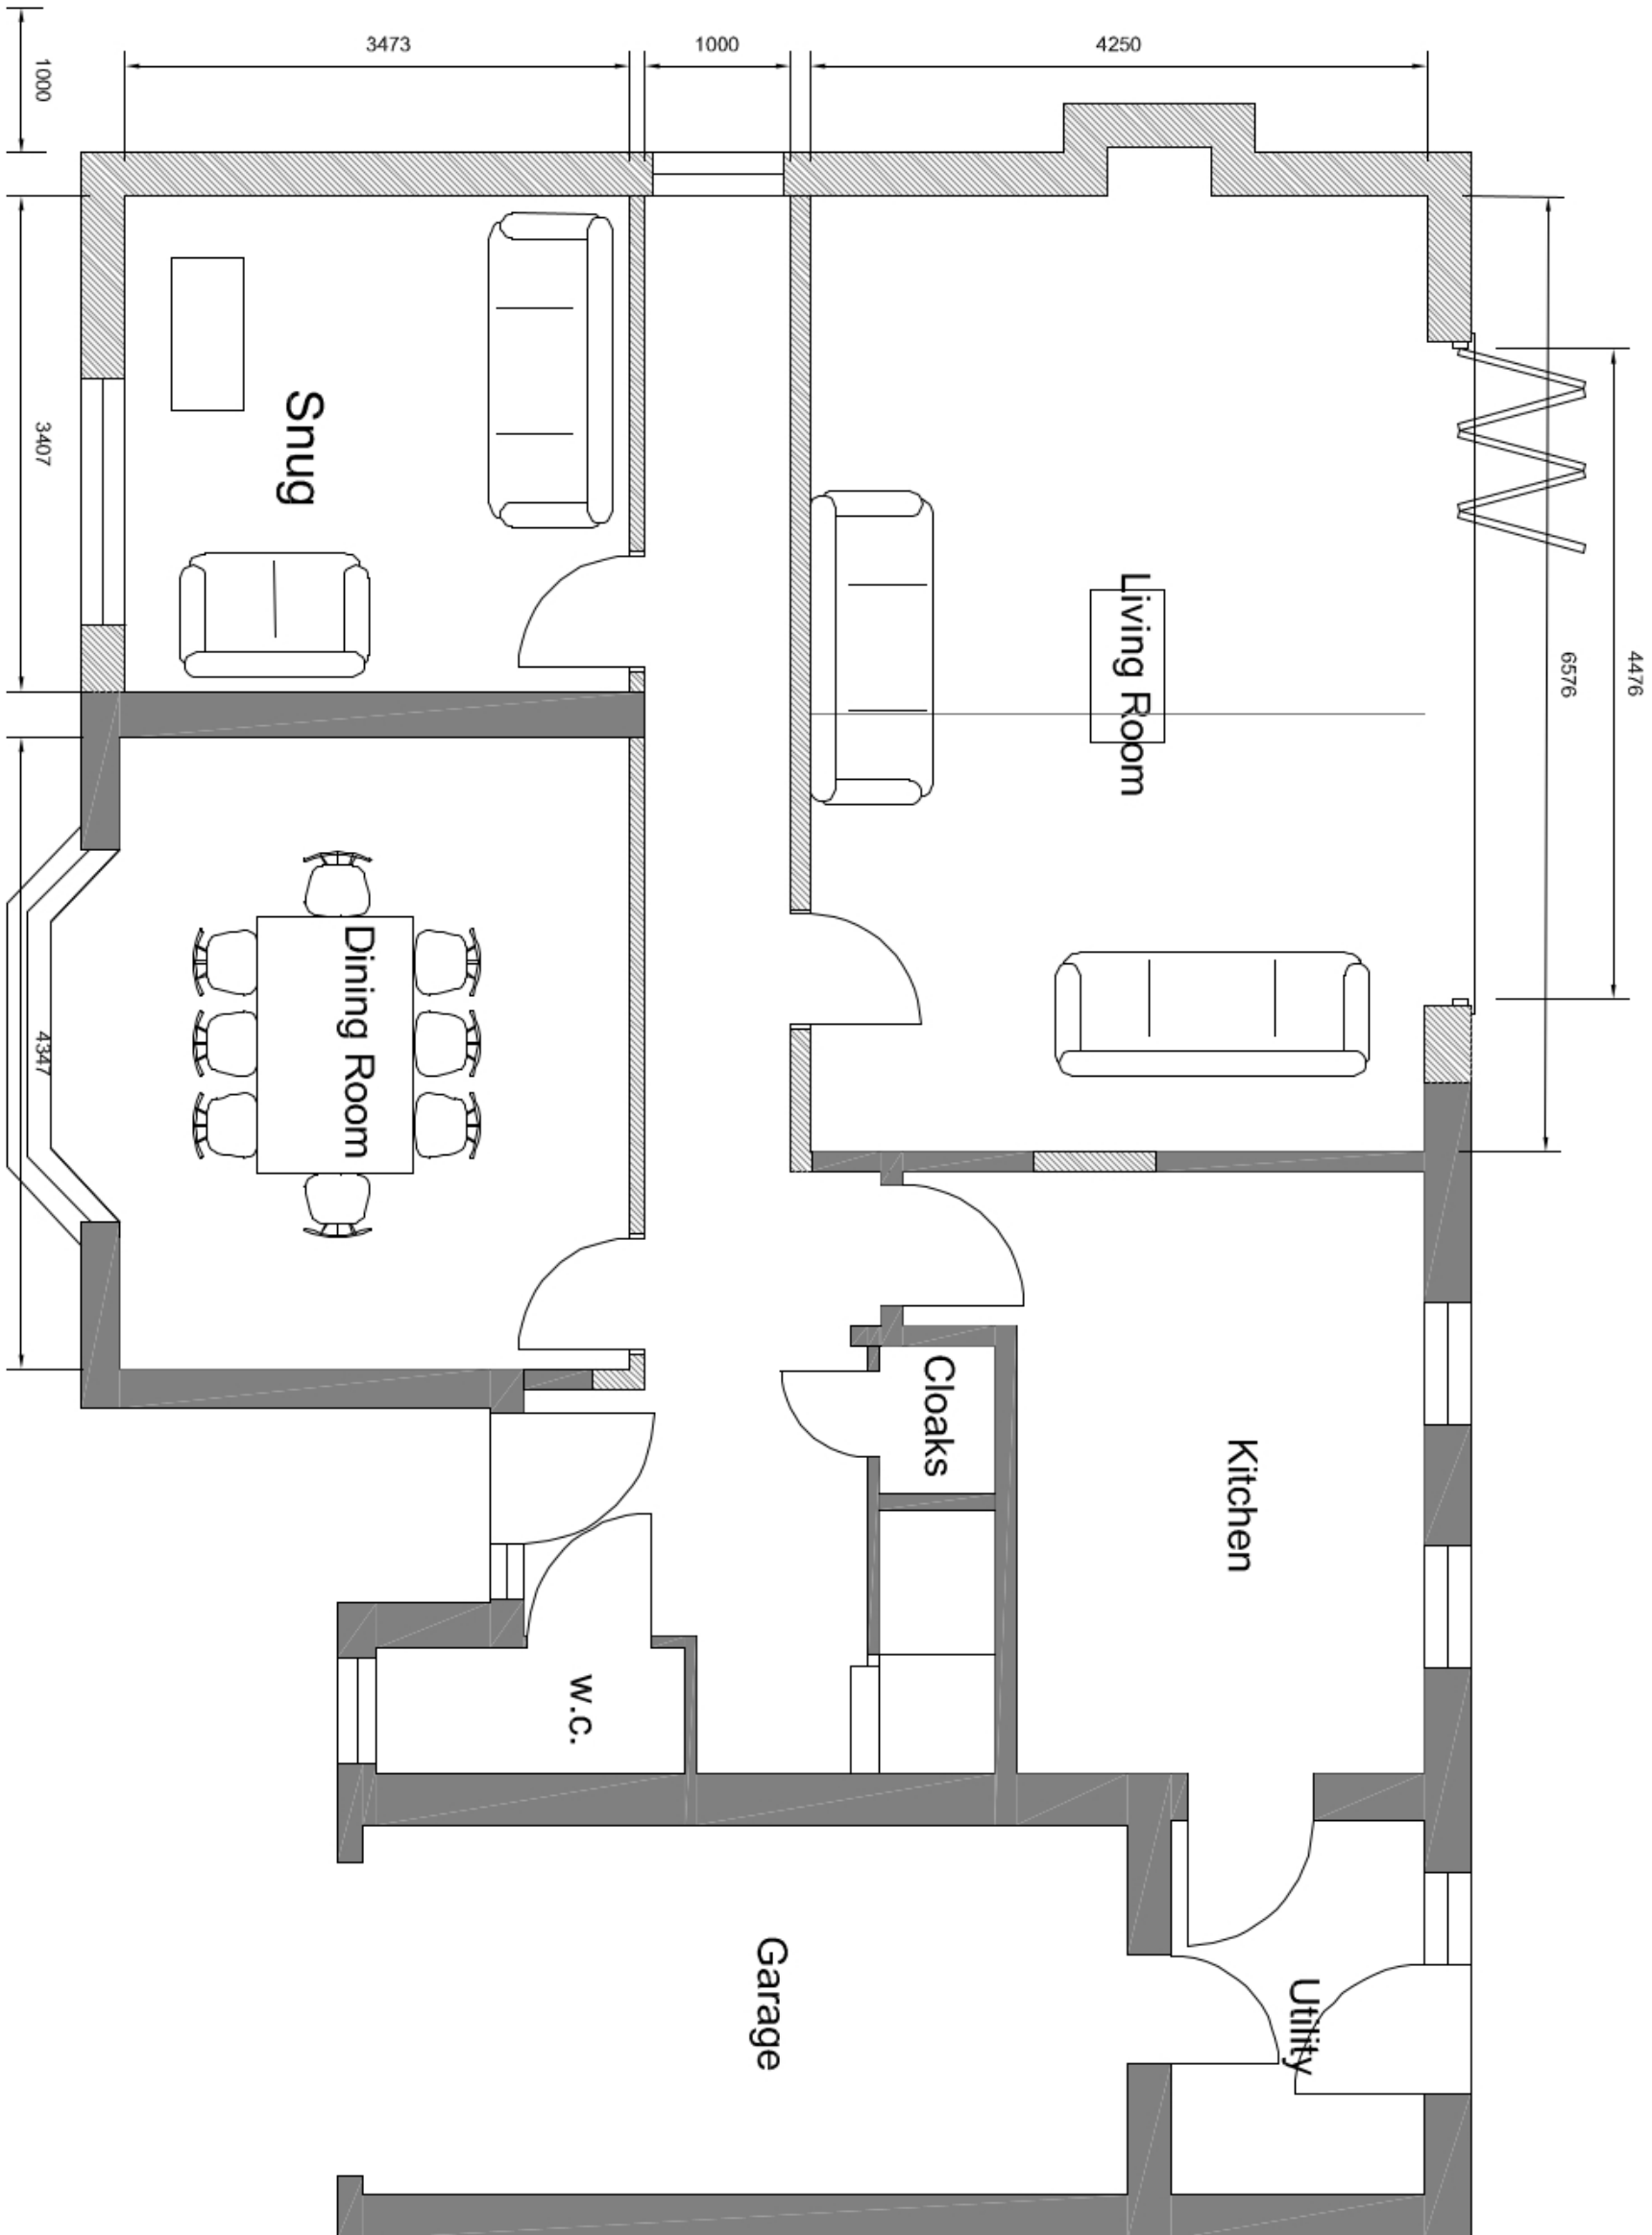

PROPOSED GROUND FLOOR PLAN

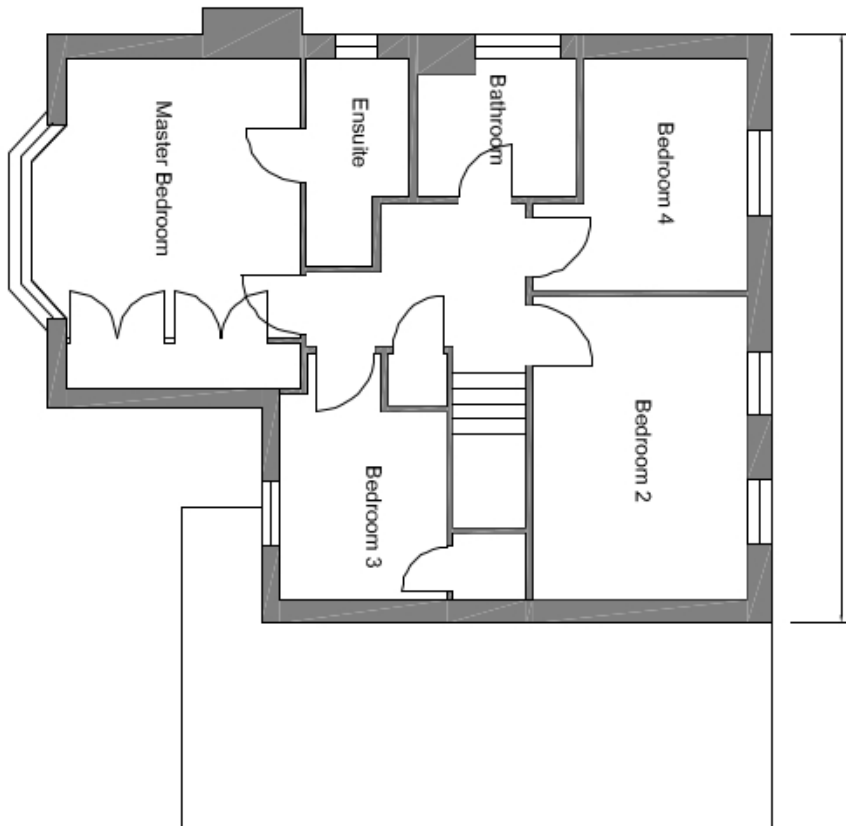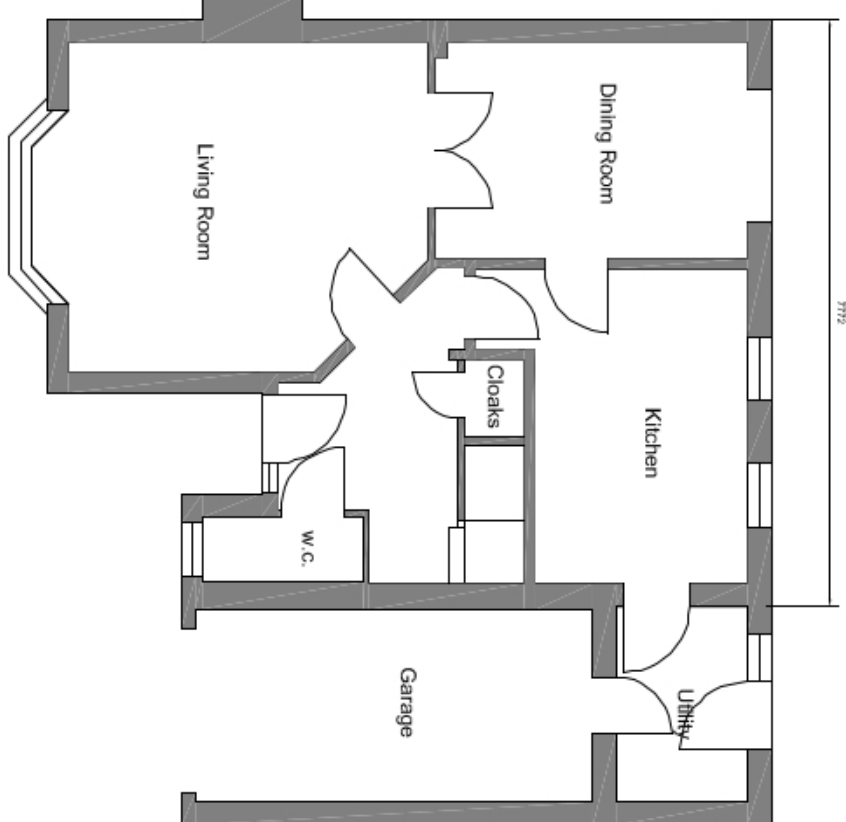

PROPOSED FIRST FLOOR PLAN

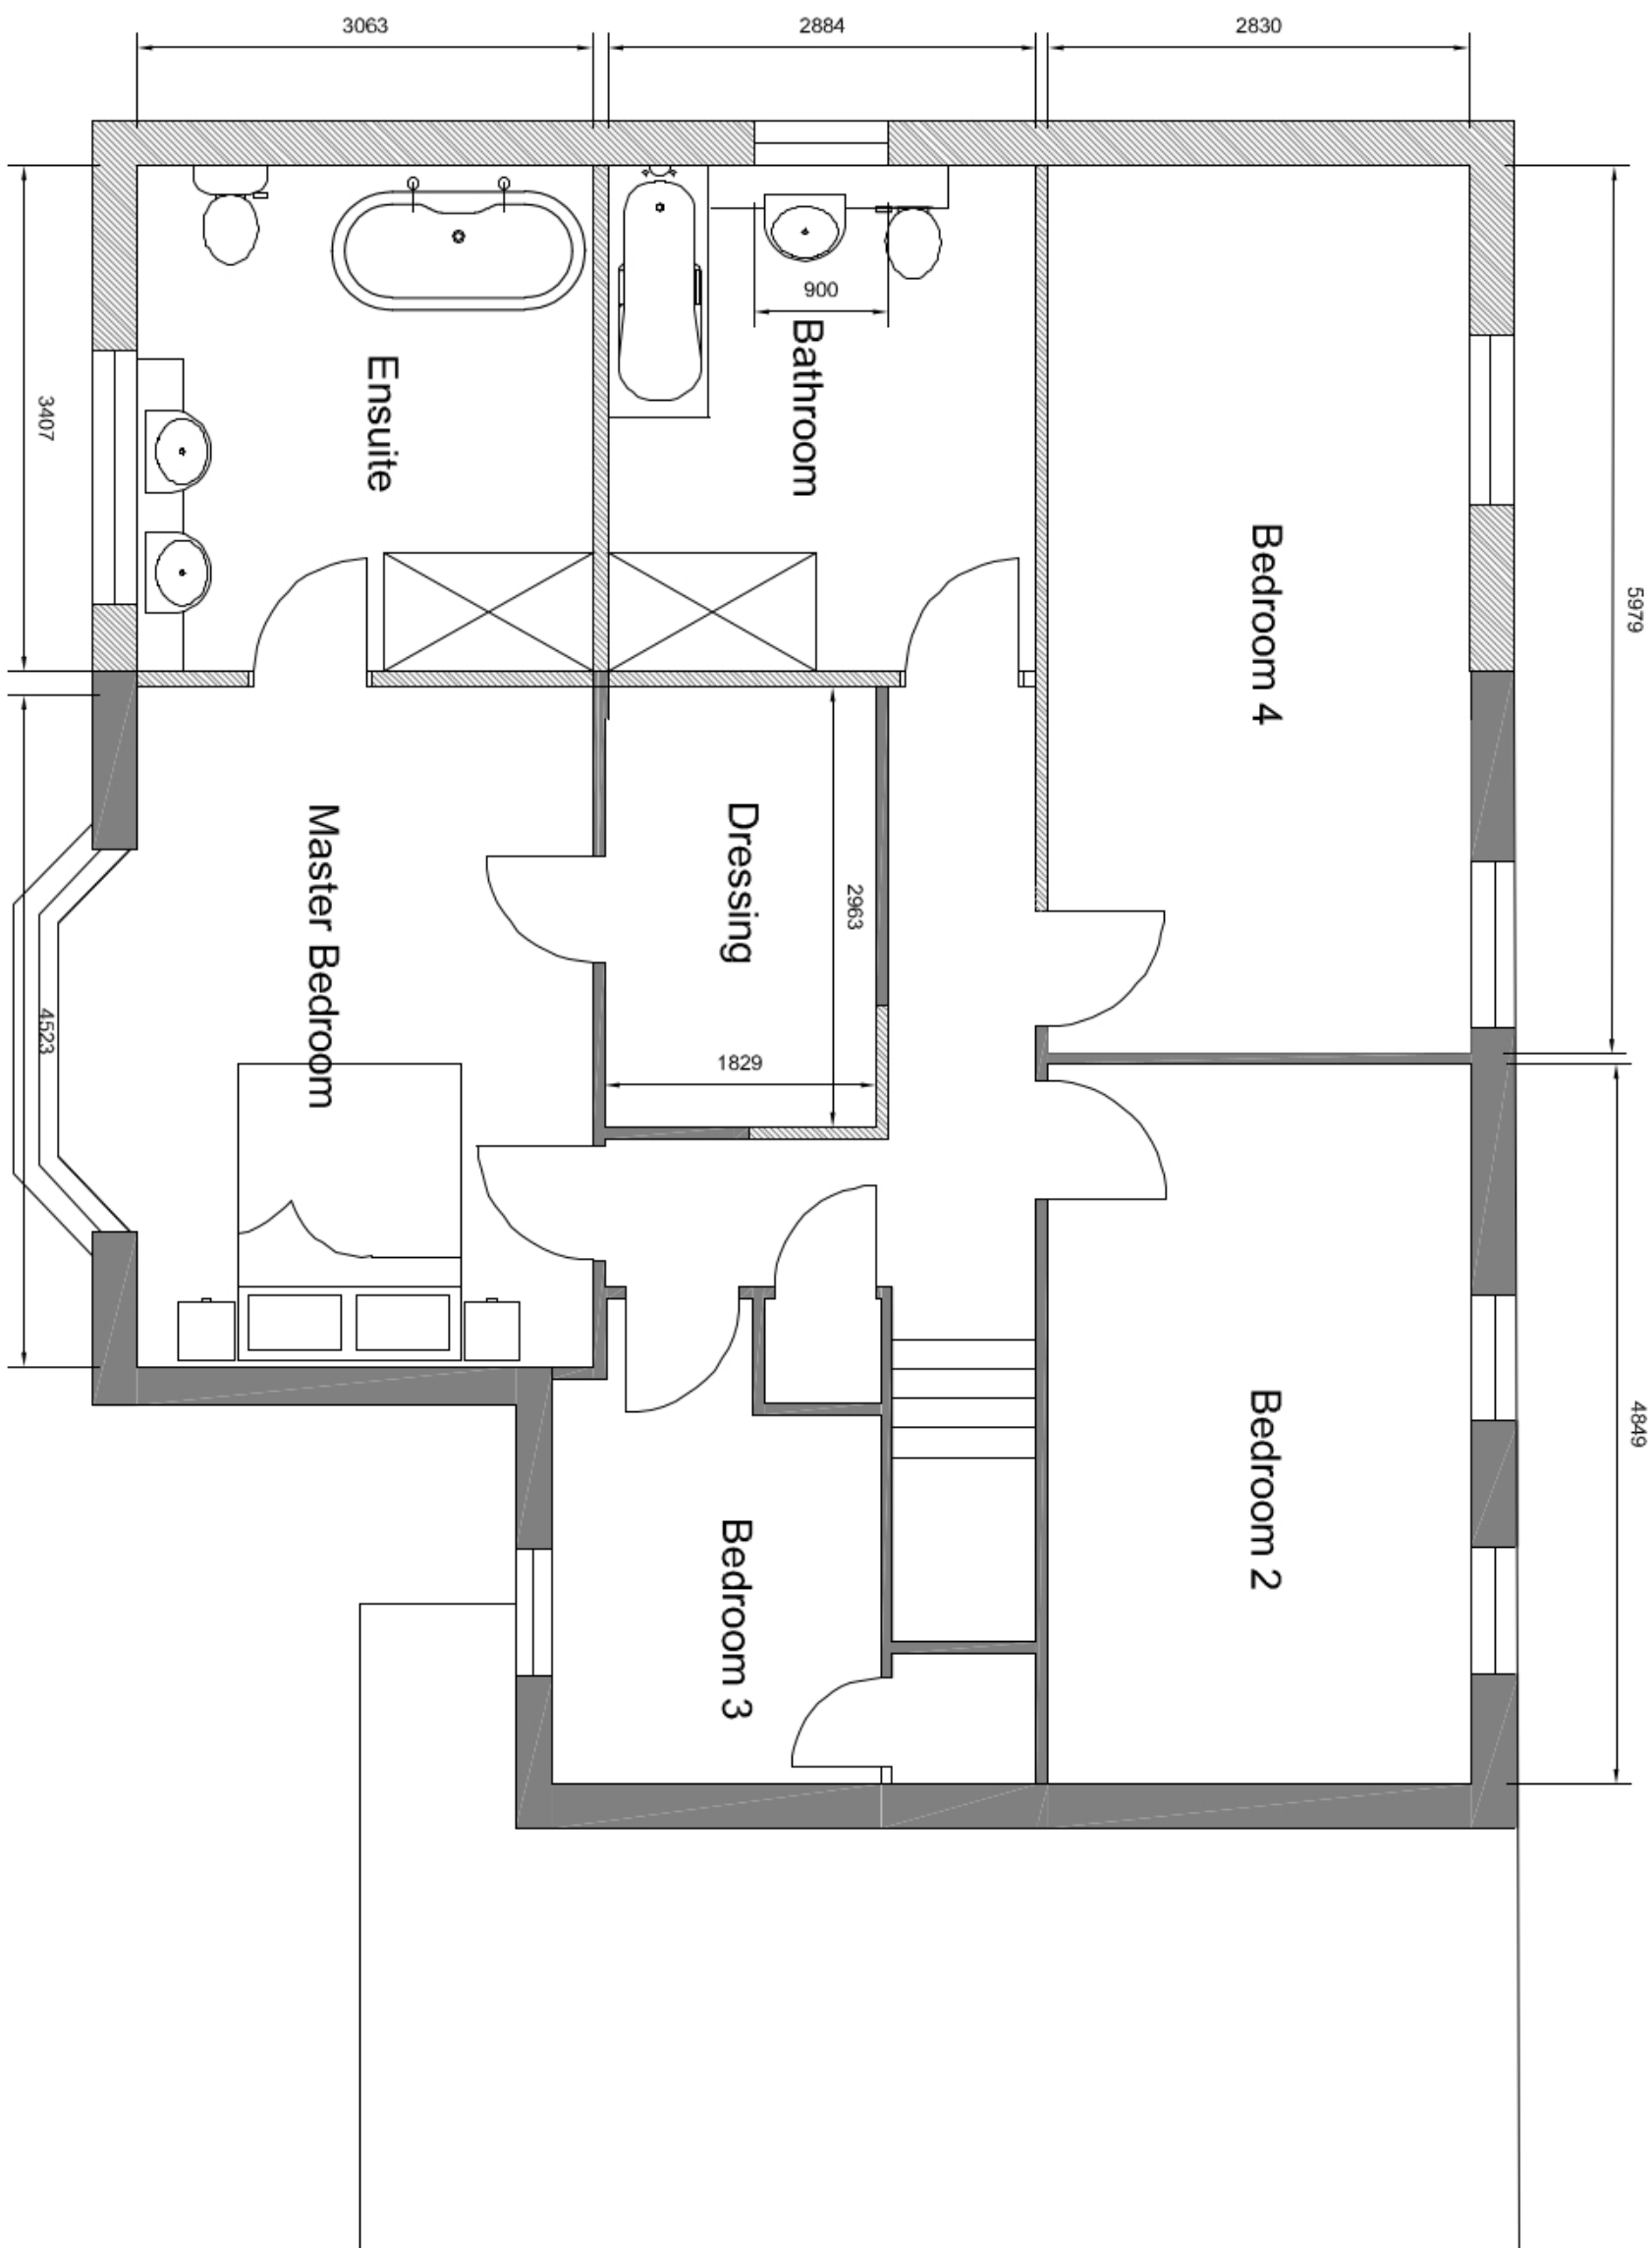

A	20/03/24	AMW	Assignment to materials Description
Revision	Date	Drawn	
Client	Colin Harris		
Project	Extension & Alteration to 32 The Pastures, Cowbit.		
Drawing	Planning (Elevations & Floor Plans)		

Scale 1:50, 1:100 @ A1 Drawn AWM Checked TAC Date 11/01/2024

Trevor A Gray RIBA Ltd, 14 Old Fenlike Road, Weston Hills, Spalding, Lincs, PE12 6DD
01406 380027 trevor@tacarchitects.co.uk