

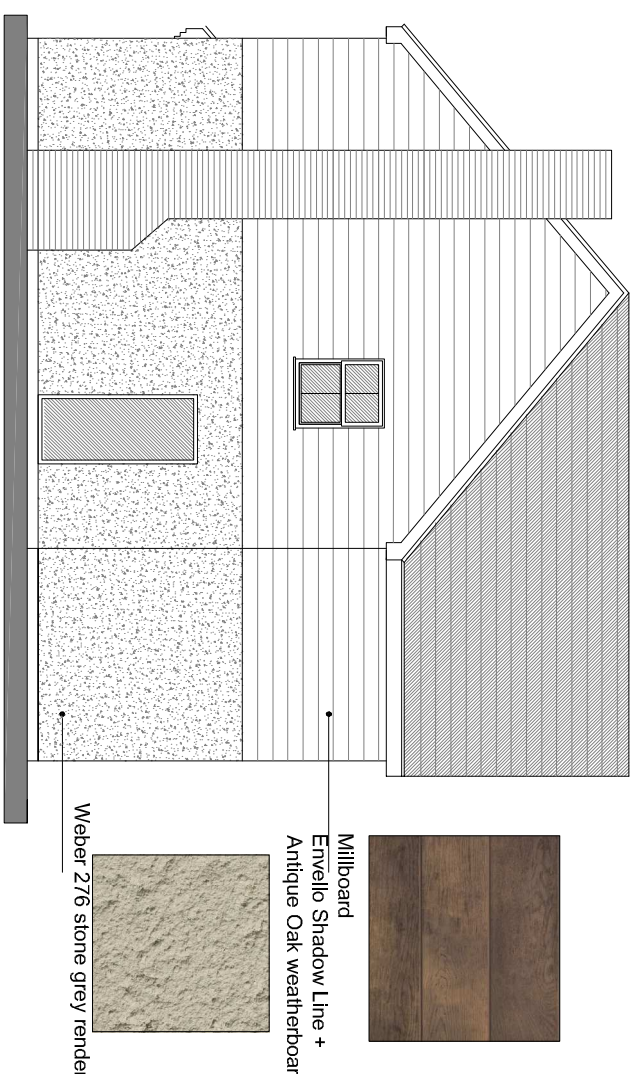
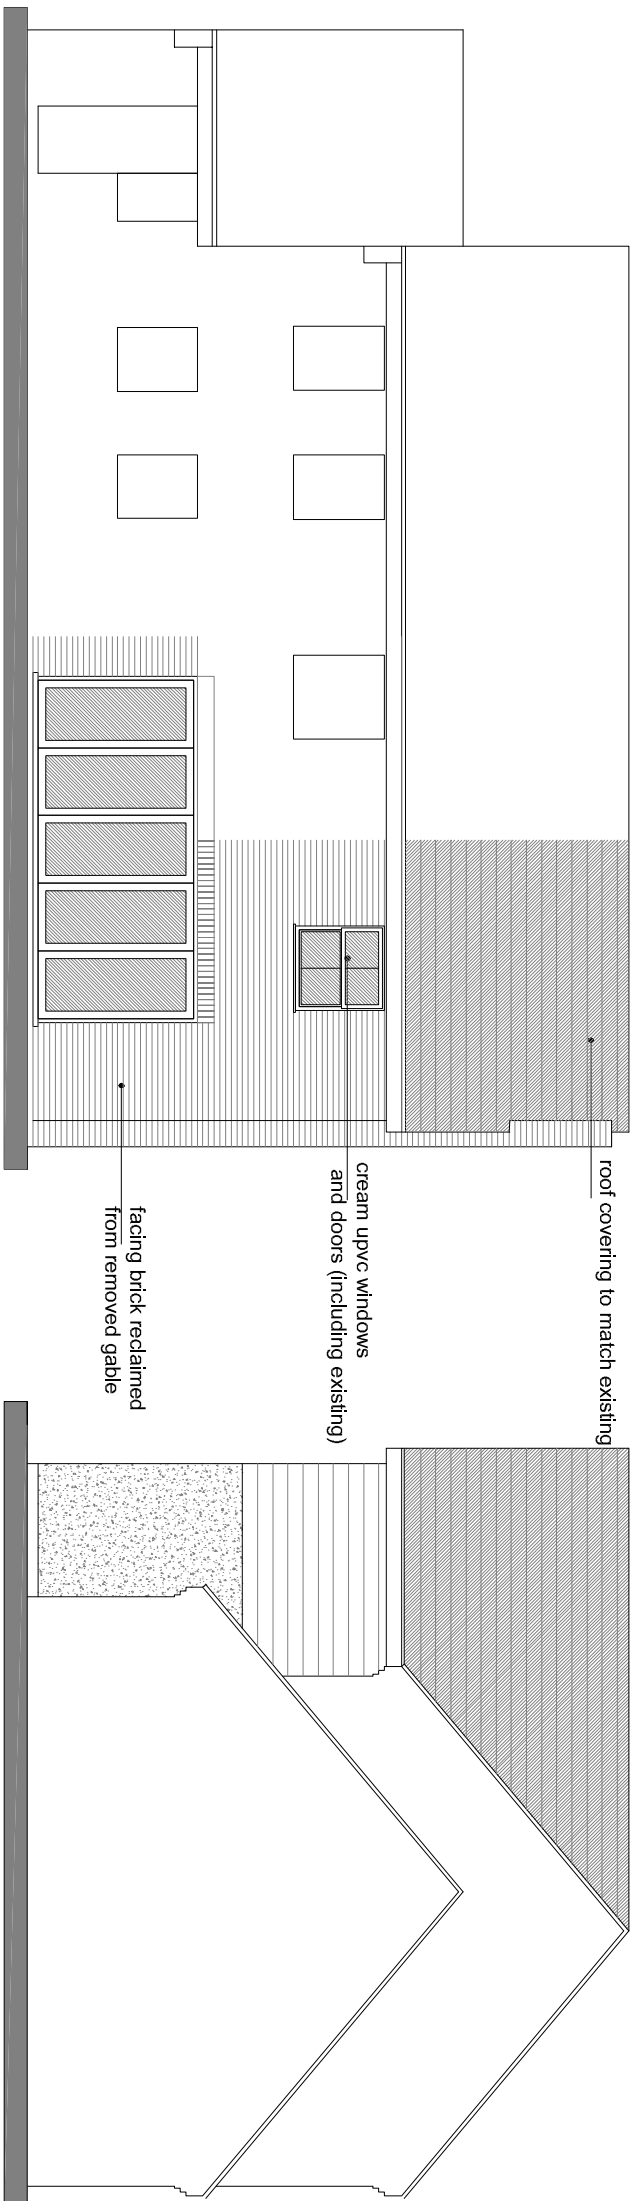
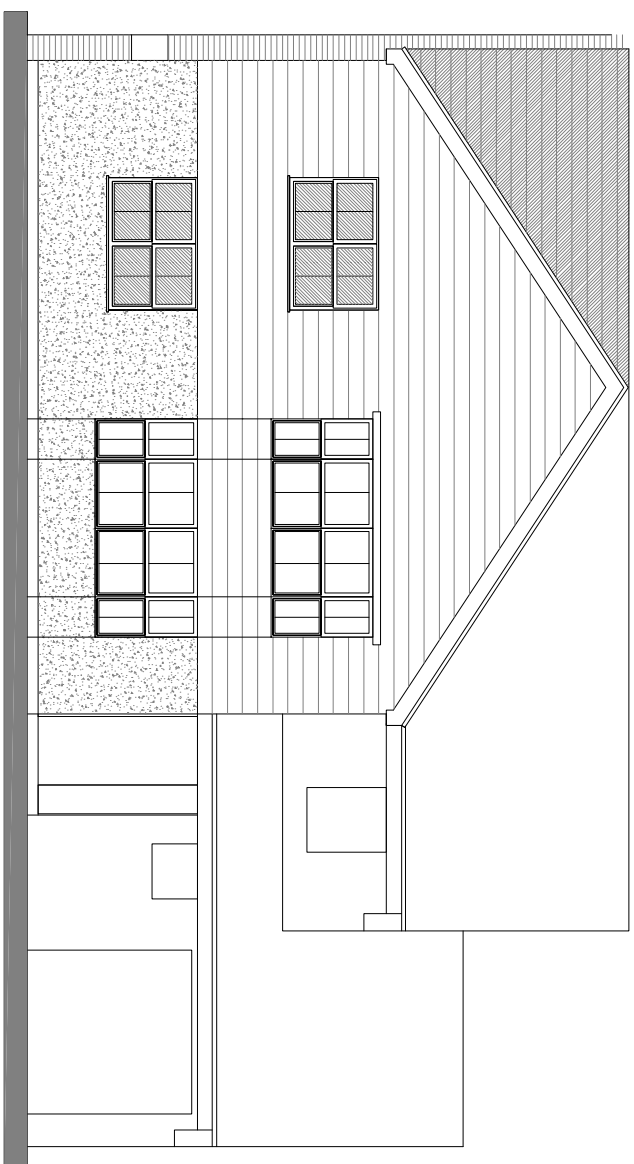
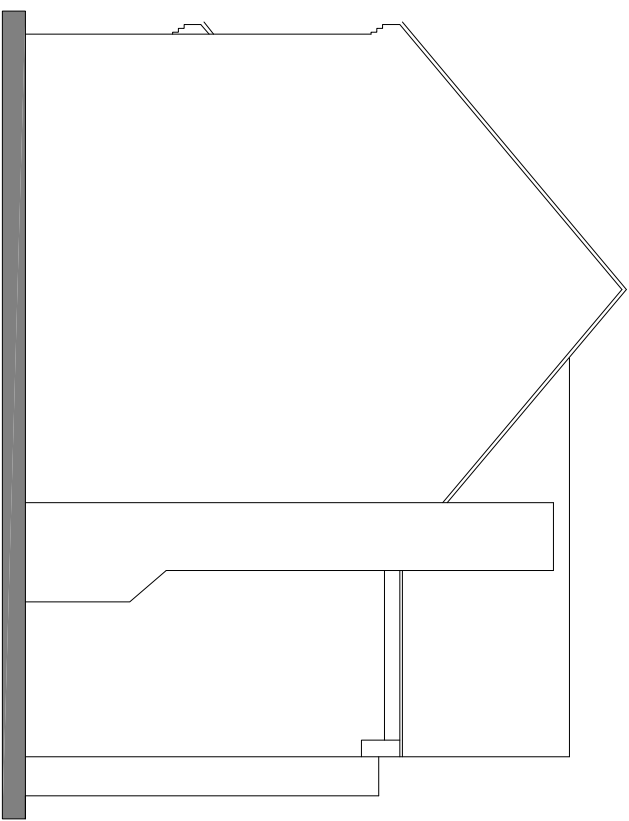
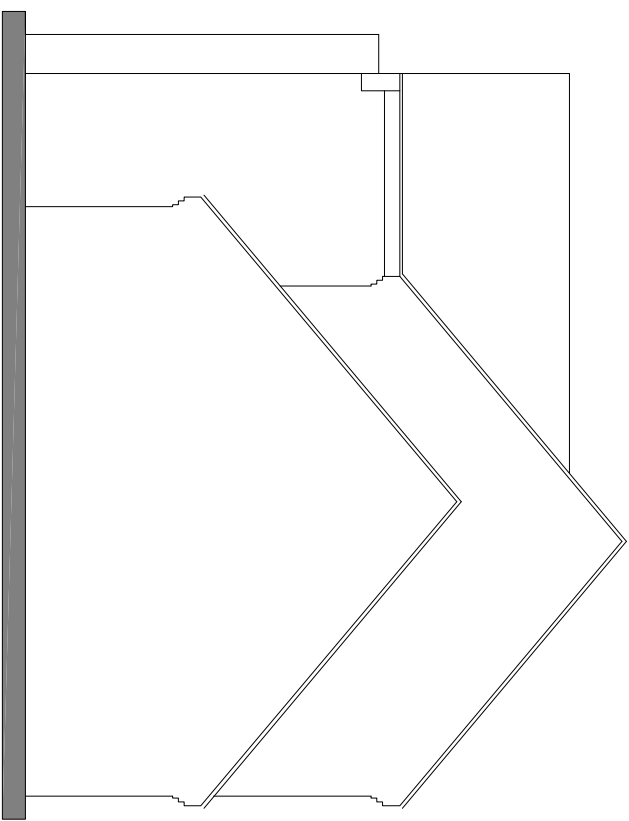


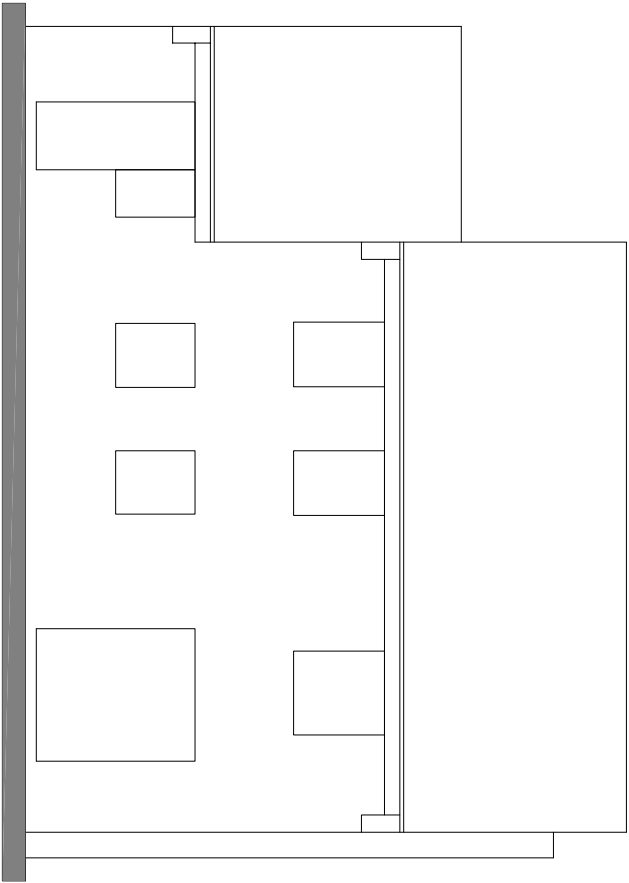


- roof covering to match existing
- cream upper sections
and stone (existing existing)
- facing brick reclaimed
from removed gable
- Millboard
Emville Shadow Line +
Articlar Oak weatherboard
- Weber Z16 stone grey render


PROPOSED ELEVATIONS

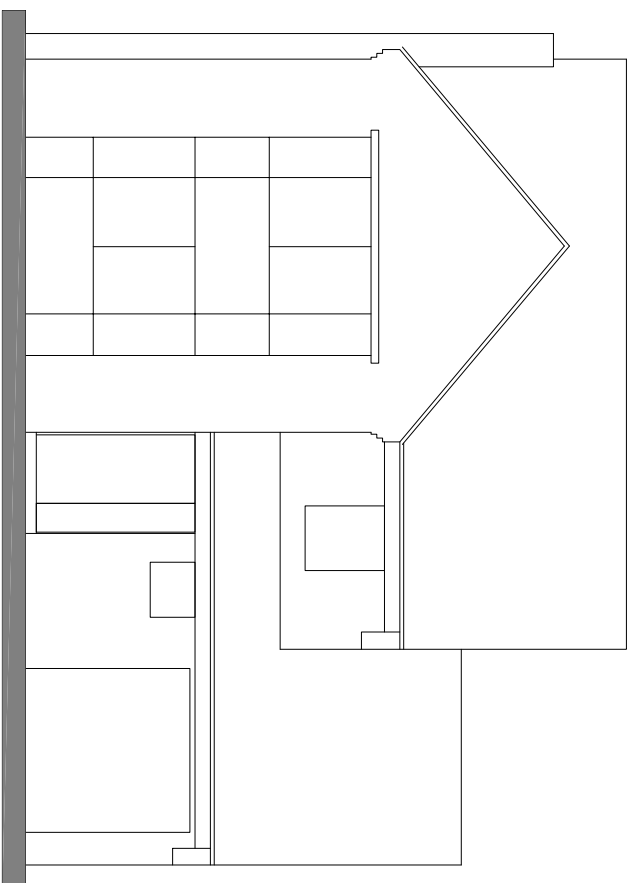



EXISTING ELEVATIONS

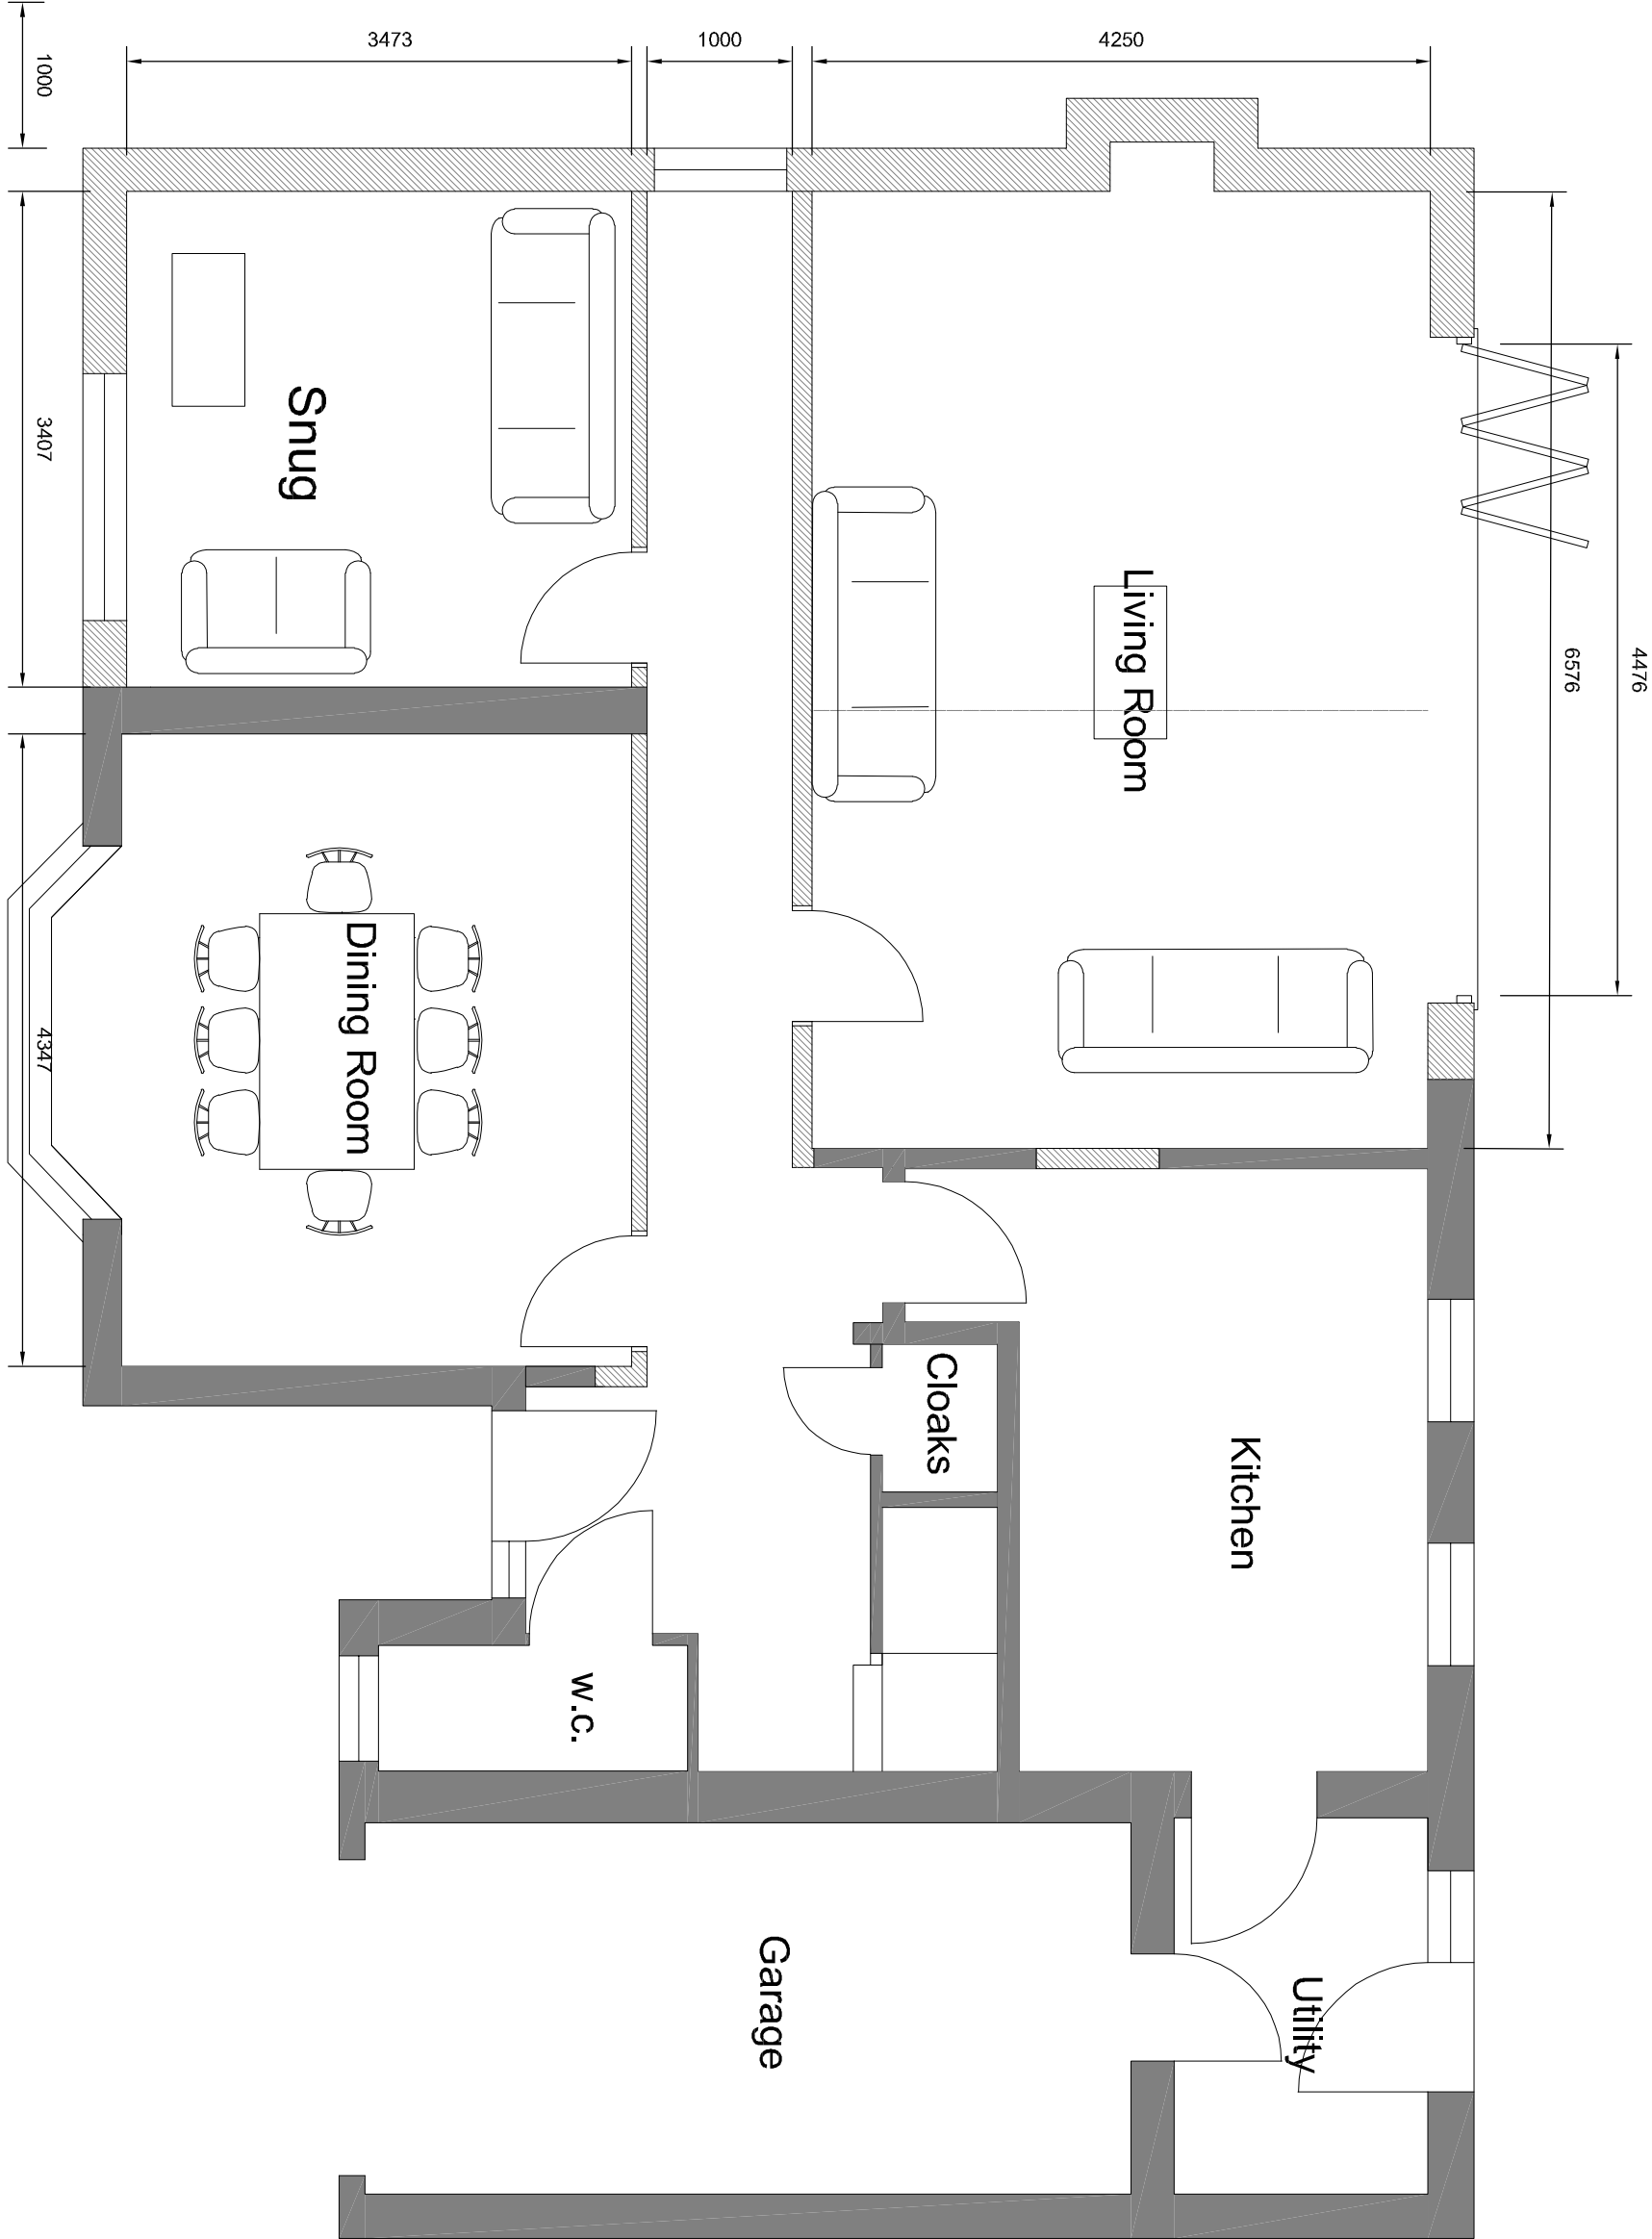

PROPOSED GROUND FLOOR PLAN

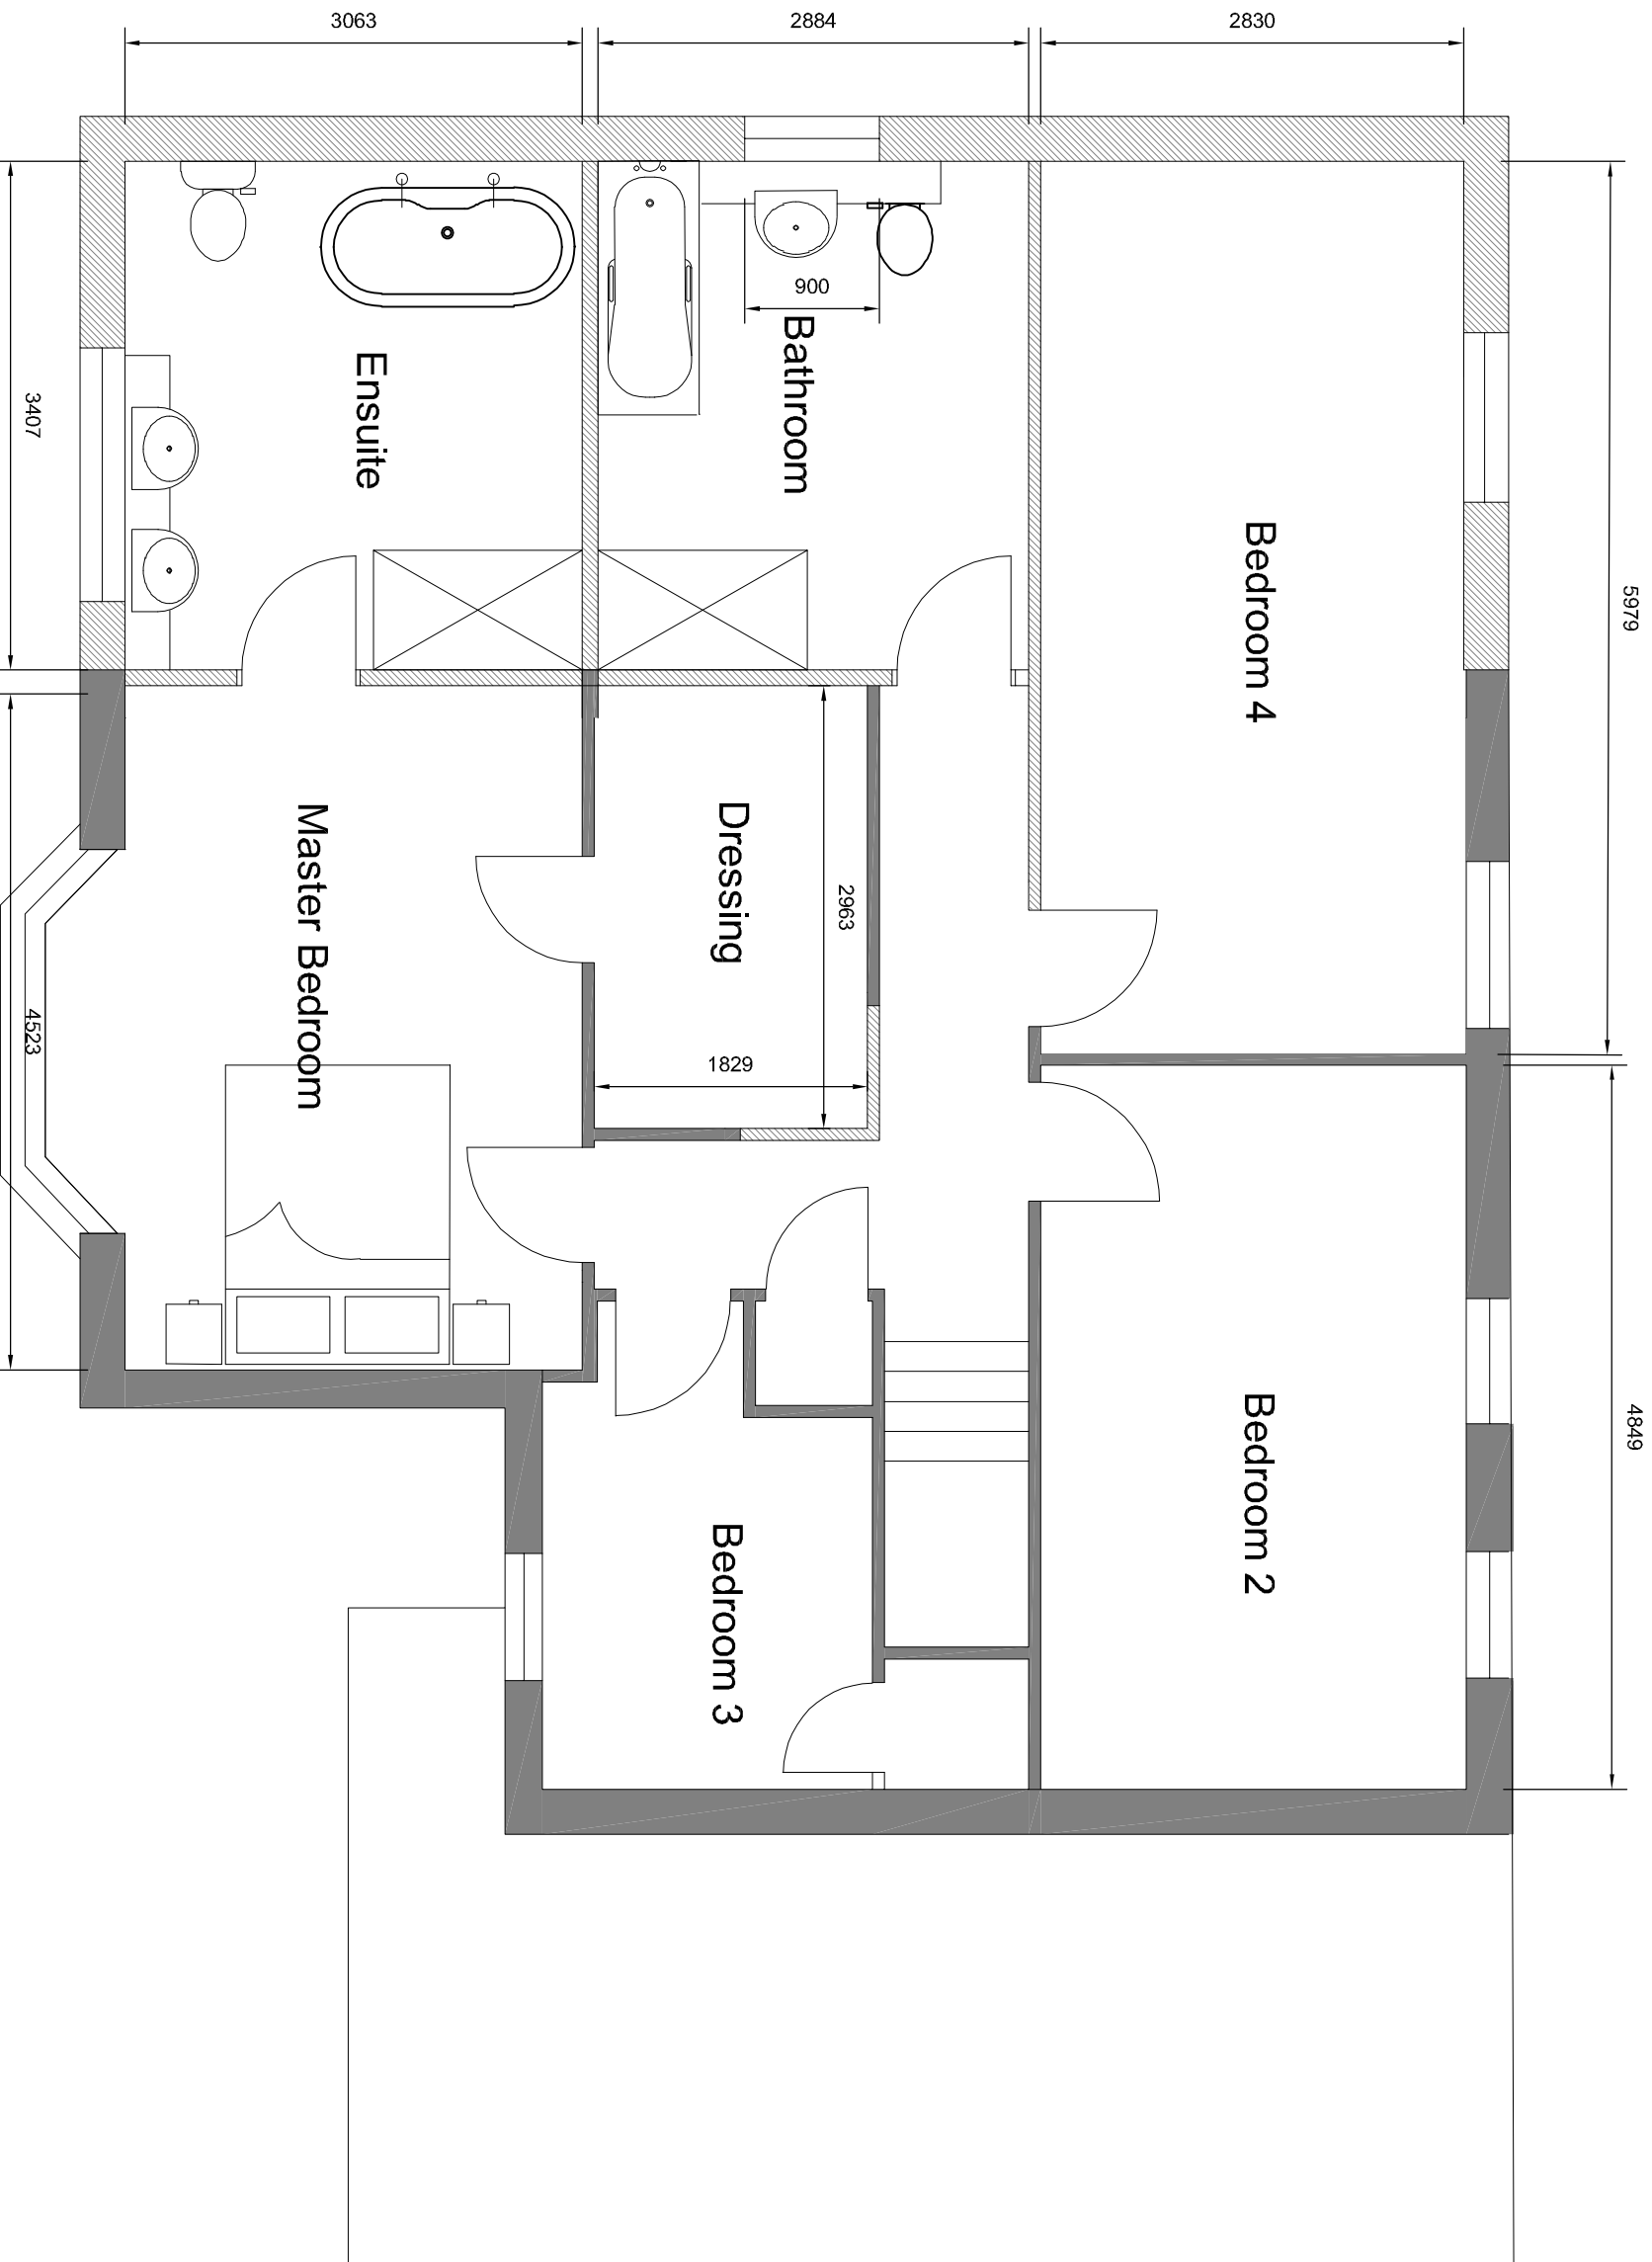

PROPOSED FIRST FLOOR PLAN

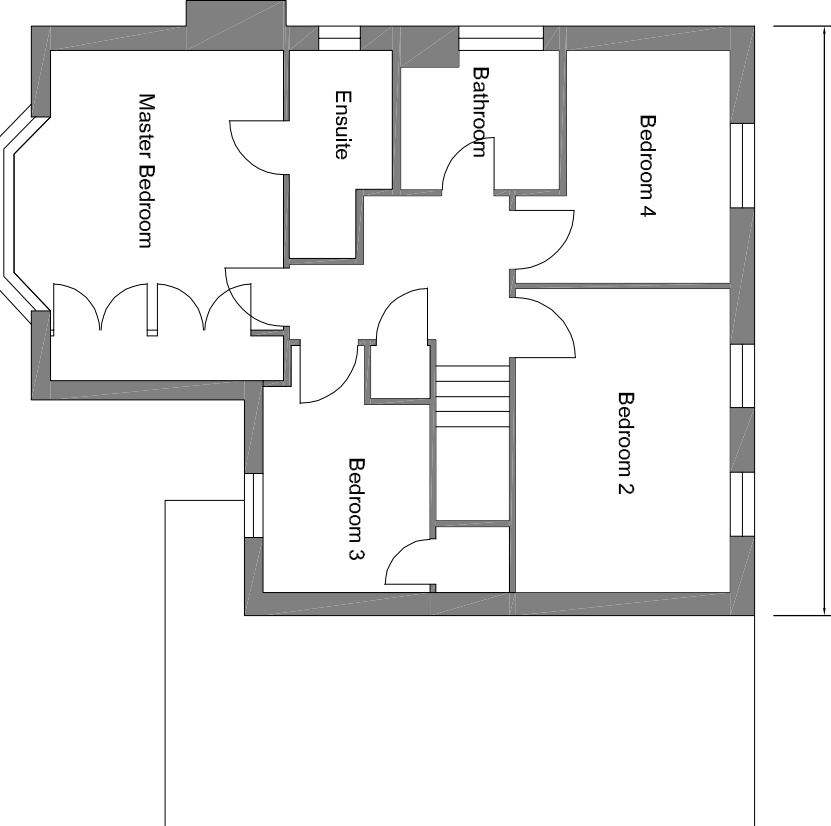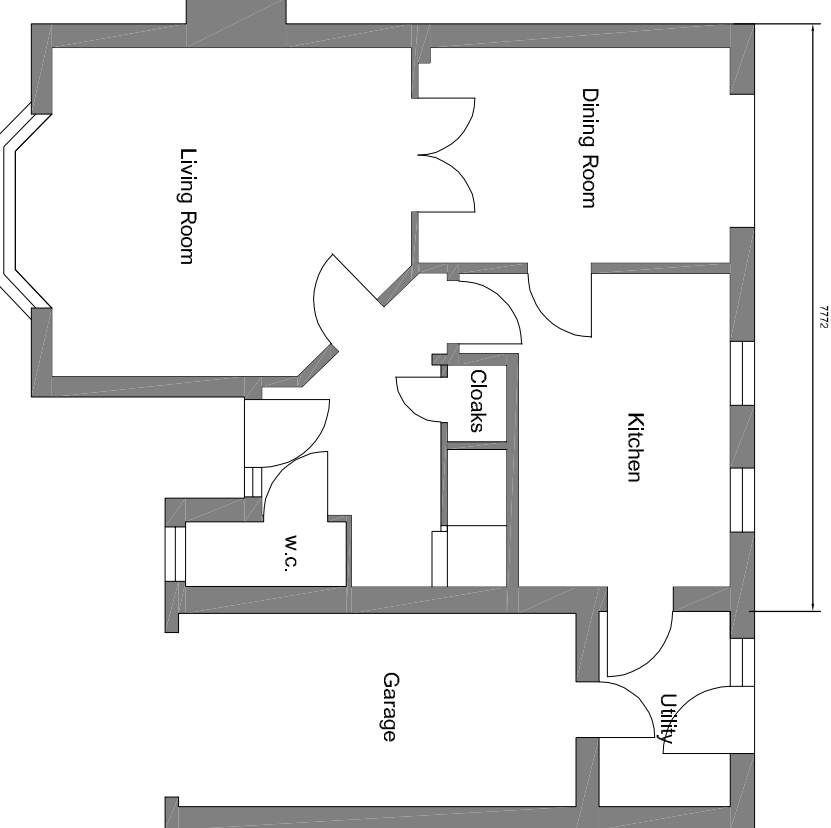

EXISTING FLOOR PLANS

Revision	Date	Drawn	Description
Client	Colin Harris		
Project	Extension & Alteration to 32 The Pastures, Cowbit		
Drawing	Planning (Elevations & Floor Plans)		

Scale 1:50, 1:100 @ A1 Drawn AWM Checked TAC Date 11/01/2024

Trevor A Clay RIBA Ltd, 14 Old Fendike Road, Weston Hills, Spalding, Lincs, PE12 6DD
01406 380027 trevor@tclarchitects.co.uk