



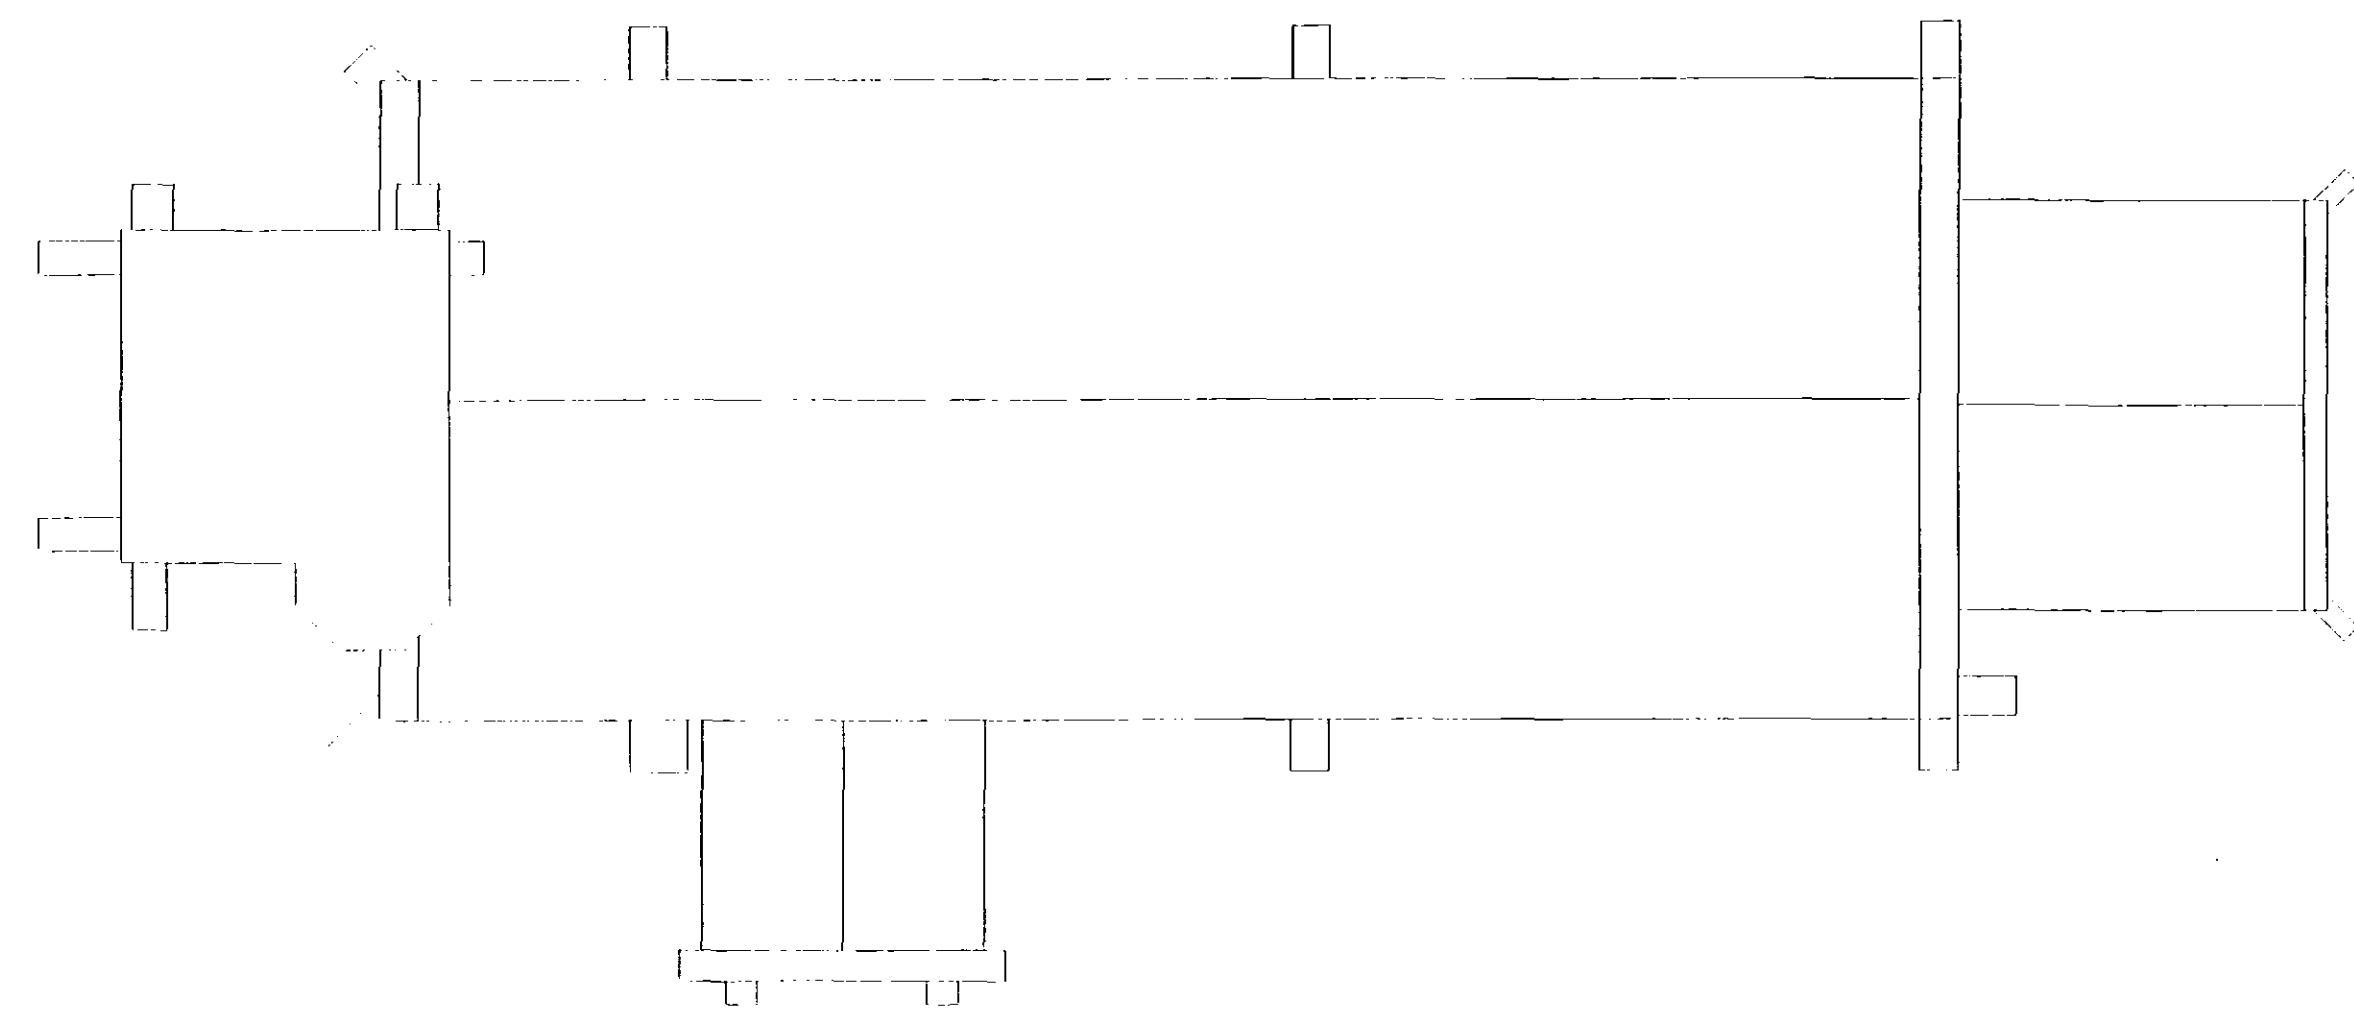

ROOF PLAN

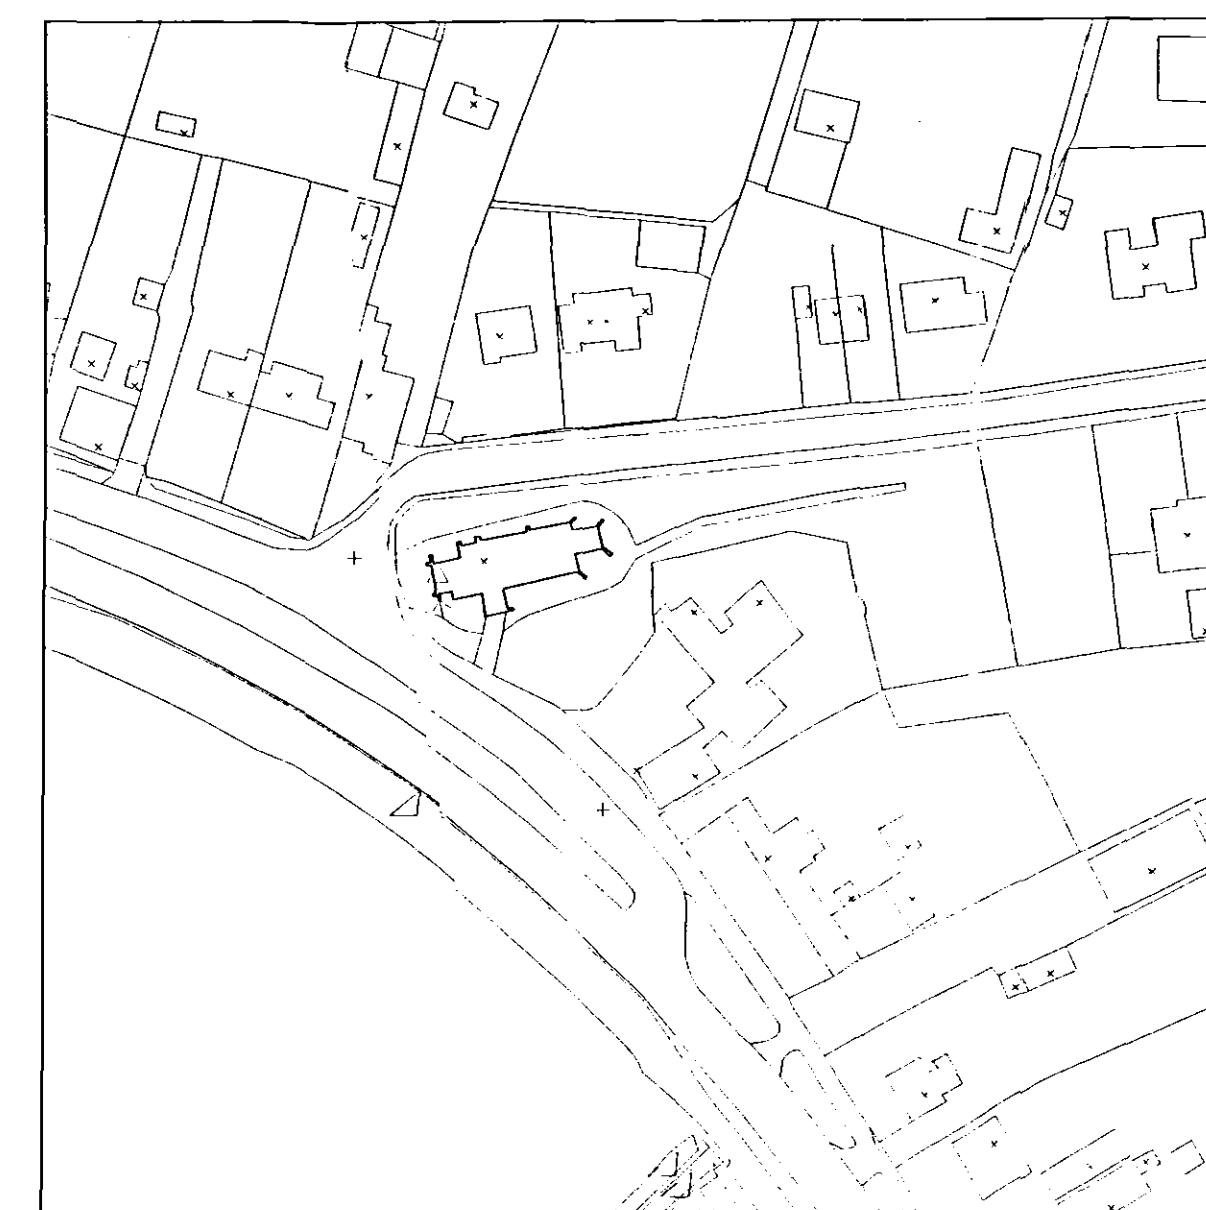

SITE PLAN 1:1250

- Notes
1. DO NOT SCALE FROM THIS DRAWING
 2. CHECK ALL DIMENSIONS ON SITE
 3. THIS DRAWING IS THE COPYRIGHT OF MARSHALL SISSON, ARCHITECT

Revisions

Rev	Date	Description
1	07/07	LOCATION PLAN NOTES REVISIONS ADDED



MARSHALL SISSON, ARCHITECT
HARCOURT OFFICES, 68 HIGH STREET
HENINGFORD GREY
HUNTINGDON, PE28 8BJ
Telephone: 01480 461101
Facsimile: 01480 462188
Email: mssisson@btconnect.com

Client
ST. MARY'S CHURCH PCC

Job title
BOILER HOUSE AND
CHIMNEY ALTERATIONS

Drawing title
PROPOSED
PLAN AND
ELEVATIONS

Scale 1:100	Date JUL 07	Drawn RBS
----------------	----------------	--------------

Drawing Number

SMACOW/07A



WEST ELEVATION



SOUTH ELEVATION



EAST ELEVATION

SHDC
Planning & Development
18 JAN 2008
Ref: 0081108