




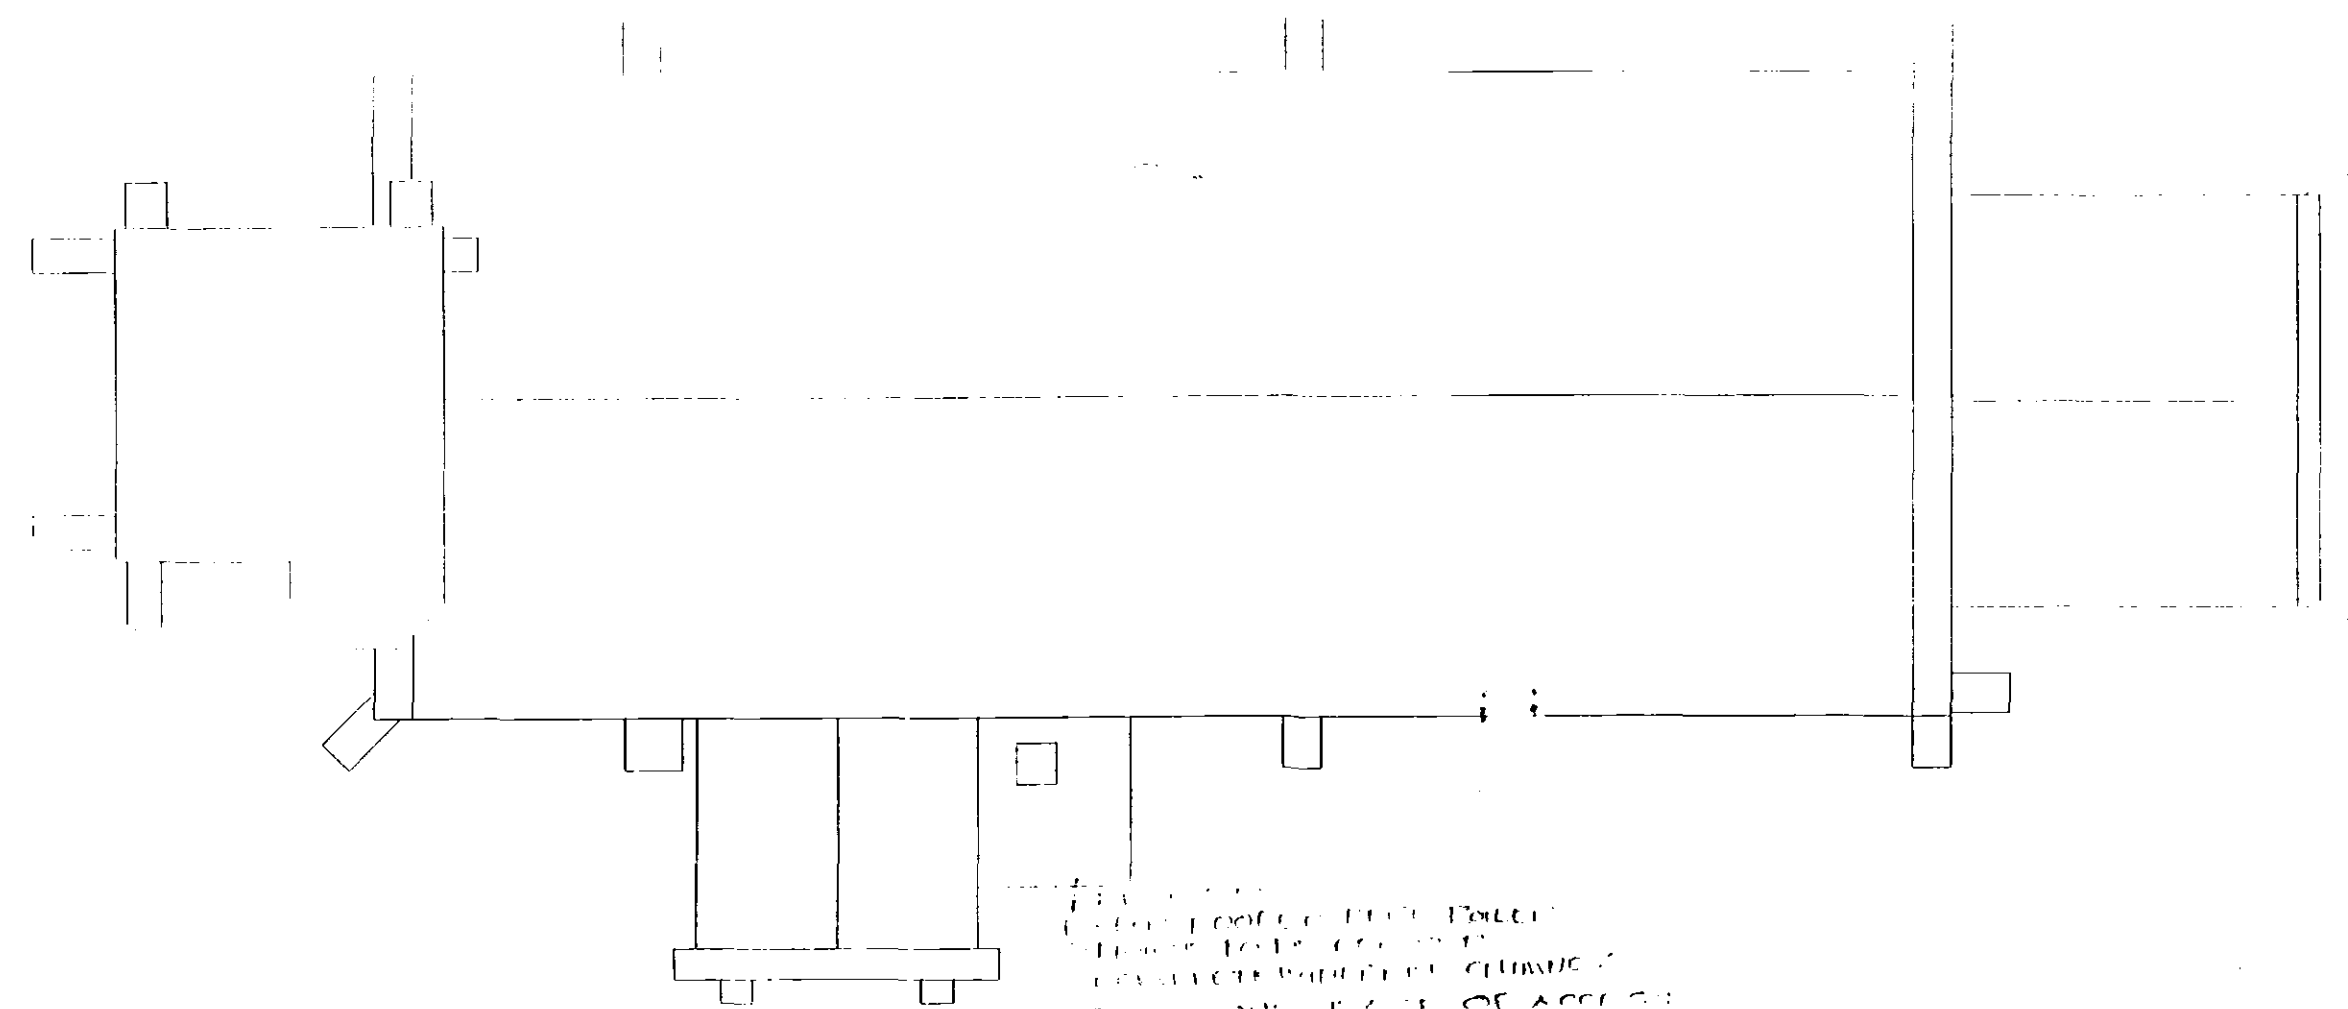

ROOF PLAN

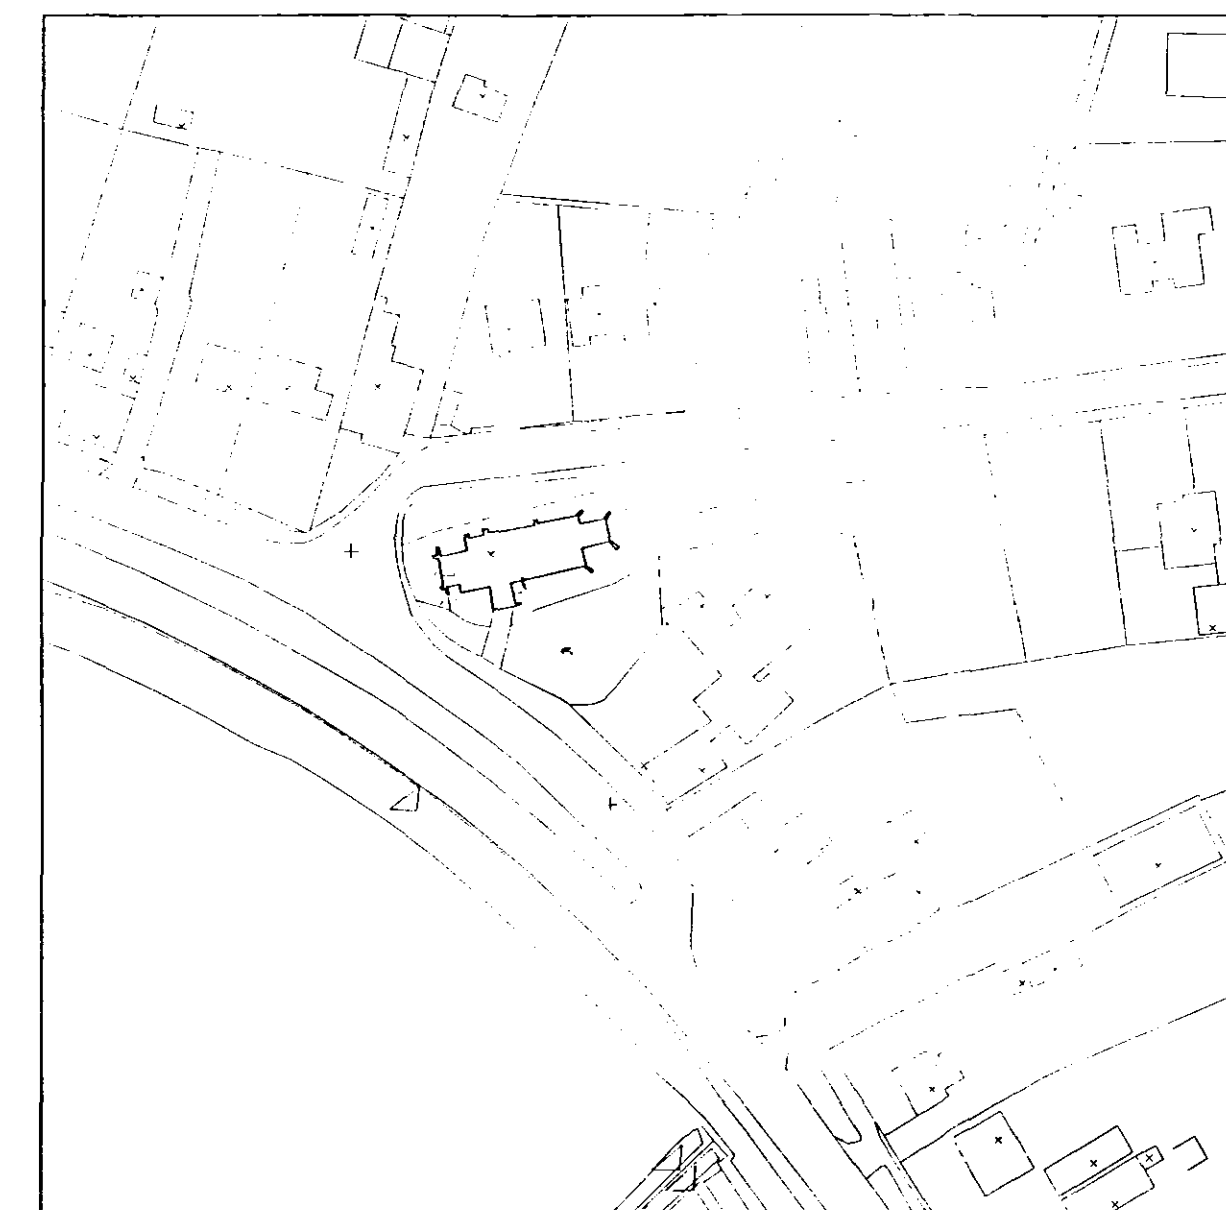


SITE PLAN 1:1250

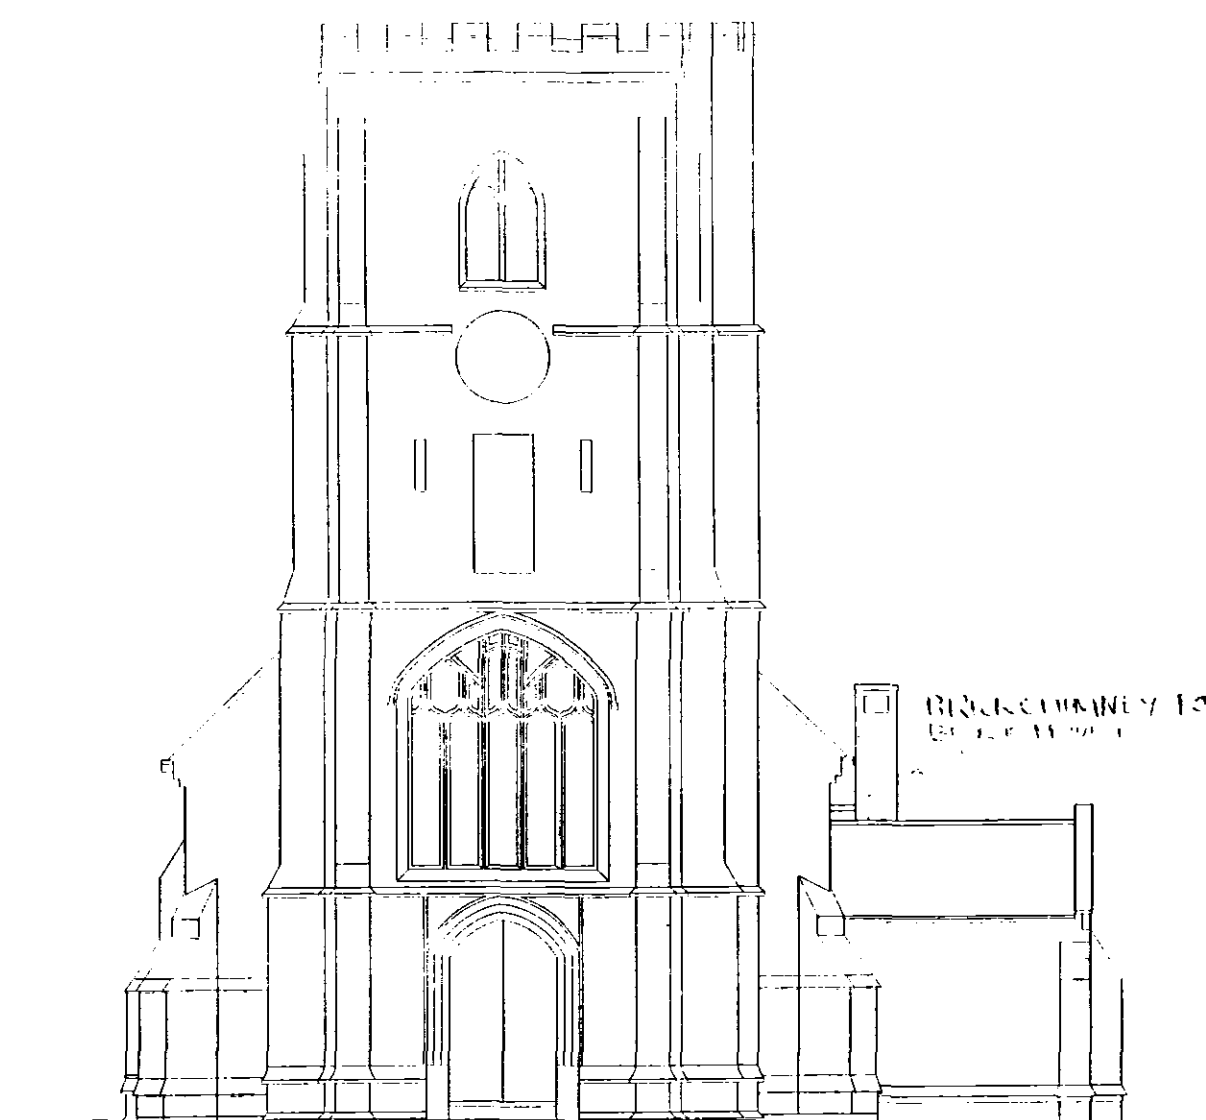

WEST ELEVATION



SOUTH ELEVATION

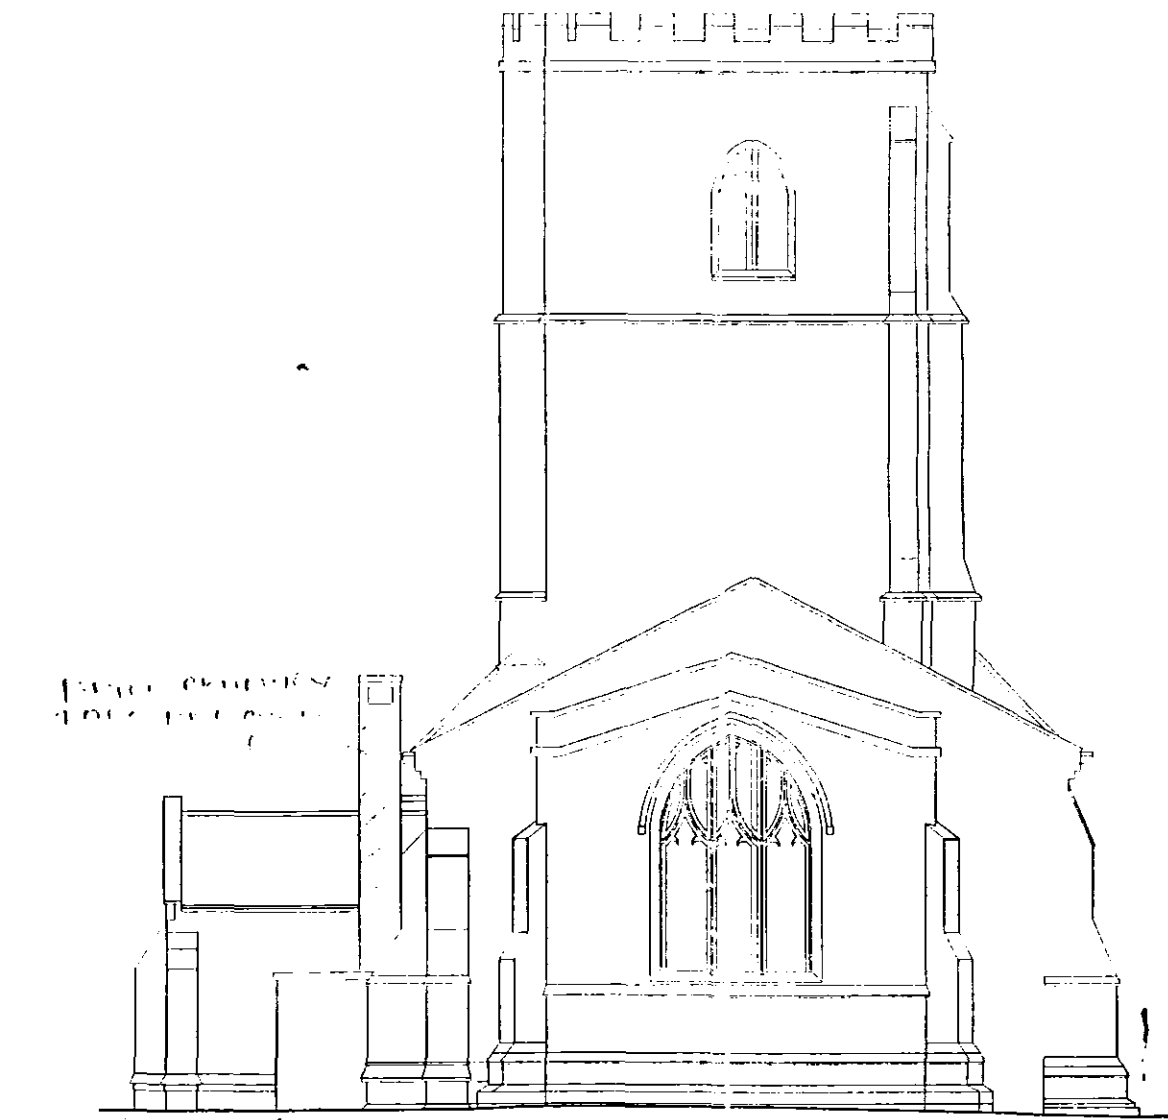

EAST ELEVATION

Notes
1. DO NOT SCALE FROM THIS DRAWING
2. CHECK ALL DIMENSIONS ON SITE
3. THIS DRAWING IS THE COPYRIGHT OF
MARSHALL SISSON, ARCHITECT

Revisions

A	SET 07	BILTANK REMOVED
B	BOX 07	LOCATION PLAN DETAILS ADDED



MARSHALL SISSON, ARCHITECT
HARDCOURT OFFICES, 68 HIGH STREET
HUNTINGFORD, GREY
HUNTINGFORD, PE28 8BJ
Telephone: 01480 461101
Facsimile: 01480 462188
Email: msisson@btconnect.com

Client
ST. MARY'S CHURCH PCC

Job title
BOILER HOUSE AND
CHIMNEY ALTERATIONS

Drawing title
EXISTING
PLAN AND
ELEVATIONS

Scale 1:100	Date JUL 07	Drawn RBS
----------------	----------------	--------------

Drawing Number

SMACOW/06B

SHDC
Planning & Development
18 JAN 2008
Ref: 0081/08