





EXISTING GROUND FLOOR PLAN 1:50

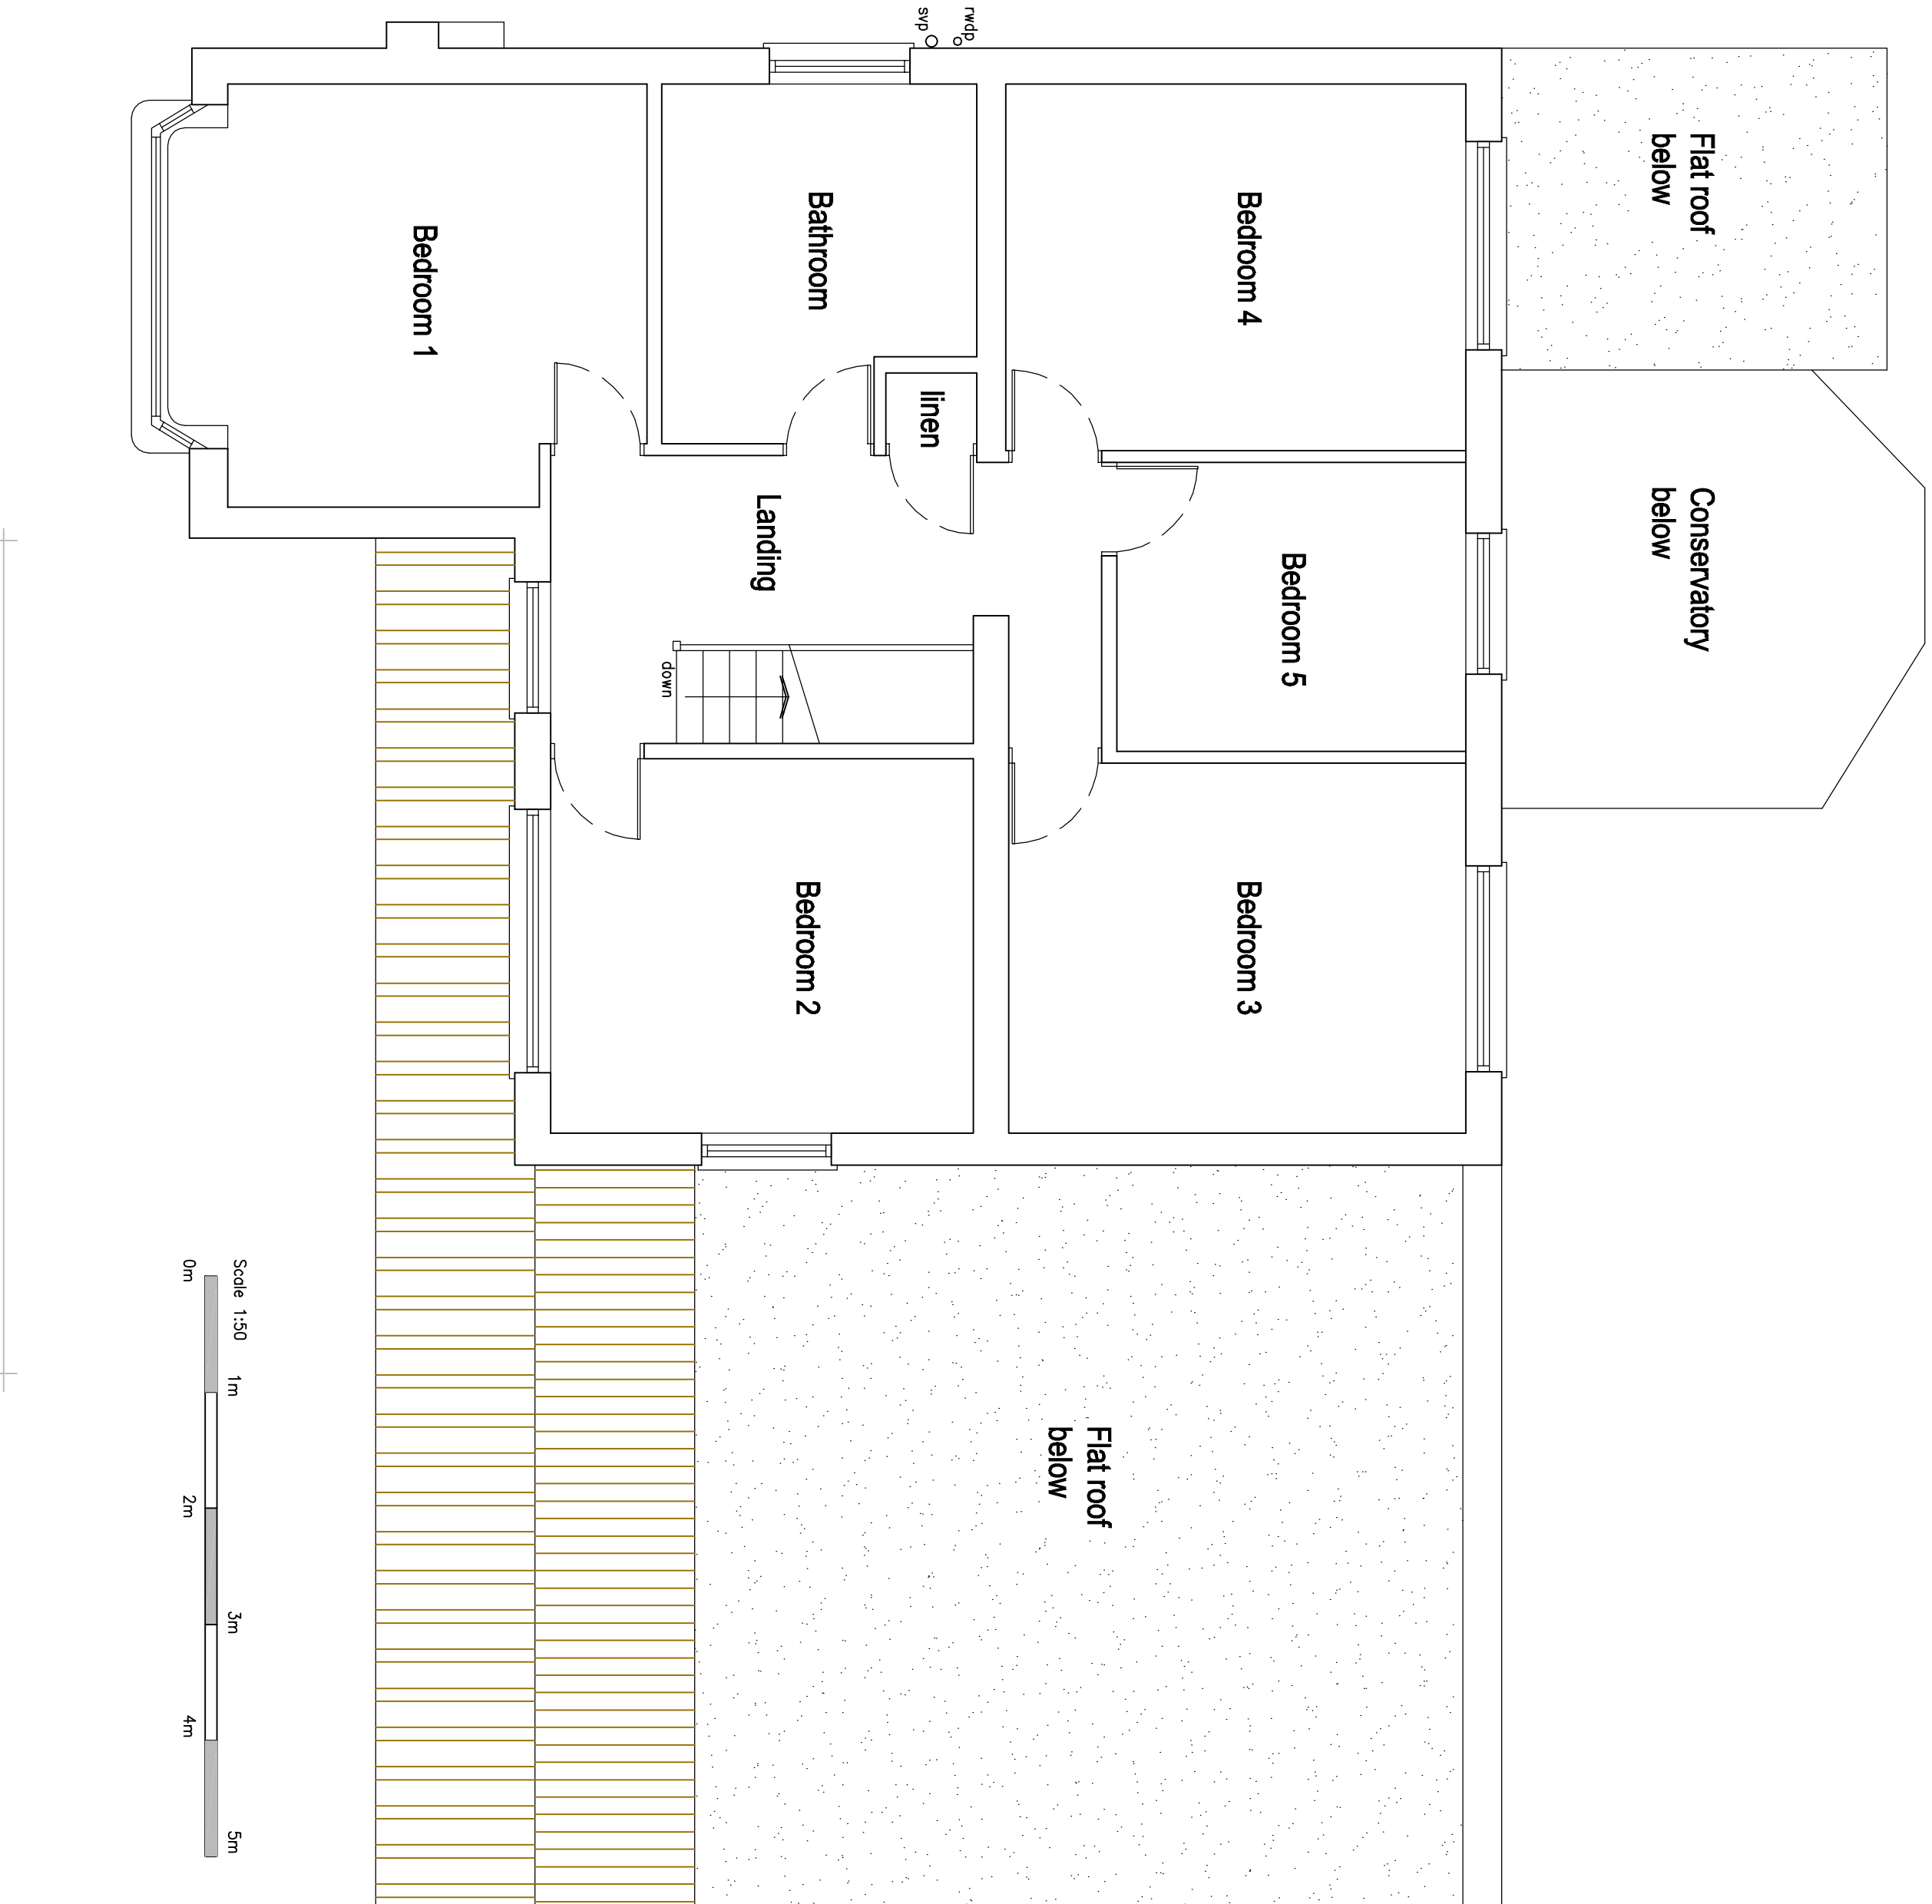

EXISTING FIRST FLOOR PLAN 1:50

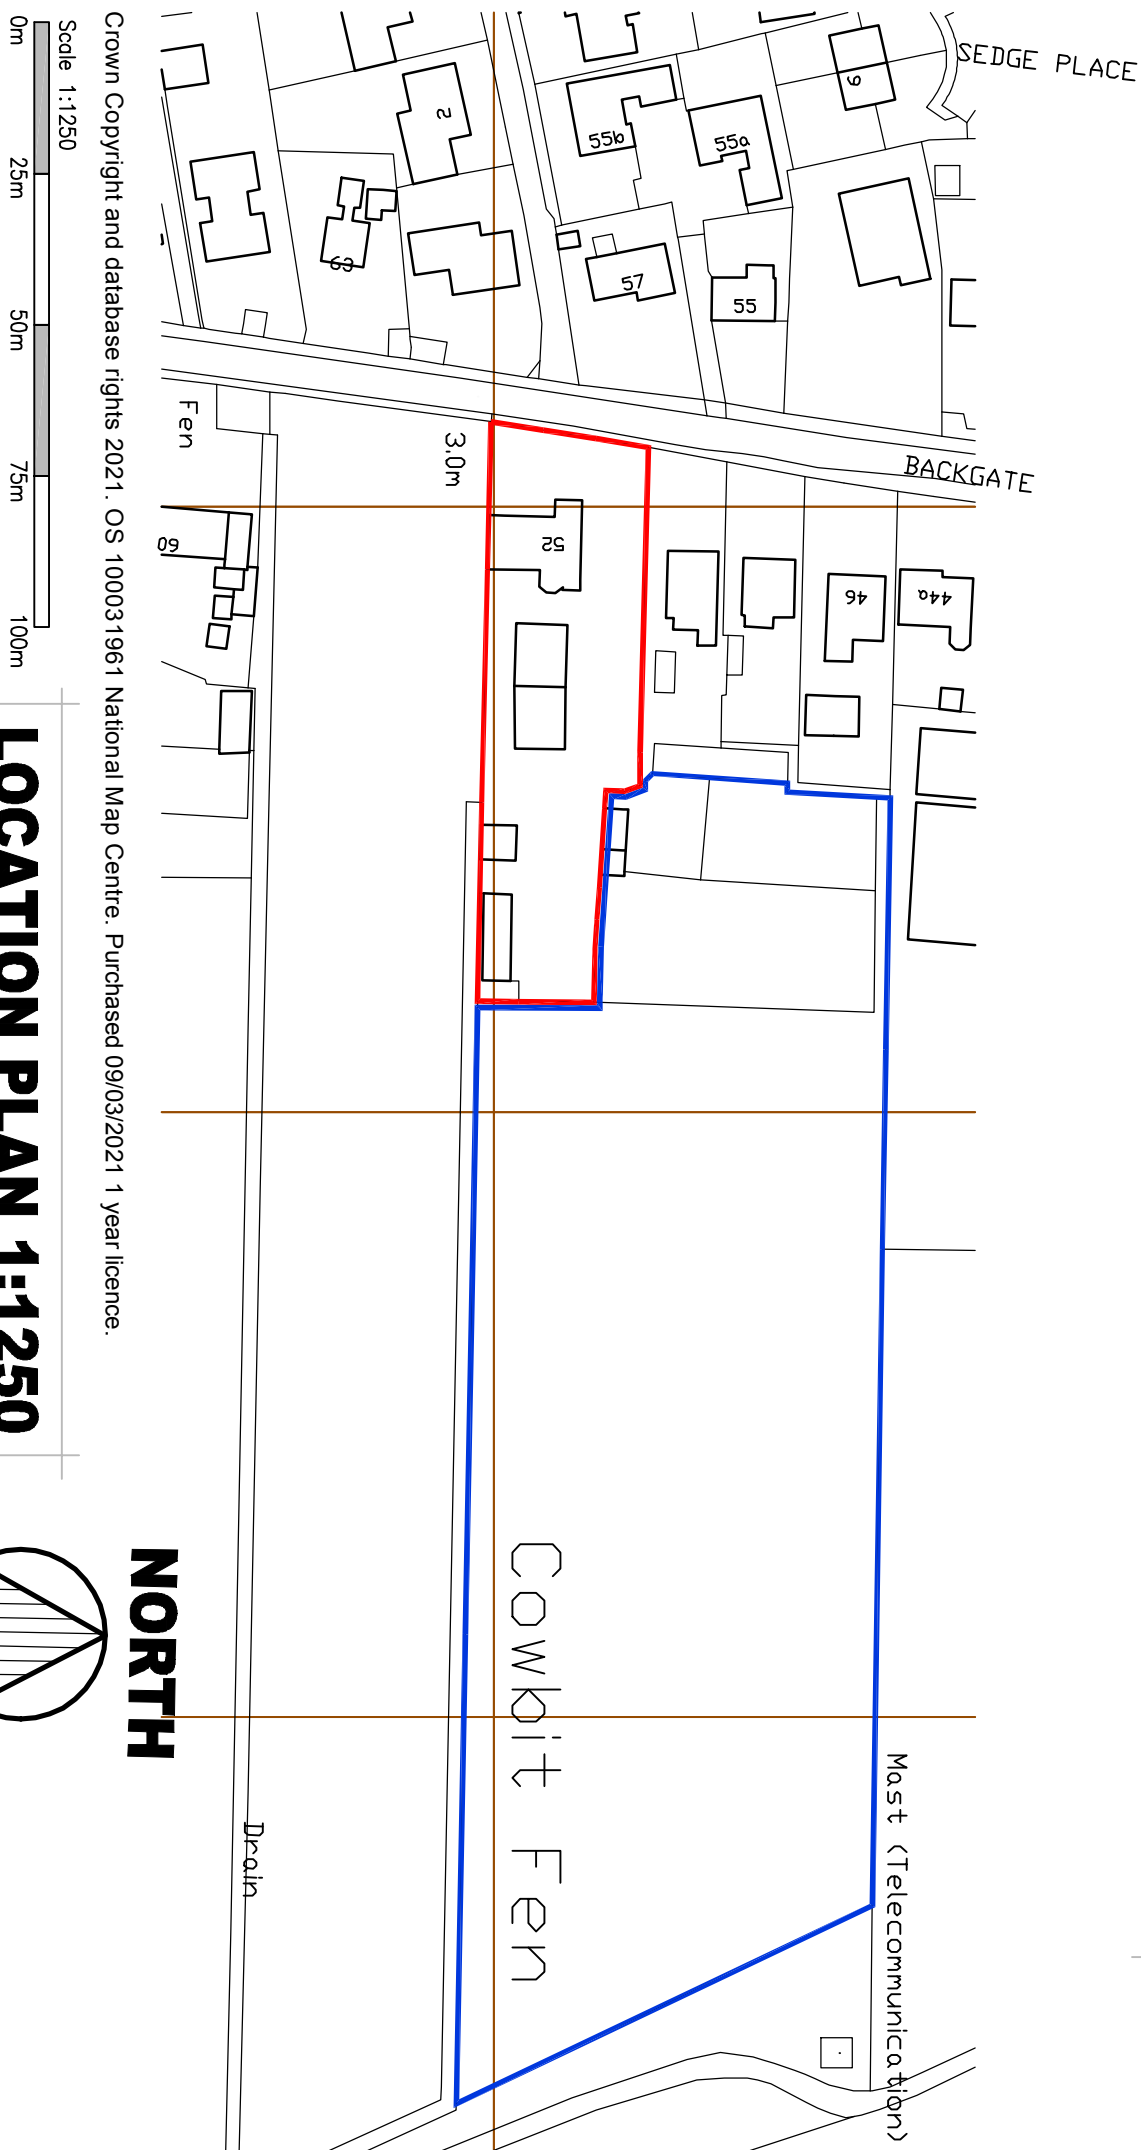


LOCATION PLAN 1:1250

GOOD-DESIGN-ING LTD
11 SARACEN WAY,
NEWMARK ROAD,
PETERBOROUGH,
PE1 5WS
TEL: 01733 569731
E-MAIL: robert@good-design-ing.co.uk

PROJECT
Proposed Extensions to
52 Back Gate
Cowbit
Spalding
PE12 6AP

DRAWING
Existing Floor Plans
Location Plan
Scale 1:50 1:1250
@ A1 size
drawing number :
201180-01

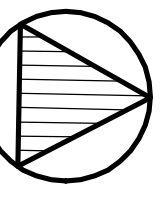

NORTH