



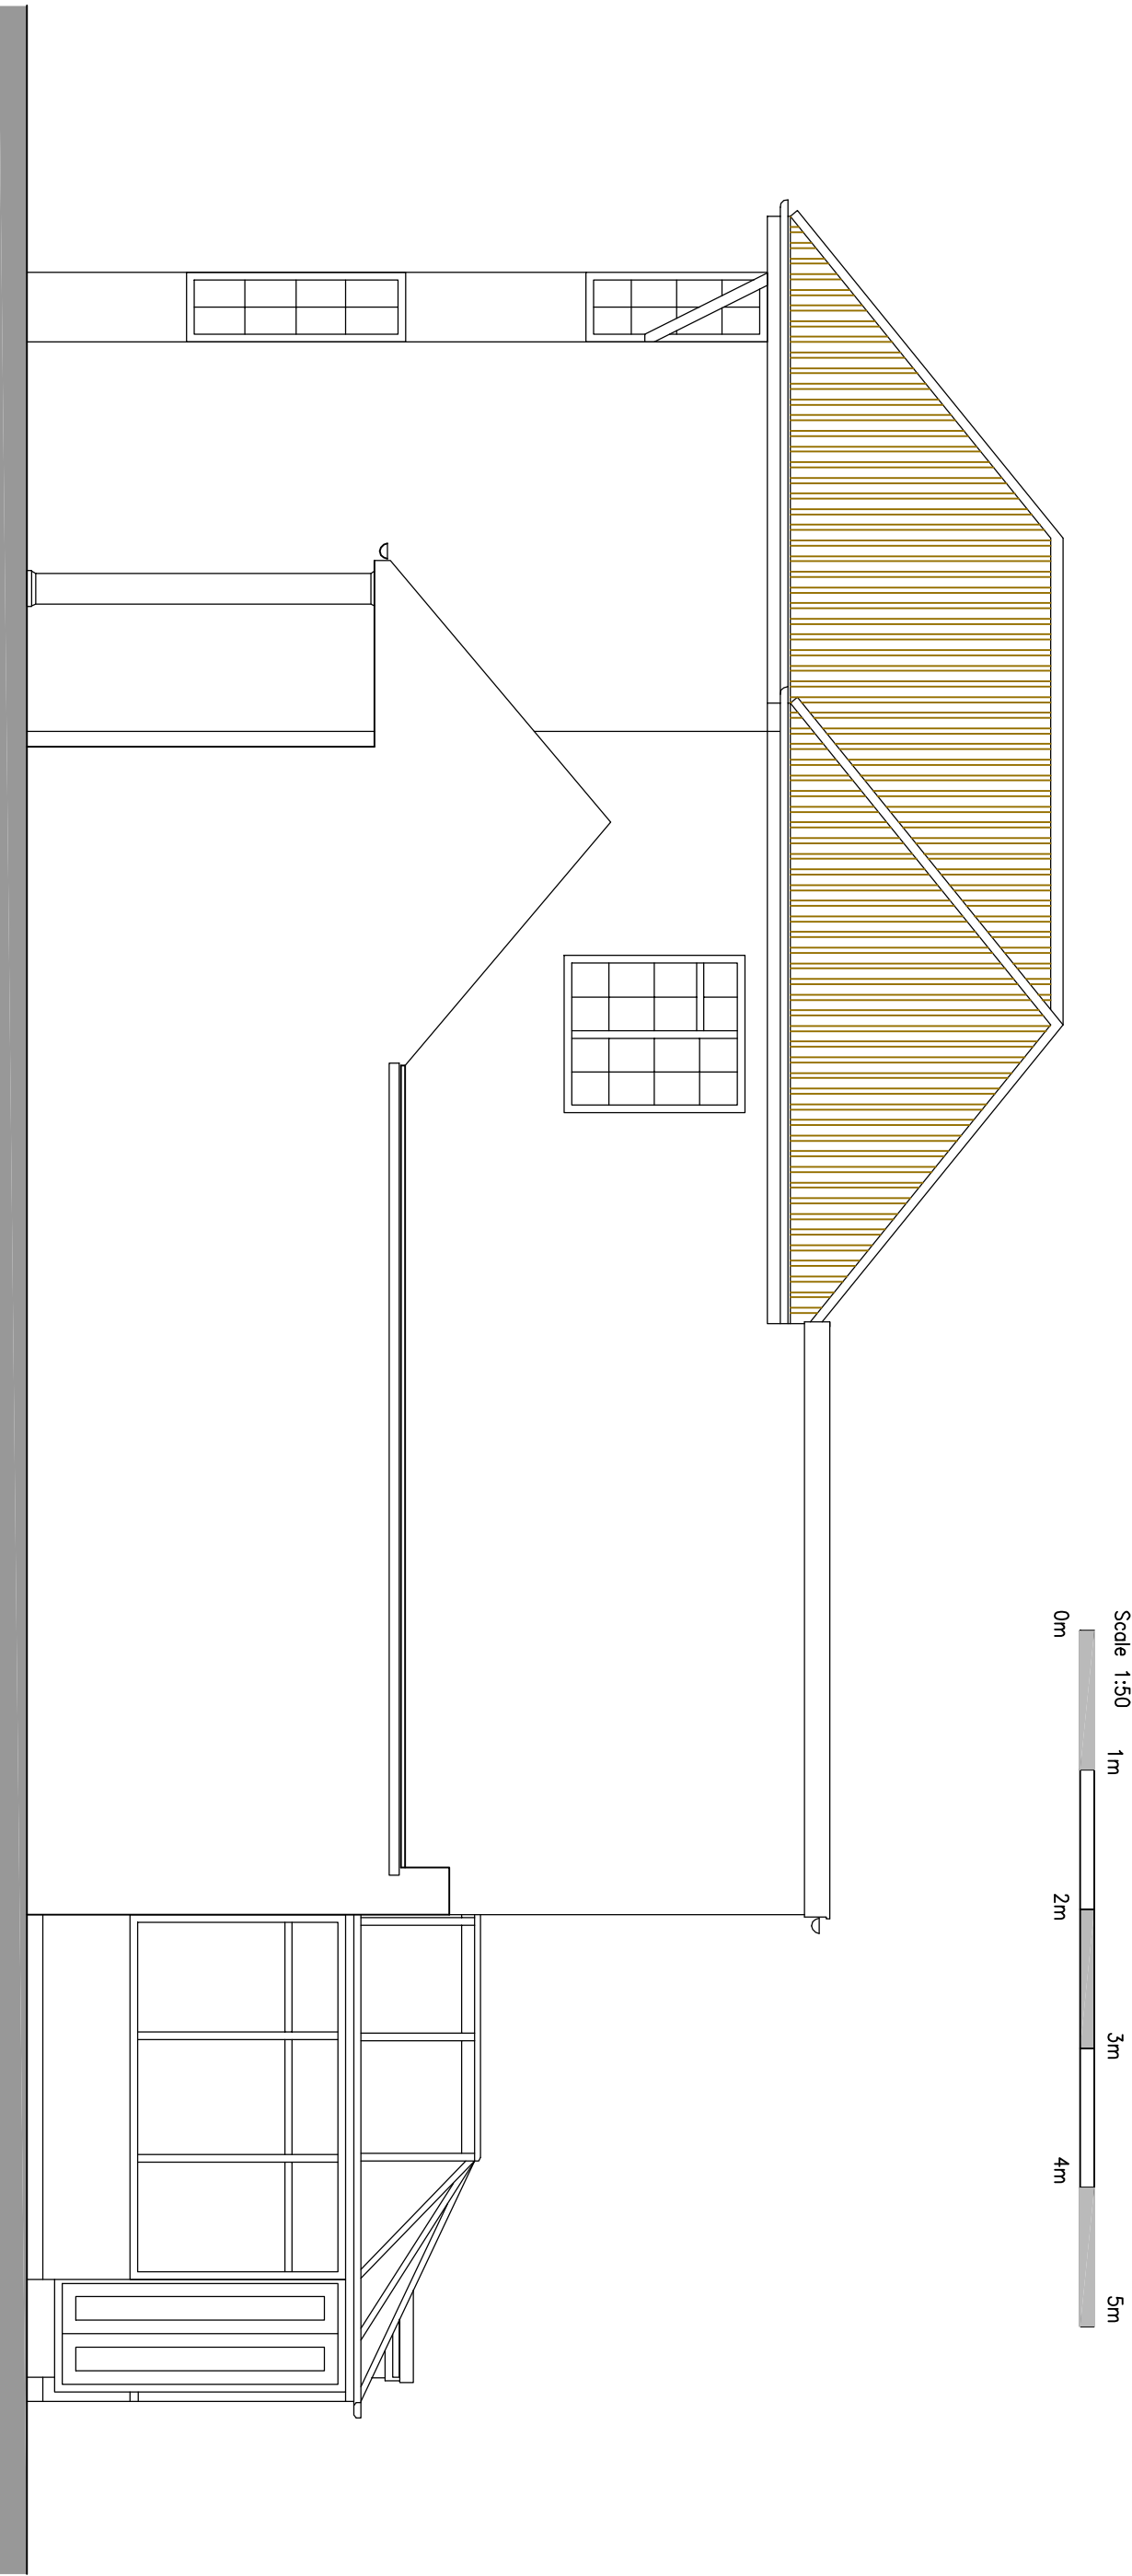


EXISTING FRONT ELEVATION 1:50



Scale 1:50
0m 1m 2m 3m 4m 5m

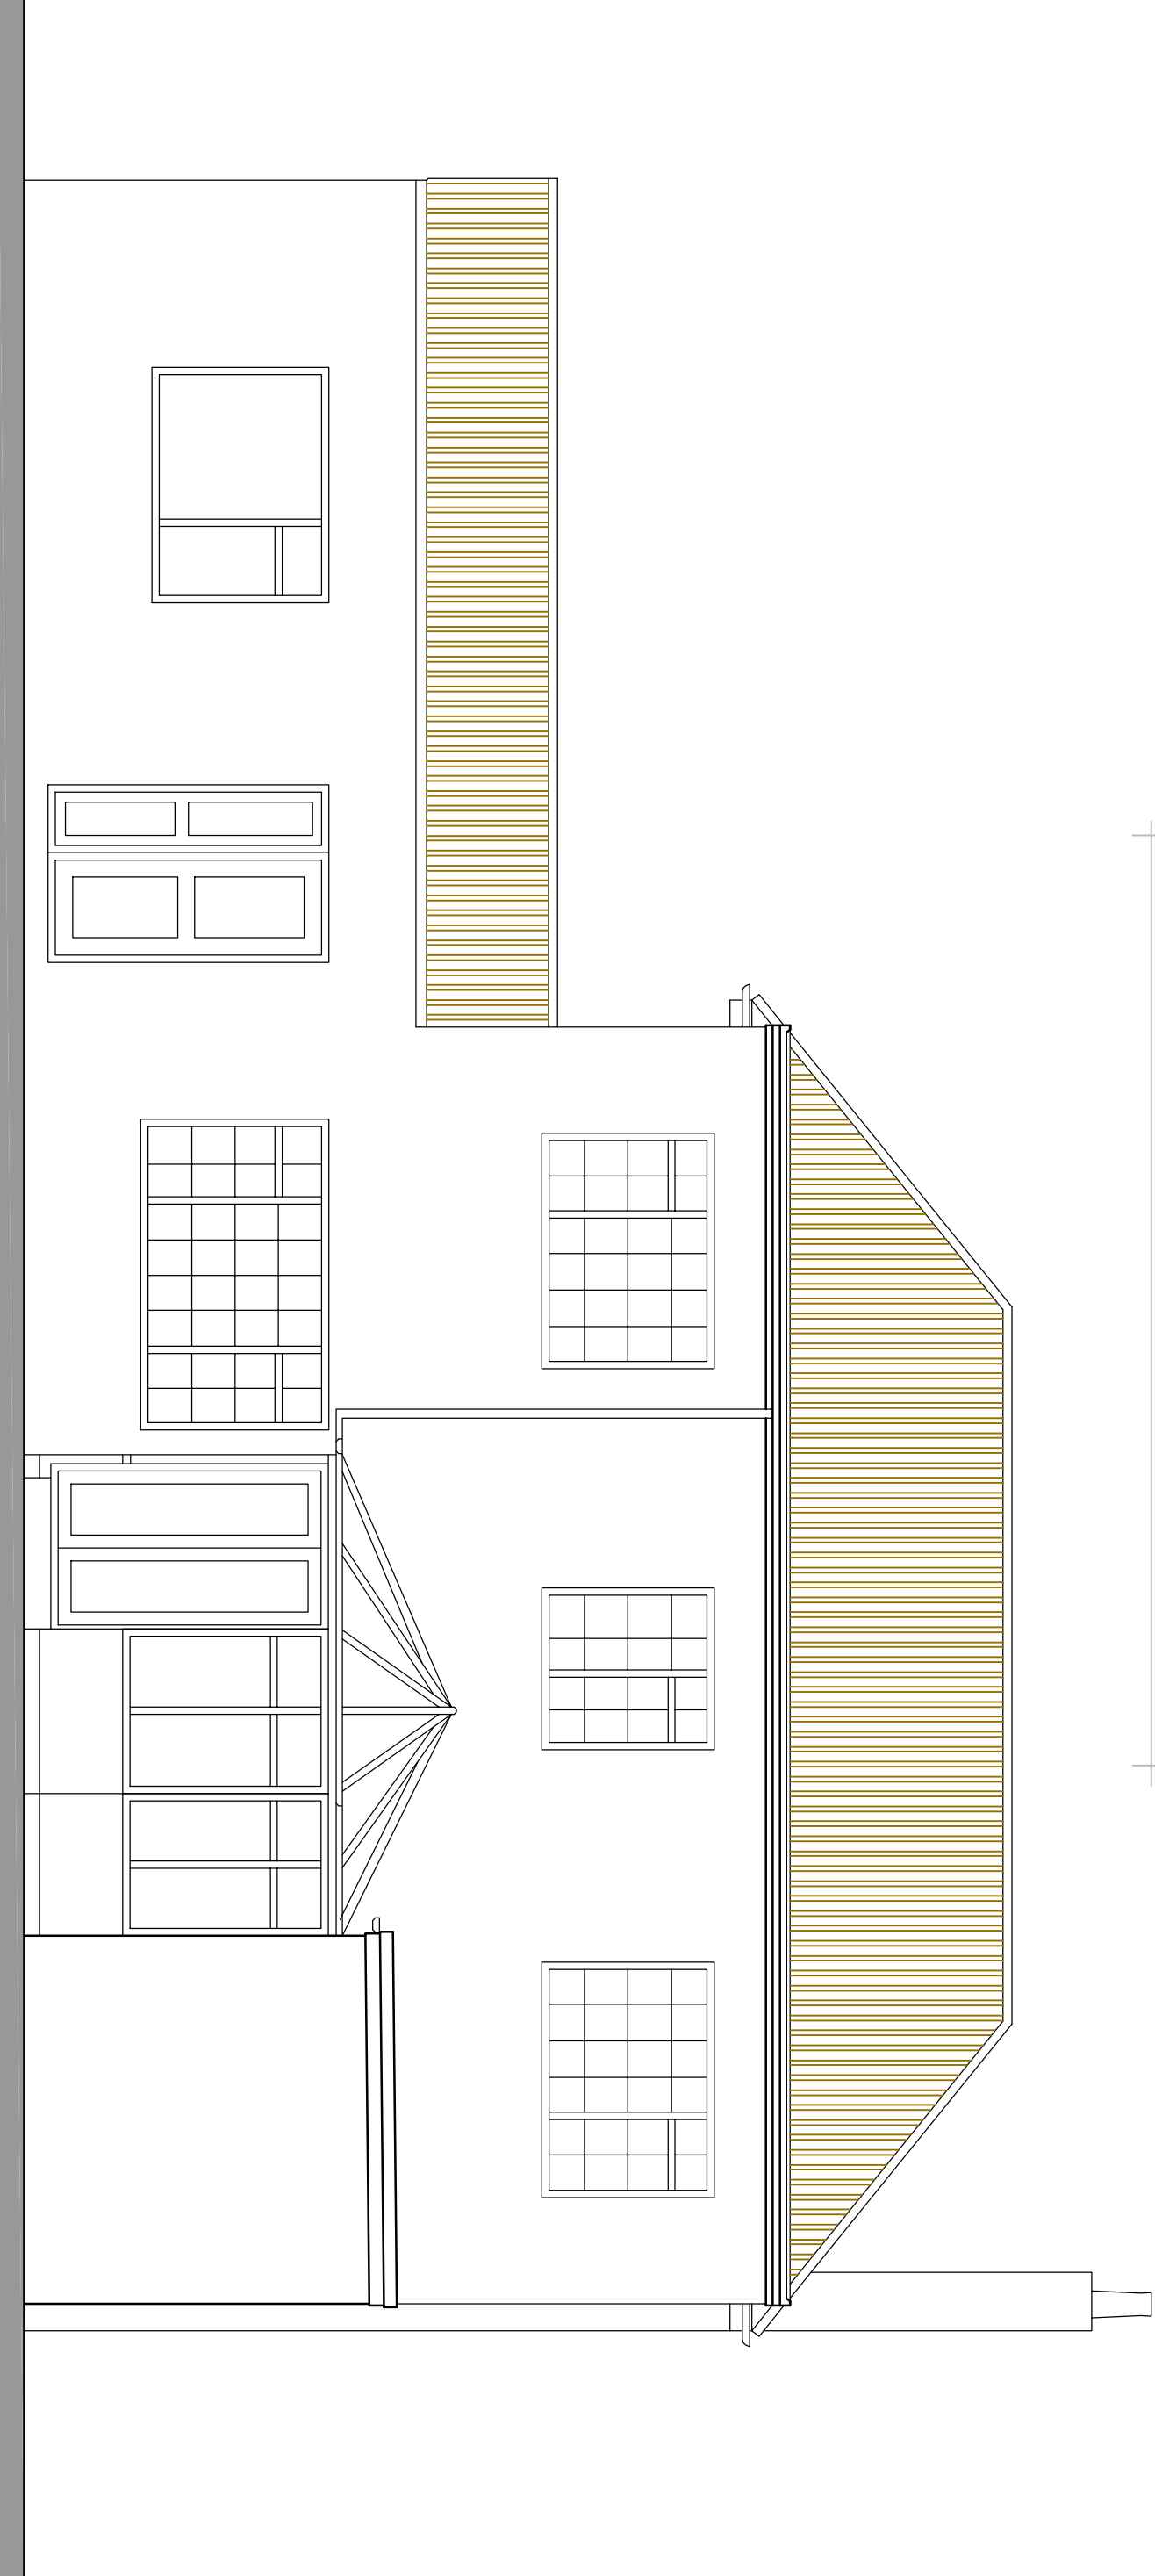


EXISTING REAR ELEVATION 1:50

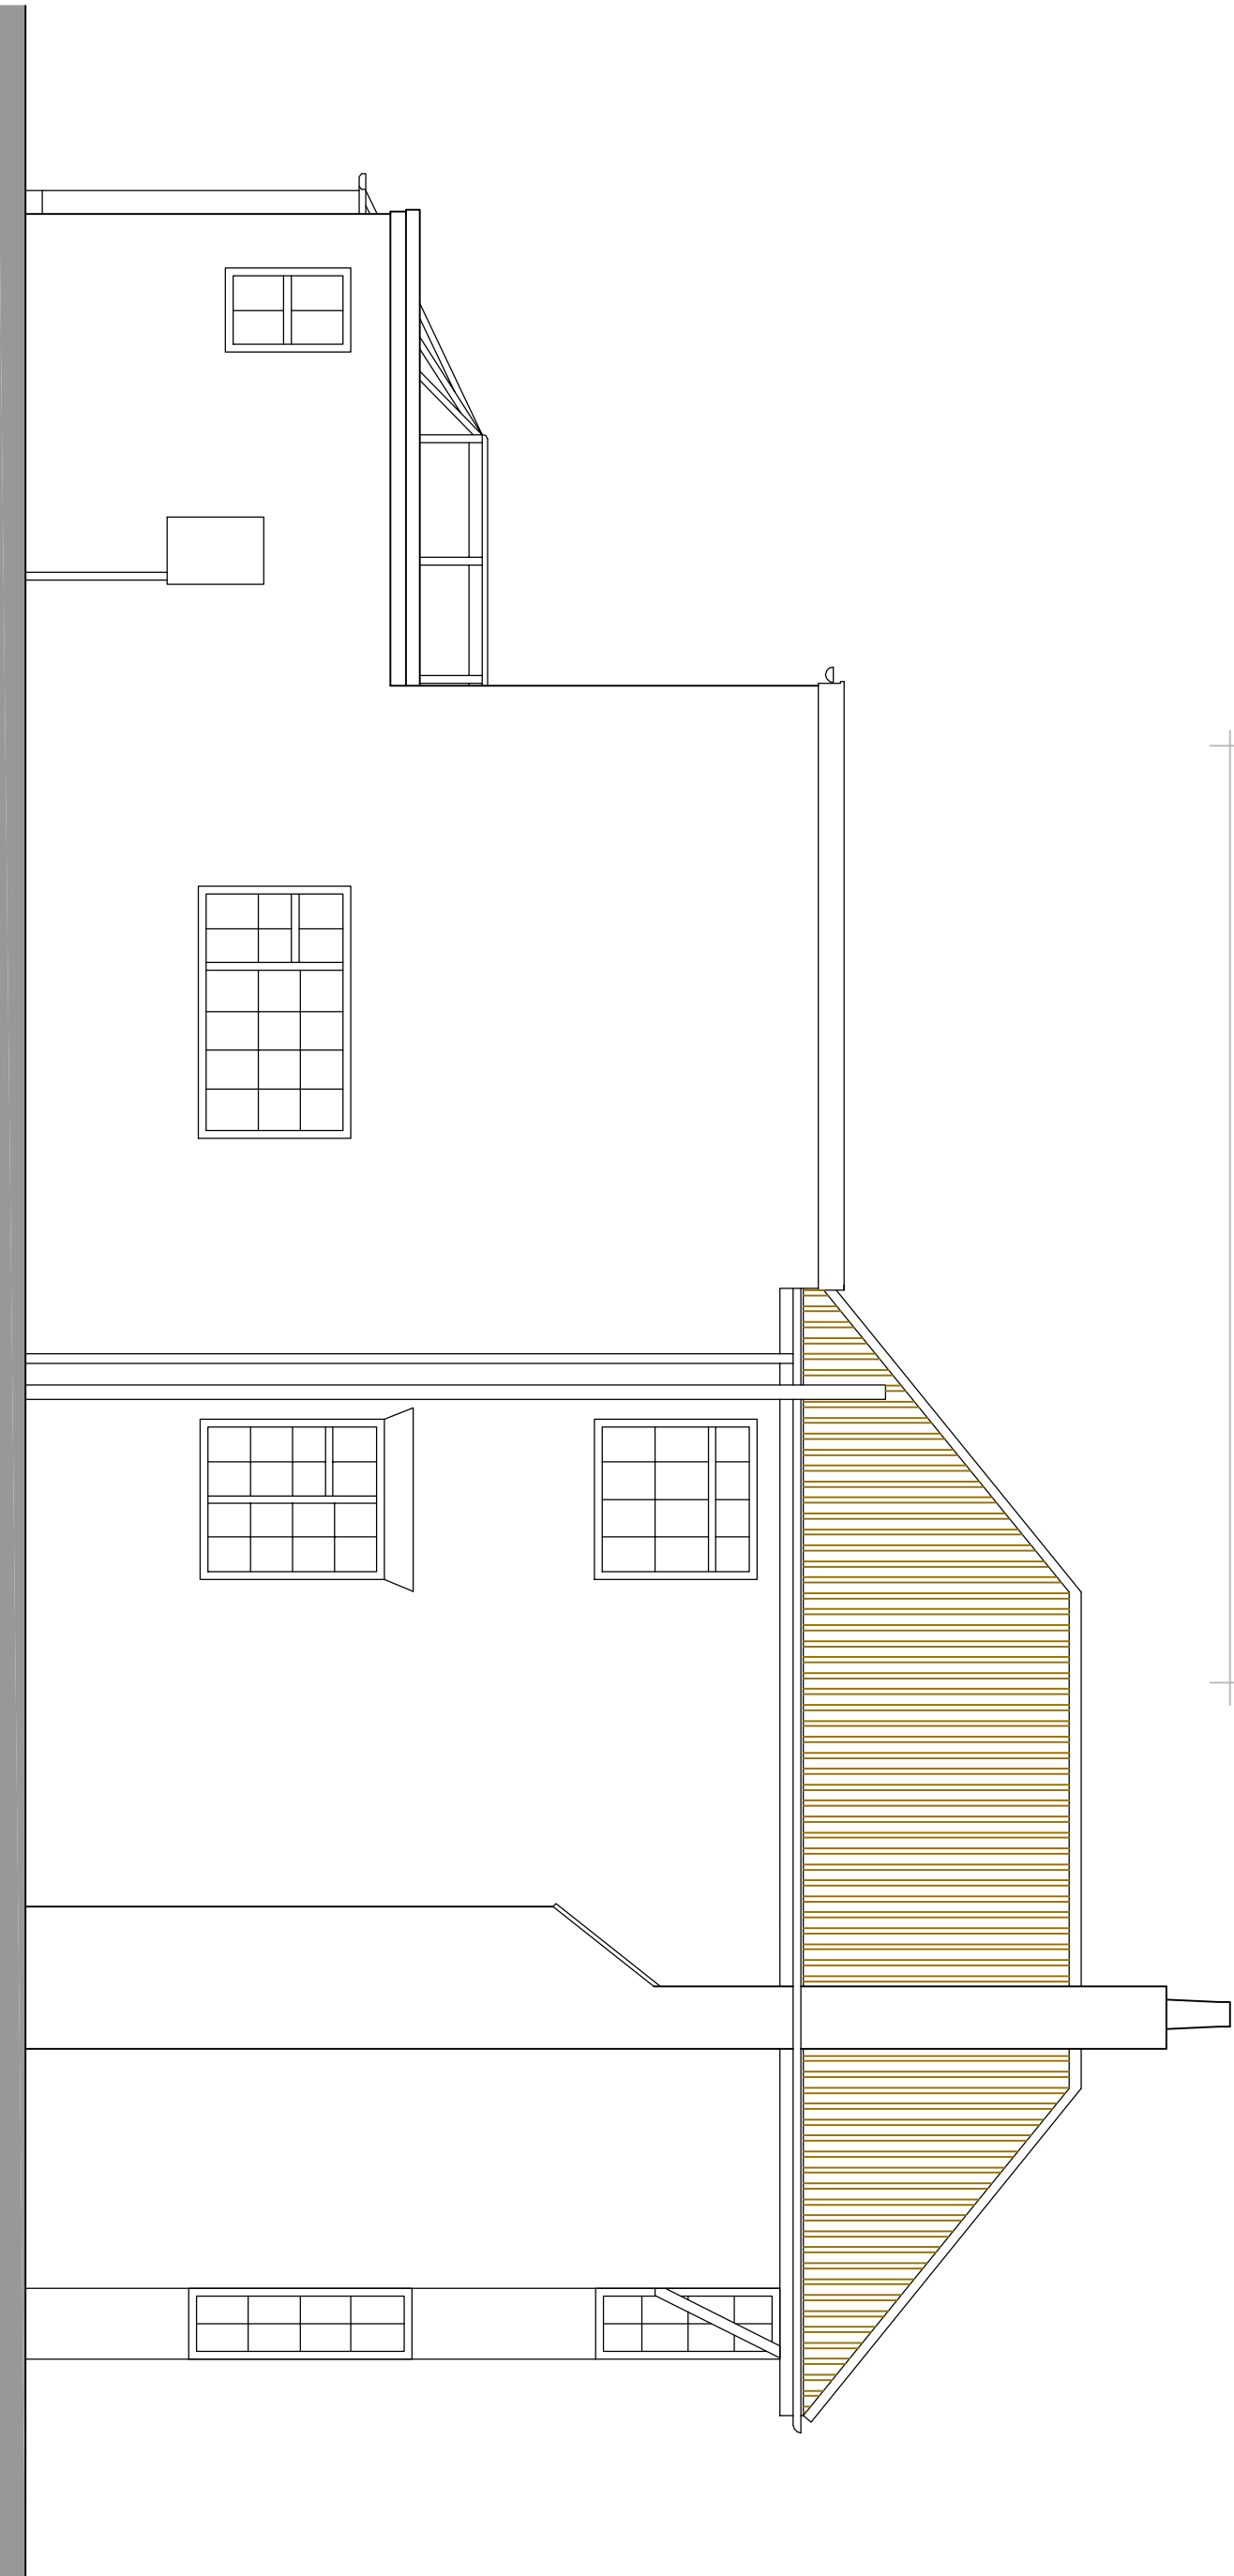

EXISTING SIDE ELEVATION 1:50

GOOD-DESIGN-ING Ltd
11 SARACEN WAY,
NEWMARK ROAD,
PETERBOROUGH,
PE1 5WS
TEL. 01733 569731
E-MAIL
robert@good-design-ing.co.uk

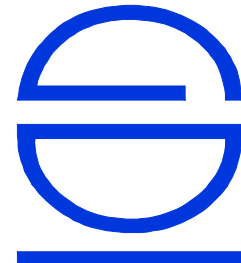

PROJECT
Proposed Extensions to
52 Back Gate
Cowbit
Spalding
PE12 6AP

DRAWING ISSUE
☐ FEASIBILITY
☐ PLANNING
☒ BUILDING REGULATIONS
☐ CONSTRUCTION

DRAWING
Existing Elevations

Scale 1:50 @ A1 size
drawing number :
201180-02

Nov 2020