





PROPOSED FRONT ELEVATION 1:50

 

PROPOSED SIDE ELEVATION 1:50

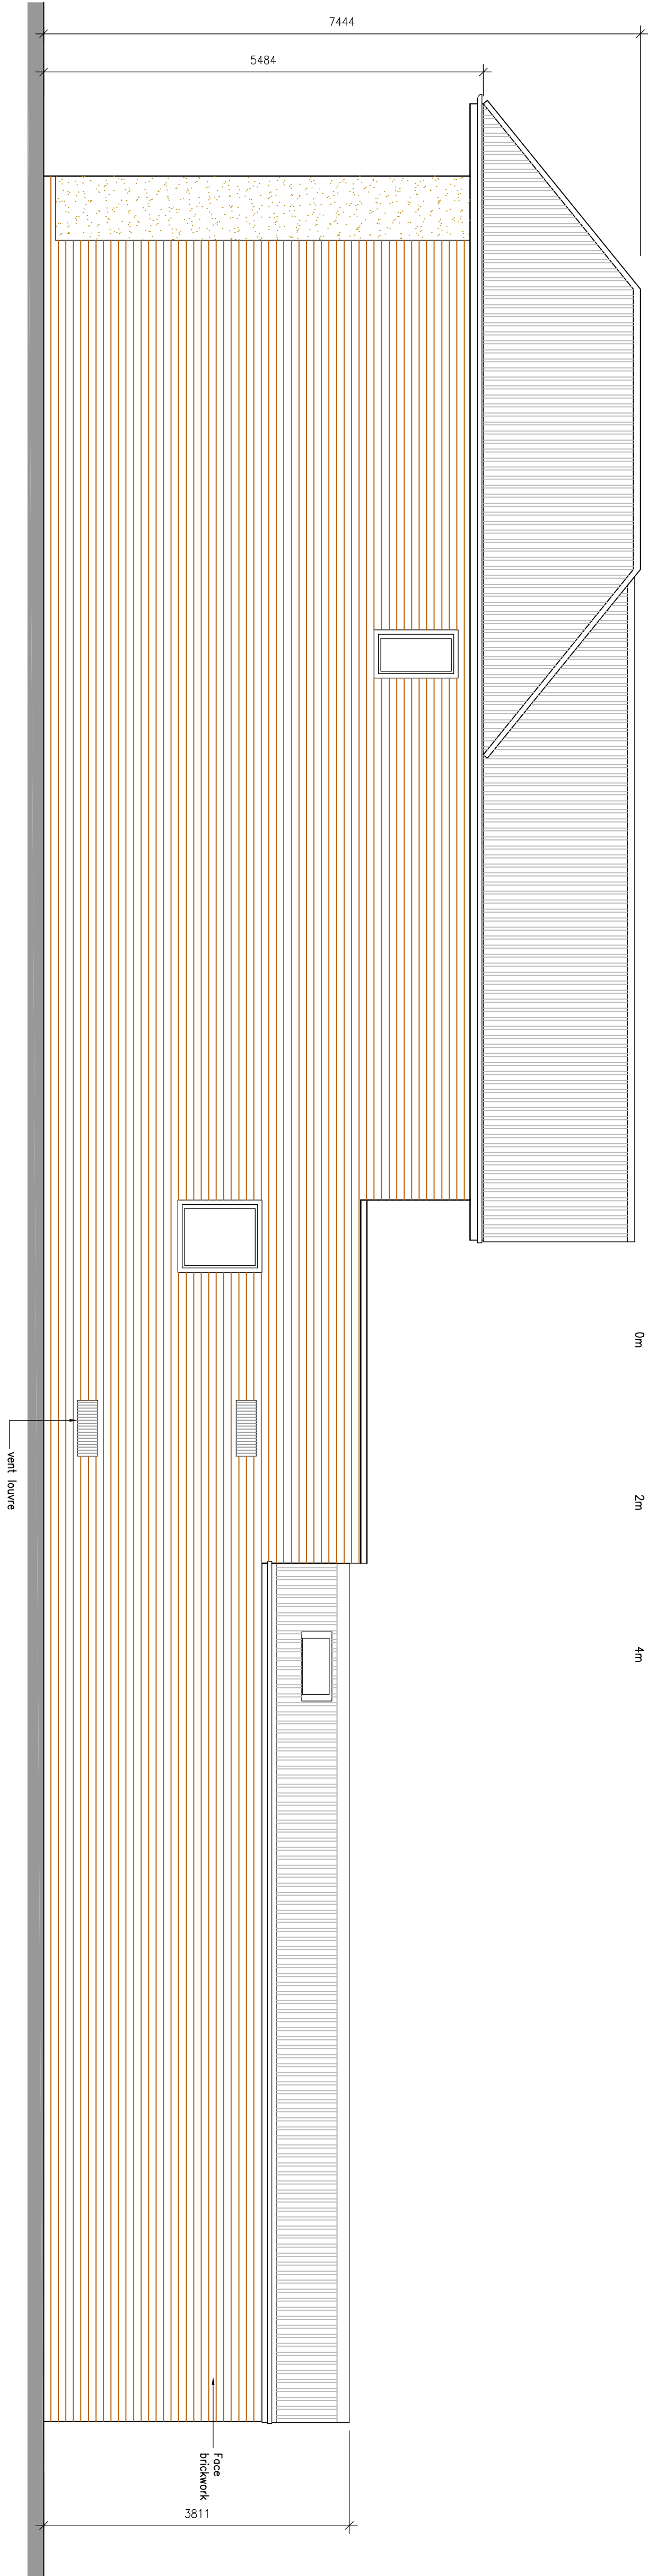

GOOD-DESIGN-ING Ltd
11 SARACEN WAY,
NEWMARK ROAD,
PETERBOROUGH,
PE1 1SMS
TEL: 01733 569731
E-MAIL
robert@good-design-ing.co.uk

PROJECT
Proposed Extensions to
52 Bock Gate
Cowbit
Spalding
PE12 6AP

DRAWING
Proposed Elevations

PLANNING
BUILDING REGULATIONS
CONSTRUCTION

DRAWING ISSUE



Nov 2020

Scale 1:50 @ A1 size
drawing number :
201180-05 REV A