




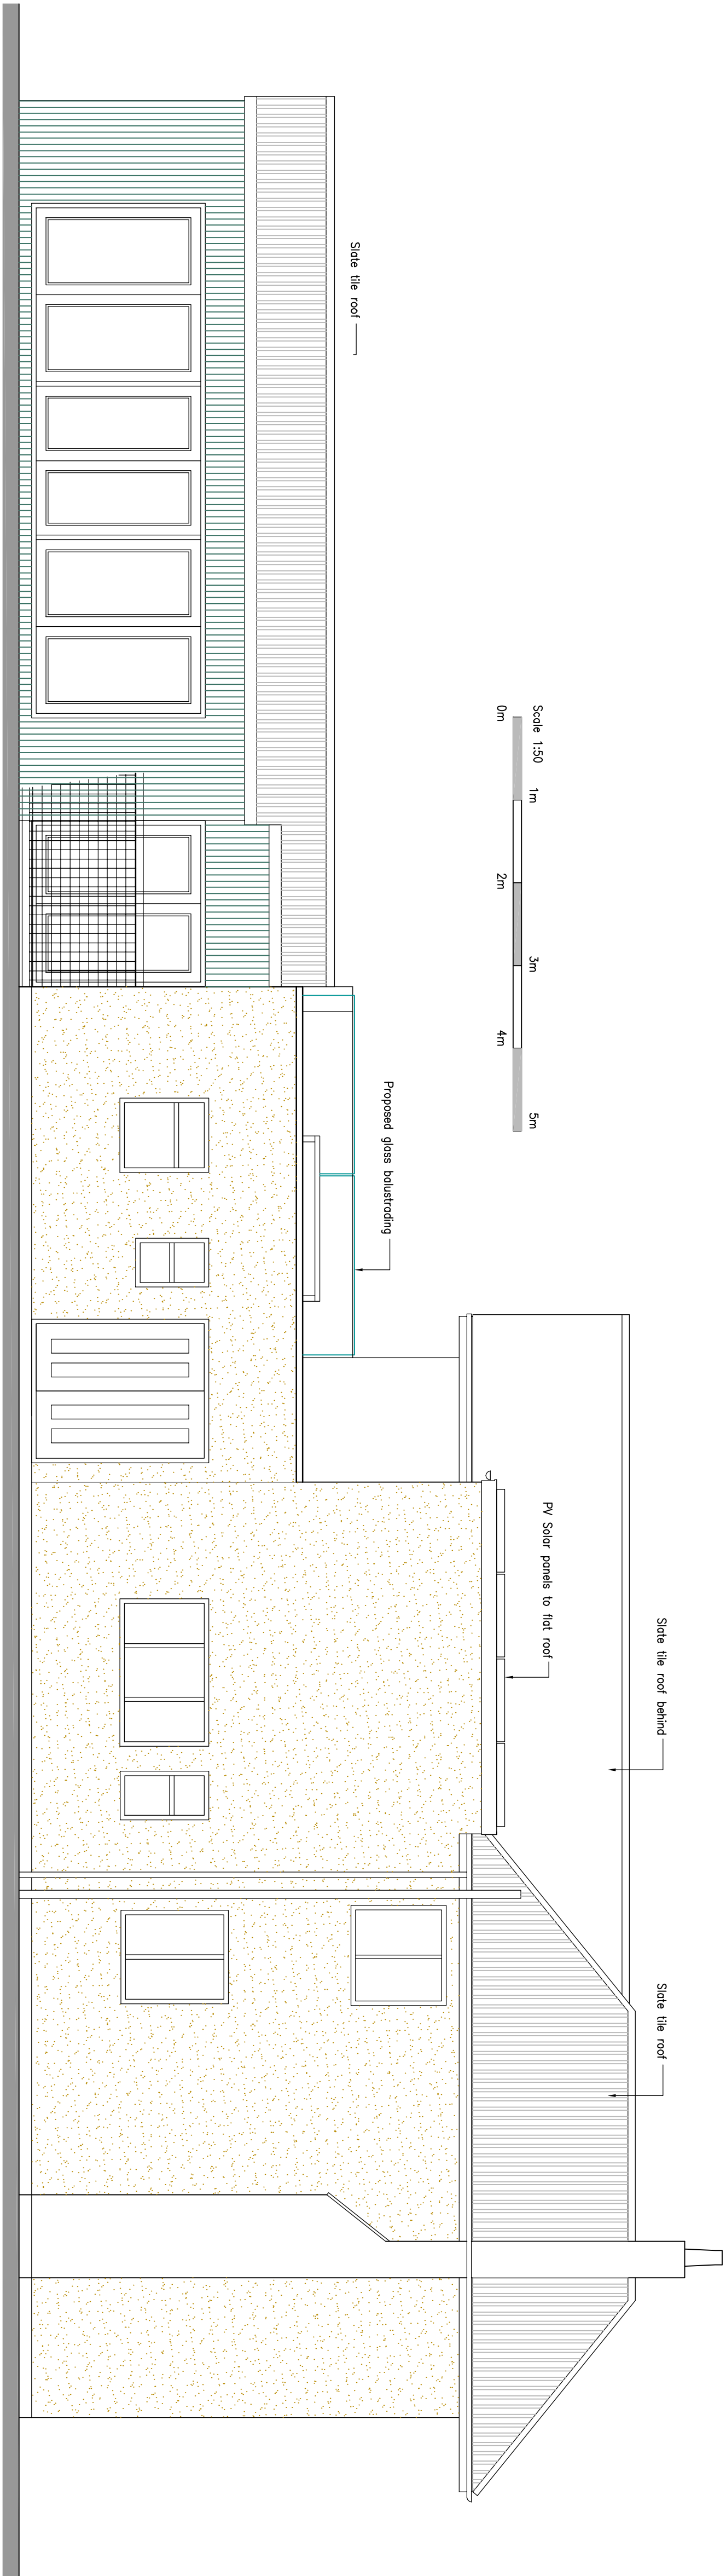

PROPOSED SIDE ELEVATION 1:50

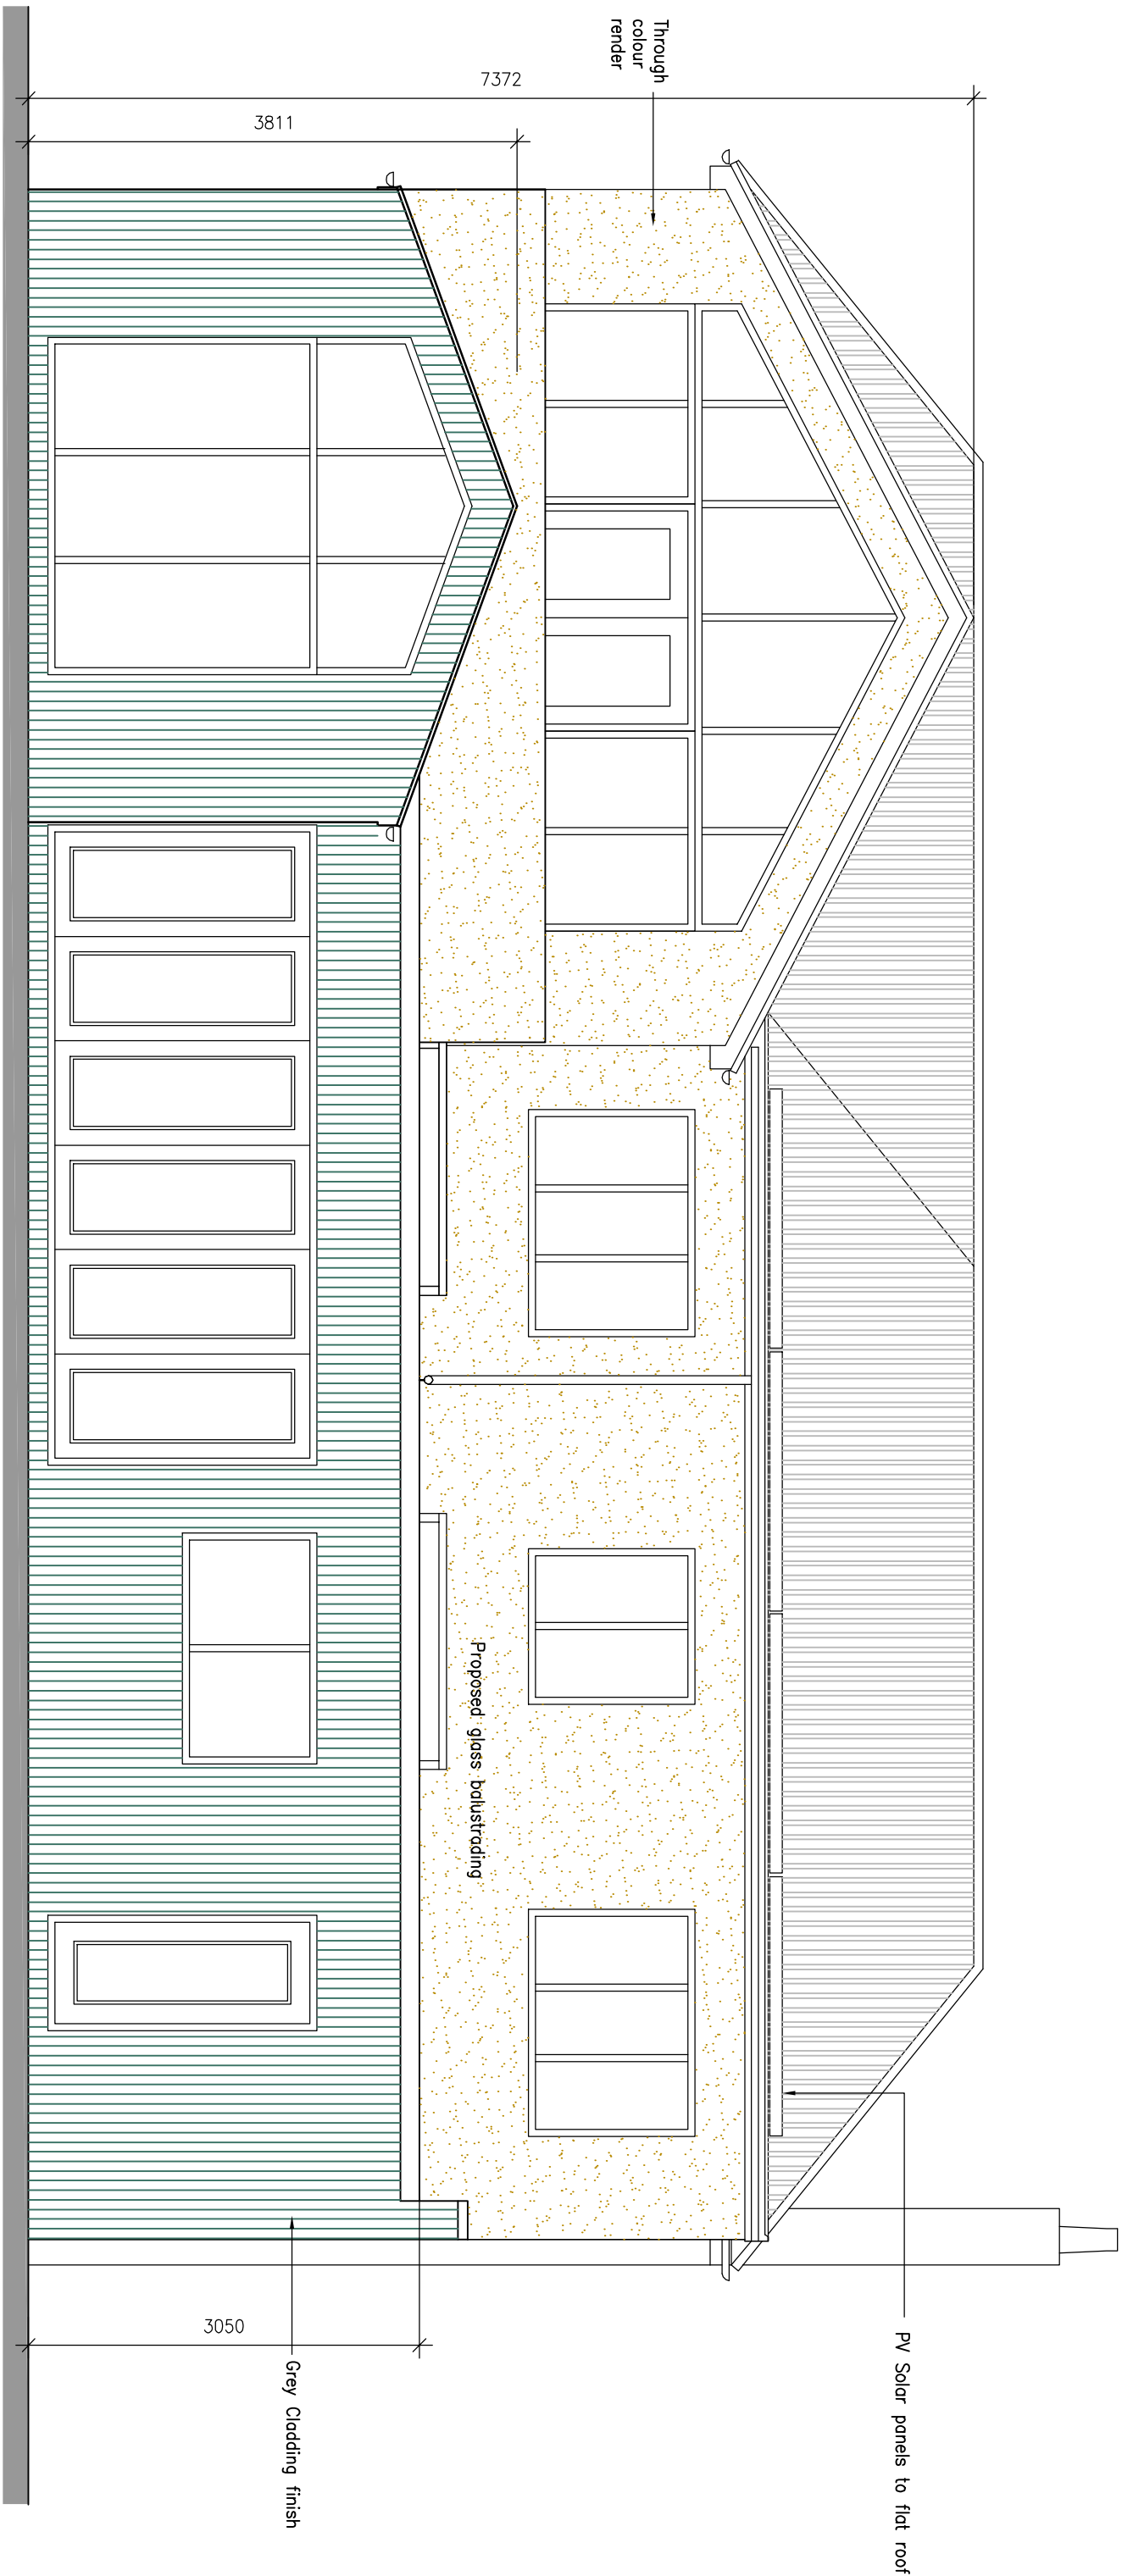

PROPOSED REAR ELEVATION 1:50

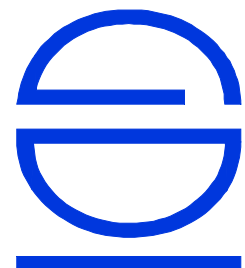

GOOD-DESIGN-ING Ltd
11 SARACEN WAY,
NEWMARK ROAD,
PETERBOROUGH,
PE1 1SMS
TEL: 01733 569731
E-MAIL
robert@good-design-ing.co.uk

PROJECT
Proposed Extensions to
52 Back Gate
Cowbit
Spalding
PE12 6AP

DRAWING
Proposed Elevations

DRAWING ISSUE
■
□
□

PLANNING
BUILDING REGULATIONS
CONSTRUCTION

Nov 2020

Scale 1:50 @ A1 size
drawing number :
201180-06 REV A