



PROPOSED FRONT ELEVATION 1:50

PROPOSED SIDE ELEVATION 1:50

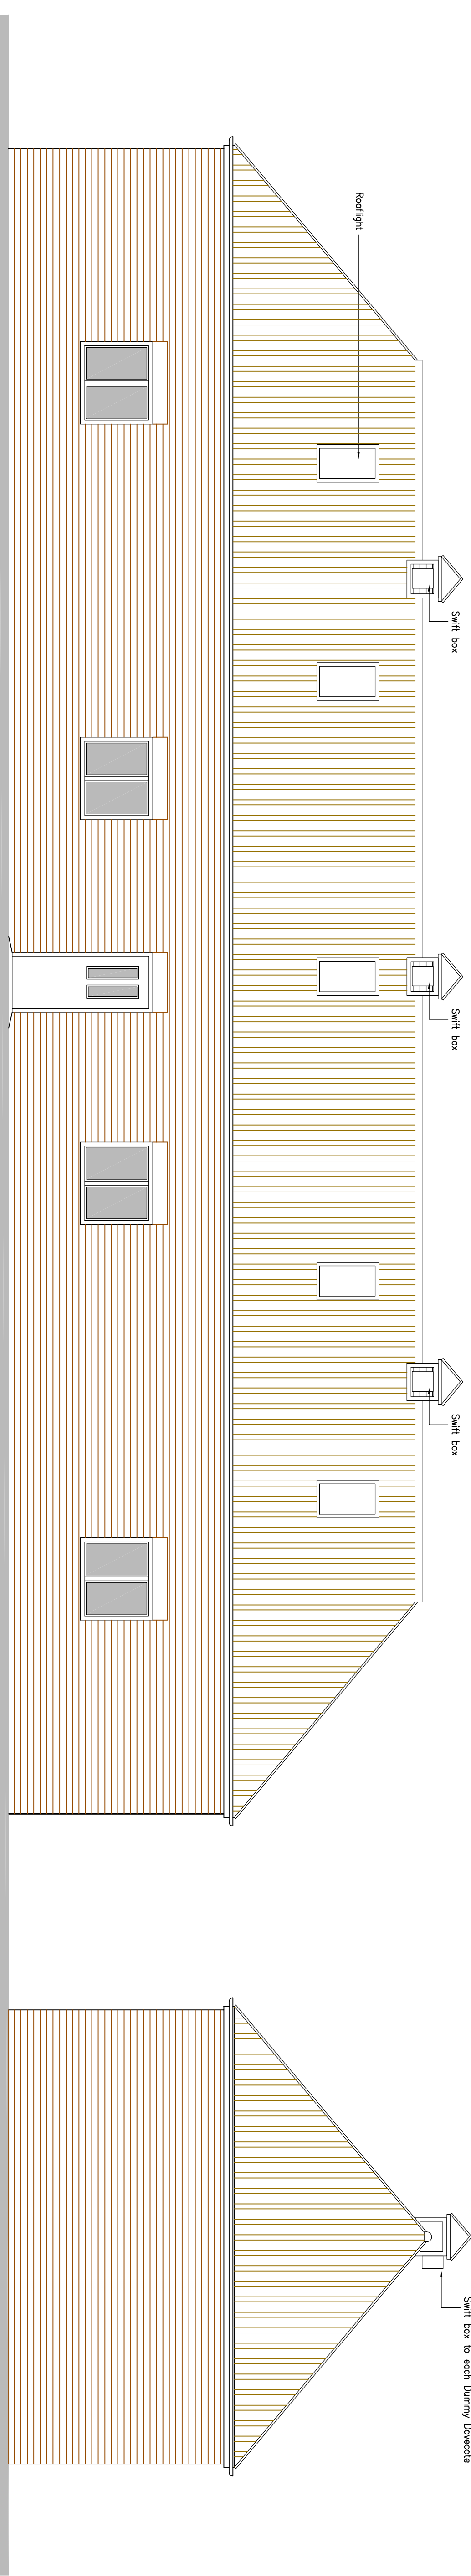

PROPOSED REAR ELEVATION 1:50

PROPOSED SIDE ELEVATION 1:50

 

GOOD-DESIGN-ING Ltd  
11 SARACEN WAY,  
NEWMARK ROAD,  
PETERBOROUGH,  
PE1 5WS  
TEL. 01733 569731  
E-MAIL  
robert@good-design-ing.co.uk



PROJECT  
Proposed Extensions to  
52 Back Gate  
Cowbit  
Spelding  
PE12 6AP

DRAWING ISSUE  
FEASIBILITY  
BUILDING REGULATIONS  
CONSTRUCTION

Nov 2020

Scale 1:50 @ A1 size  
drawing number :  
201180-07 rev A