

REV	DATE	NOTES
A	14/02/24	Finish Floor Levels amended. Site Section added.

MATERIALS



FACING BRICKWORK: TBS TRADITIONAL
BRICK & STONE, AUDLEY ANTIQUE



IMITATION SLATE ROOF TILES


BRICKWORK BELOW DPC LEVEL
TO BE, DARK GREY ENGINEERING

WINDOWS; GREY U-PVC
STYLE AS INDICATED ON DRAWINGS


BLACK PVC-U RAINWATER GOODS




Front Elevation

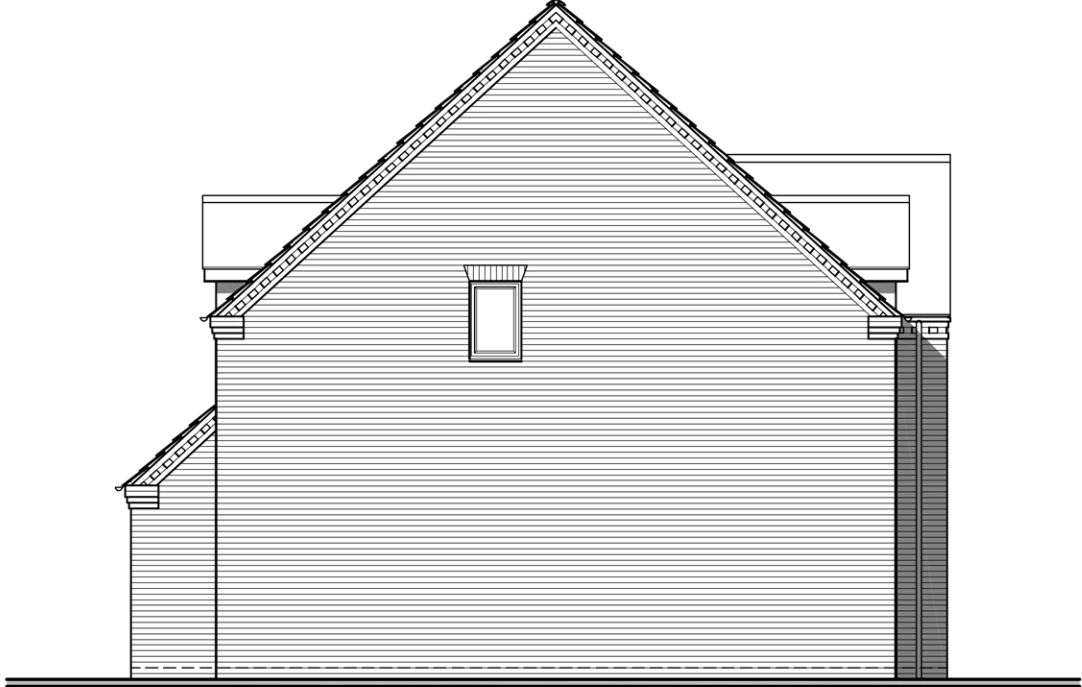

Side Elevation

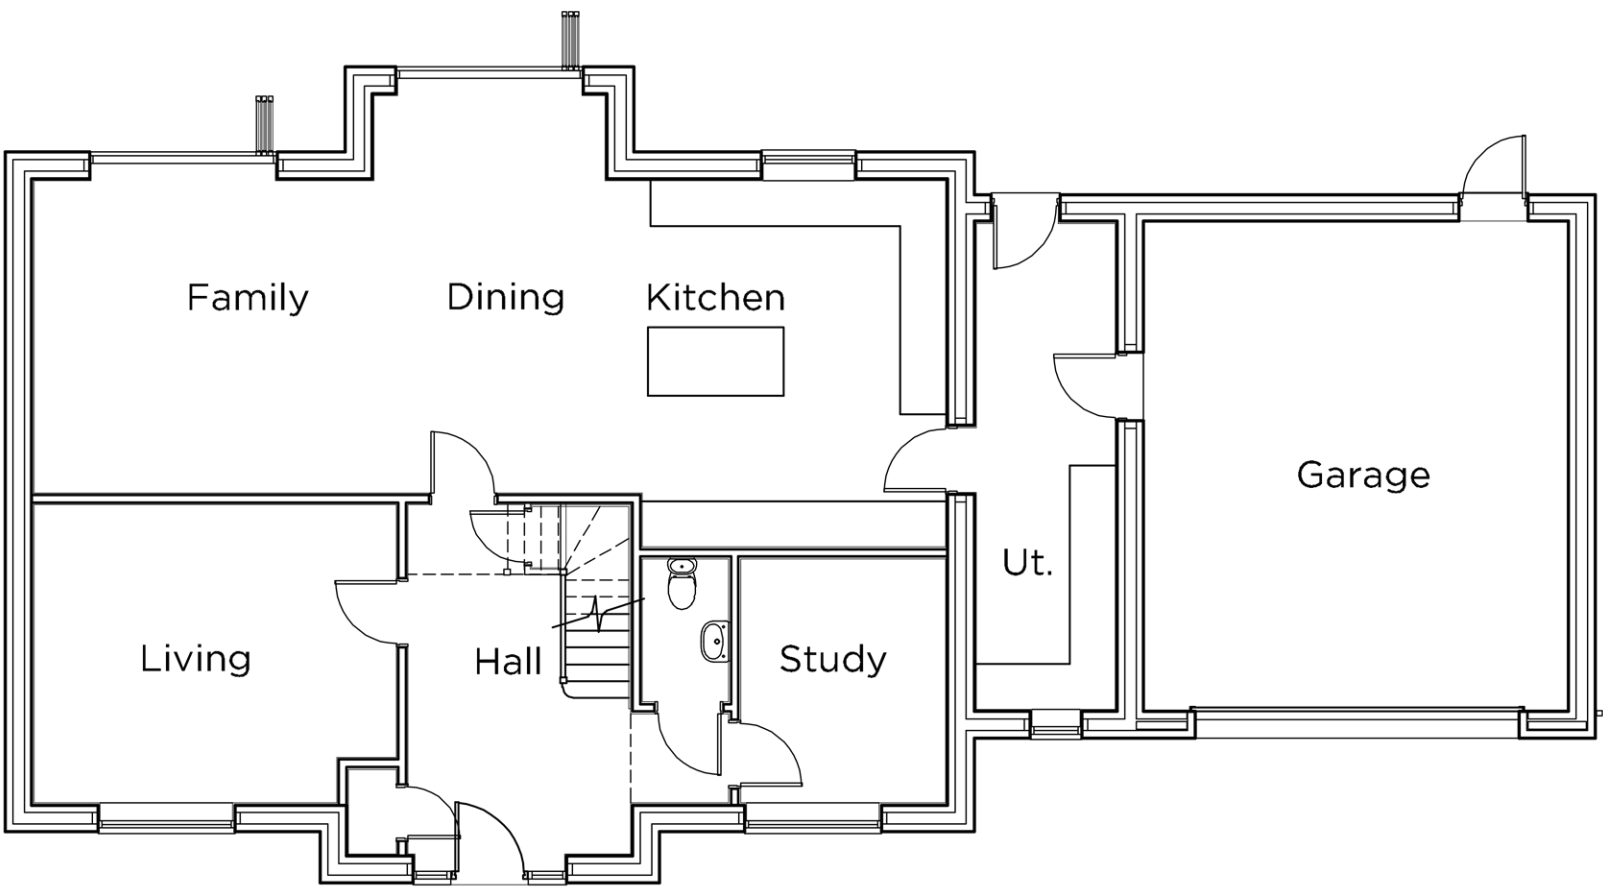


Ground Floor
Plot 1

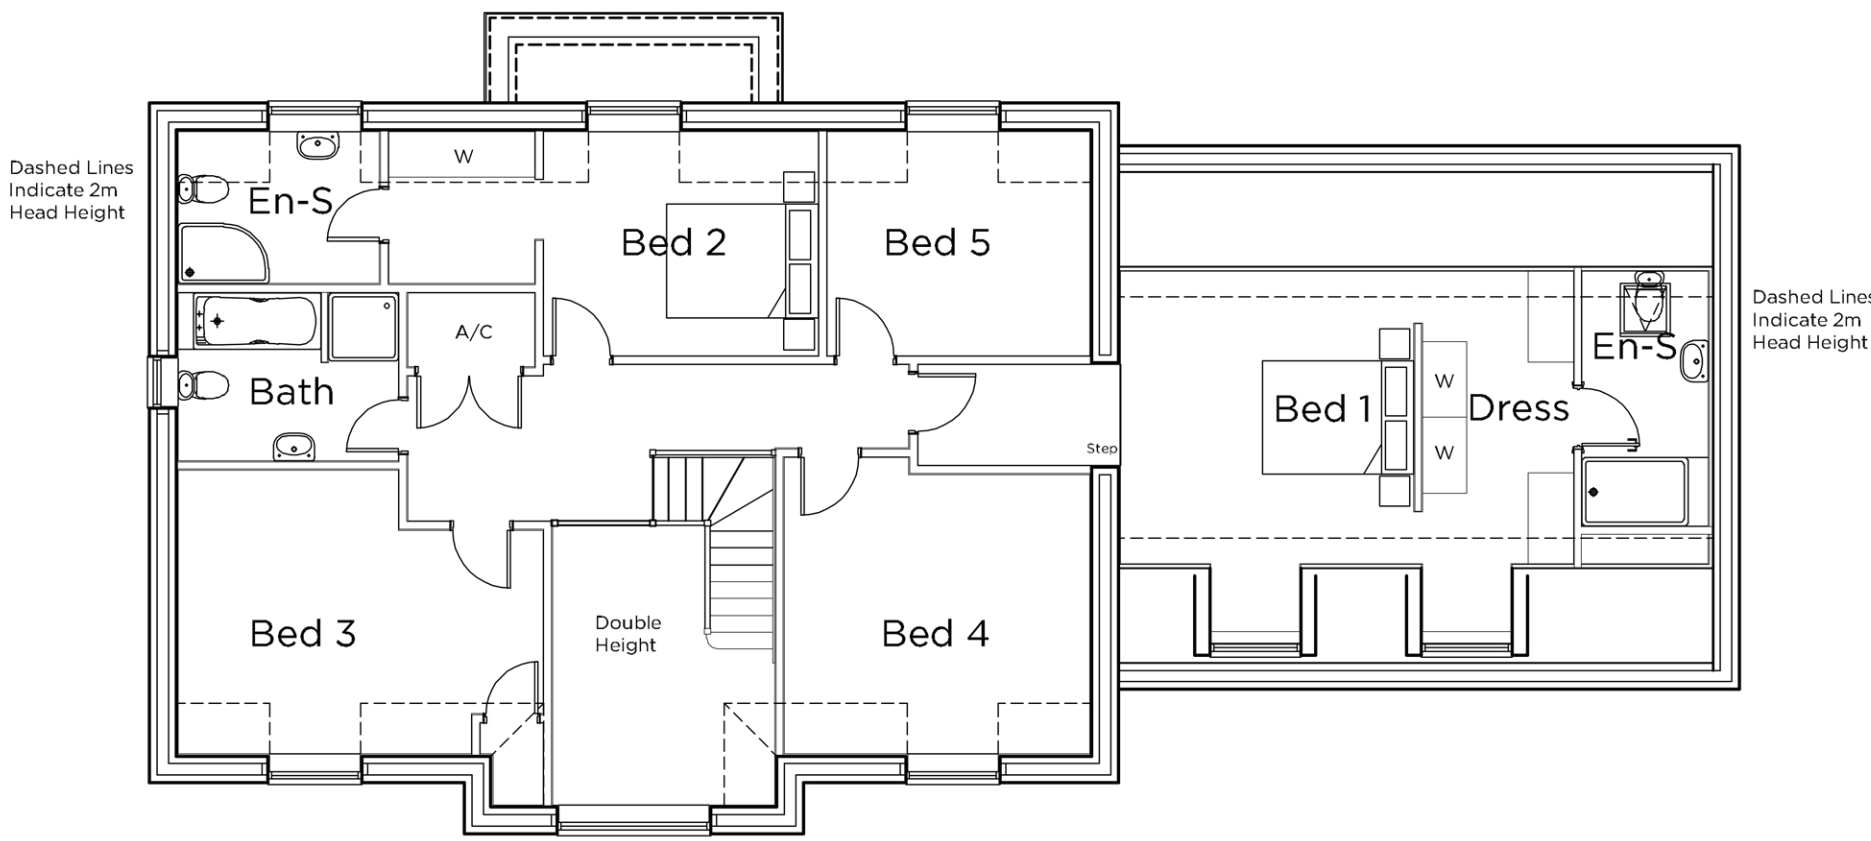


First Floor



Rear Elevation

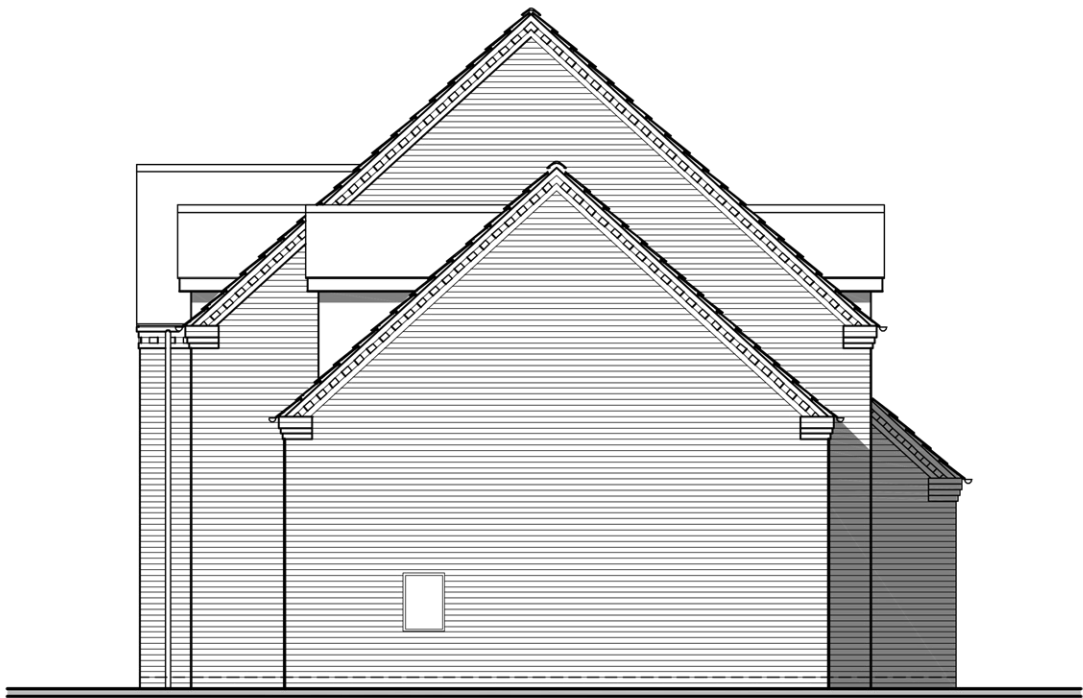

Side Elevation

 

seven22
ARCHITECTURE LTD

22 SHORE VIEW, PETERBOROUGH
CAMBRIDGESHIRE, PE7 8FS
E.info@seven22.co.uk - T.07799 585277

PROJECT
RESIDENTIAL DEVELOPMENT
LAND TO REAR OF
68 STONEGATE
COWBIT
LINCOLNSHIRE

CLIENT
CODA BUILDERS LIMITED

TITLE
PROPOSED FLOOR PLANS & ELEVATIONS
PLOT 1

DRAWING No.
074 P03

SCALE	DATE	REV
1:100 @ A1 - 1:200 @ A3	FEB 2023	A