
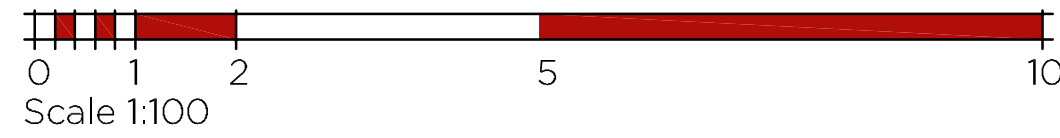
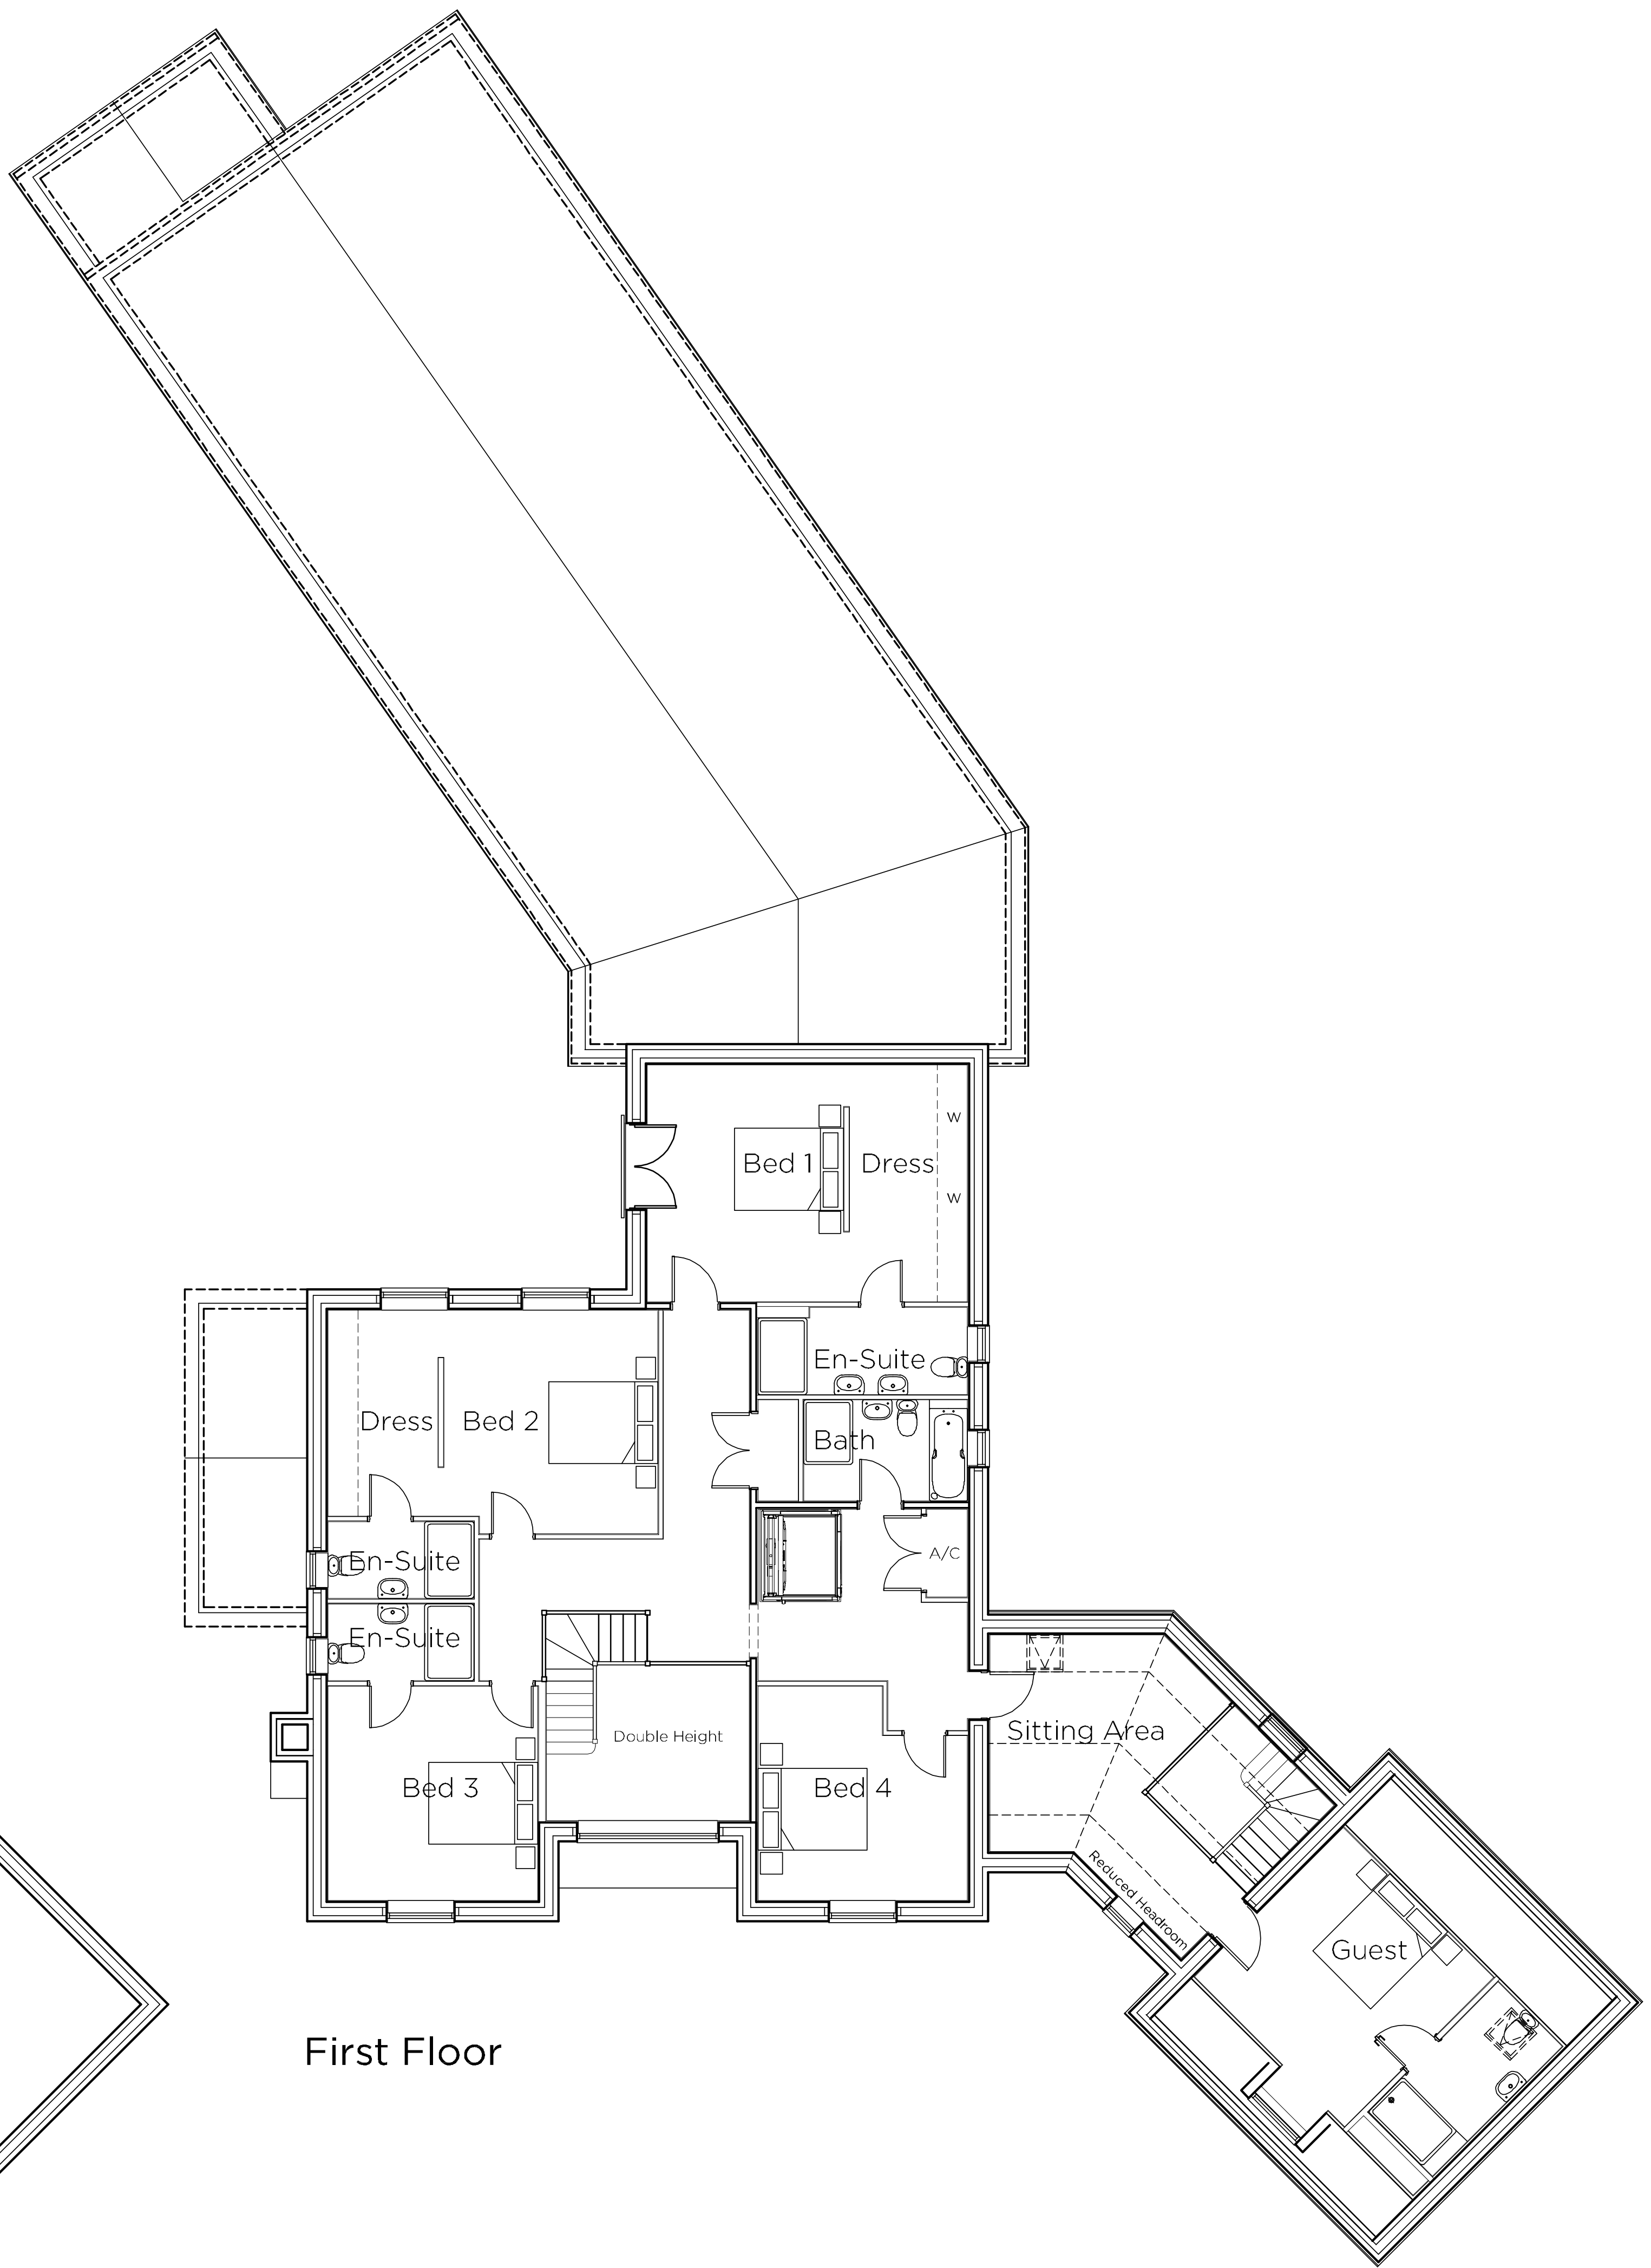


REV	DATE	NOTES
A	18/03/24	Games Room Chimney Removed

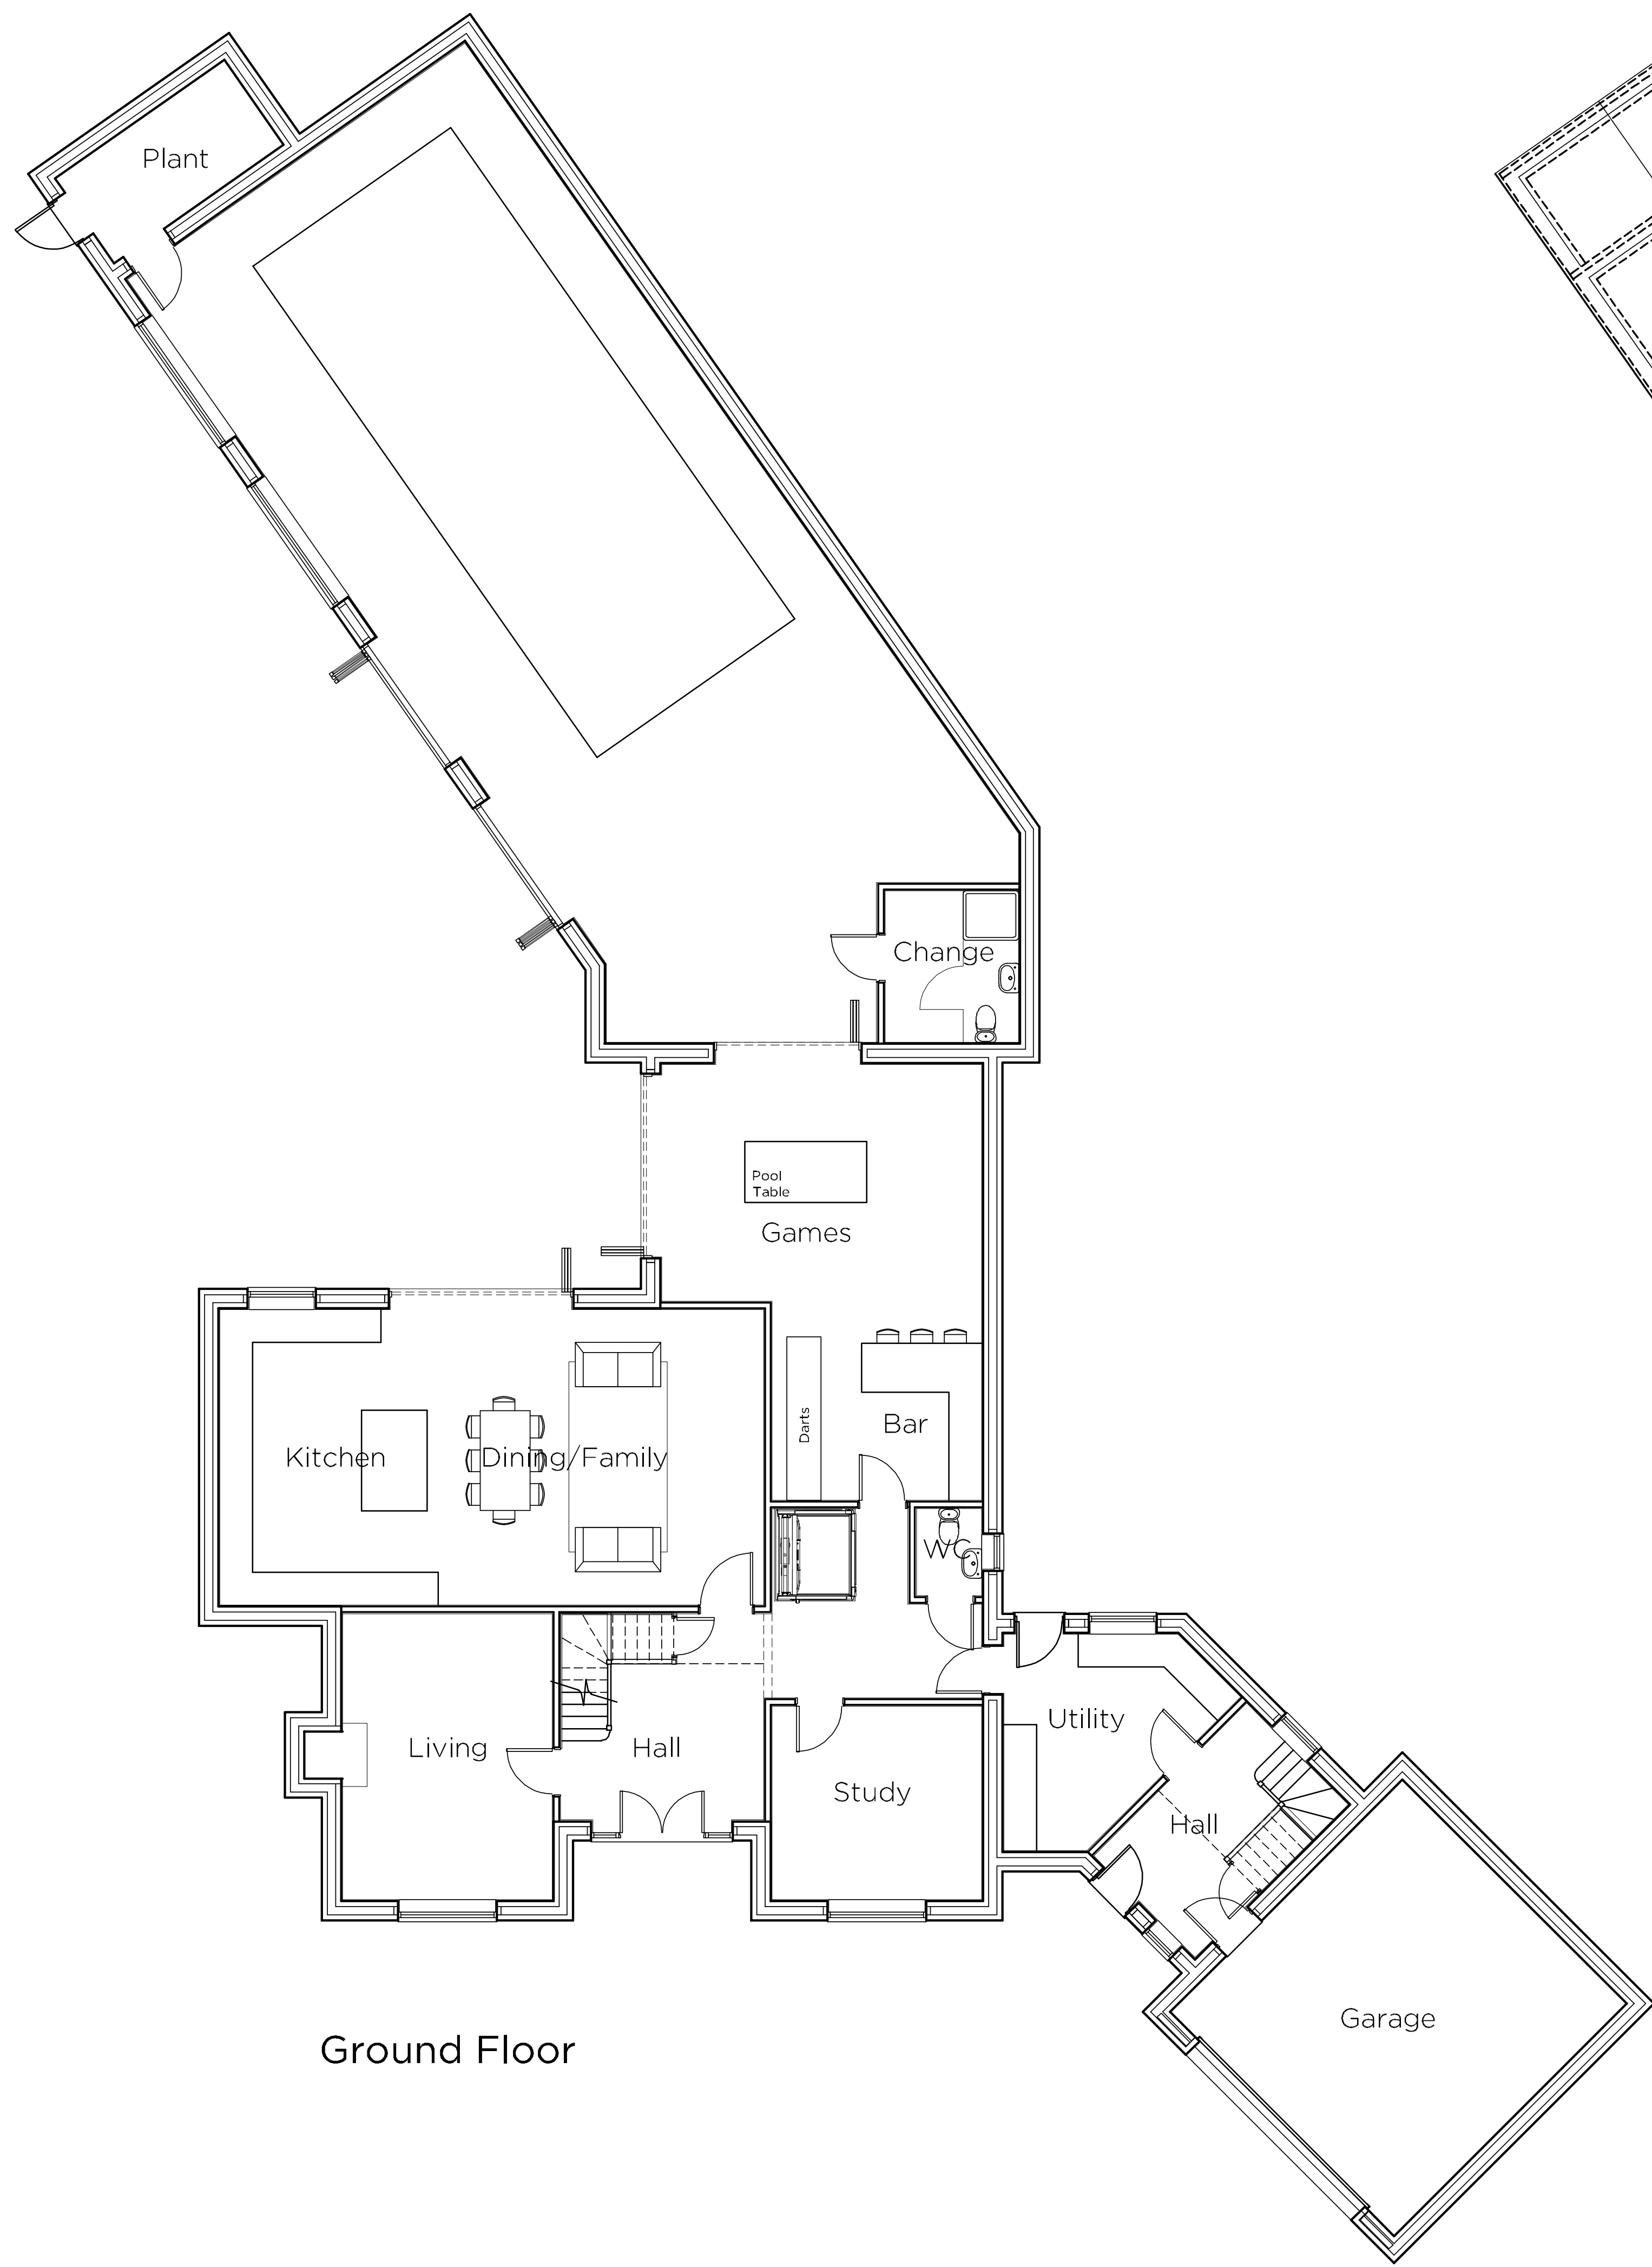

seven22
ARCHITECTURE LTD

22 SHORE VIEW, PETERBOROUGH
CAMBRIDGESHIRE, PE7 8FS
E.info@seven22.co.uk ~ T.07799 585277

PROJECT
RESIDENTIAL DEVELOPMENT
LAND TO REAR OF
68 STONEGATE
COWBIT
LINCOLNSHIRE

CLIENT
CODA BUILDERS LIMITED

TITLE
PROPOSED FLOOR PLANS
PLOT 3

DRAWING No.
074 P05

SCALE	DATE	REV
1:100 @ A1 - 1:200 @ A3	FEB 2023	A