

REV	DATE	NOTES
A	14/02/24	Finish Floor Levels amended. Site Section added.

MATERIALS



FACING BRICKWORK: TBS TRADITIONAL
BRICK & STONE, AUDLEY ANTIQUE



IMITATION SLATE ROOF TILES

BRICKWORK BELOW DPC LEVEL
TO BE, DARK GREY ENGINEERING

WINDOWS; GREY U-PVC
STYLE AS INDICATED ON DRAWINGS


BLACK PVC-U RAINWATER GOODS



Front Elevation




Side Elevation

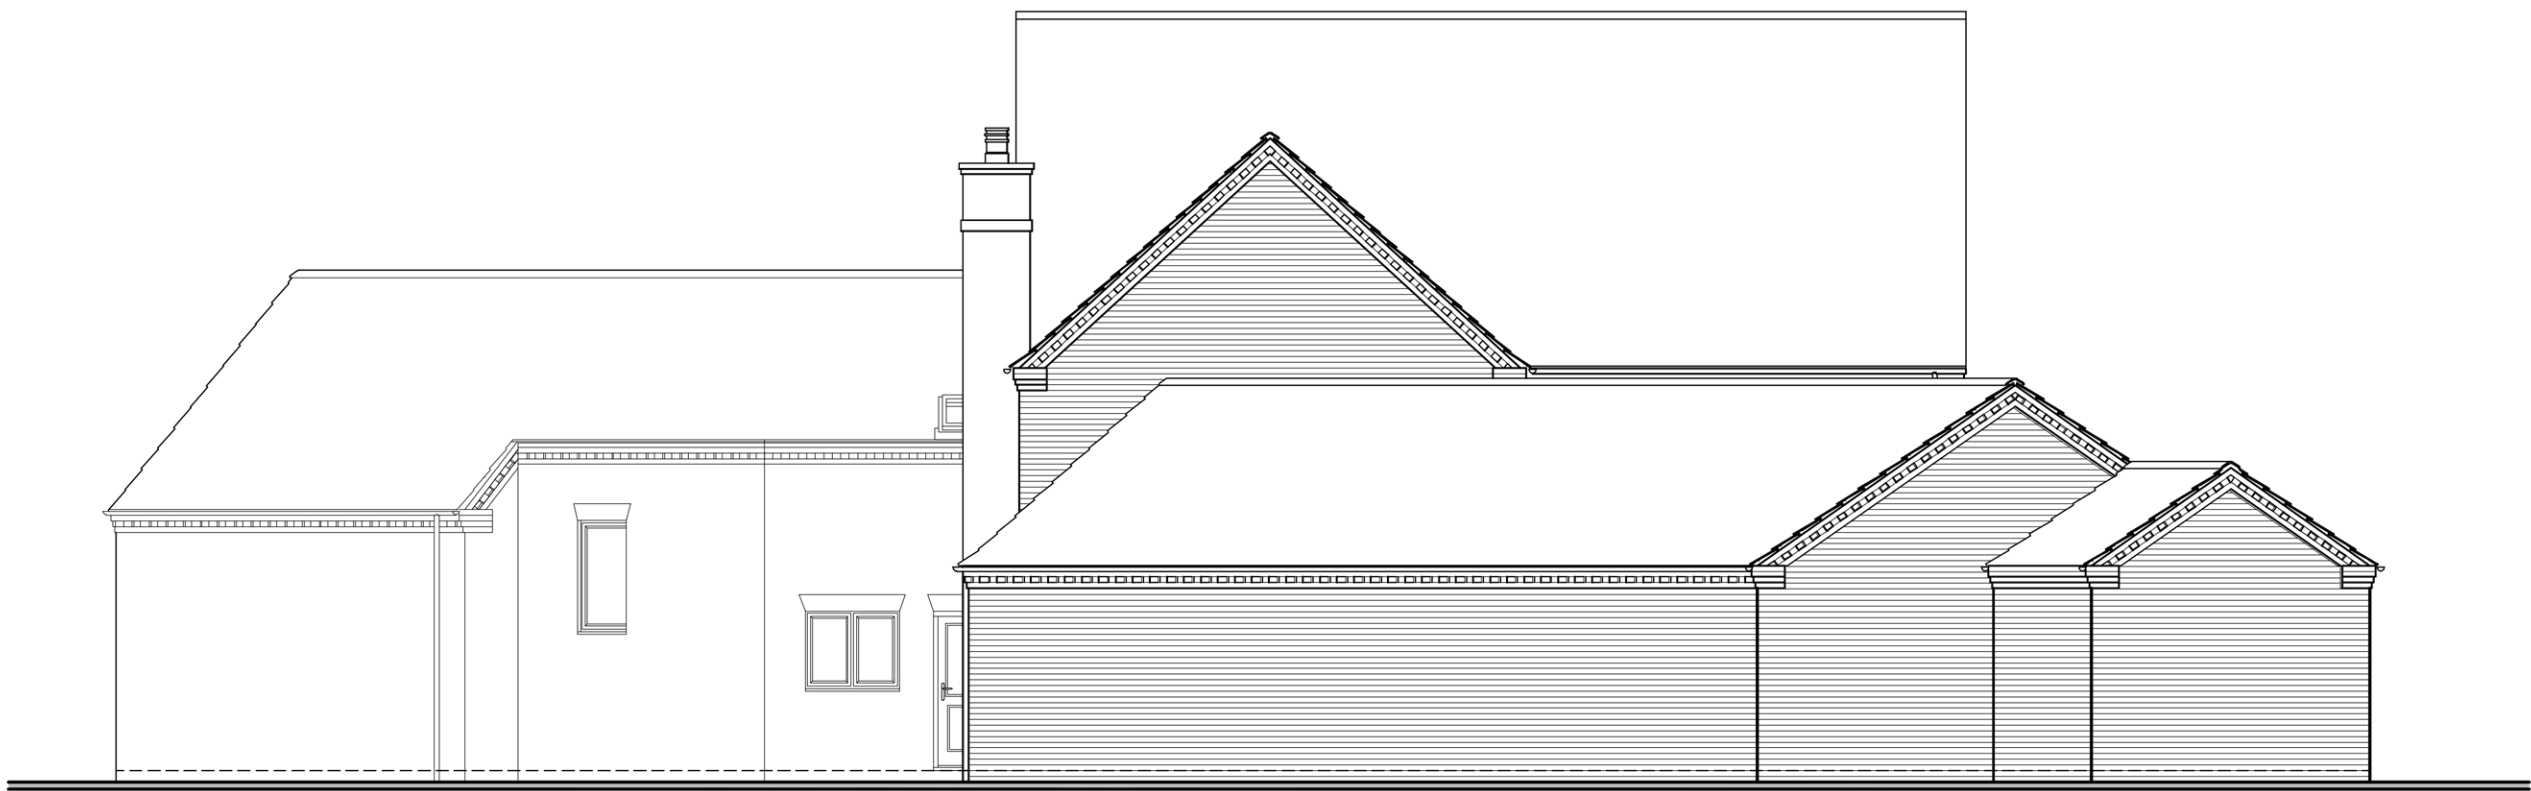


Rear Elevation



Rear Sectional Elevation (Main House)

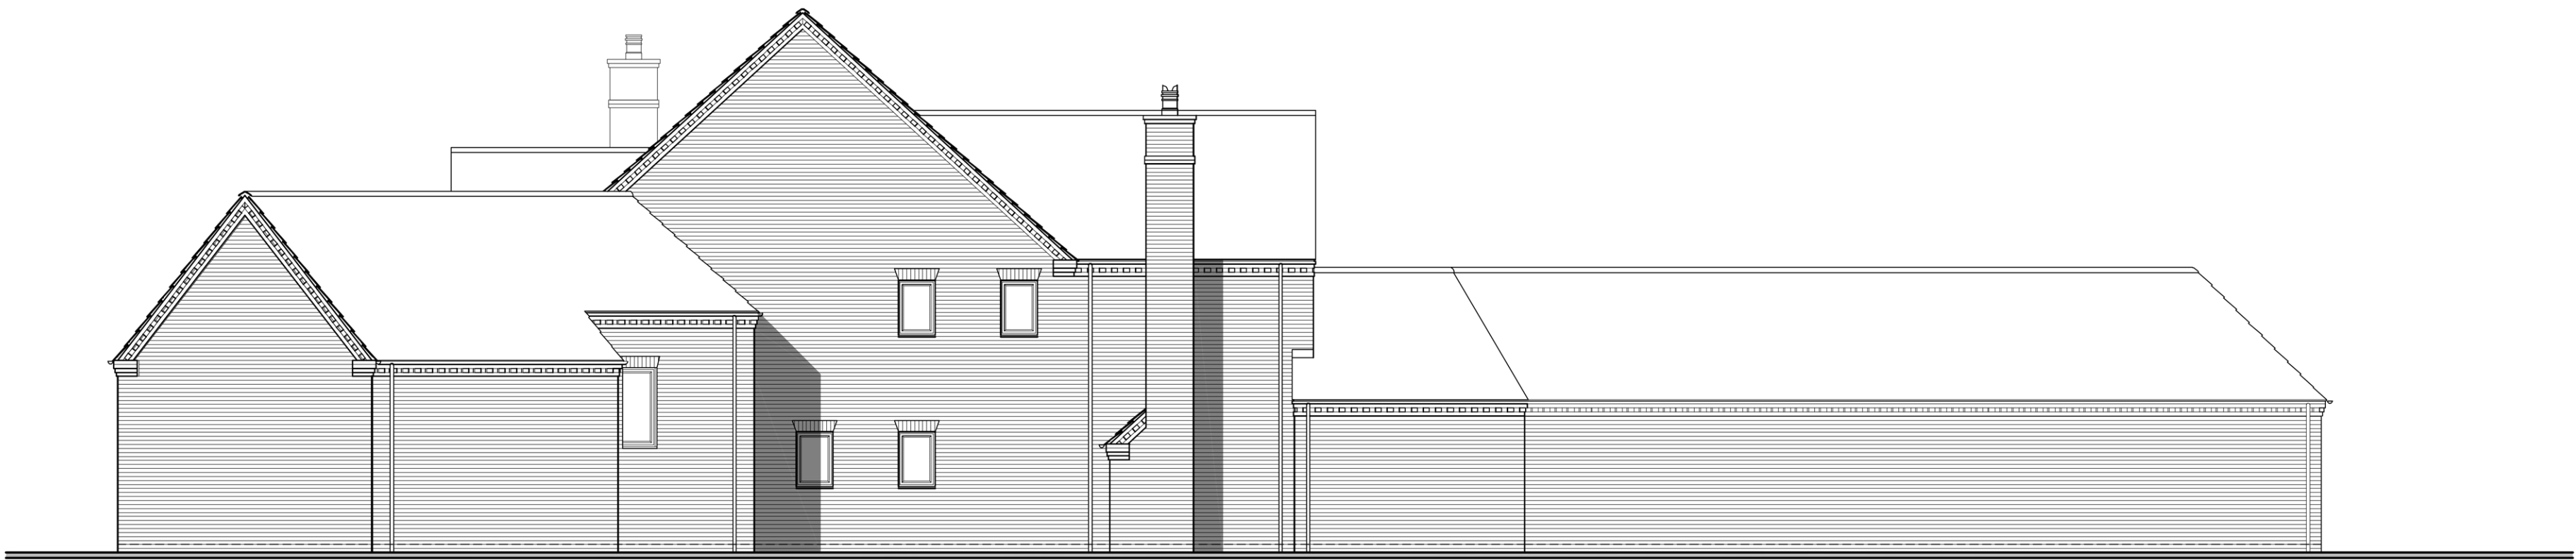

Side Elevation

 

seven22
ARCHITECTURE LTD

22 SHORE VIEW, PETERBOROUGH
CAMBRIDGESHIRE, PE7 8FS
E:info@seven22.co.uk - T:07799 585277

PROJECT
RESIDENTIAL DEVELOPMENT
LAND TO REAR OF
68 STONEGATE
COWBIT
LINCOLNSHIRE

CLIENT
CODA BUILDERS LIMITED

TITLE
PROPOSED ELEVATIONS
PLOT 3

DRAWING No.
074 P06

SCALE
1:100 @ A1 - 1:200 @ A3

DATE
FEB 2023

REV
A