


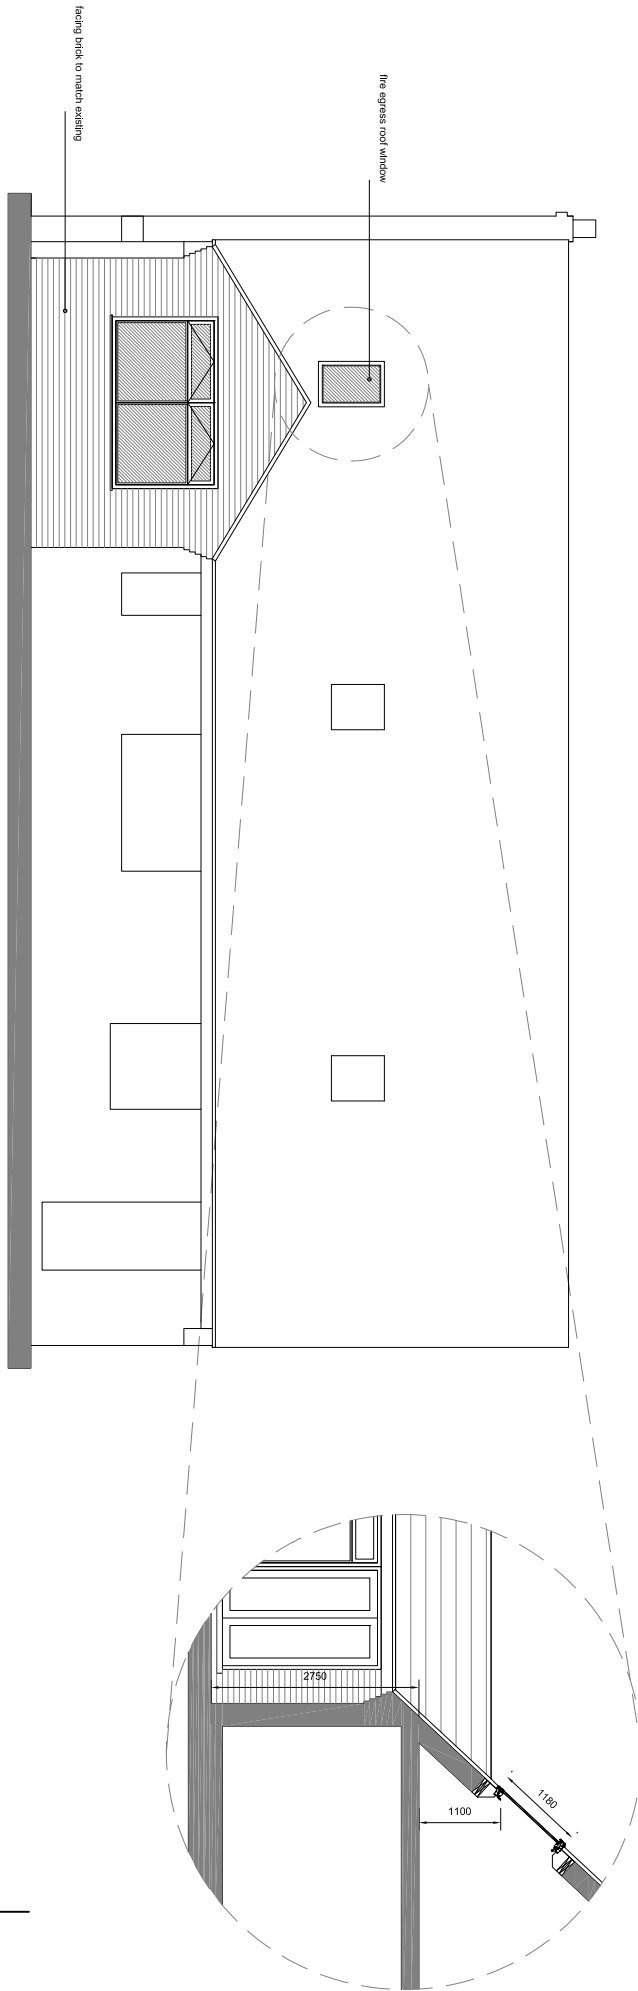
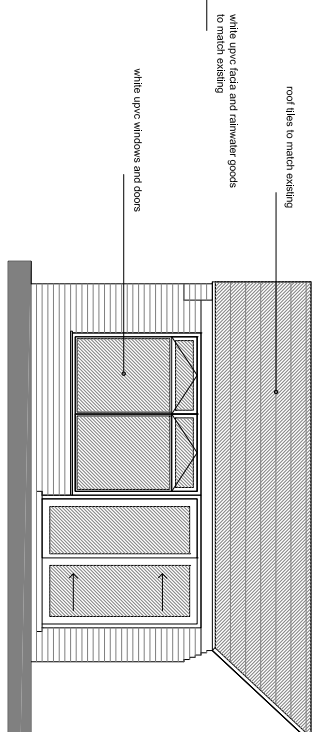
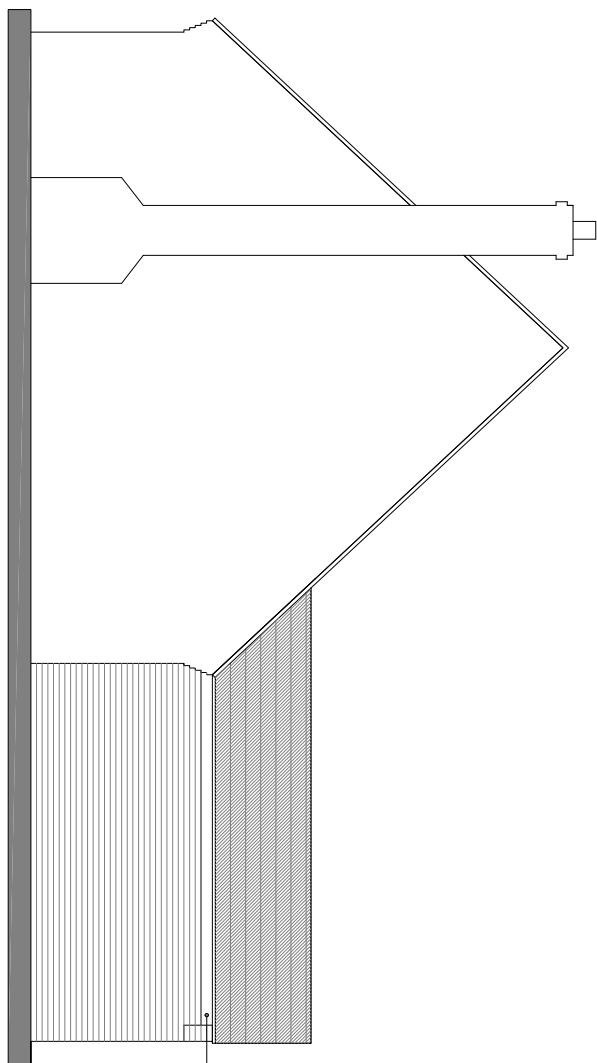
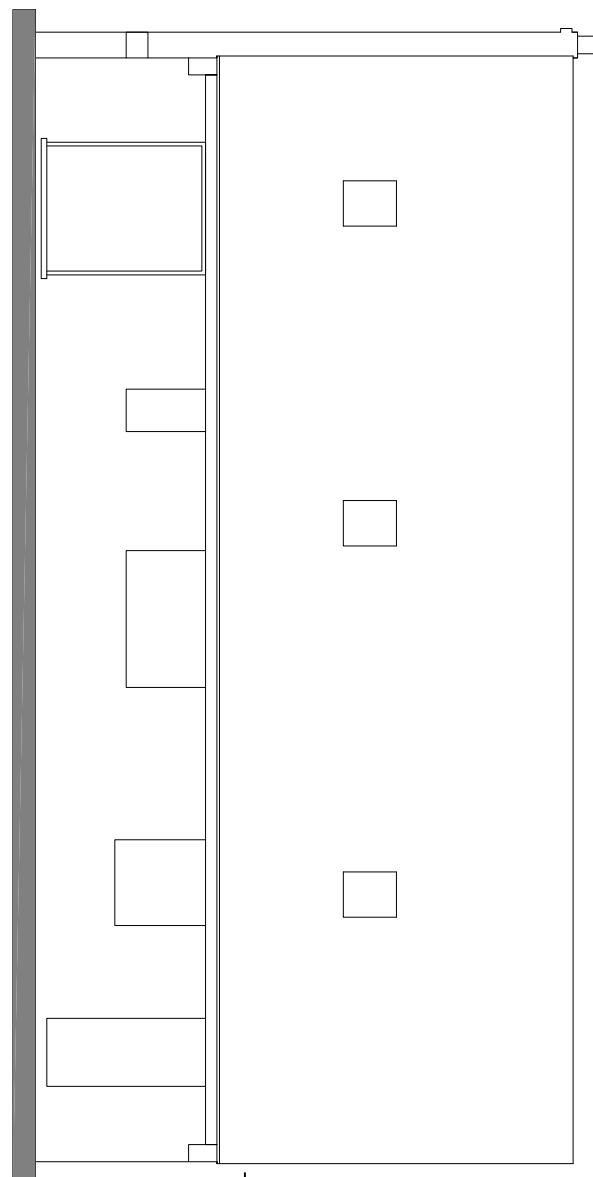


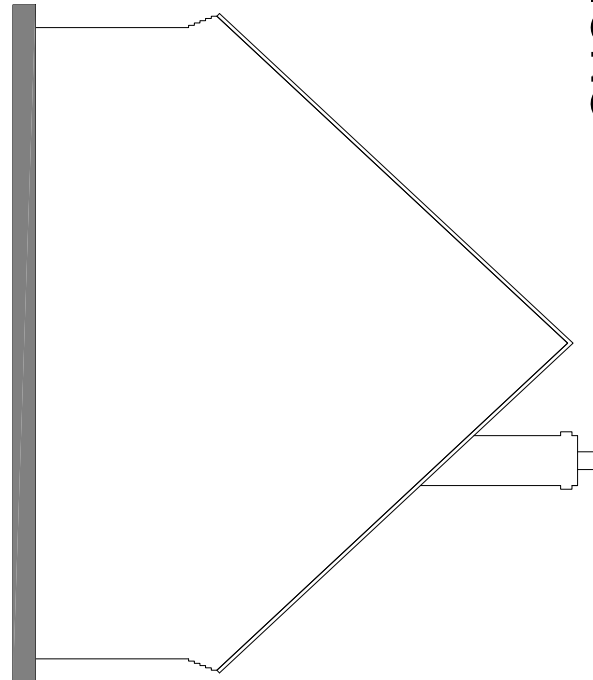


PROPOSED ELEVATIONS

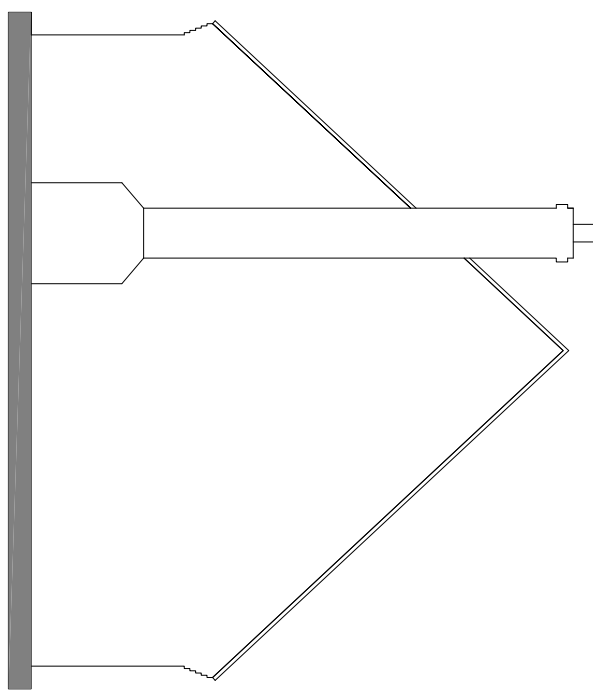

EXISTING ELEVATIONS


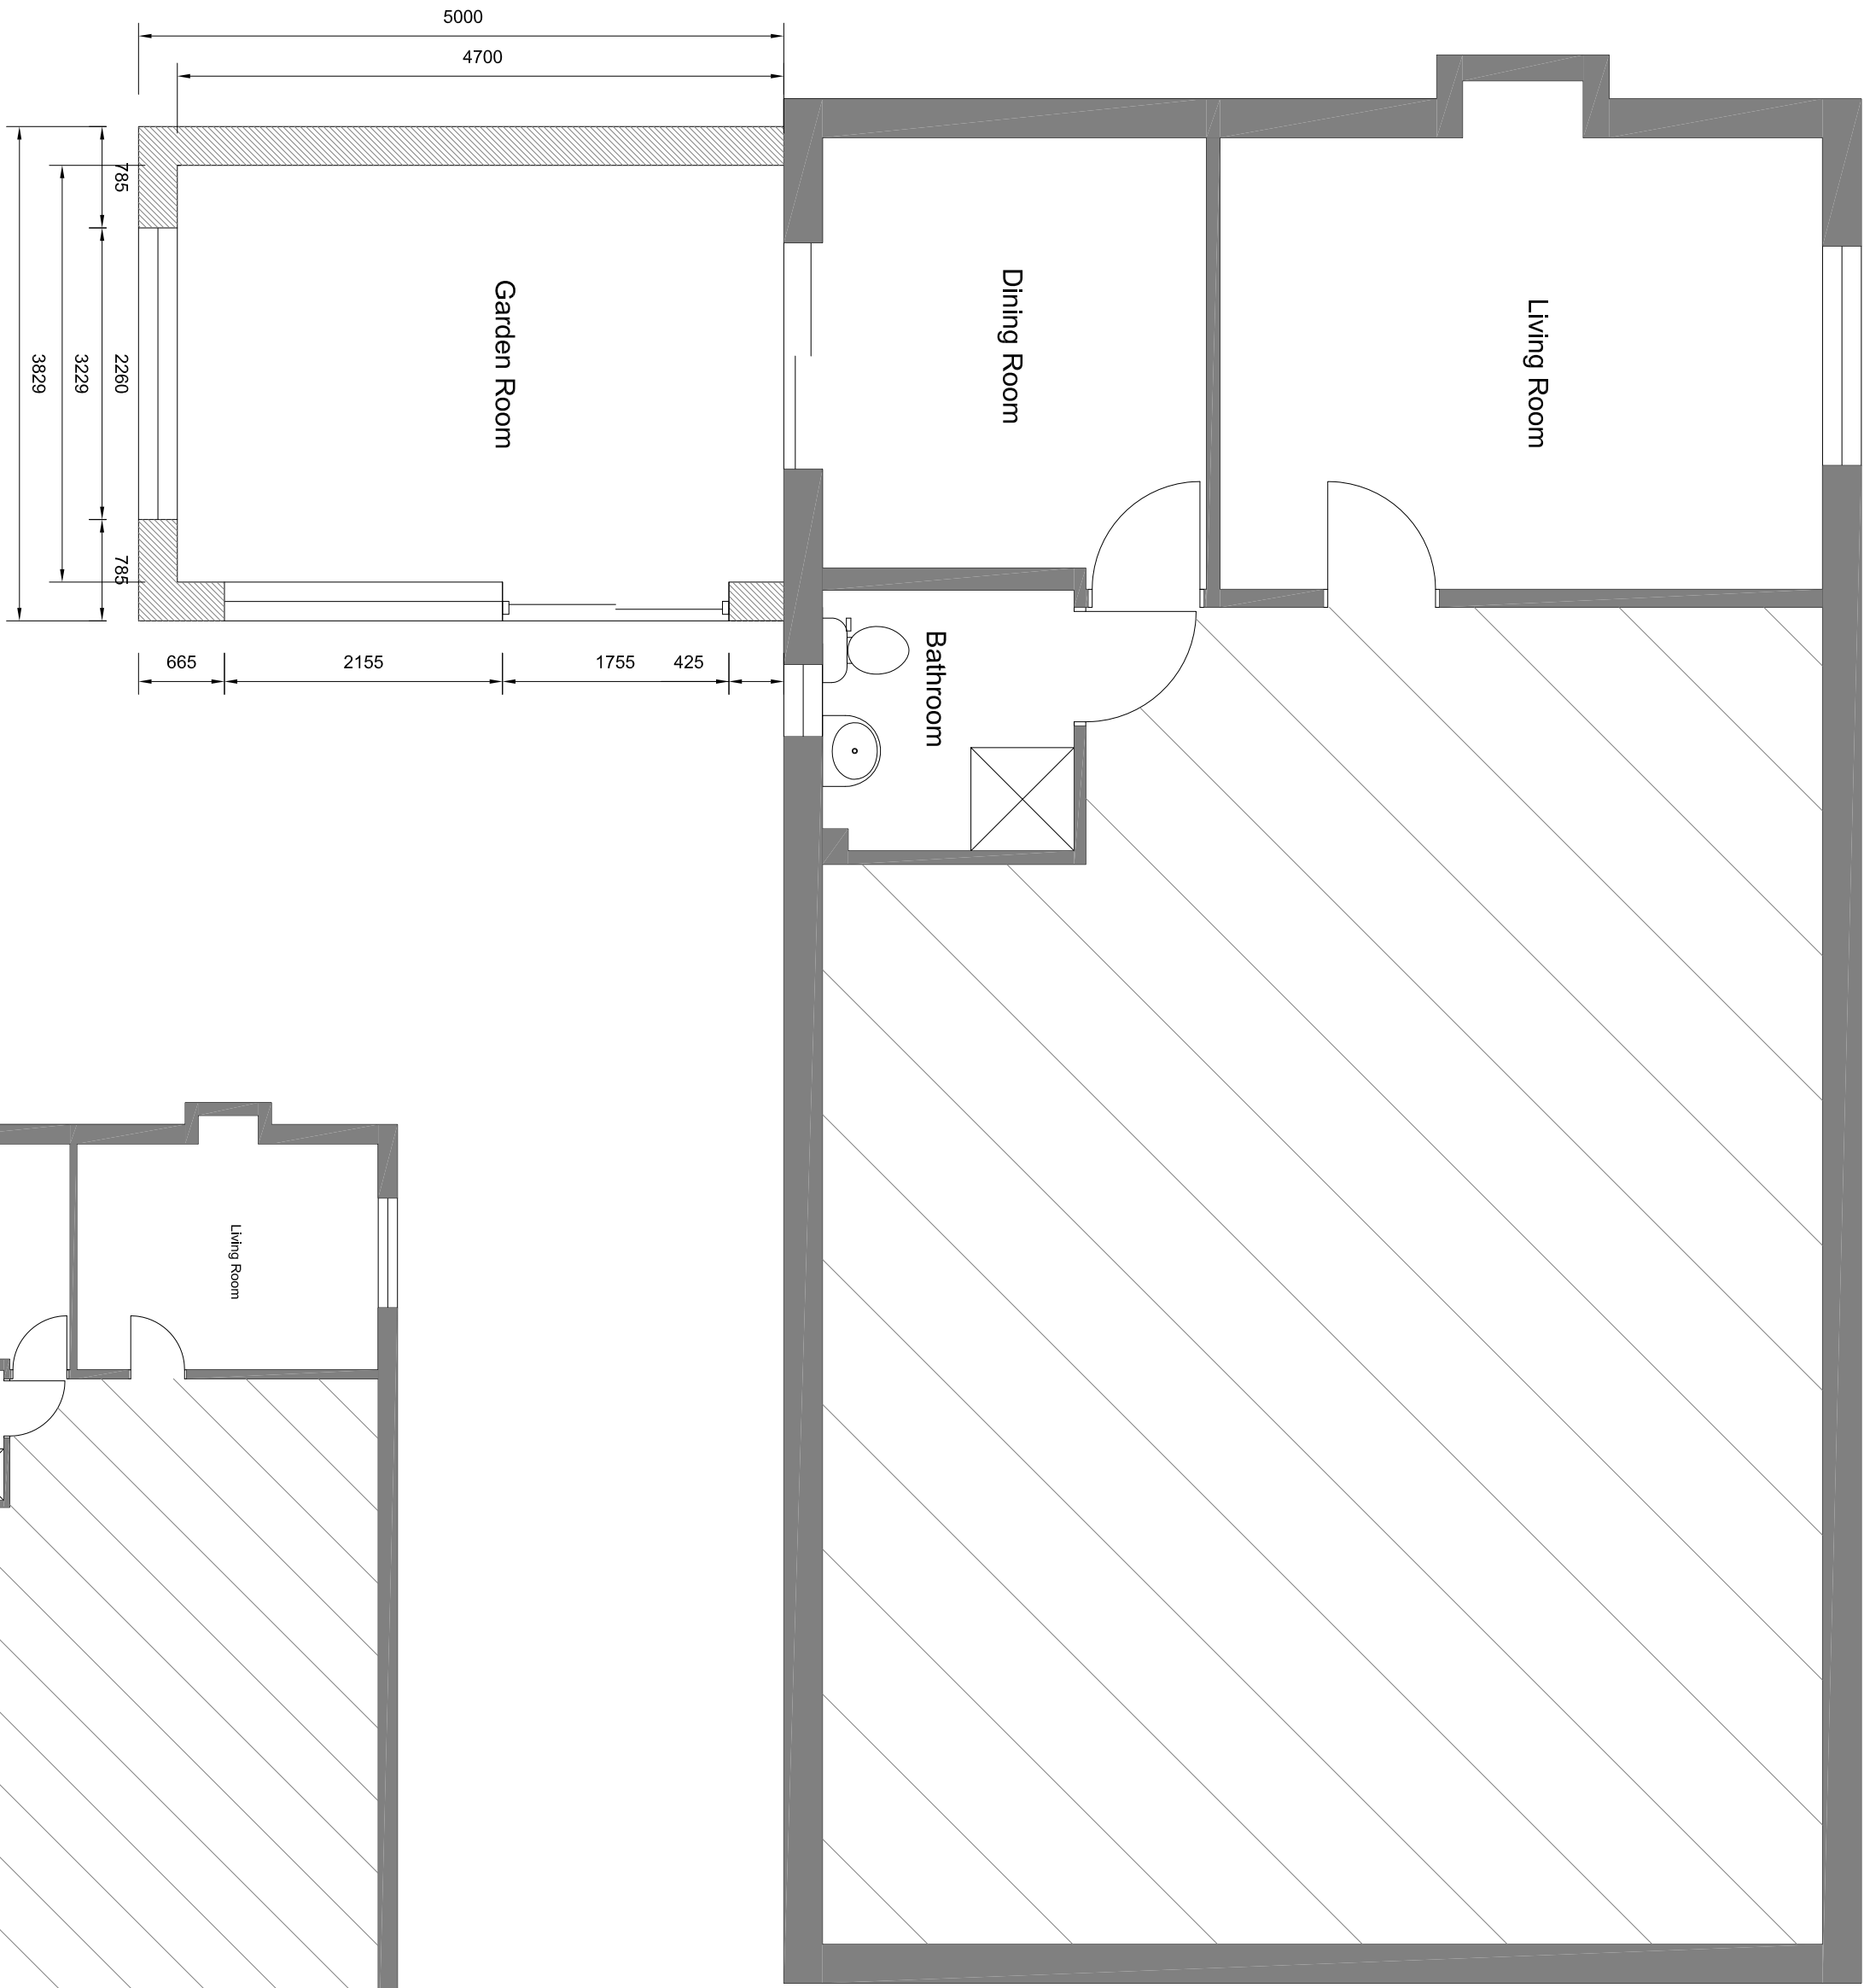


PROPOSED FLOOR PLAN

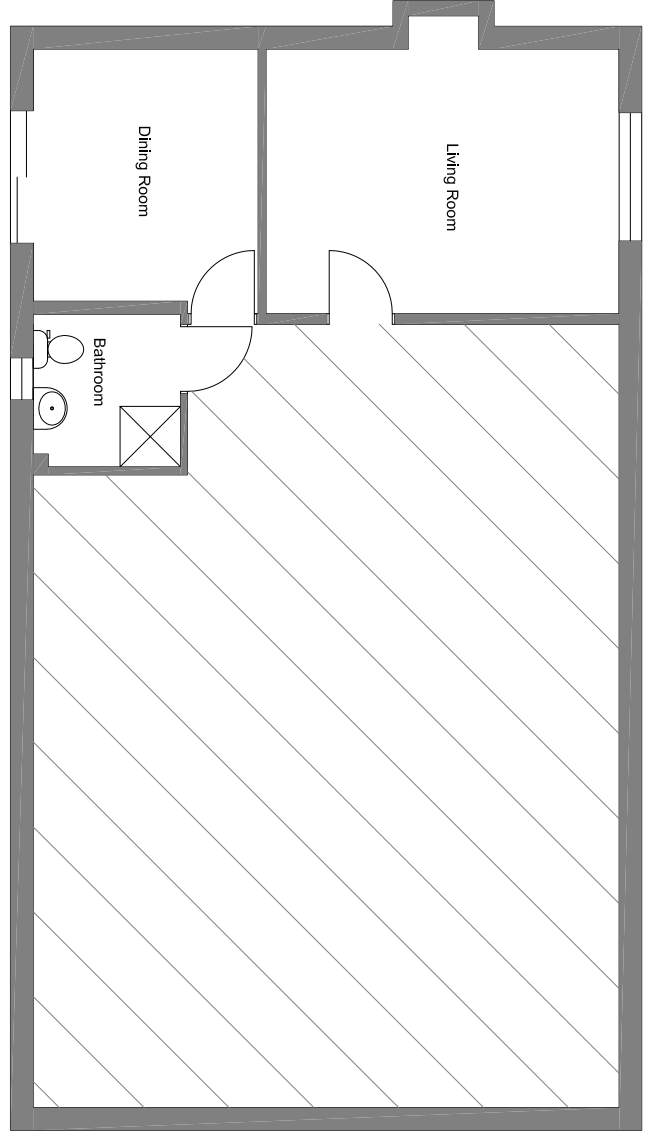

EXISTING FLOOR PLAN

LOCATION PLAN

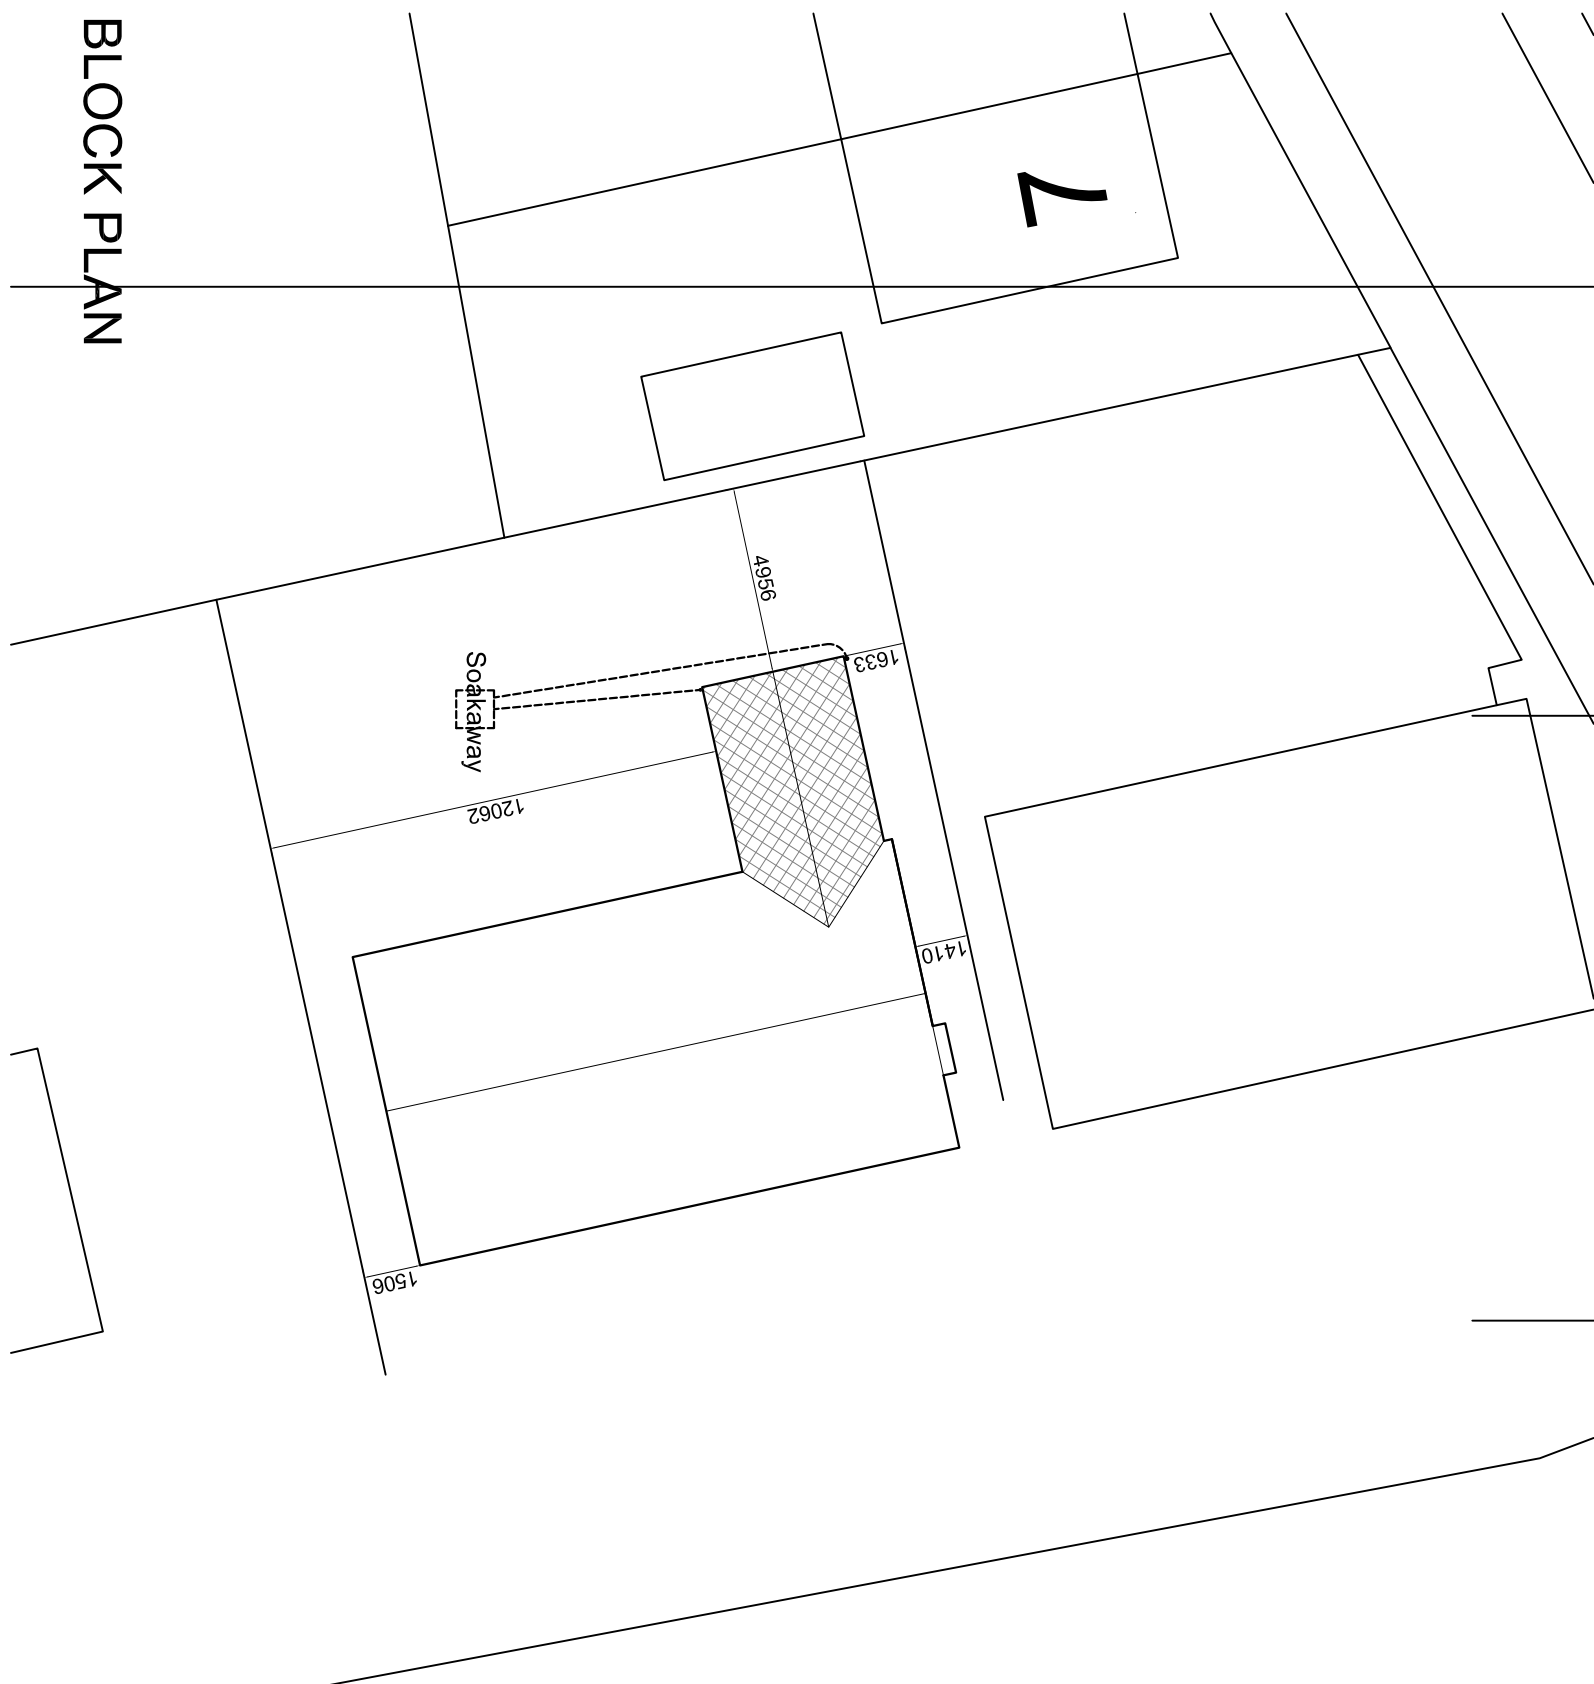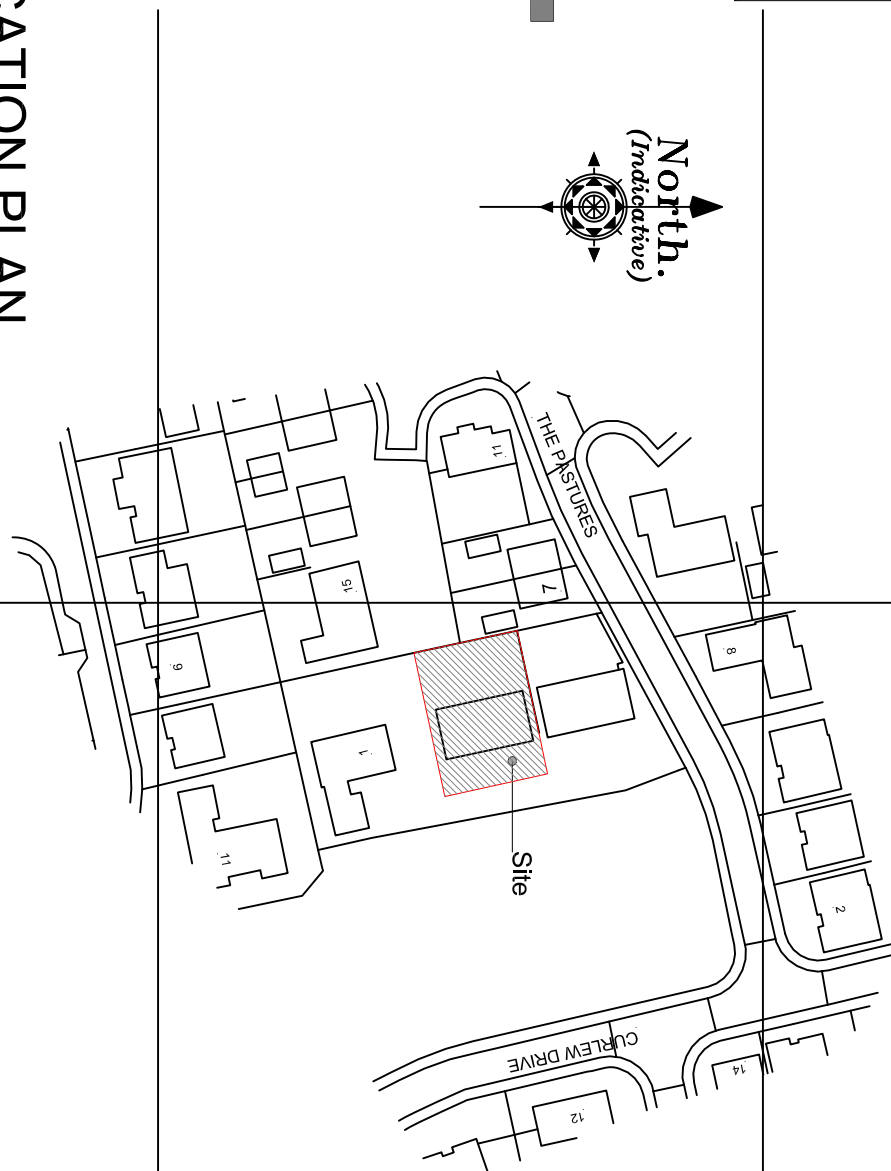

BLOCK PLAN

Revision	Date	Drawn	Description
Client	Mr & Mrs Darley		
Project	Proposed rear extension @ 3 The Pastures, Cowbit		
Drawing	Planning		
Scale	1:50, 1:100, 1:200	Drawn	TAC
	1:1250 @ A1	Checked	AWM
		Date	05/02/2018
		Drawing No.	18/515/PA/002
			ARCHITECTS
			TAC
			ARCHITECTS
			Trevor A Day RIBA Ltd, 14 Old Fordike Road, Weston Hills, Spalding, Lincs, PE12 6DD
			01406 380027 07778 597975 trevor@tacarchitects.co.uk
			www.tacarchitects.co.uk