





Ordnance Survey, (c) Crown Copyright 2022. All rights reserved. Licence number 100022432


01 Site location plan
1:1000@A1

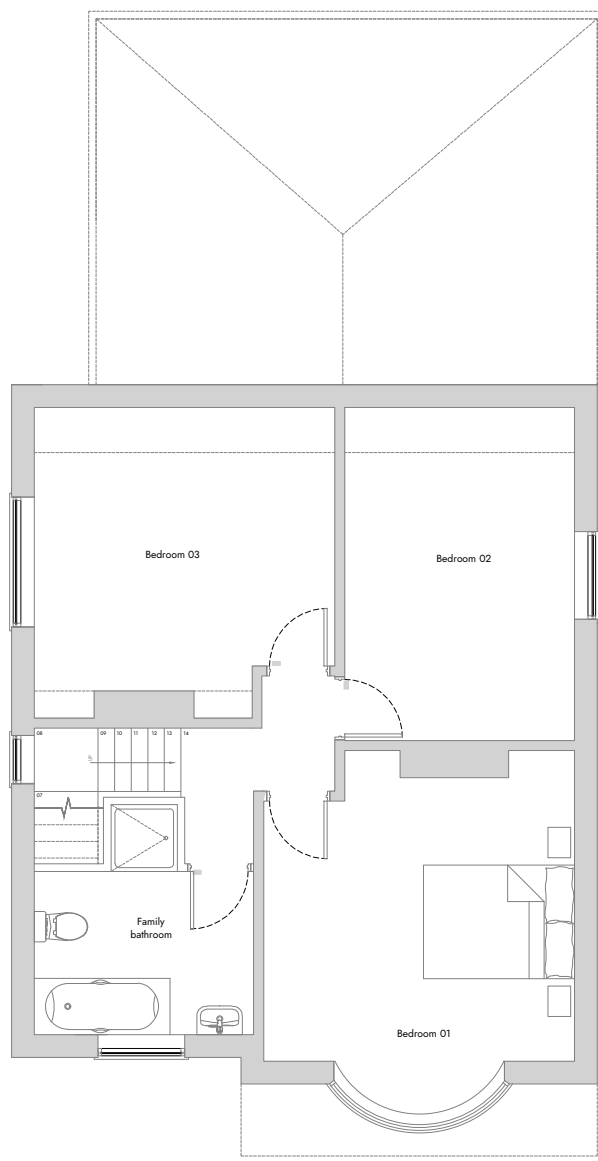


03 Existing first floor plan
1:100@A1

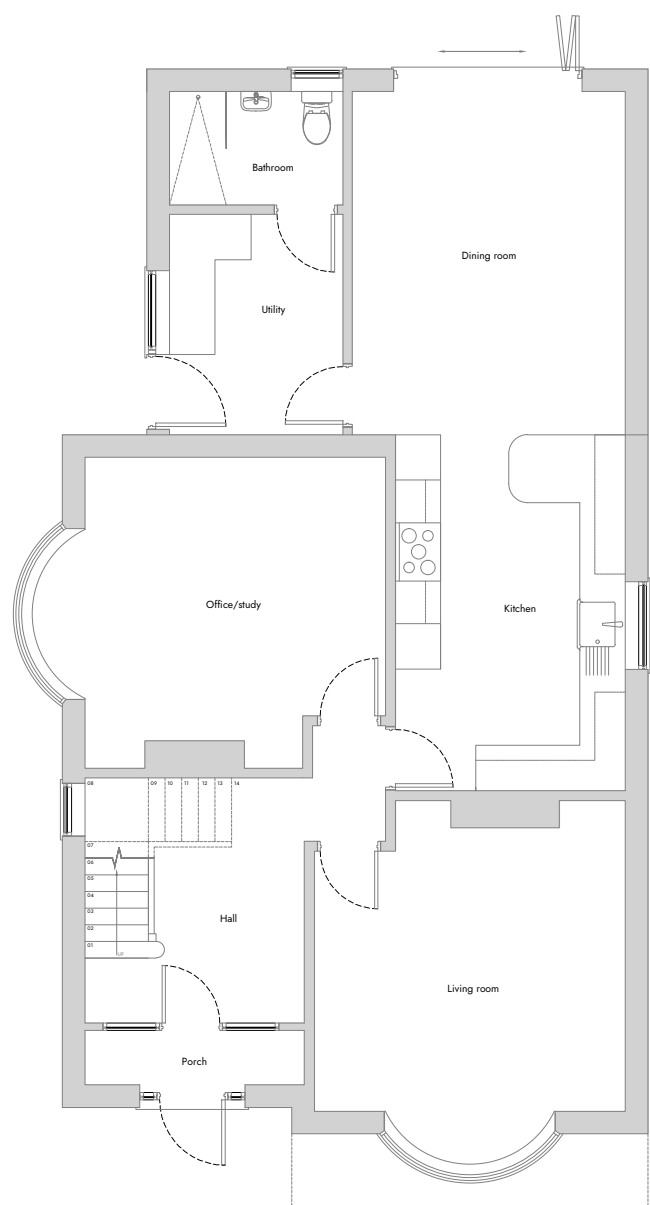


02 Existing ground floor plan
1:100@A1

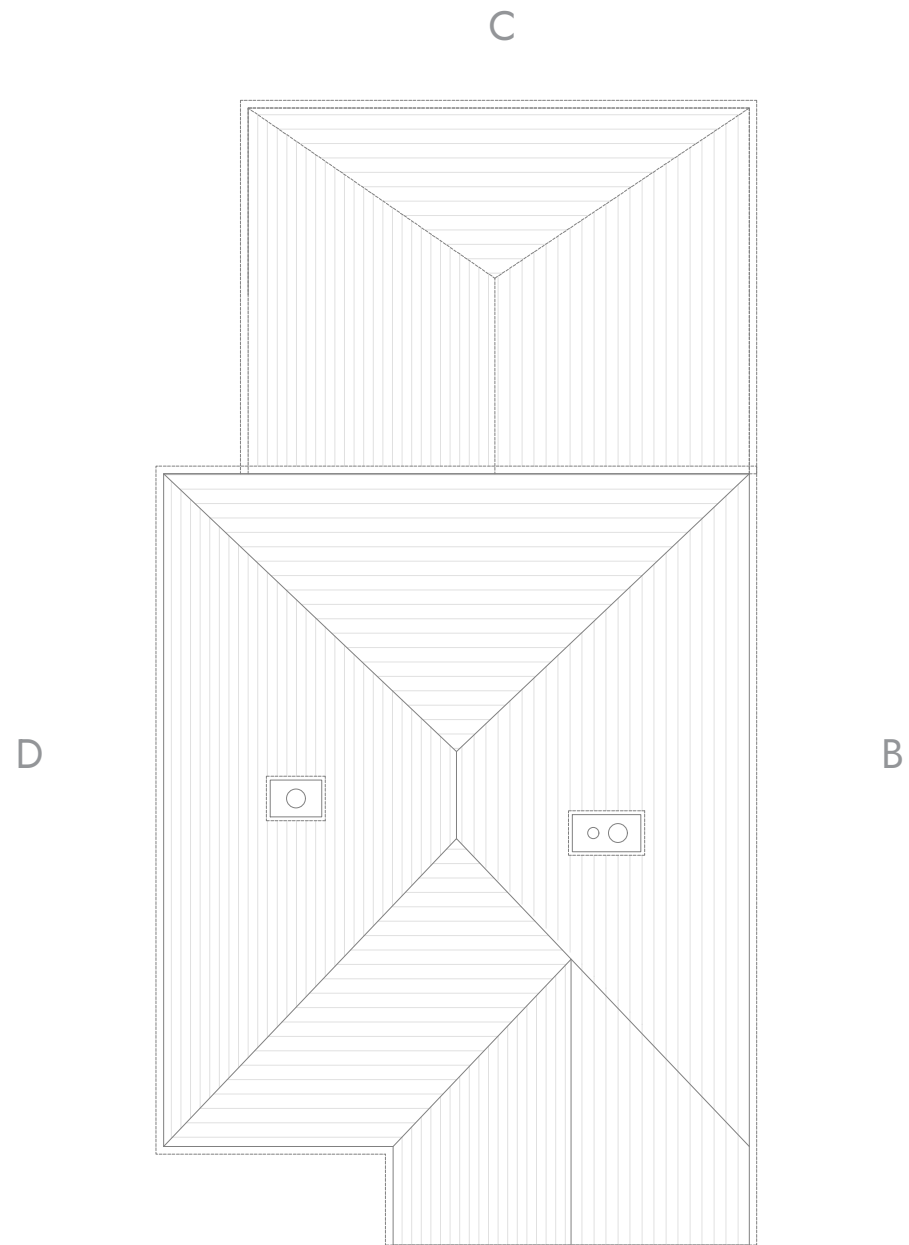


04 Existing roof plan
1:100@A1

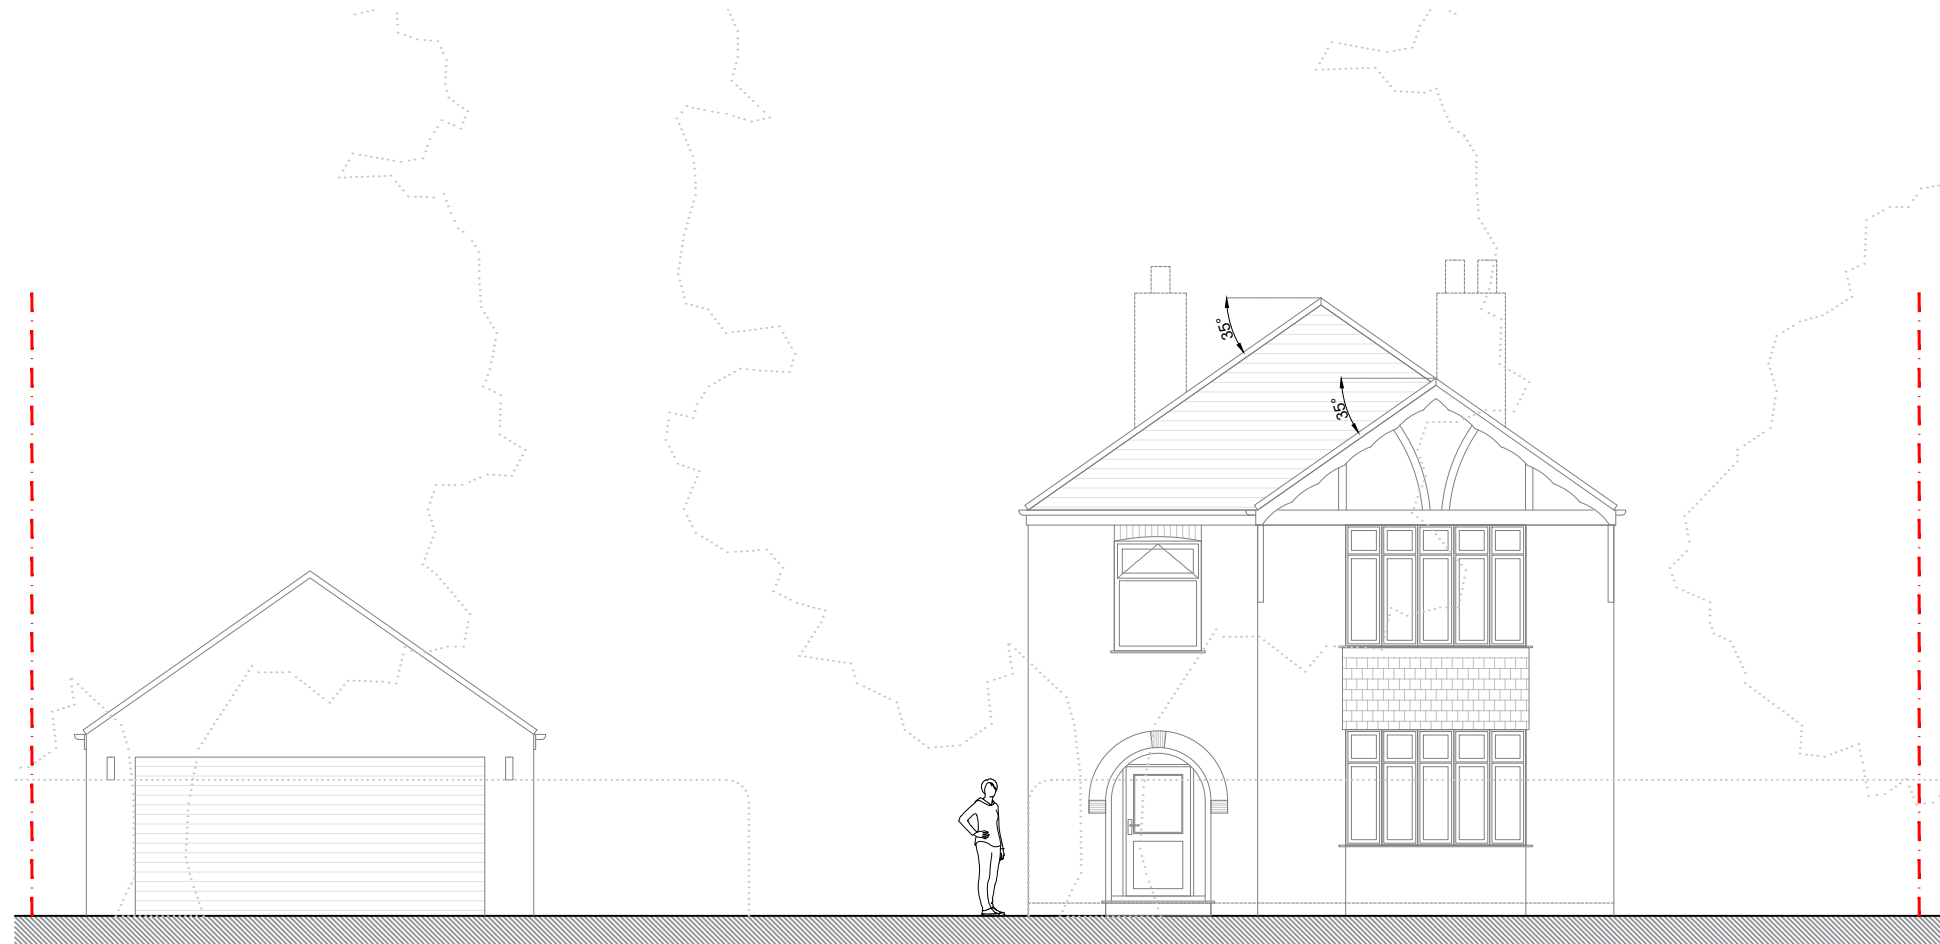


06 Existing front elevation A
1:100@A1

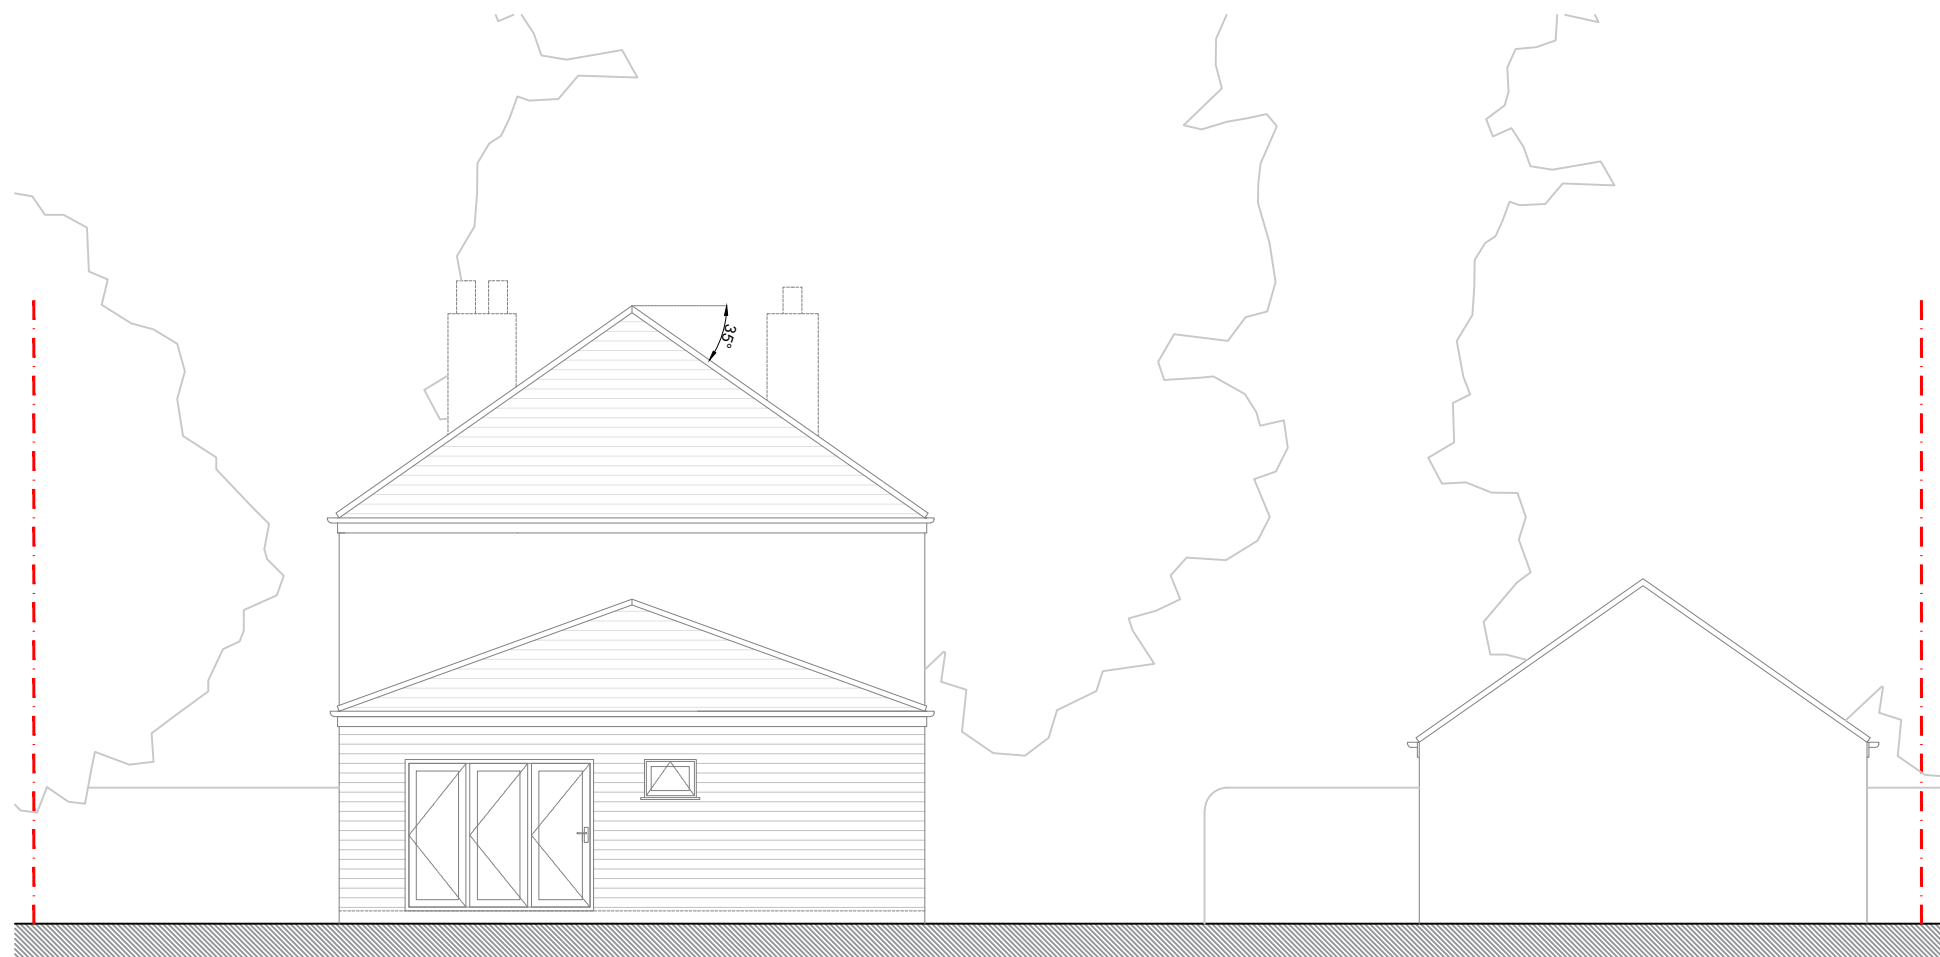

08 Existing rear elevation C
1:100@A1

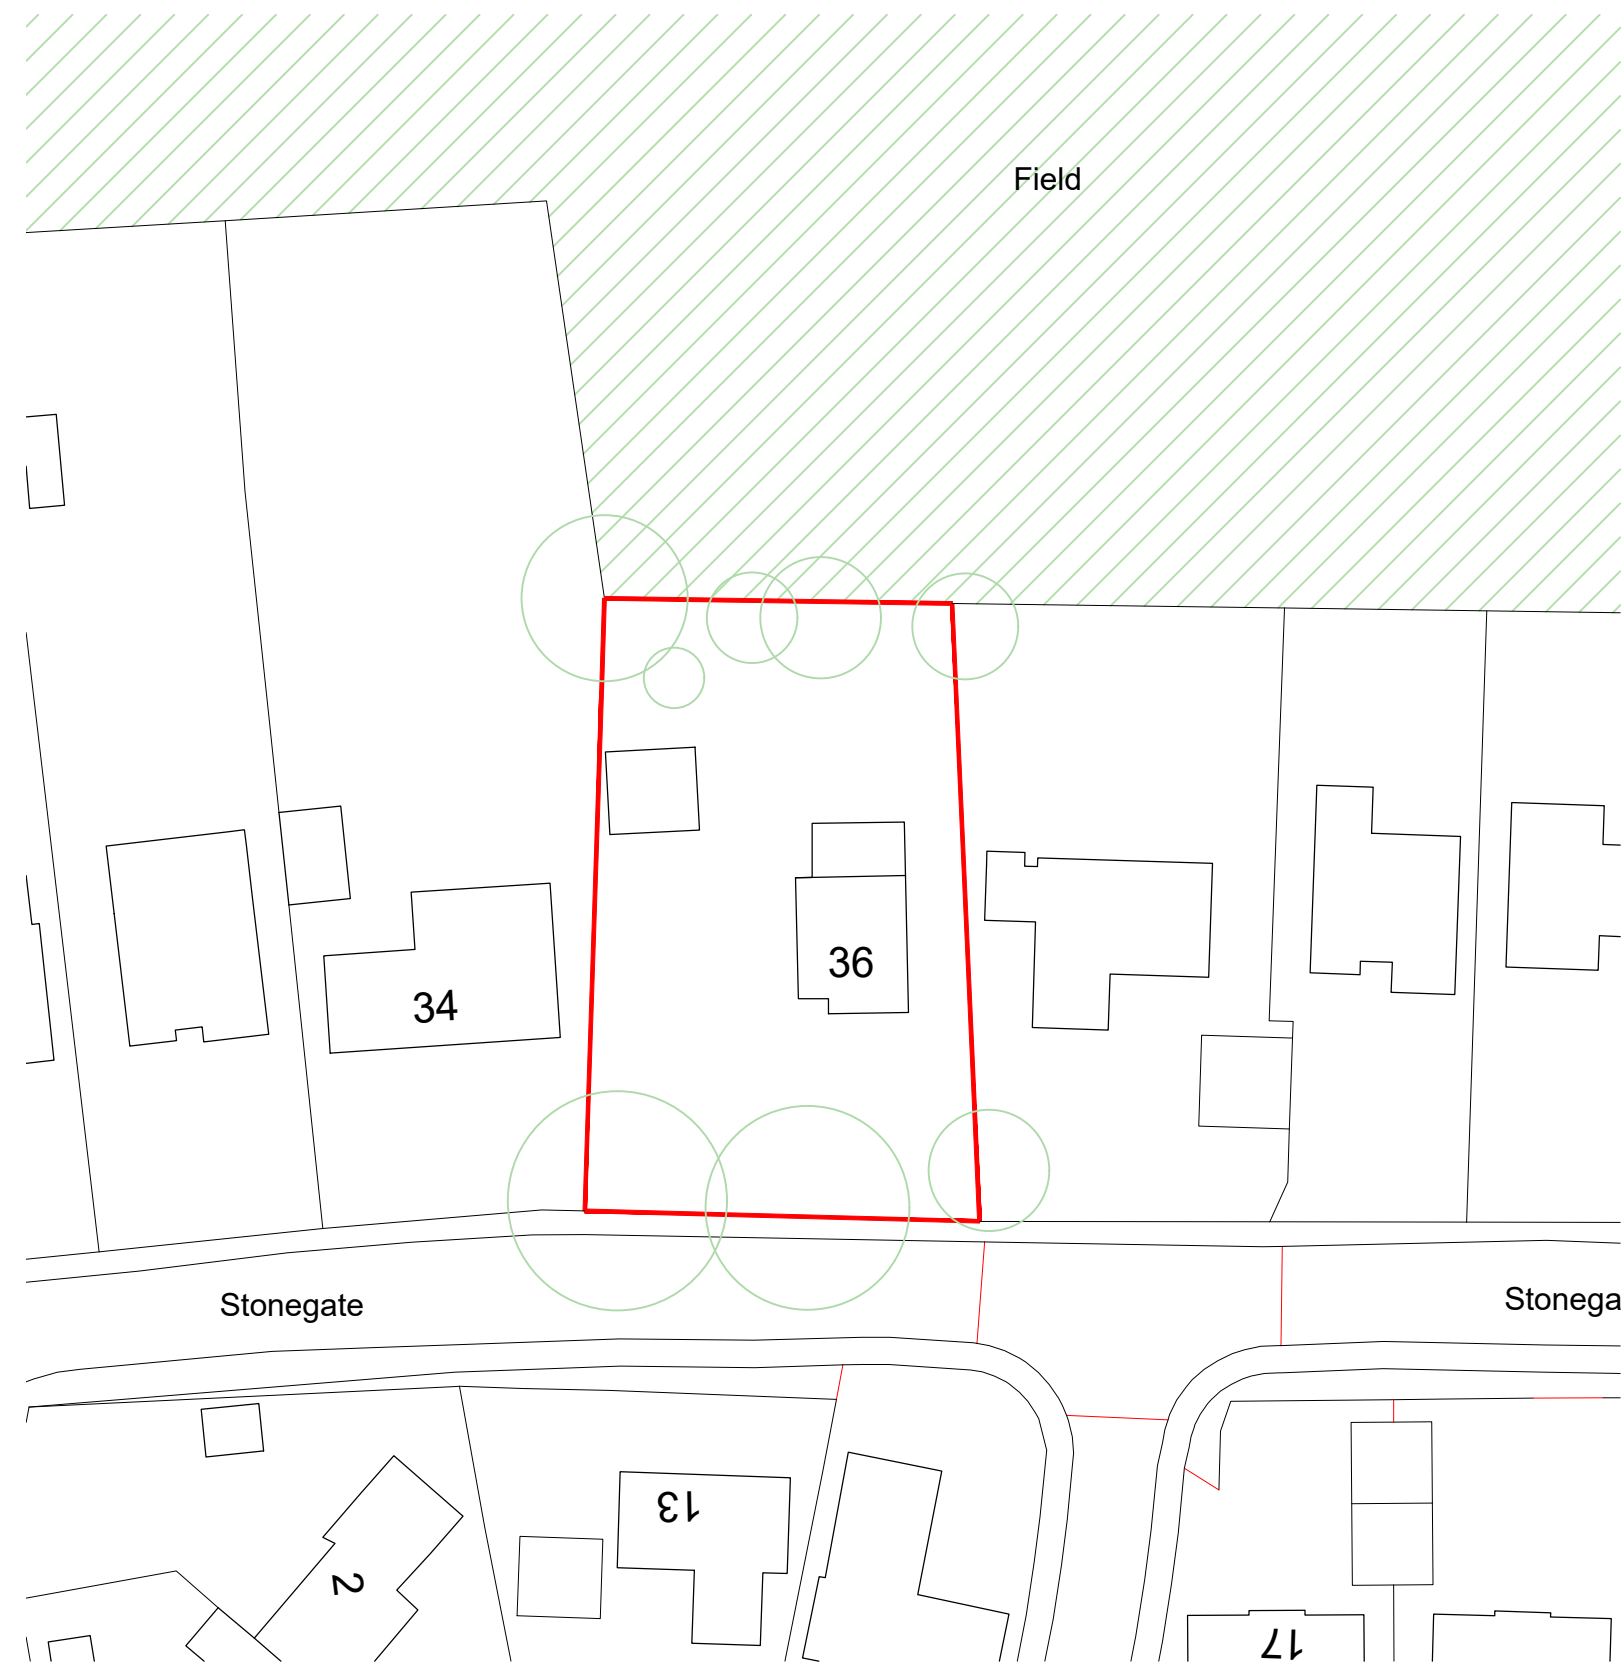


05 Existing block plan
1:500@A1

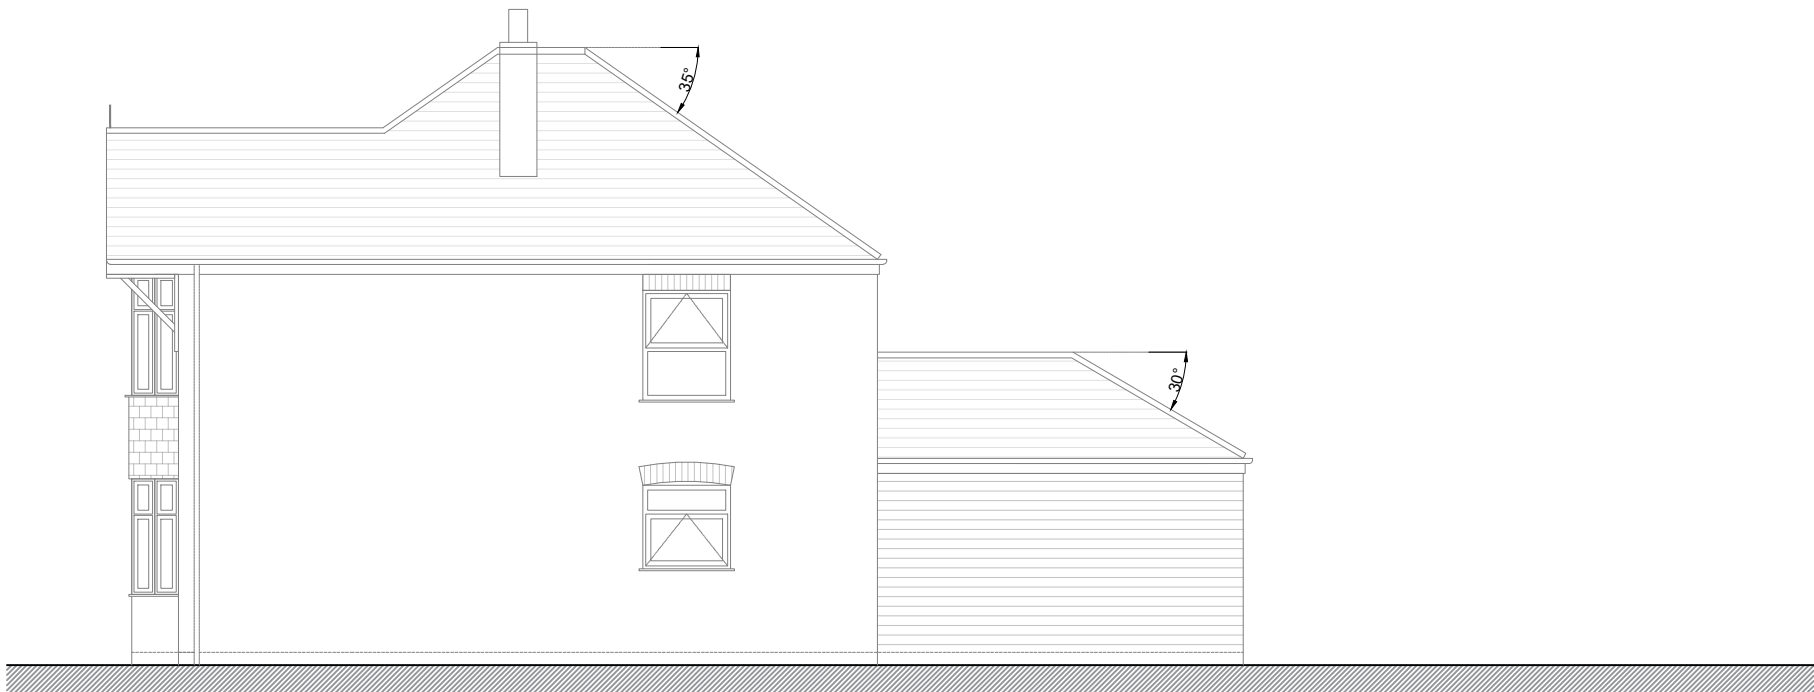

07 Existing side elevation B
1:100@A1



09 Existing side elevation D
1:100@A1

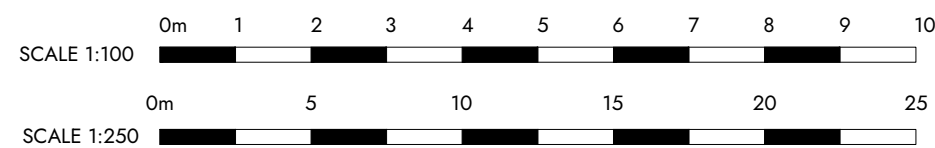

GENERAL NOTES

- All dimensions to be checked on site prior to construction by contractor with any discrepancies reported to the architect.
- Do not scale from this drawing- dimensions and setting out to be verified on site.
- This drawing must be read in conjunction with structural engineer's details.
- Boundary positions are illustrated as interpretations of site conditions and do not constitute a legal definition. To satisfy their legal right to build the landowners are to verify boundary positions and agree locations with neighbours prior to commencement of work on site.
- The Party Wall Act 1996 is to be observed with notice given to relevant neighbouring landowners prior to works commencing on site.
- CDM regulations 2015 to be observed at all times.
- This drawing is the property of Replan Architects and should not be reproduced, retained or disclosed to any unauthorised person without written consent of Replan Architects.

PROJECT NOTES

Application site

Rev	Date	By	Chkd	Description
P1	12/02/22	JB	JB	Planning issue



Project Title

Householder single storey side extension to:
36 Stonegate, Cowbit, Spalding PE12 6AH

Drawing Title

Existing plans

Client

COOKE

Job No.	Date	Status	Scale
22001	06/02/23	PLANNING	As stated @ A1

Drawing Number	Rev
08-100	P01