



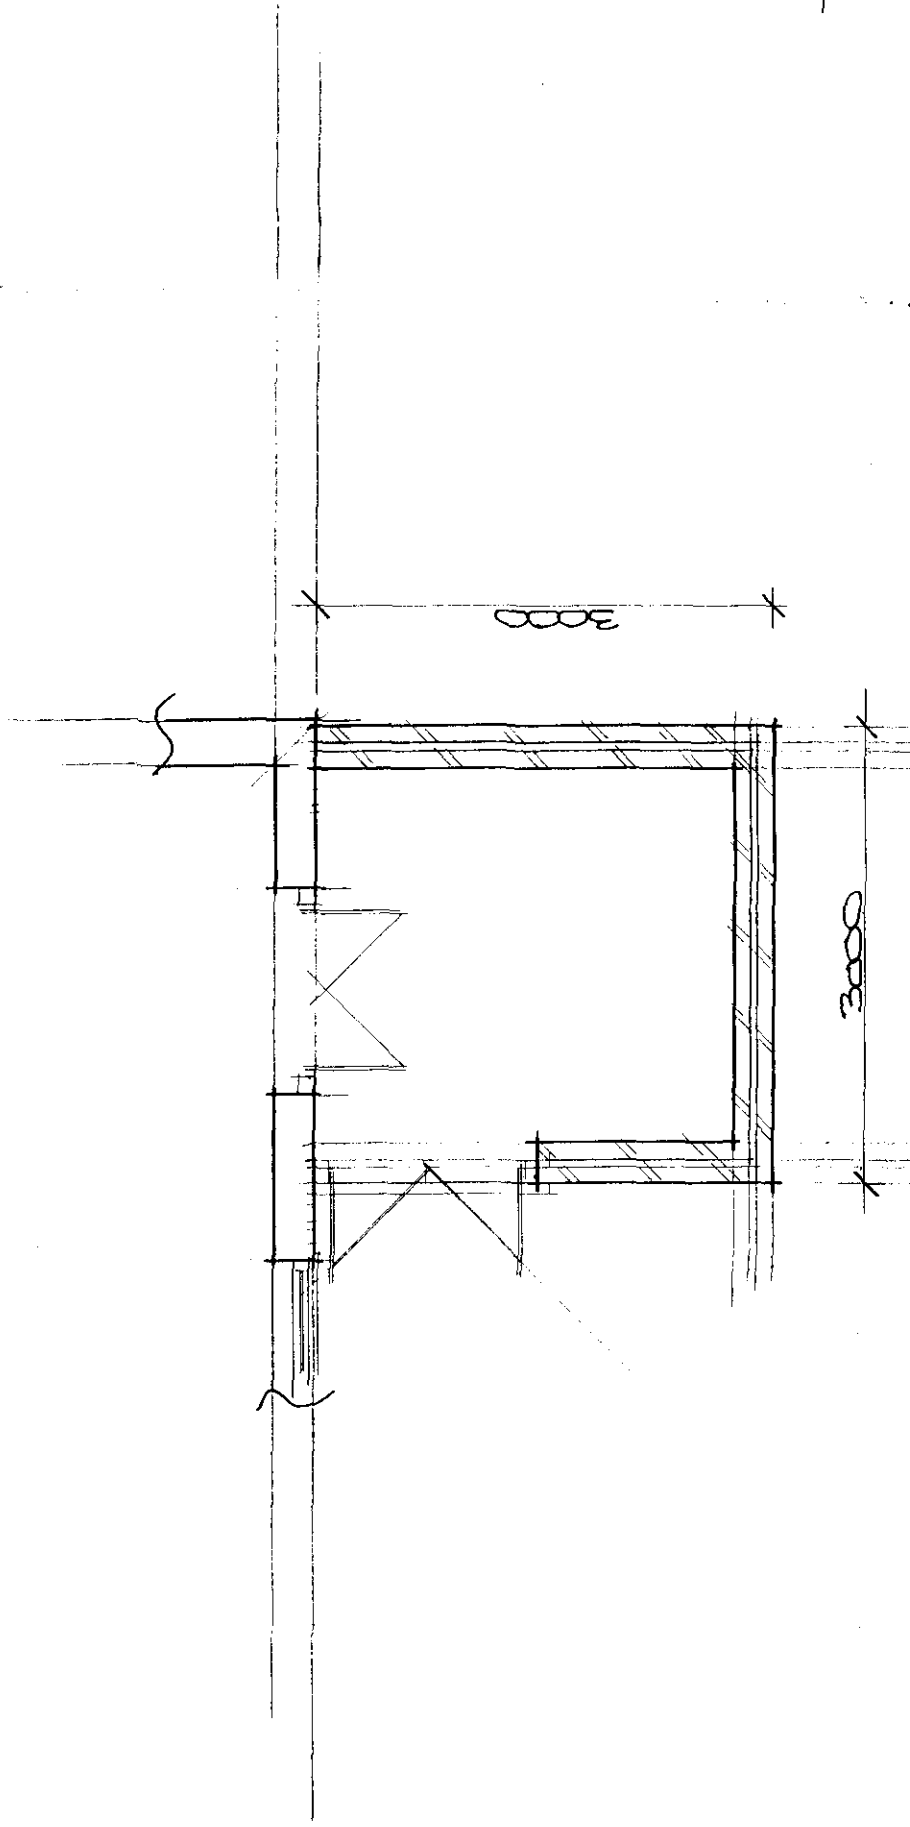


PROPOSED GROUND FLOOR LAYOUT
(SCALE 1:50)

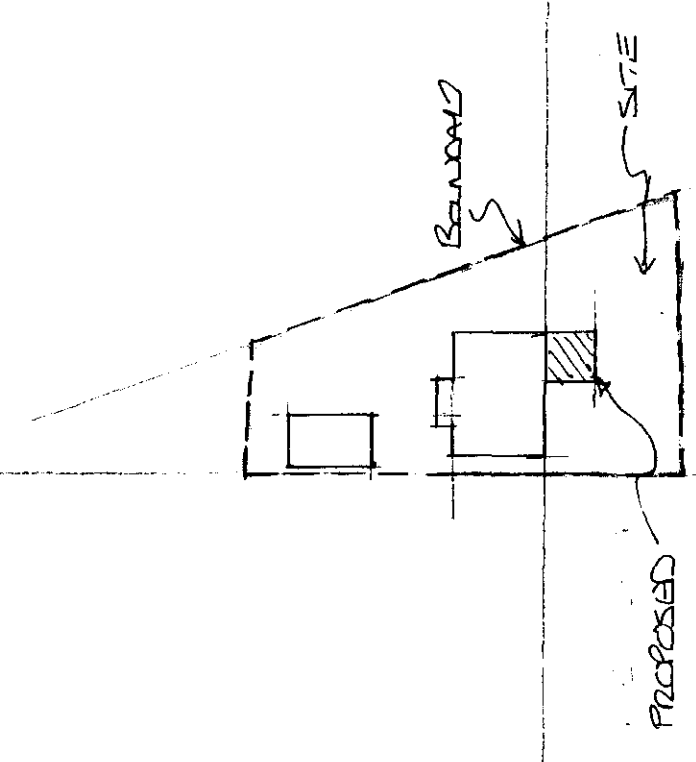

BLOCK PLAN
(SCALE 1:500)

SHDC
Planning & Development
18 J
01/11/03

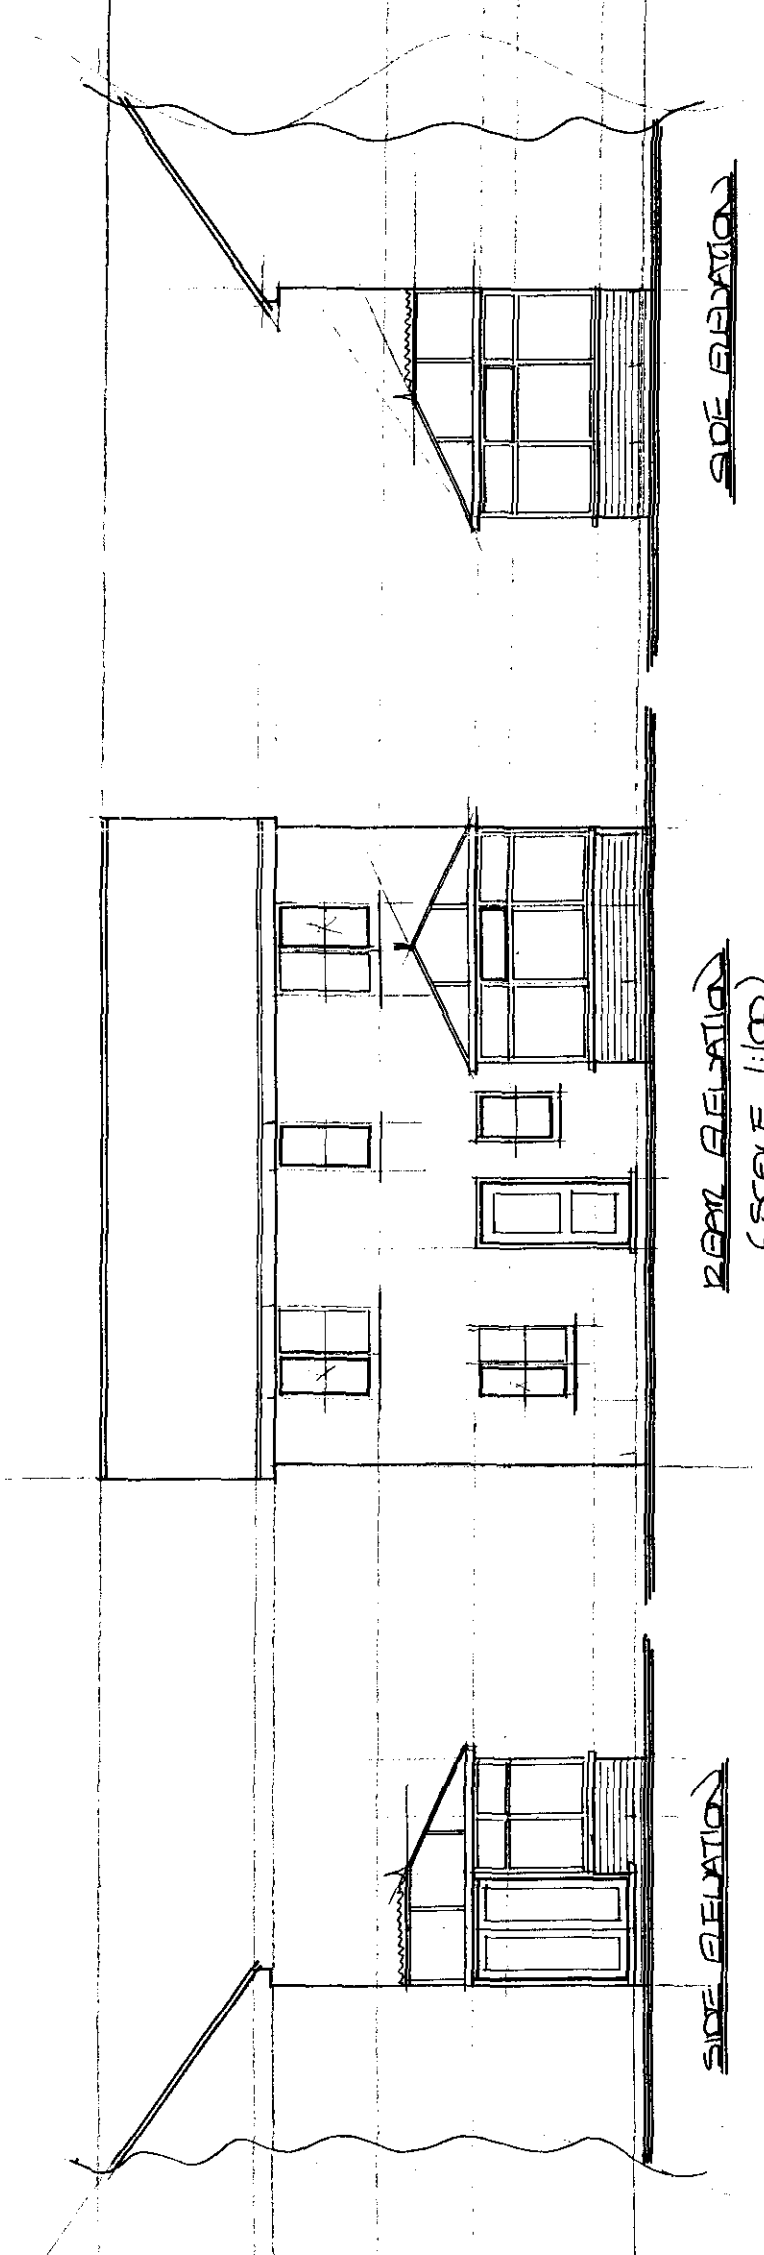

SIDE ELEVATION

REAR ELEVATION
(SCALE 1:100)

SIDE ELEVATION

PROPOSED RESIDENTIAL CONSERVATORY FOR MIL + MILS COPE, AT 28 MILFORD LANE, COVENTRY, SPALDING, LINCOLNSHIRE.