



Notes & Schedules

Roof cladding. Natural colour. Corrugated
std 6 profile fibre cement


Side cladding Olive Green (12B 27) box profile
plastisol coated steel.

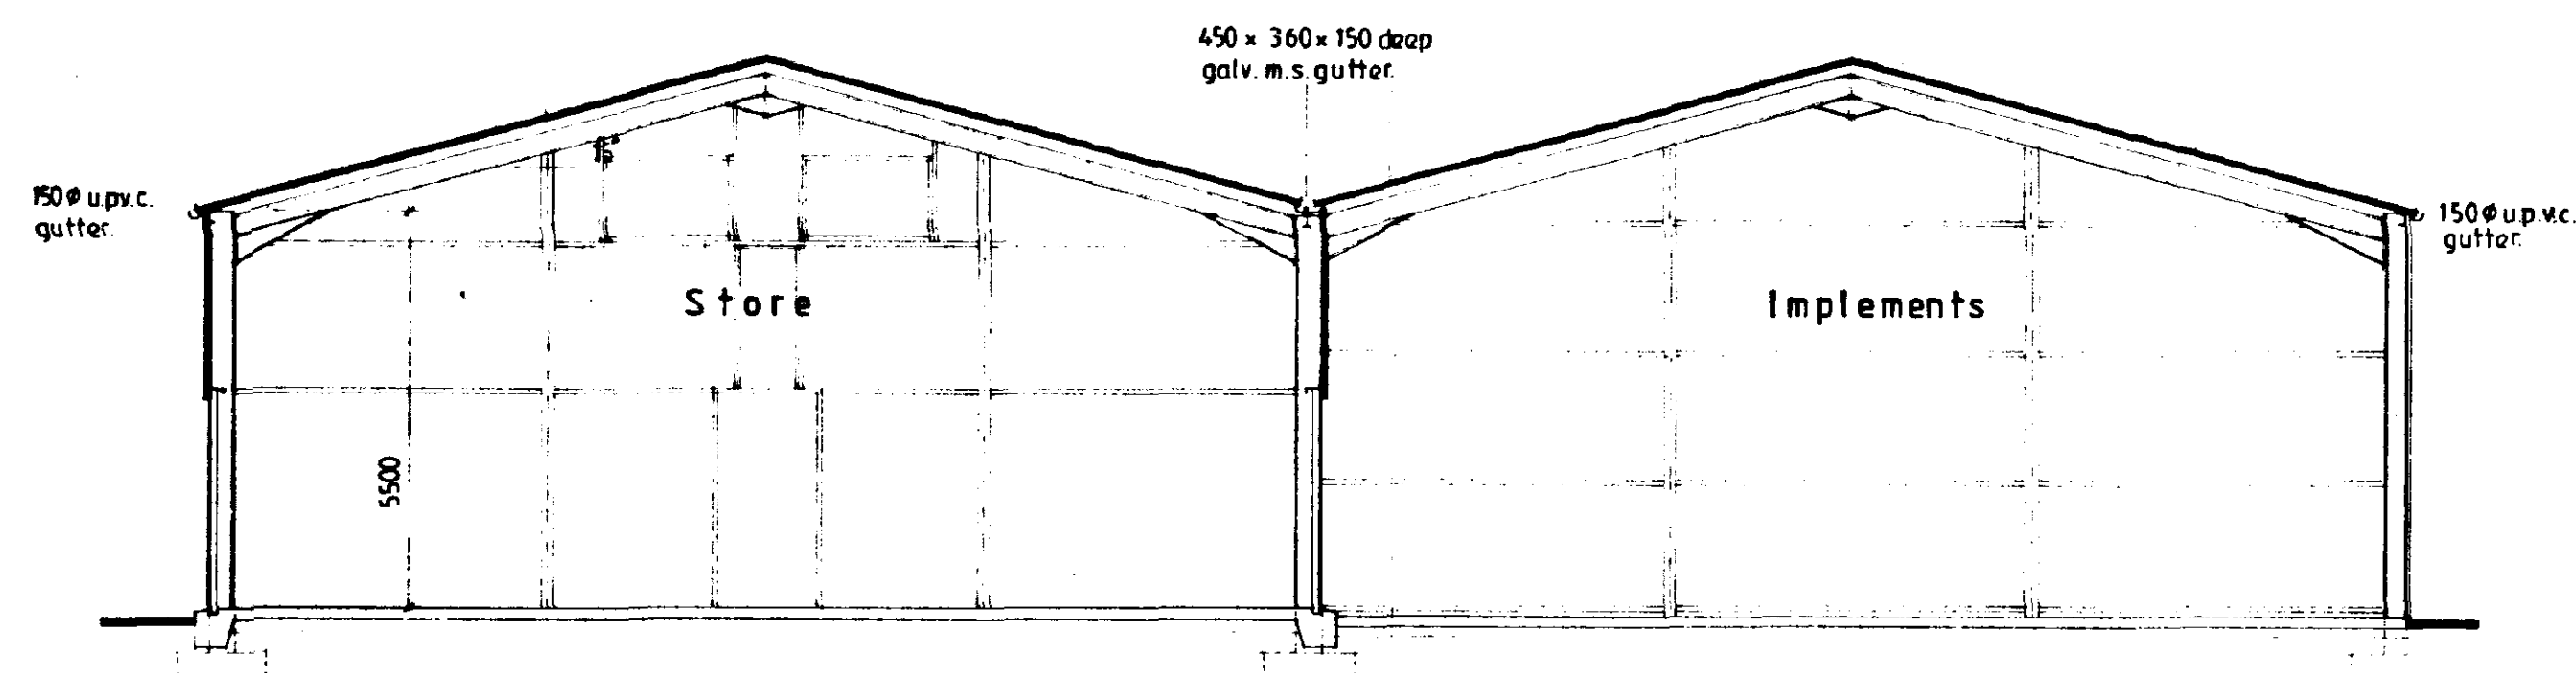


Section.

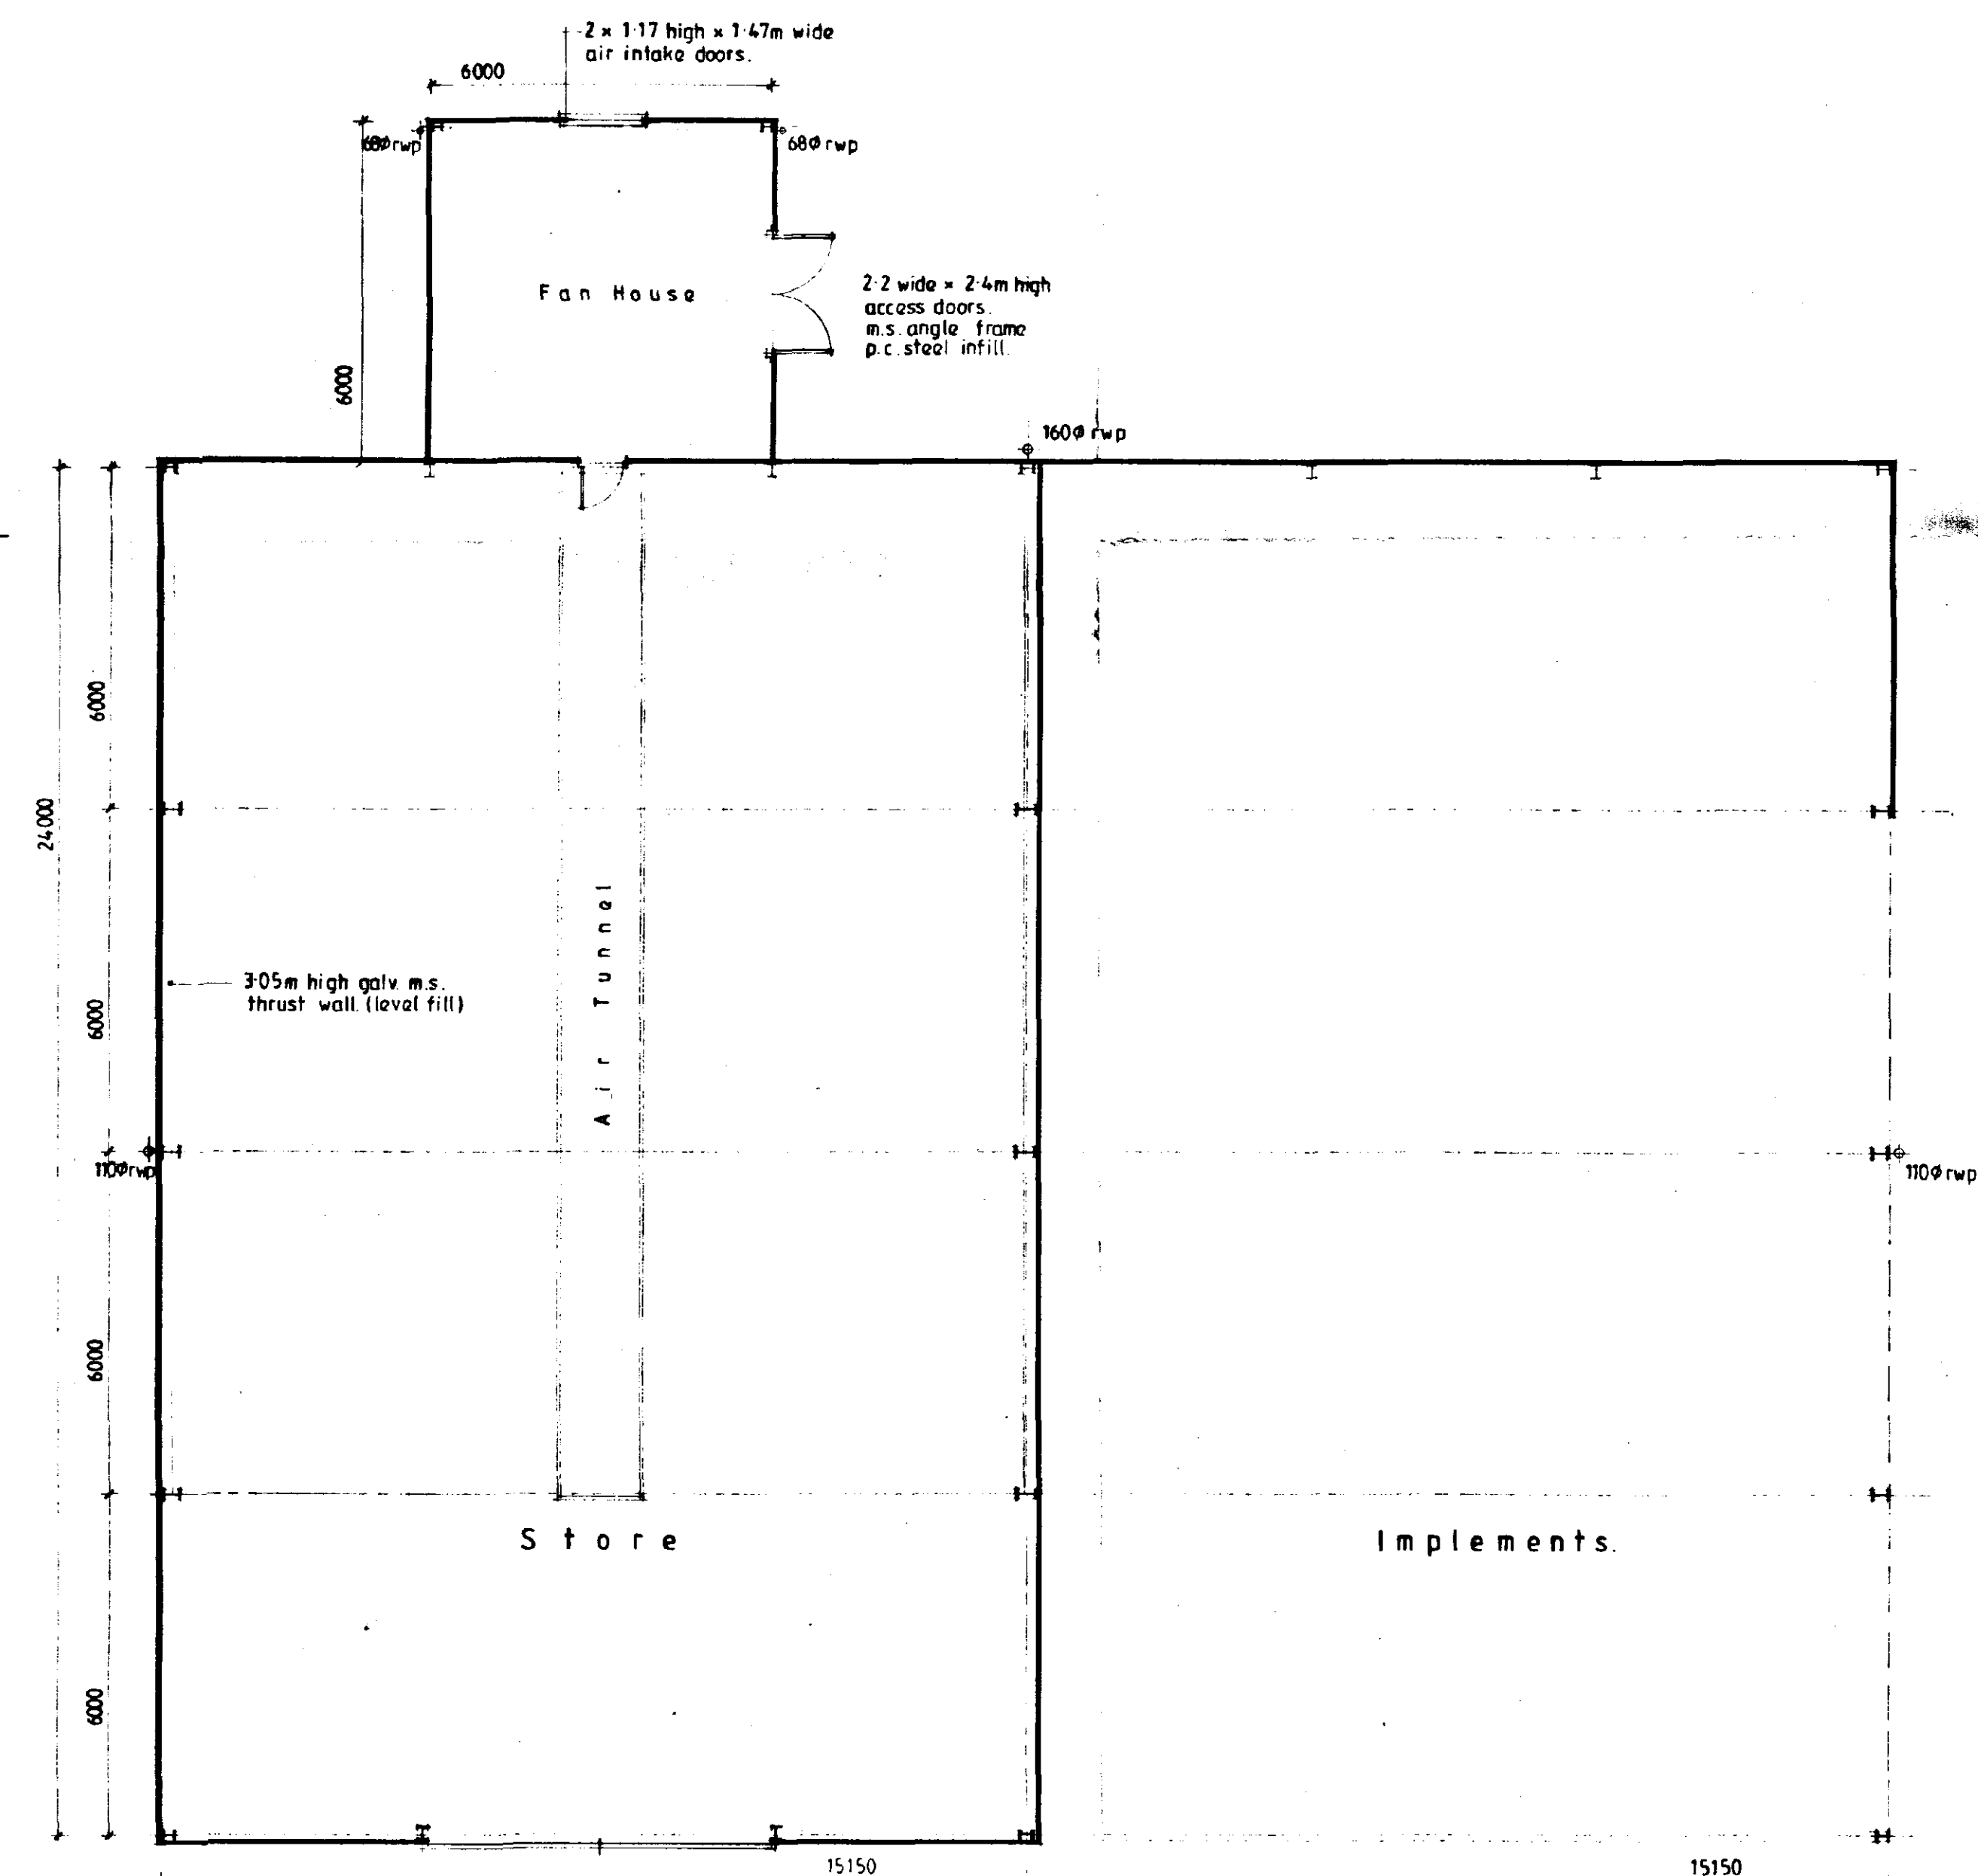


Plan.

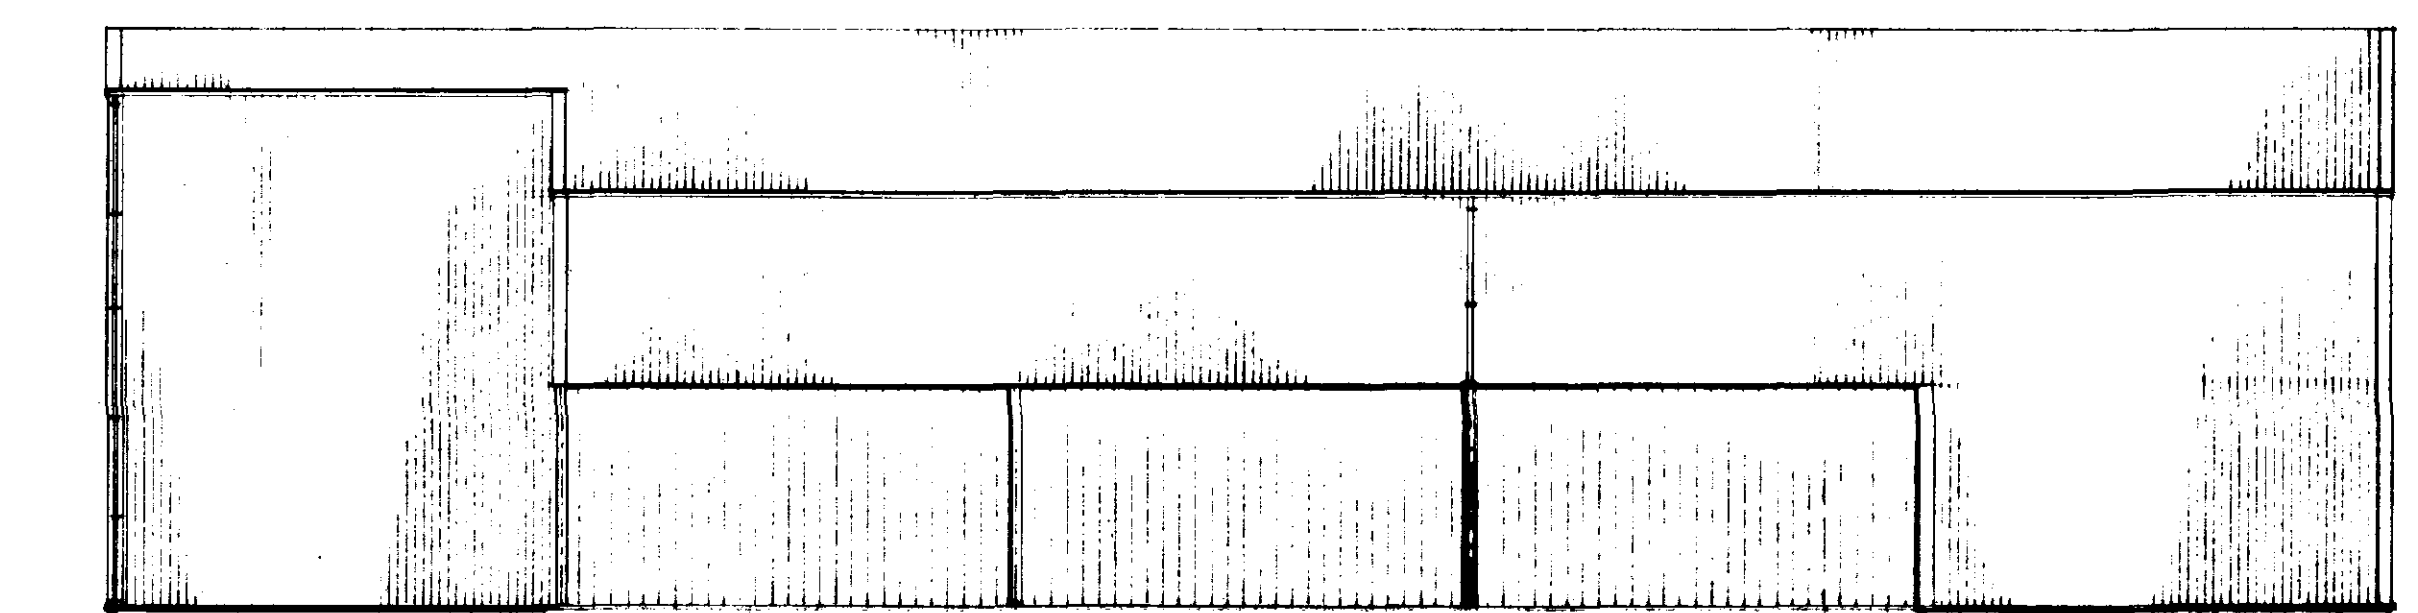


North Elevation

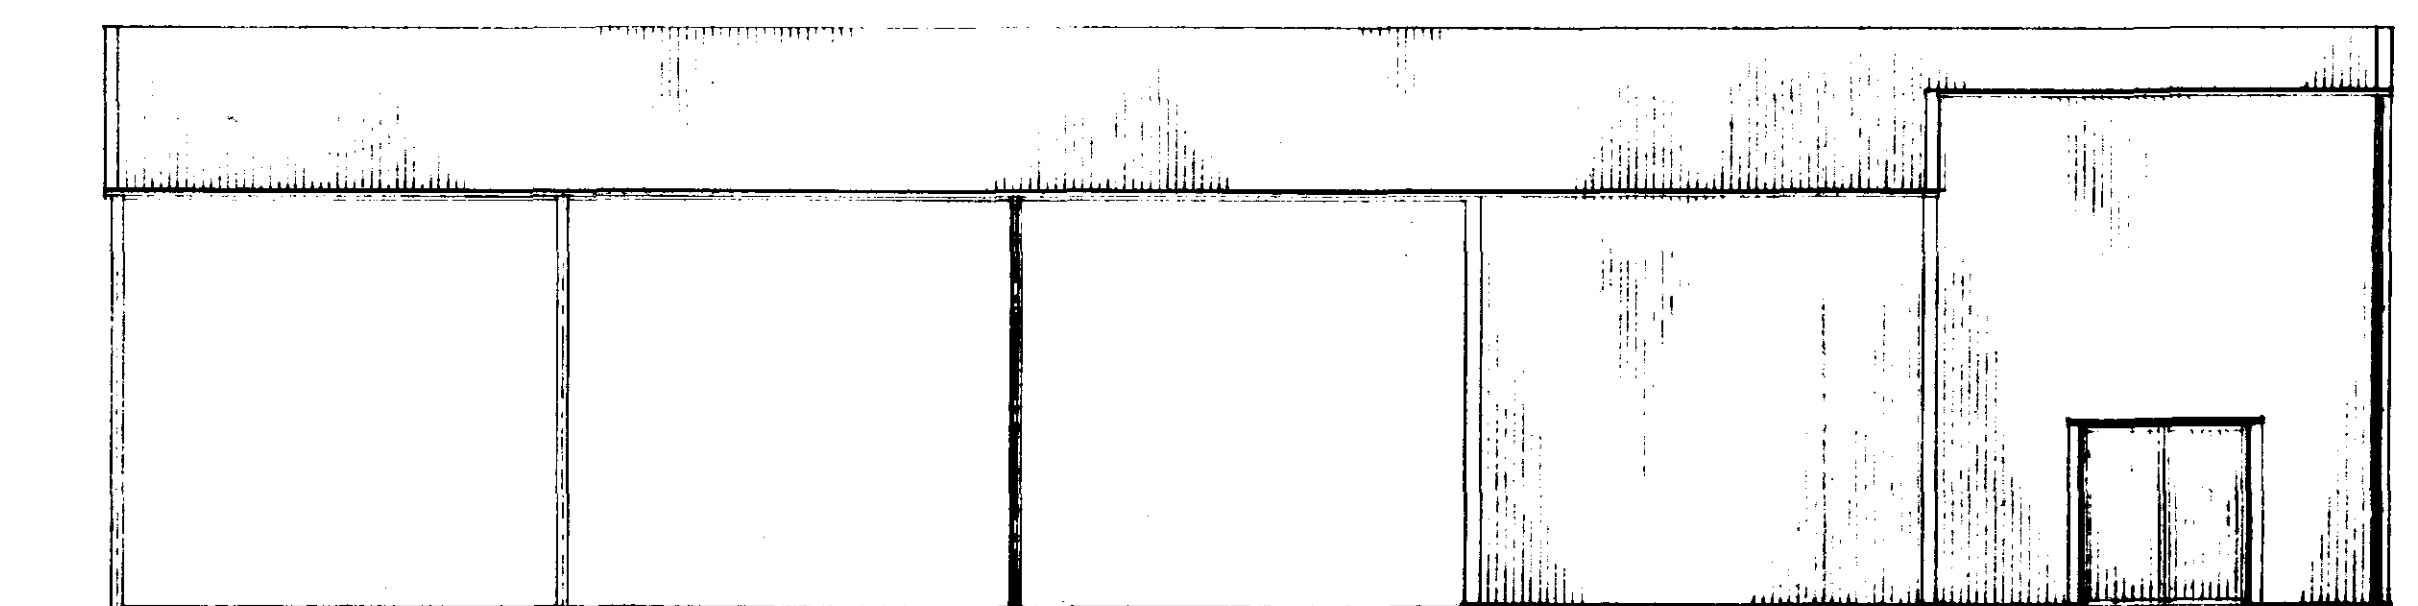


South Elevation

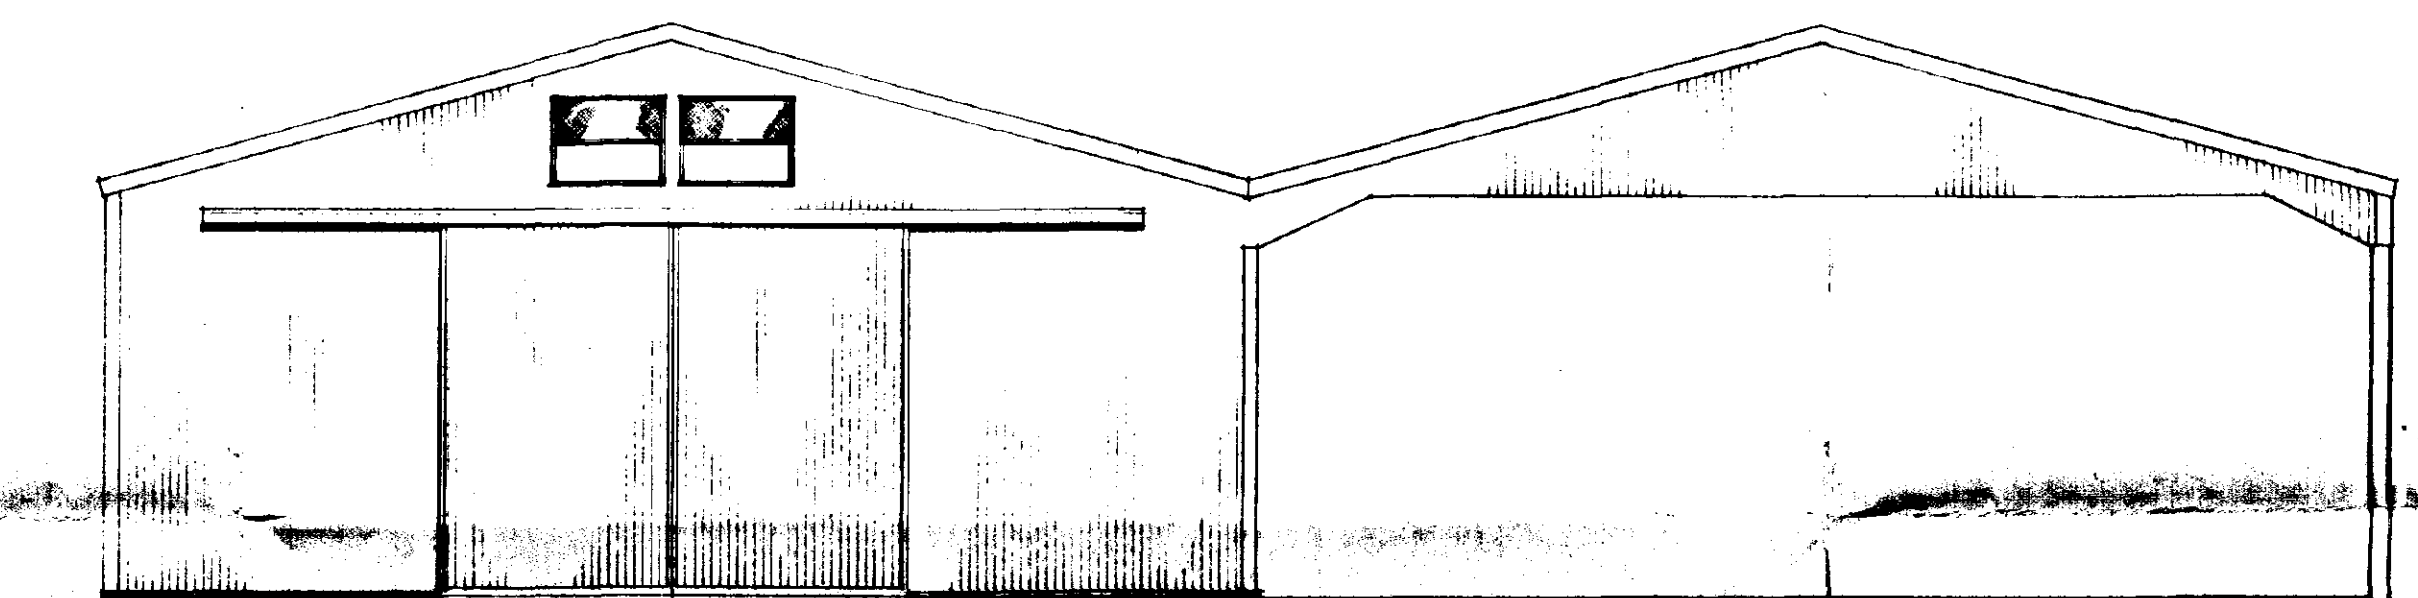

East Elevation

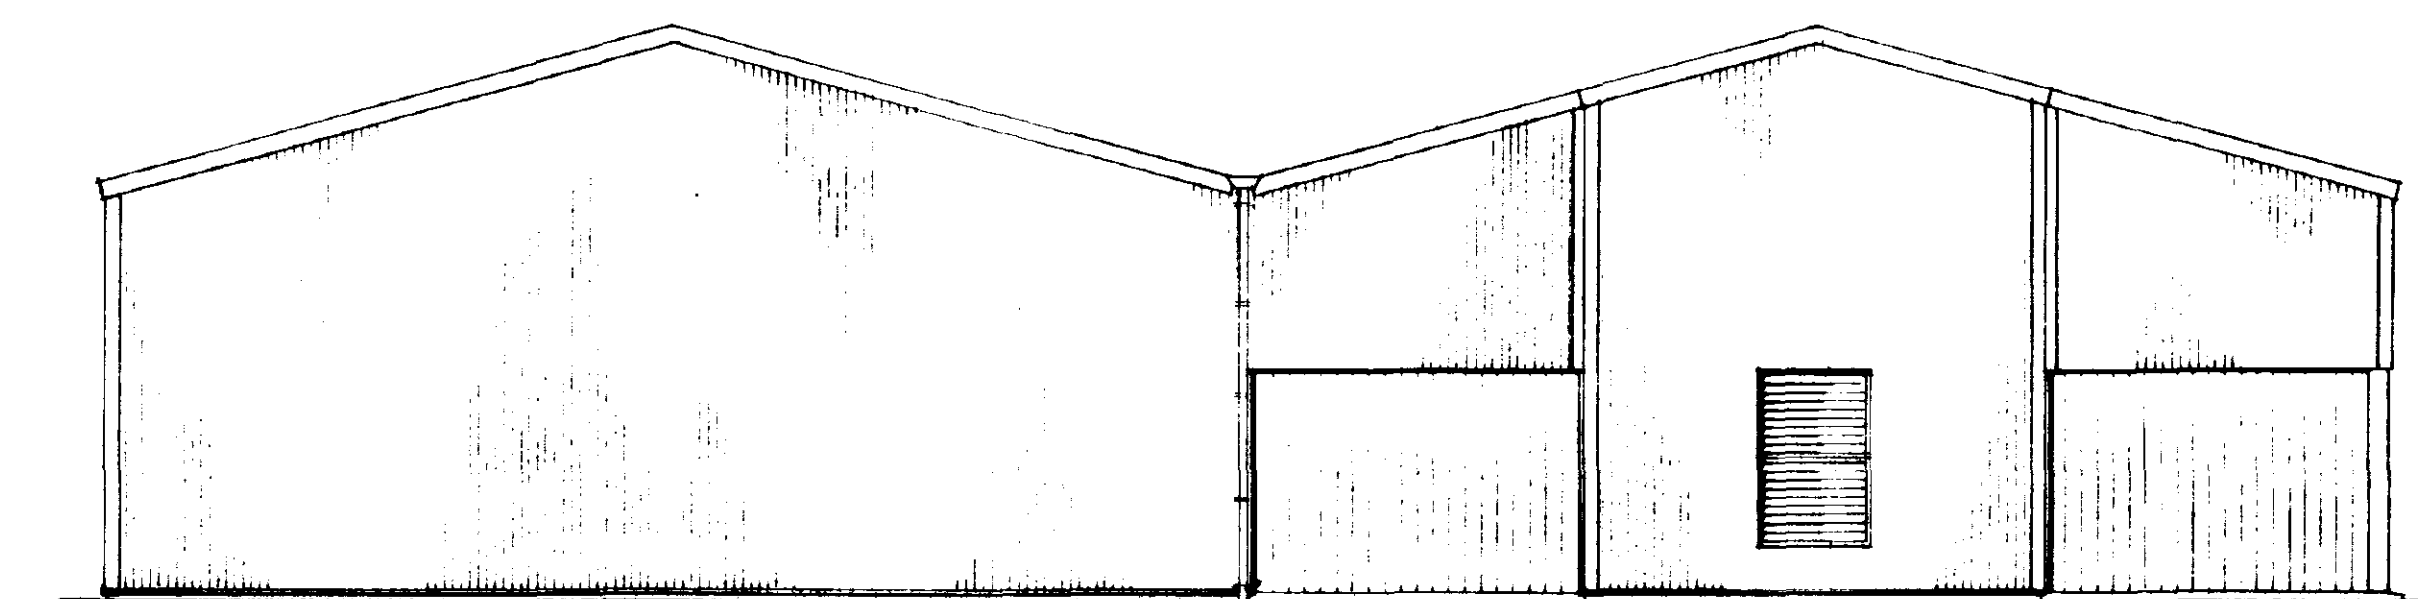


West Elevation.

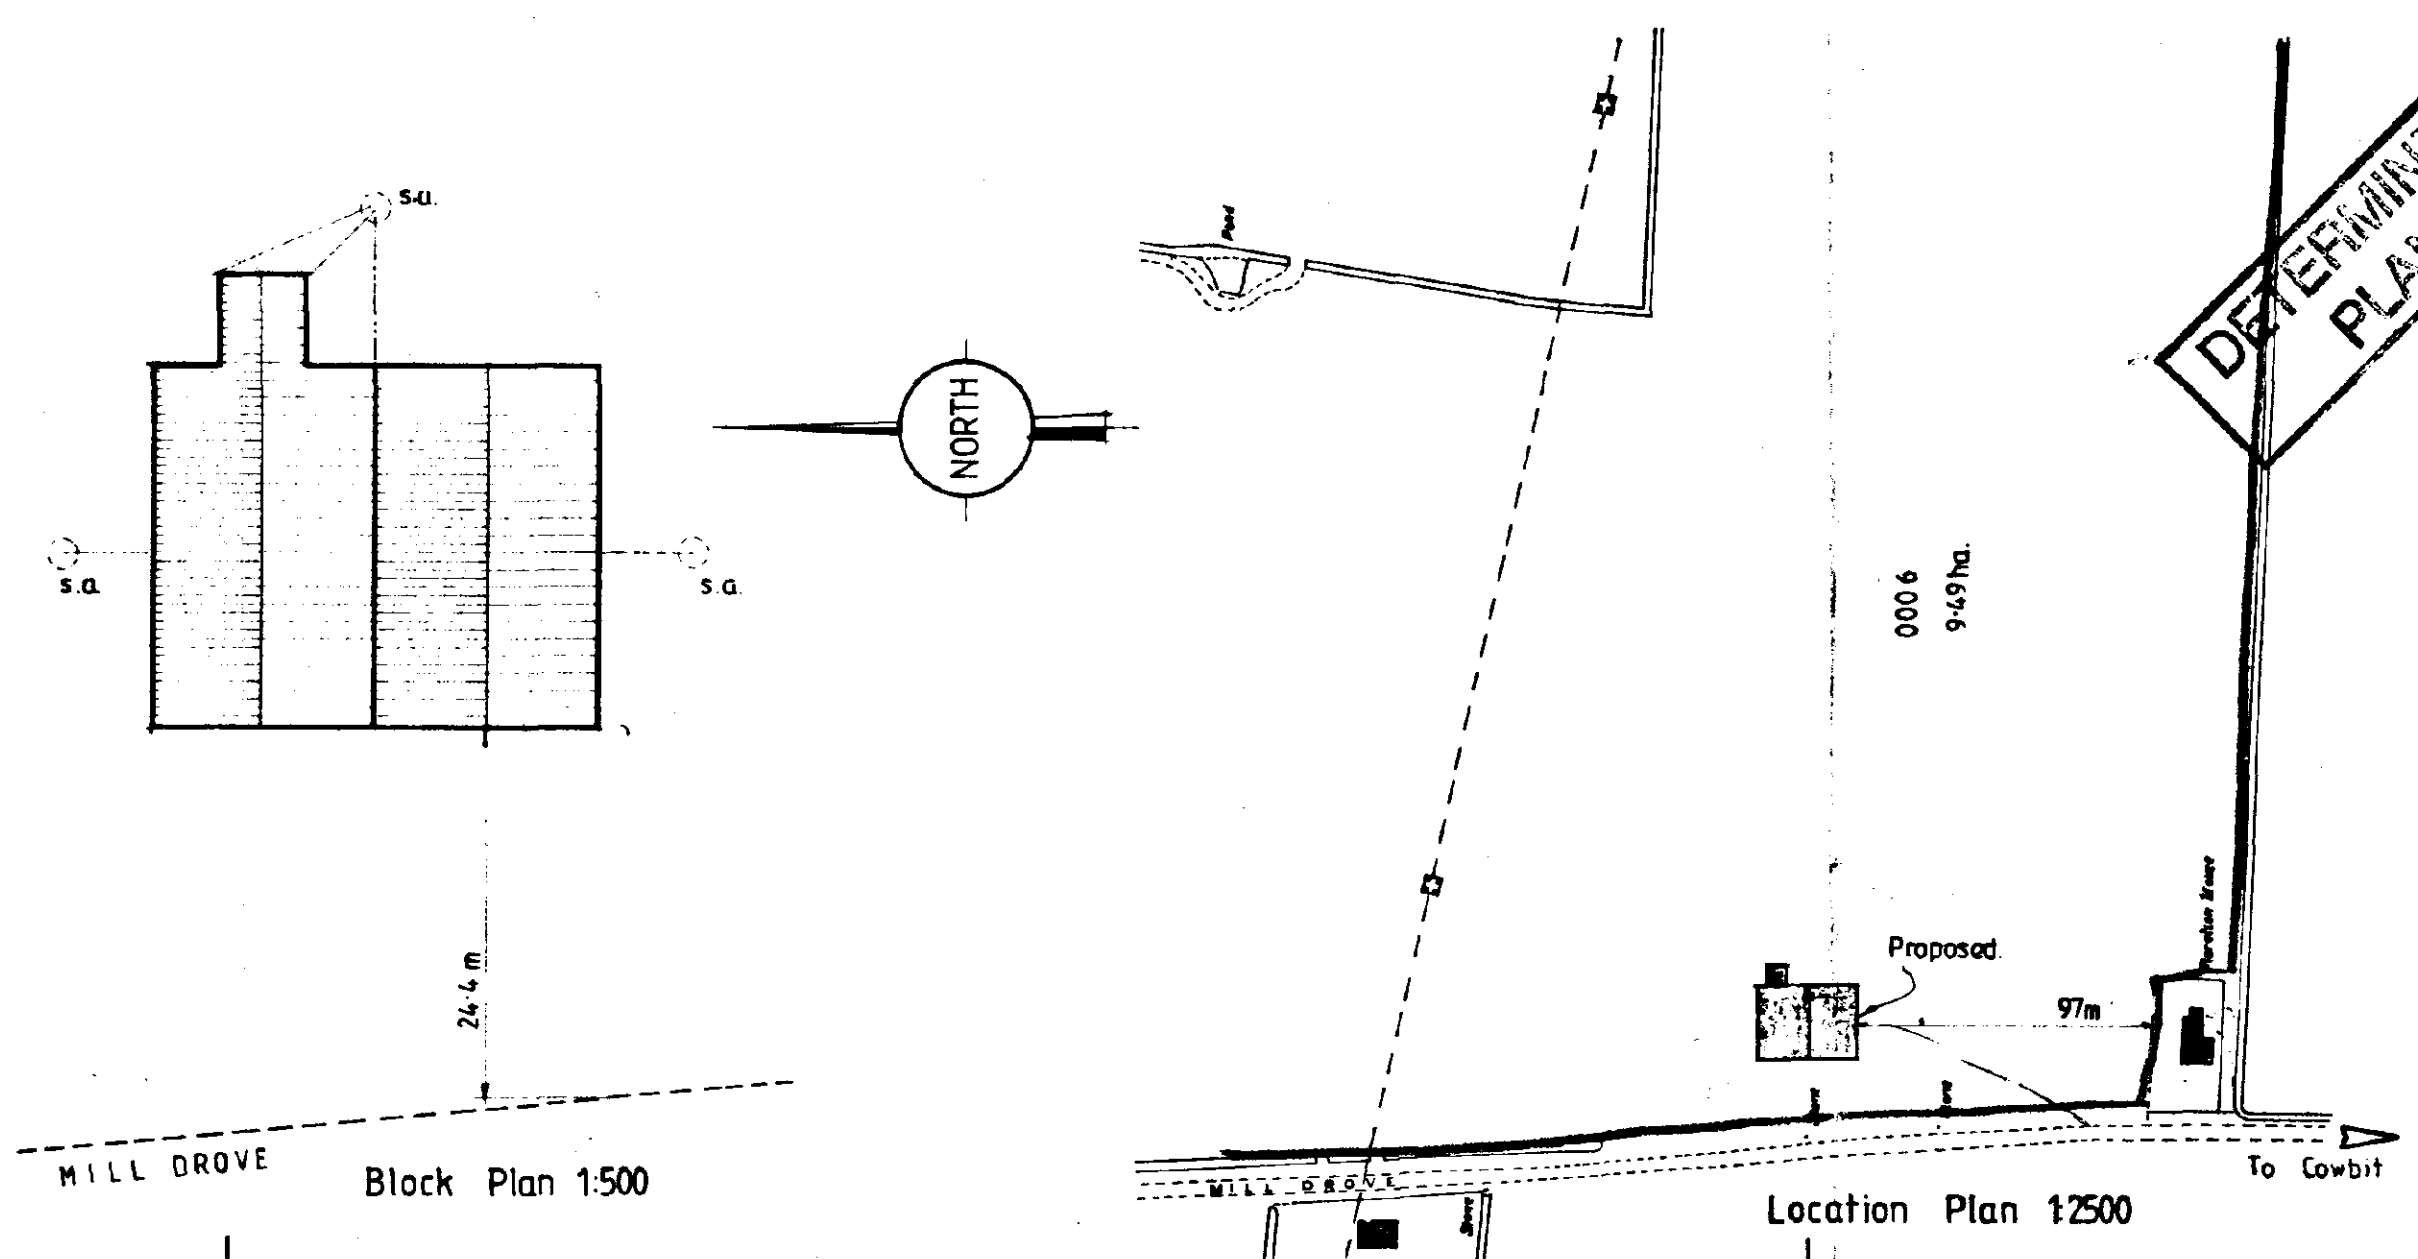

SOUTH HOLLAND D.C.
FLAN DEPT.
01 MAR 1995
REF ... 0230 / 95

CONTRACTOR TO CHECK ALL DIMENSIONS
ON SITE BEFORE WORK COMMENCES
COPYRIGHT RESERVED

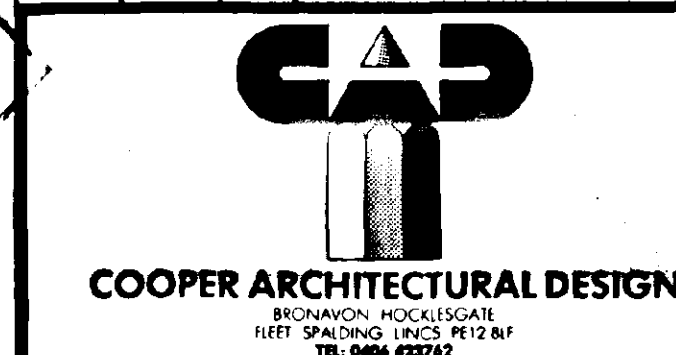[illegible]client
R. N. FLETCHER

project
PROPOSED GENERAL PURPOSE STORAGE
AND IMPLEMENT BUILDING.
DECOY FARM,
LOW FIELDS,
MOULTON CHAPEL,
LINCS.

drawing

scale
1:100

FEB '95

drawing no.	94027
-------------	-------

	drawn
--	-------

drawn	
-------	--