




SPDC
Planning & Development
12 APR 2010
Ref: 0290-10

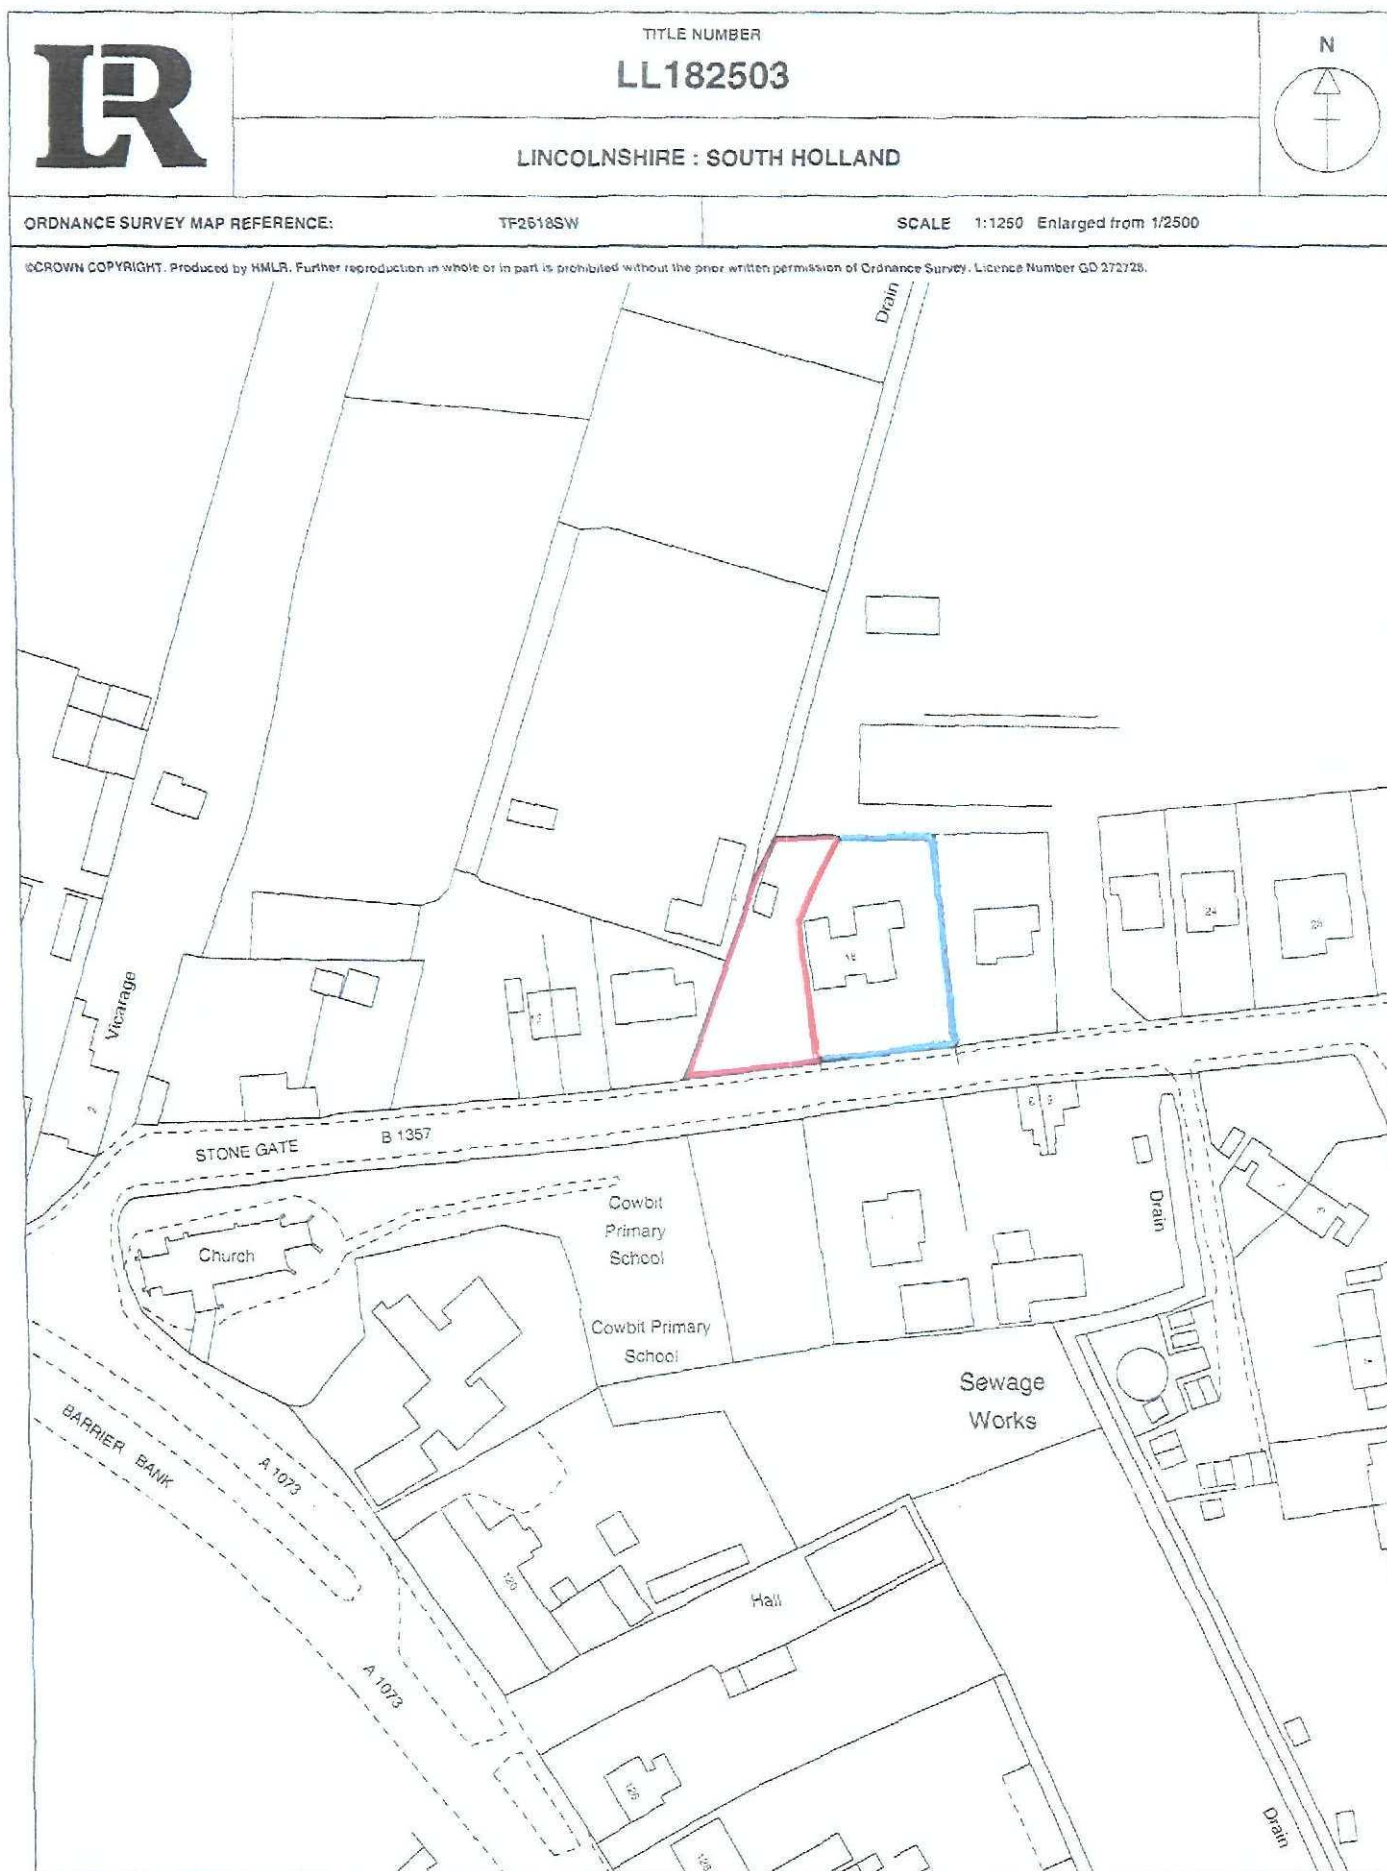


This official copy is issued, and shows the state of this title plan, on 4 June 2009 at 10:45:40.

It is admissible in evidence to the same extent as the original (s.67 Land Registration Act 2002).

This title plan shows the general position, not the exact line, of the boundaries. It may be subject to distortions in scale. Measurements scaled from this plan may not match measurements between the same points on the ground. See Land Registry Public Guide 19 - Title Plans and Boundaries.

This title is dealt with by Land Registry, Kingston upon Hull Office.

© Crown Copyright. Produced by Land Registry. Reproduction in whole or in part is prohibited without the prior written permission of Ordnance Survey. Licence Number 100026316.

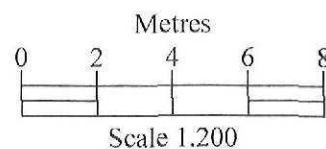

Existing Hedge & Trees to be retained and maintained

grass

Treated close boarded post & rail fencing to continue to the front of the dwelling

PATIO

Existing Hedge to be retained and maintained

N0 18

PAVIORS

GRAVEL



Wall 1.275 M High
Piers 1.8 M High

Wall 0.675 M High
Piers 1.2 M High

Wall 0.675 M High
Piers 1.2 M High

Wall 0.675 M High
Piers 1.2 M High

Wall 1.275 M High
Piers 1.8 M High

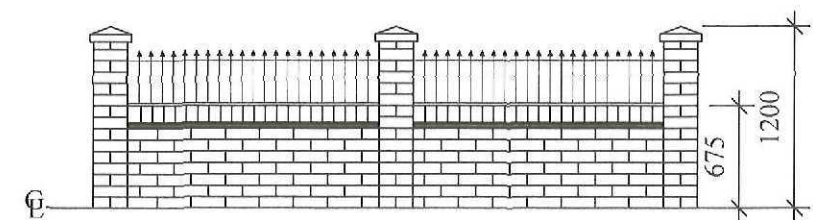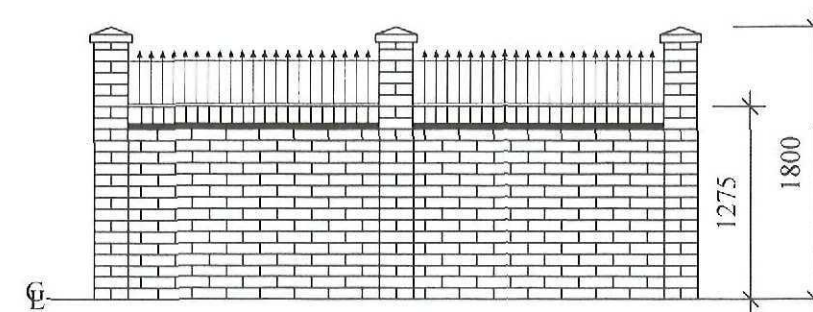

GENERAL ARRANGEMENT OF BOUNDARY WALLS

Revision



R. & M. Associates
Peterborough

Project BUILDING PLOT
18 STONE GATE
COWBIT
LINCOLNSHIRE
PE12 6AH


Client MR & MRS C ALEMANNO
17 WRIGHT AVENUE
STANGROUND
PETERBOROUGH
CAMBRIDGESHIRE
PE2 8TR

Title GENERAL LANDSCAPING


Scale 1-200 1-50 Date 26-03-2010

Drawing Number 777/520 SHEET 3

Drawn R. A. Johnson-Markley

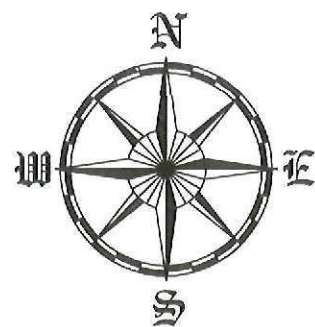

Metres
0 2 4 6 8
Scale 1:200

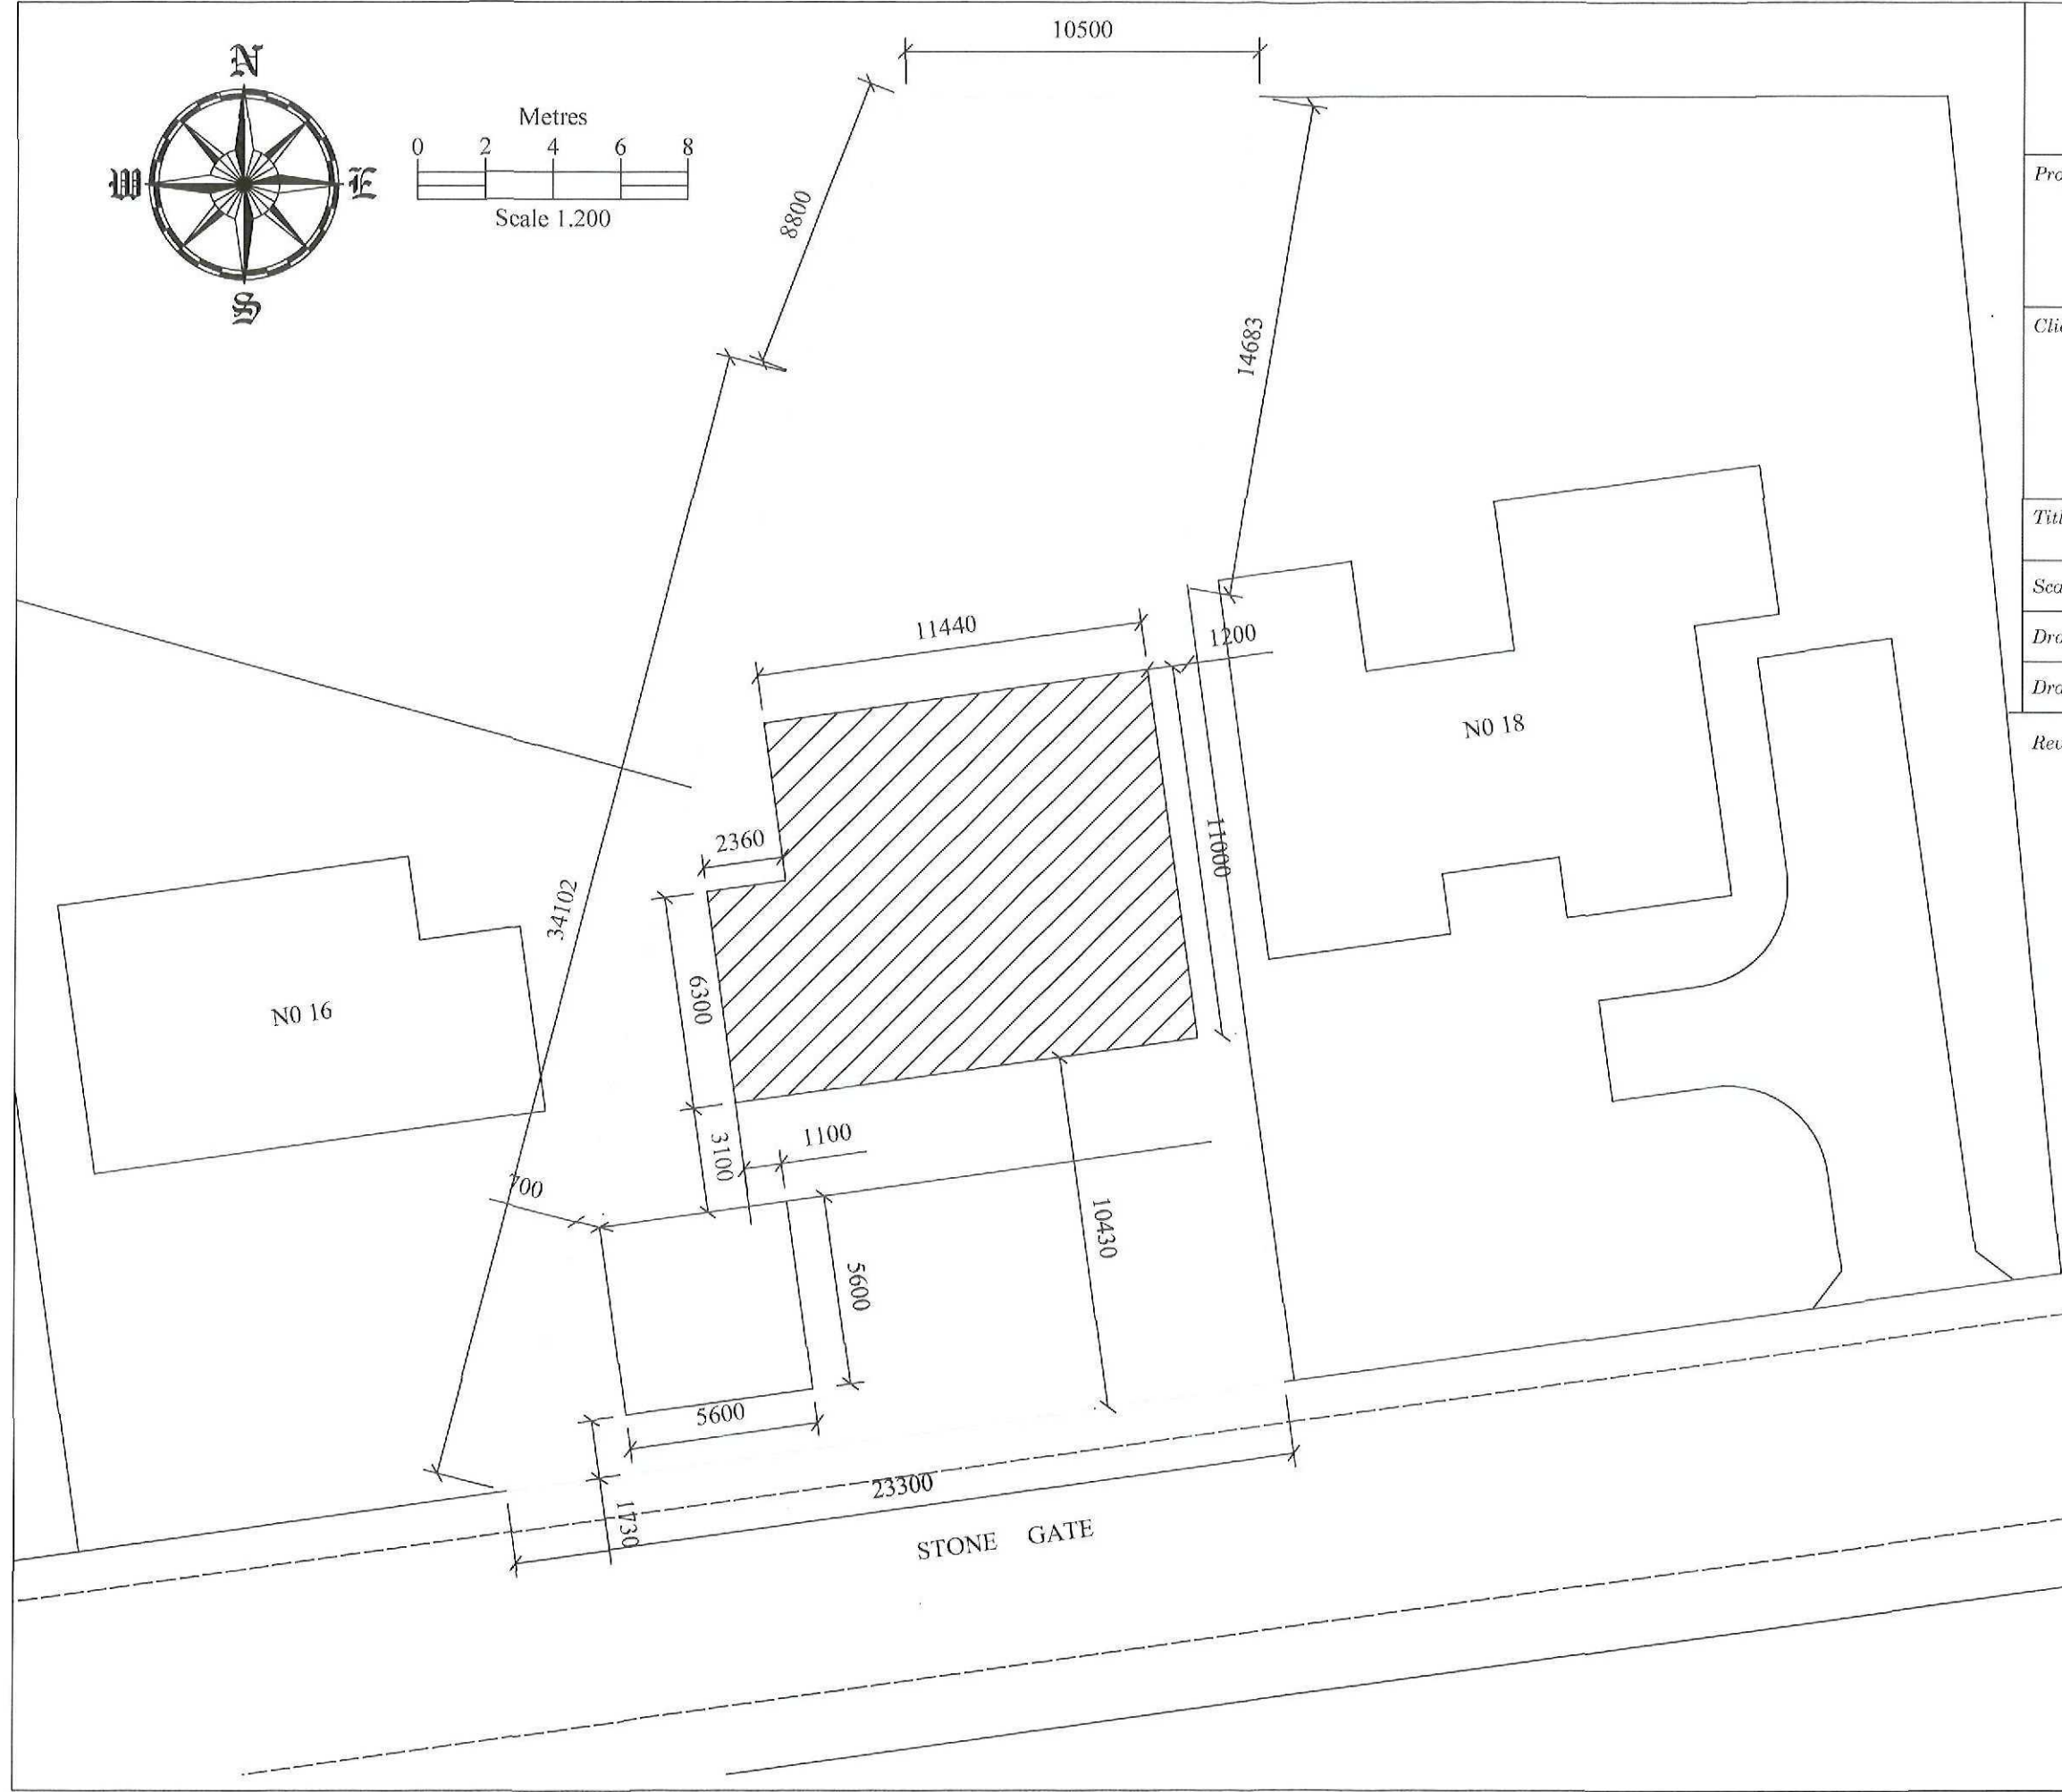

R. & M. Associates
Peterborough

Project BUILDING PLOT
18 STONE GATE
COWBIT
LINCOLNSHIRE
PE12 6AH

Client MR& MRS C ALEMANNO
17 WRIGHT AVENUE
STANGROUND
PETERBOROUGH
CAMBRIDGESHIRE
PE2 8TR


Title BLOCK PLAN

Scale 1-200 Date 26-03-2010

Drawing Number 777/520 SHEET 2


Drawn *R. A. Johnson Markley*

Revision

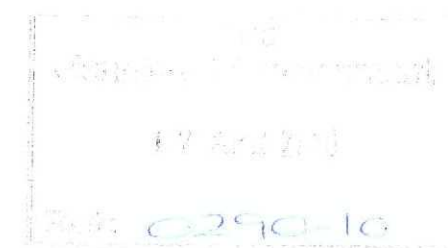




PROPOSED FRONT ELEVATION

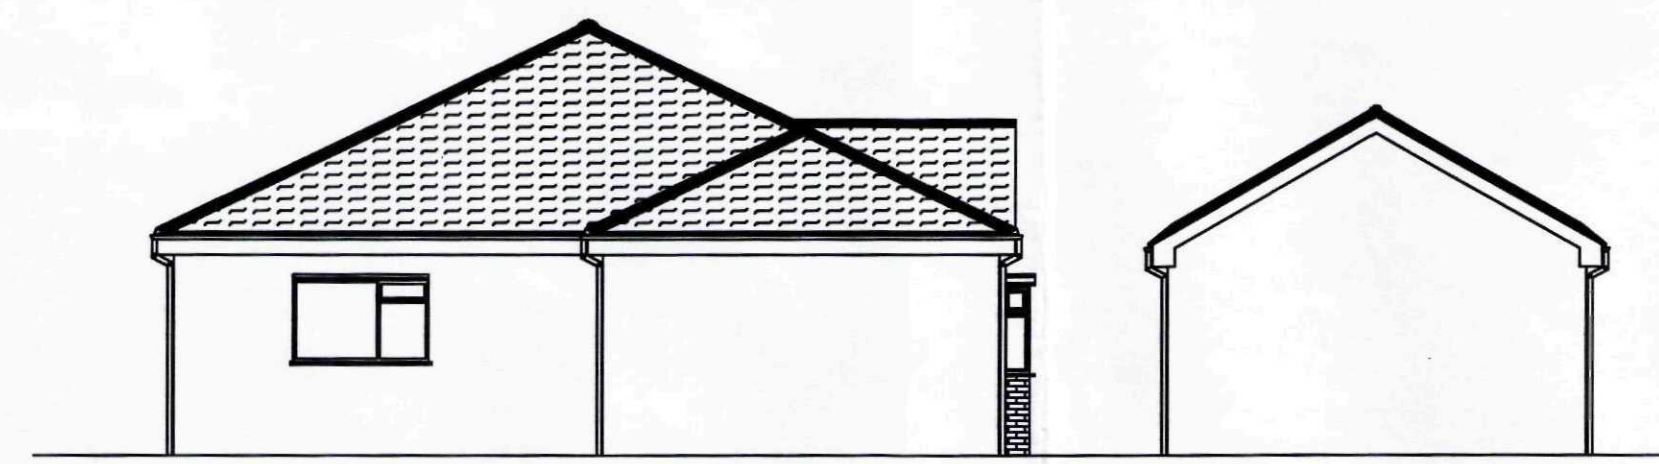

PROPOSED SIDE ELEVATION



PROPOSED REAR ELEVATION

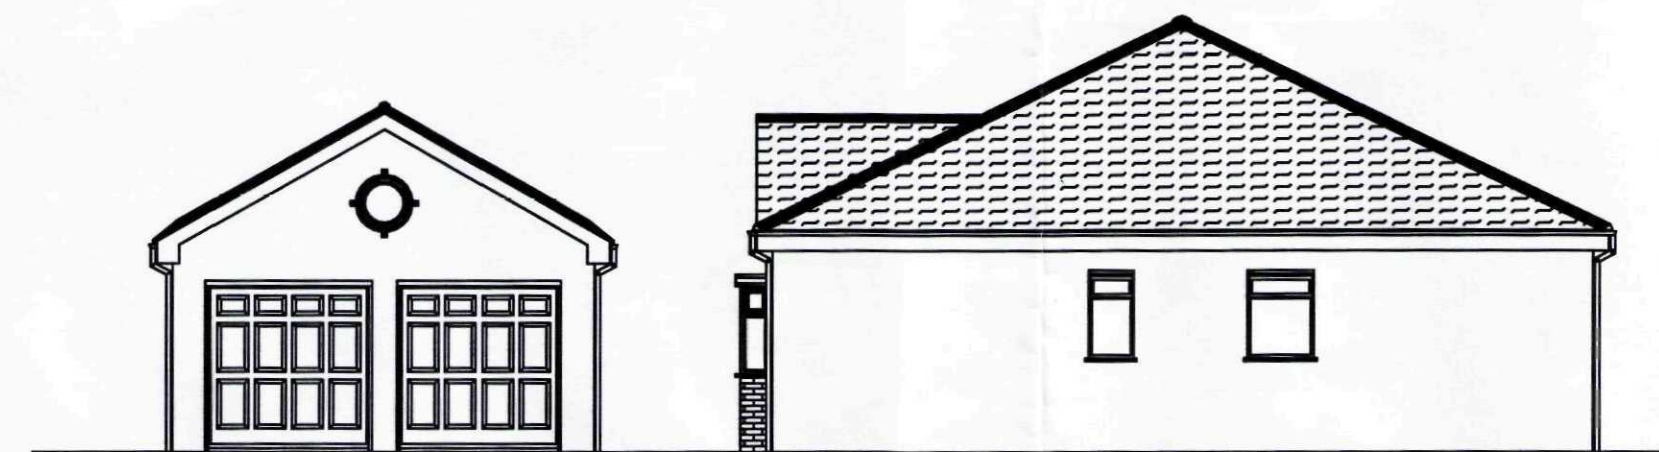

PROPOSED SIDE ELEVATION

NOTE


This drawing and any design shown on it is the copyright of R&M Associates and must not be used for any purposes whatsoever without their written consent.

All dimensions shown to be verified on site and R&M Associates informed of any discrepancy.

DO NOT SCALE-IF IN DOUBT ASK

Rev	Date	By

Revision

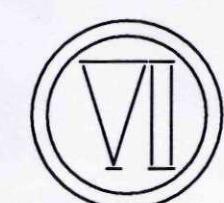

R. & M. Associates
Peterborough

Project
THREE BEDROOM
DETACHED BUNGALOW
WITH DETACHED DOUBLE GARAGE

Planning & Development

AT

12 APR 2010

Ref: 0290-10

BUILDING PLOT
18 STONE GATE
COWBIT
LINCOLNSHIRE
PE12 6AH

Client

MR & MRS C ALEMANO
17 WRIGHT AVENUE
STANGROUND
PETERBOROUGH
PE2 8TR

Title

ELEVATIONS & PLANS

Scale 1-100 1-50 **Date** 26-03-2010

Drawing Number 777/520 SHEET 1

Drawn *R. A. Johnson-Markley*

NOTE -

BRICKWORK

Bungalow-Garage & (Boundry Walls South & East)
Hanson-Multiruf- Golden

WINDOWS


UPVC double glazed units- Colour White
Glazing (safety glass) to BS 6262

DOORS

UPVC double glazed units- Colour White
Glazing (safety glass) to BS 6262

ROOF - TILES

Bungalow & Garage
Redland-Mini Stonewold- Colour Slate Grey

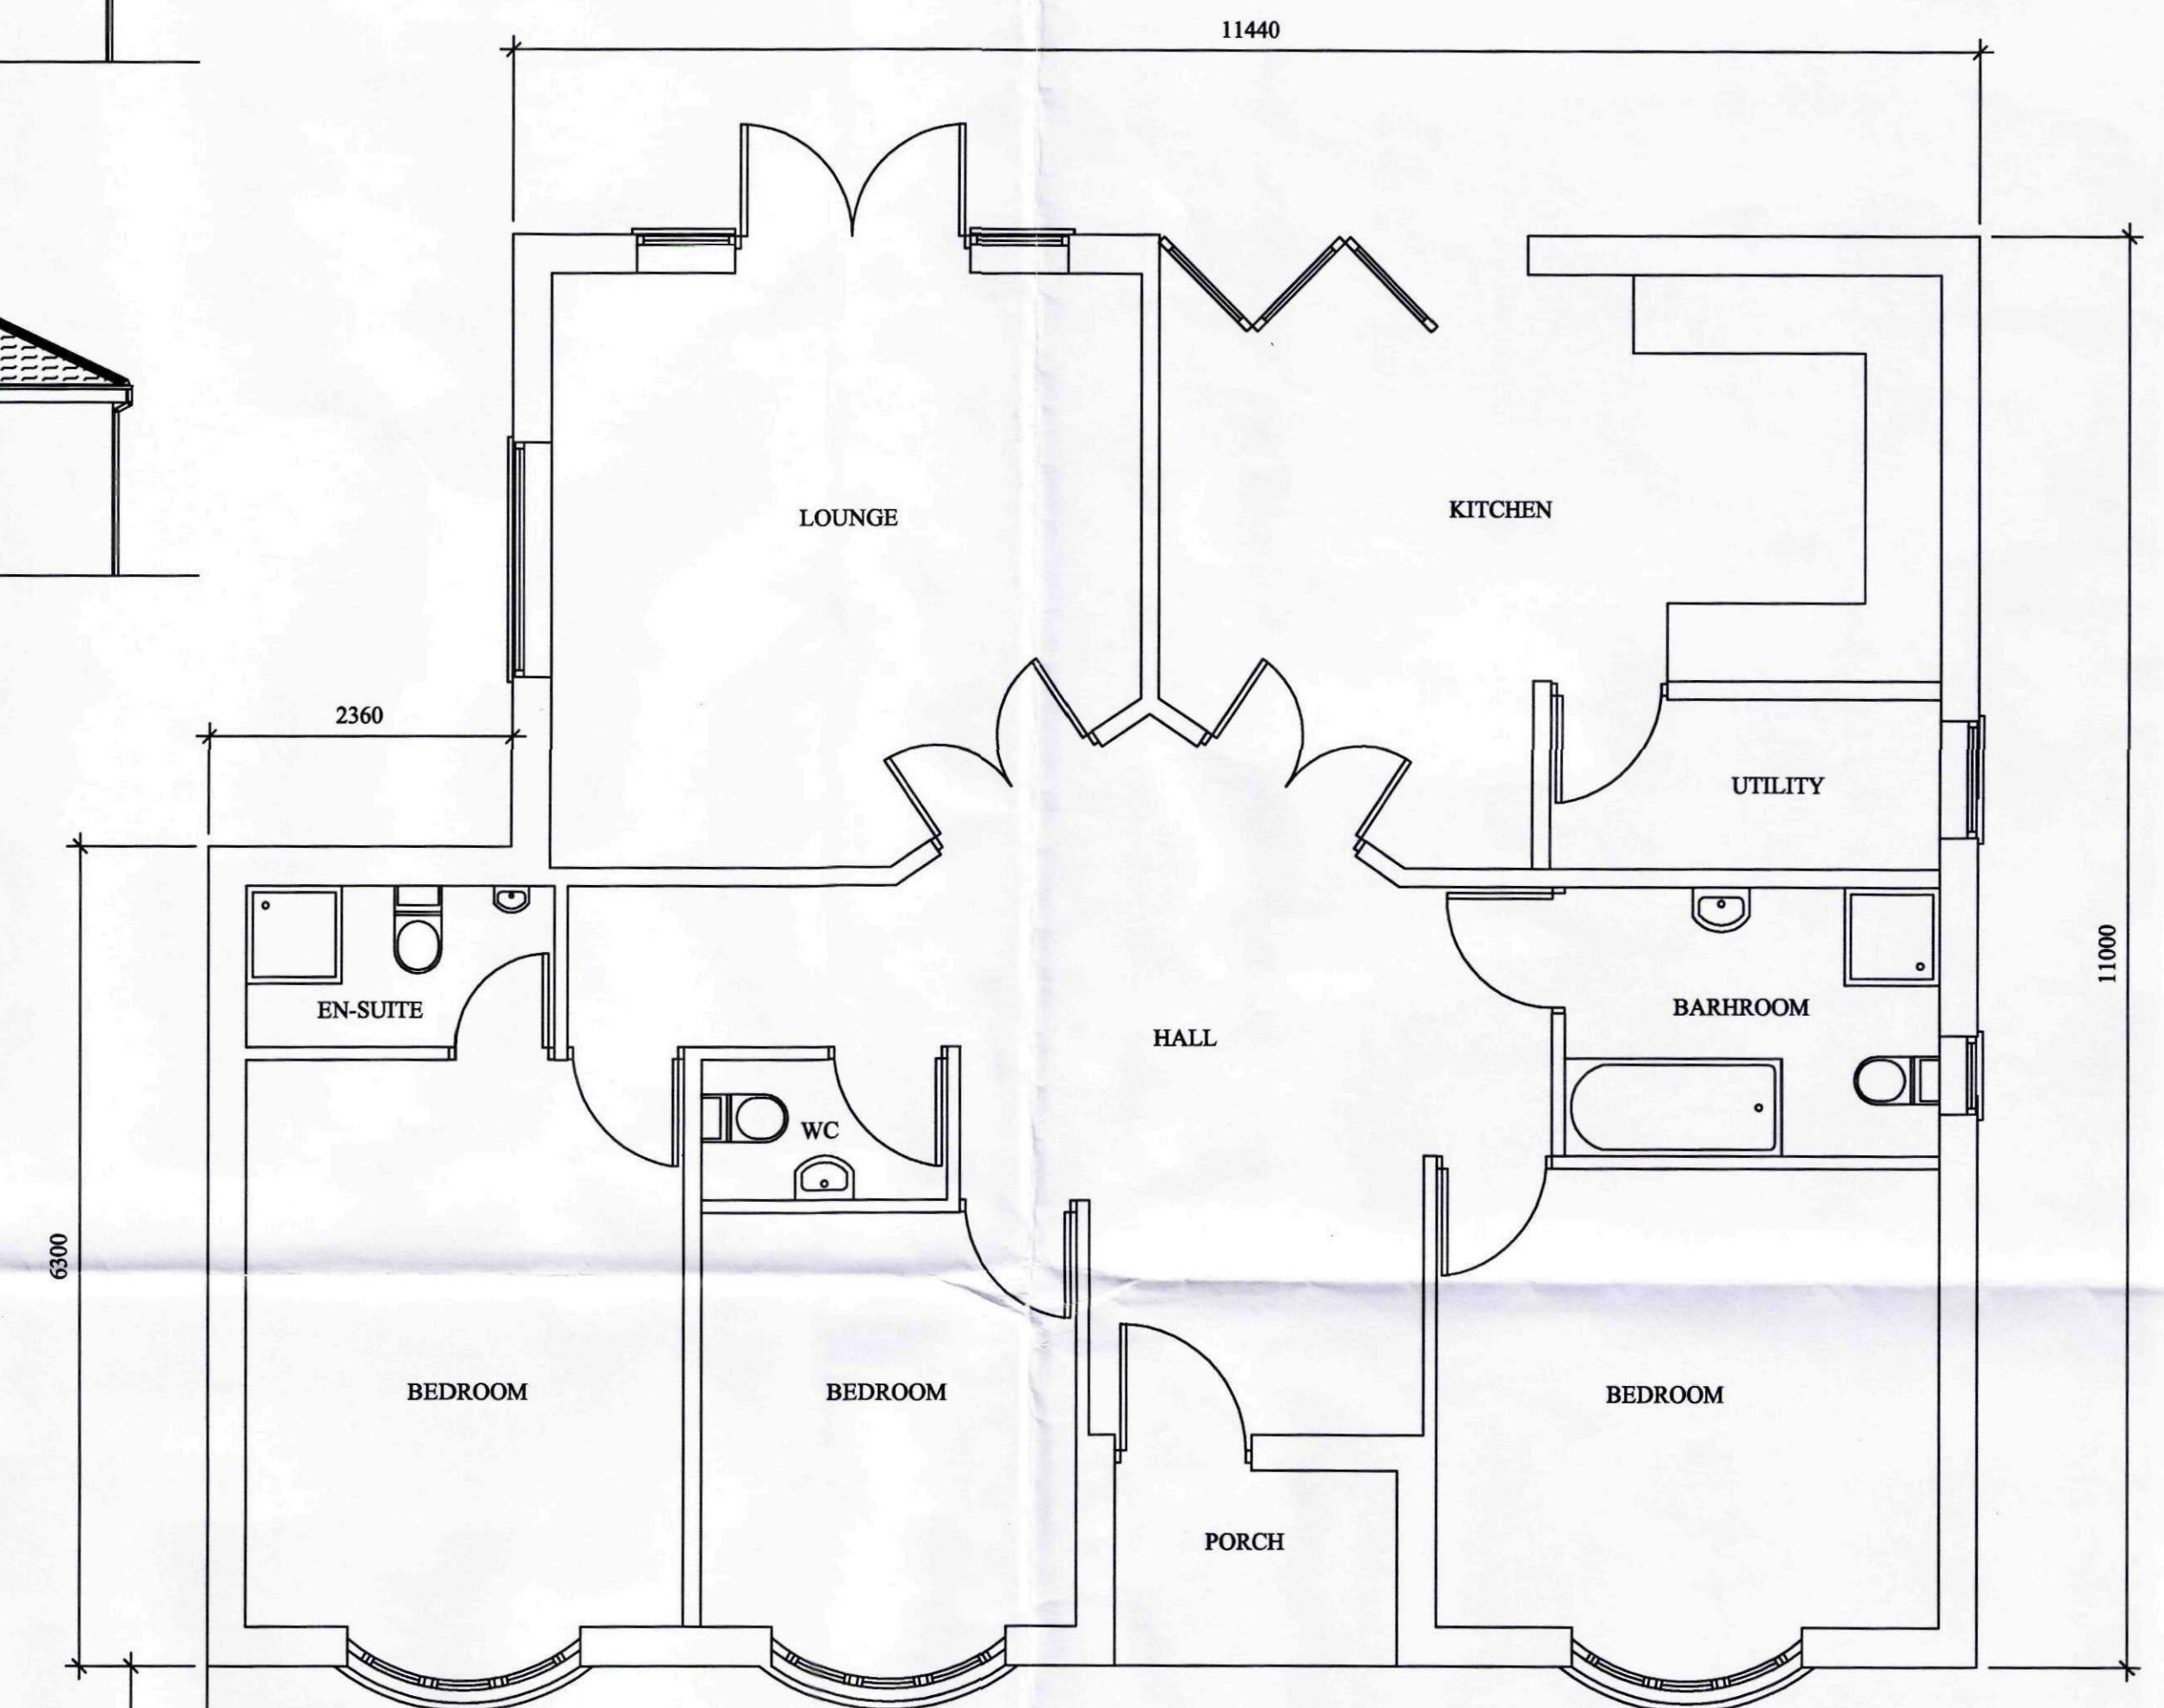

PROPOSED GROUND FLOOR PLAN

