





Existing Ground Floor Plan
Scale 1:50

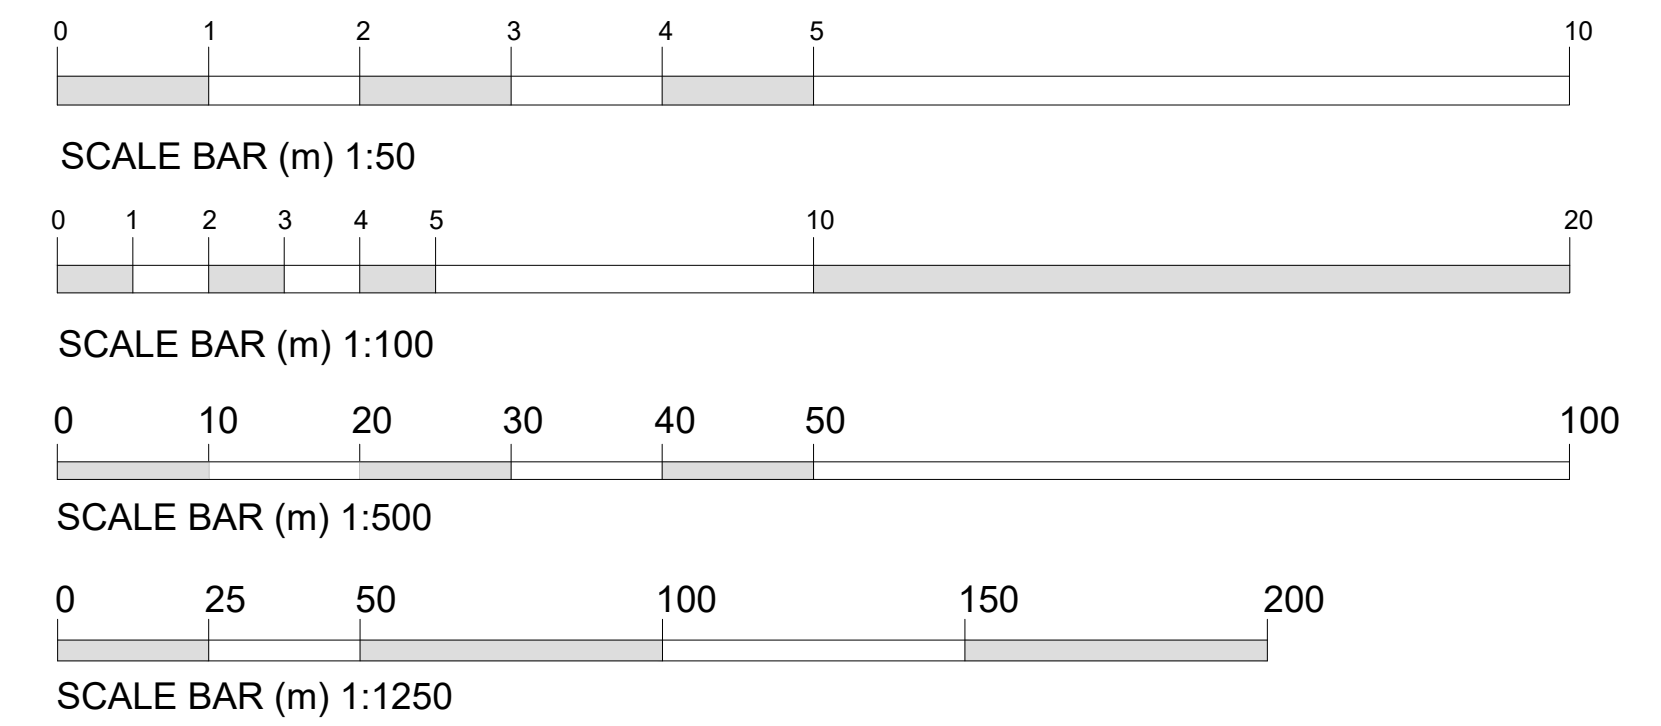


Site Location Plan
Scale 1:1250

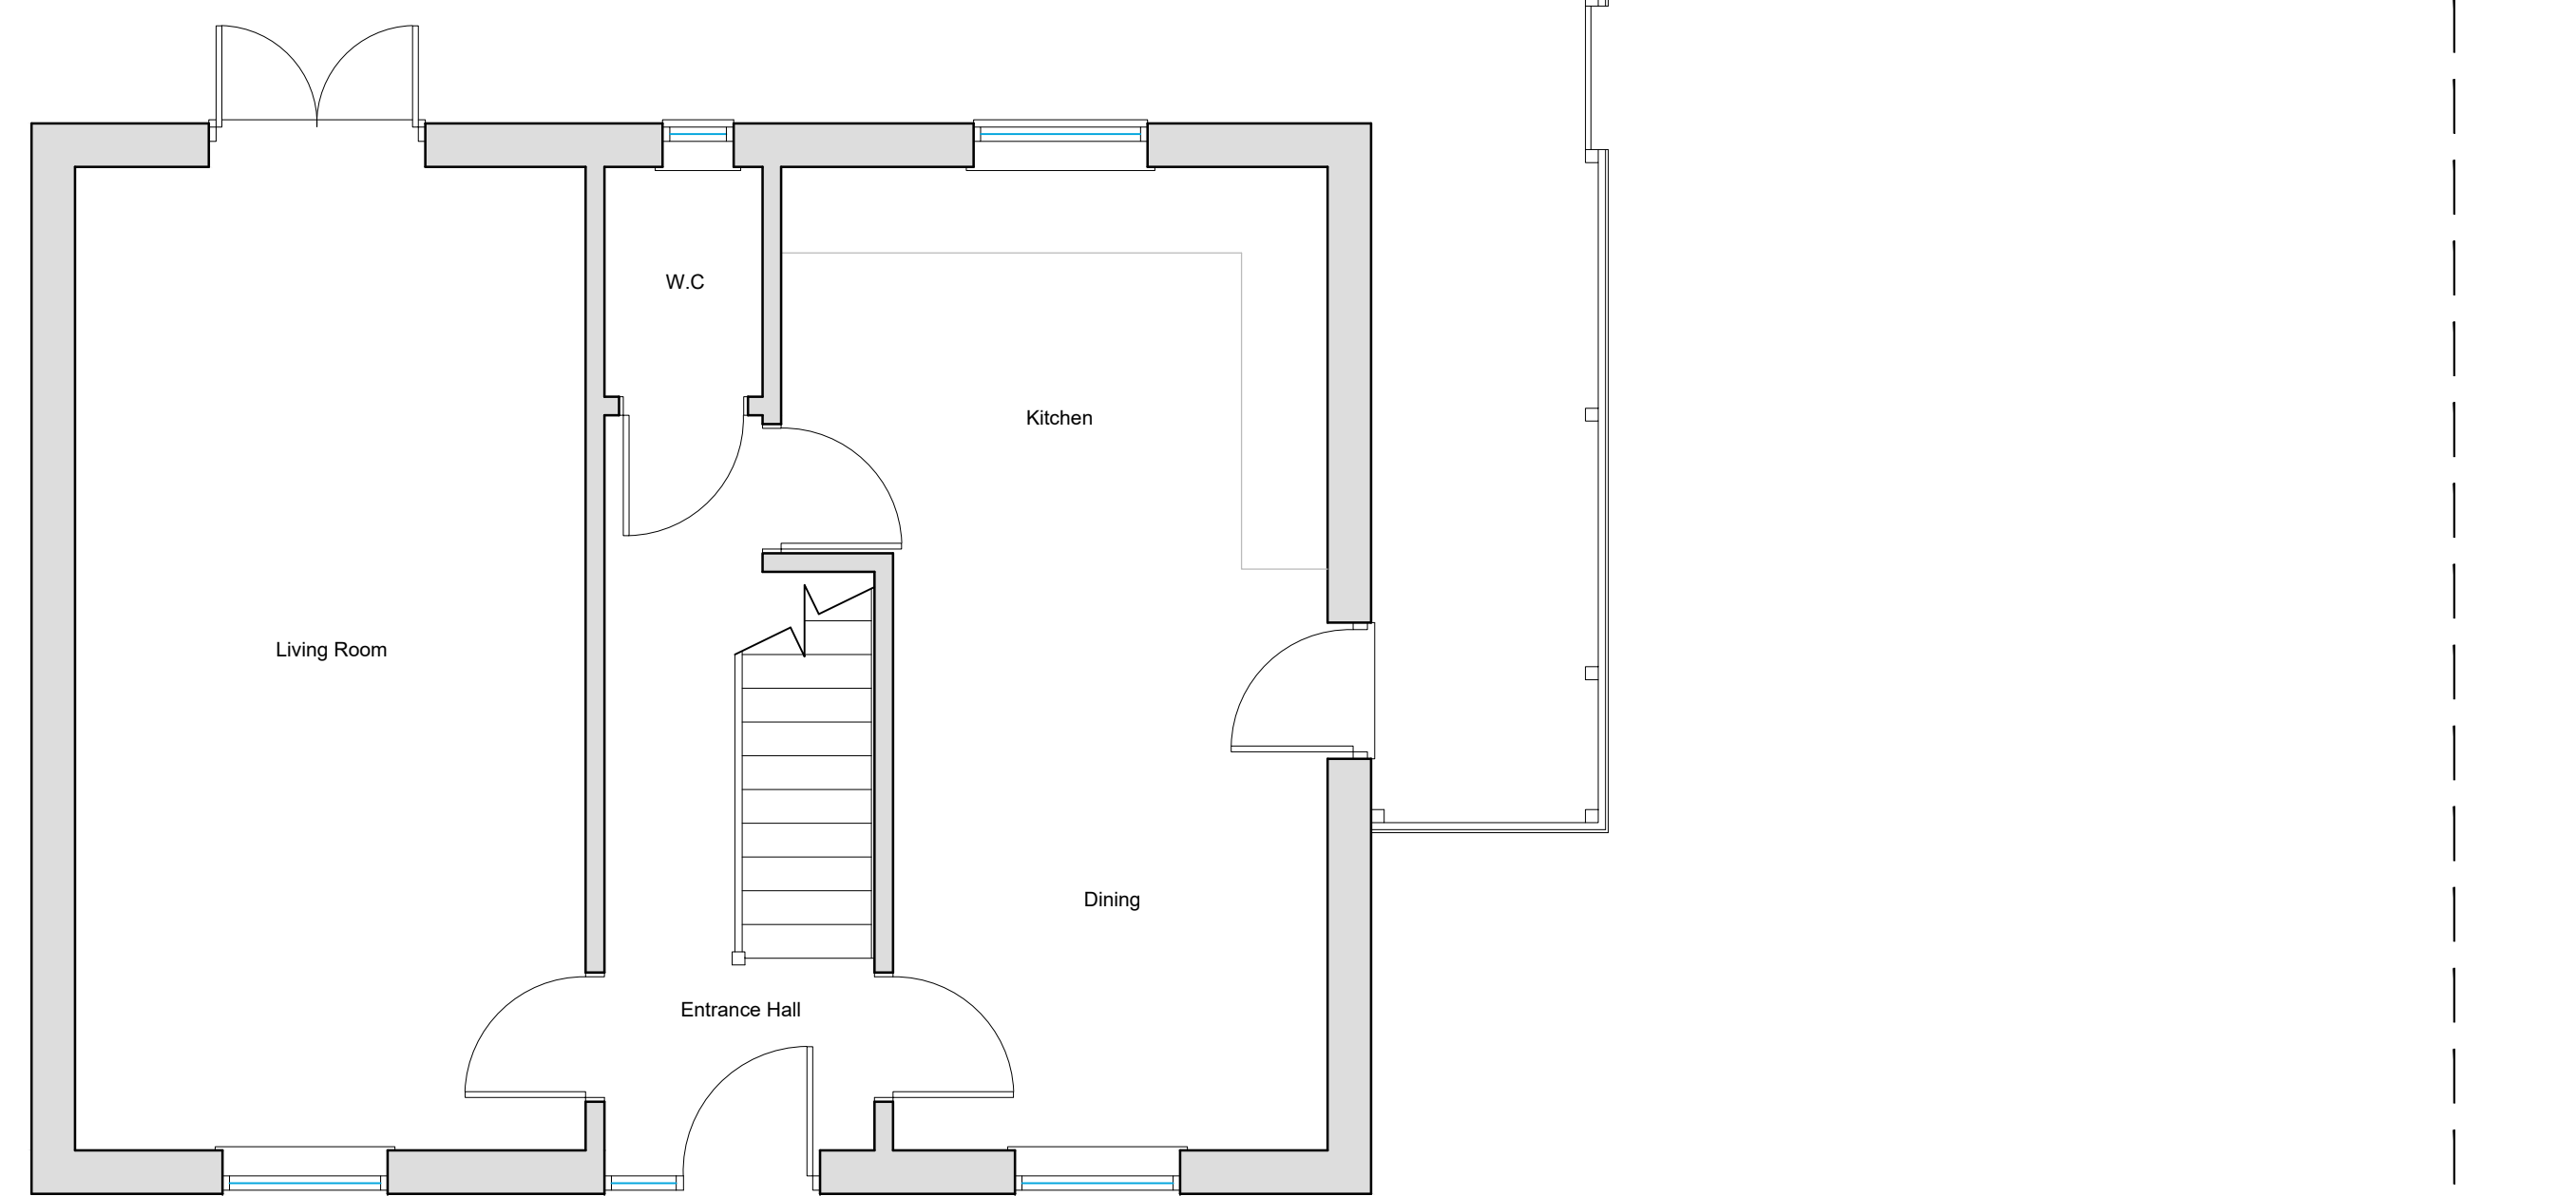

Proposed Block Plan
Scale 1:500




Existing Front (N) Elevation
Scale 1:100

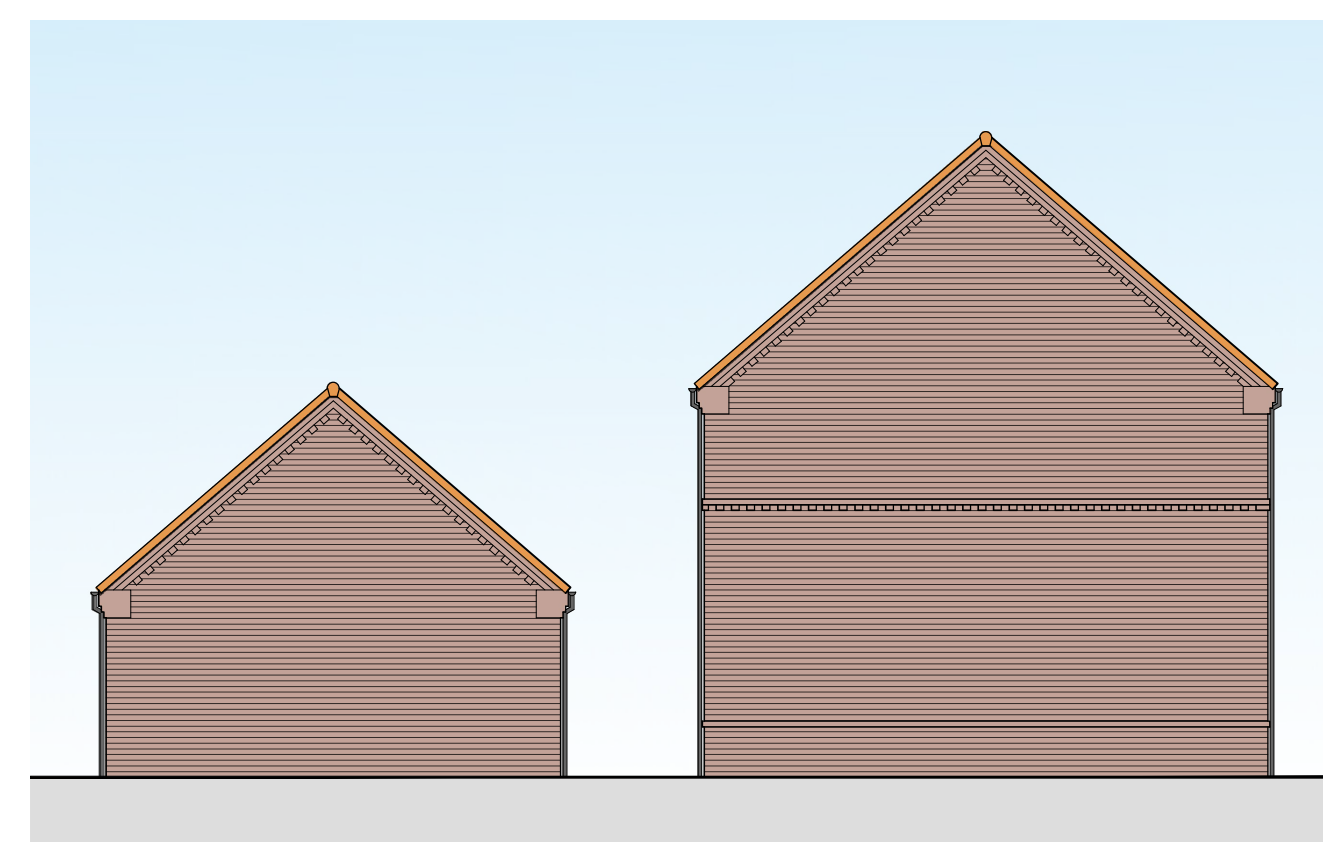

Existing Side (E) Elevation
Scale 1:100



Existing Rear (S) Elevation
Scale 1:100

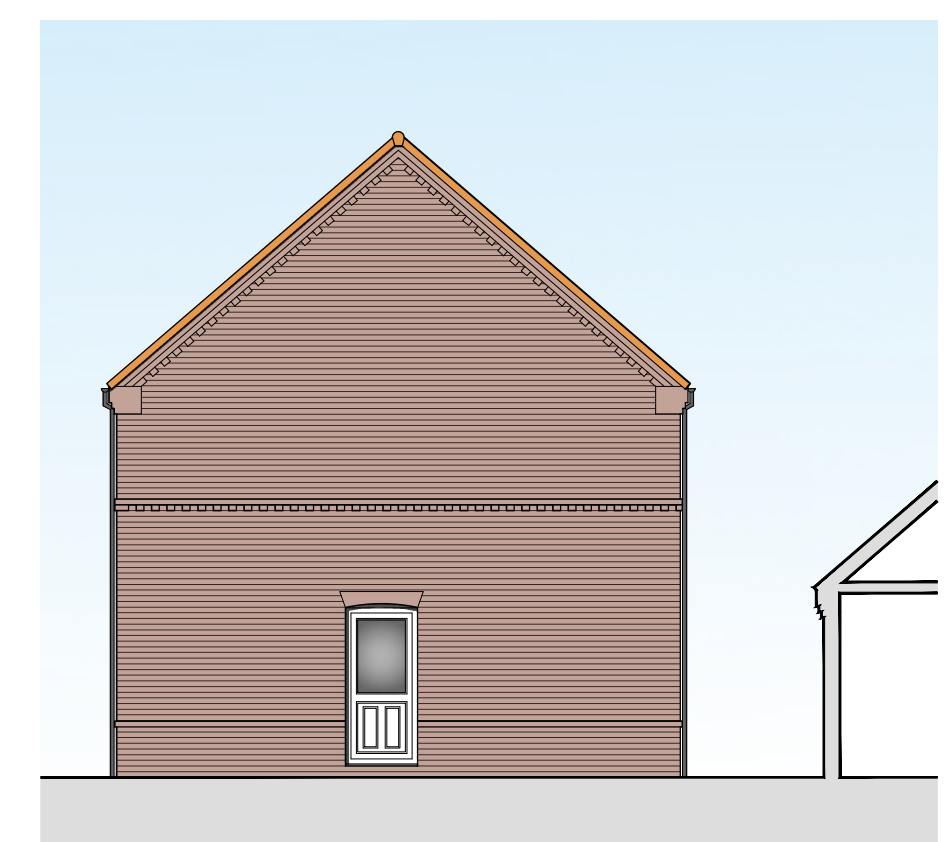

Existing Side (W) Elevation
Scale 1:100

REV:	DESCRIPTION:	DATE:

PROJECT:		
SINGLE STOREY SIDE EXTENSION & GARAGE CONVERSION		
DRAWING:		
EXISTING FLOOR PLANS	SITE LOCATION PLAN	
EXISTING ELEVATIONS	PROPOSED BLOCK PLAN	
SIZE:	CLIENT:	
A1	Mr & Mrs S. Lawrence	
SCALE as labelled	DRAWN BY: JC	SHEET: 0395/23/01

DESCRIPTION	
SINGLE STOREY SIDE EXTENSION & GARAGE CONVERSION AT 115 WILLOW COURT, COWBIT, SPALDING, LINCOLNSHIRE, PE12 6GF	
DATE: 04/03/2022	APPROVED: [Signature]

JC
Architectural Consultant
Do Not Scale From This Drawing

Do Not Scale From This Drawing

NOTES: THIS DRAWING/IMAGE INCLUDING ALL ITS CONTENT REMAINS THE PROPERTY OF JC ARCHITECTURAL CONSULTANT. NO UNAUTHORISED COPYING OR REPRODUCTION IN ANY PART IS PERMITTED WITHOUT OBTAINING PRIOR WRITTEN PERMISSION FROM JC ARCHITECTURAL CONSULTANT. JC ARCHITECTURAL CONSULTANT RESERVE THE RIGHT TO WITHDRAW THIS INFORMATION AT ANY TIME.
ALL CHANGES ARE TO BE CONFIRMED ON SITE BY CONTRACTOR. ANY DISCREPANCIES ARE TO BE REPORTED TO JC ARCHITECTURAL CONSULTANT IMMEDIATELY.

CDM: THE DESIGN HAS BEEN UNDERTAKEN AS FAR AS POSSIBLE TO AVOID RISKS TO HEALTH AND SAFETY OR TO REDUCE AND CONTROL THE EFFECTS OF ANY UNAVOIDABLE RISK. ANY RELEVANT INFORMATION REGARDING RISKS WHICH ARE NOT ABE TO BE ELIMINATED WILL BE INCLUDED WITHIN THE PROJECT HEALTH AND SAFETY FILE.