


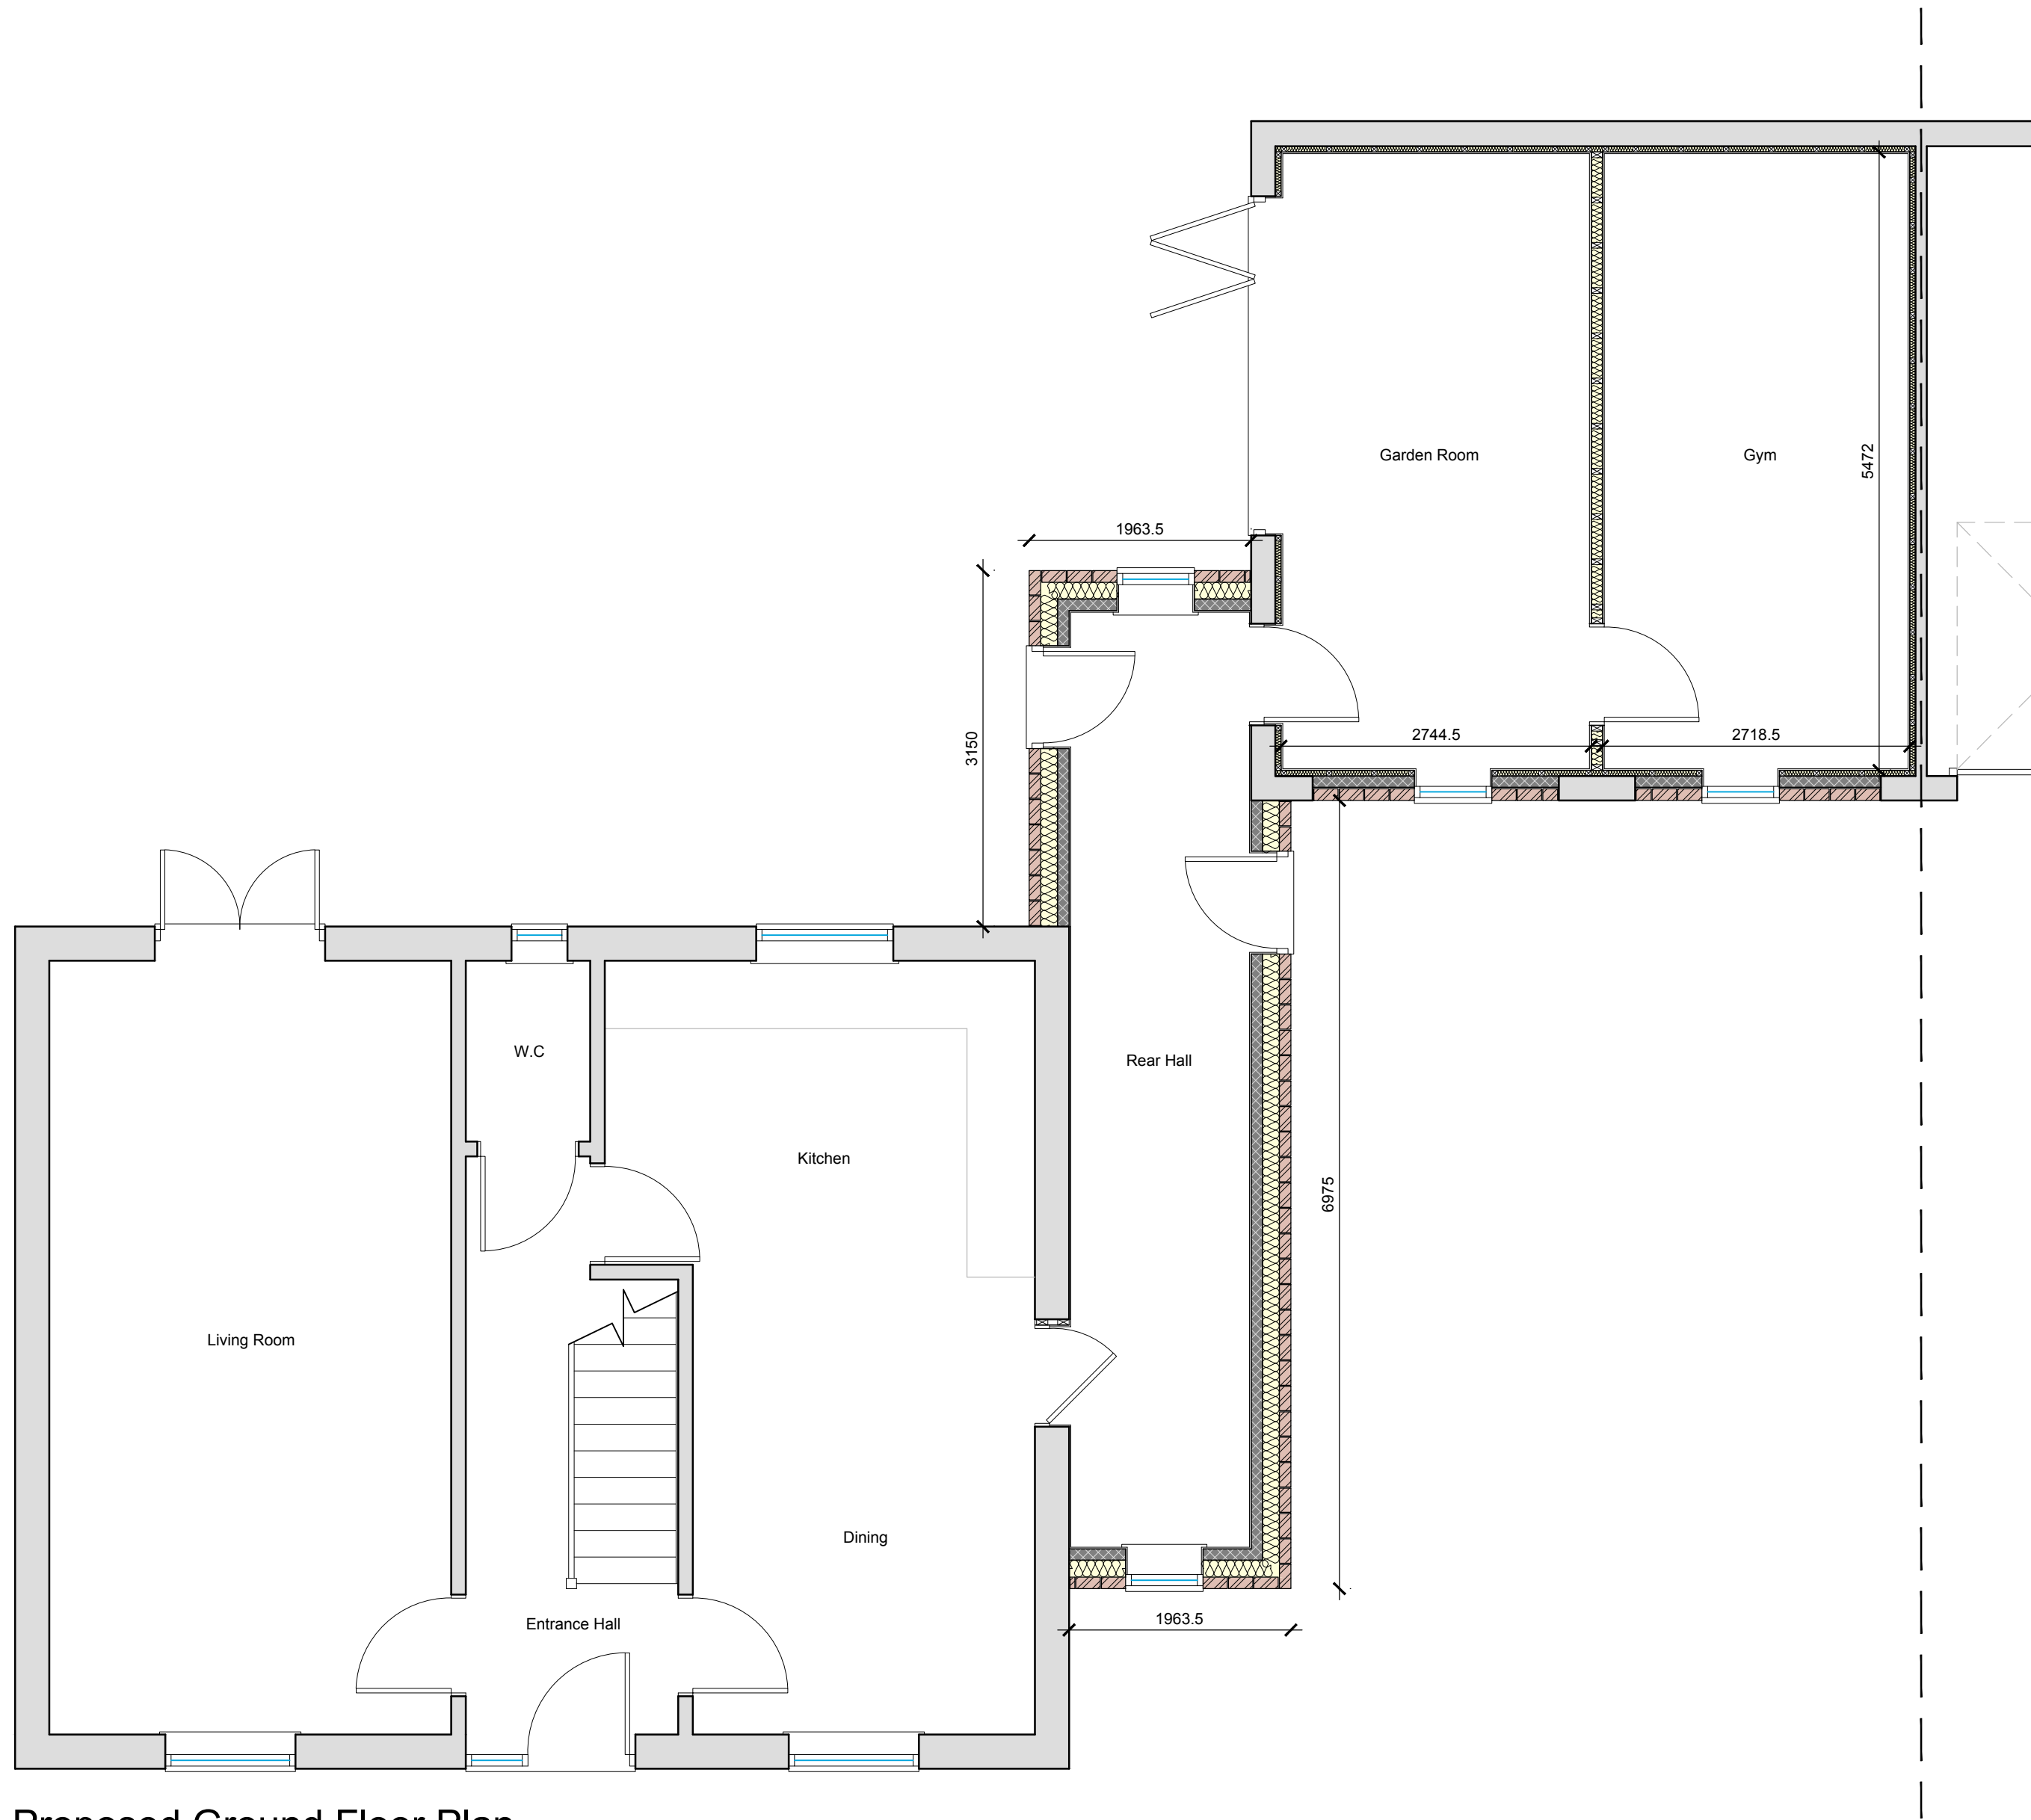

Proposed Ground Floor Plan
Scale 1:50




Proposed Front (N) Elevation
Scale 1:100



Proposed Side (E) Elevation
Scale 1:100



Proposed Rear (S) Elevation
Scale 1:100

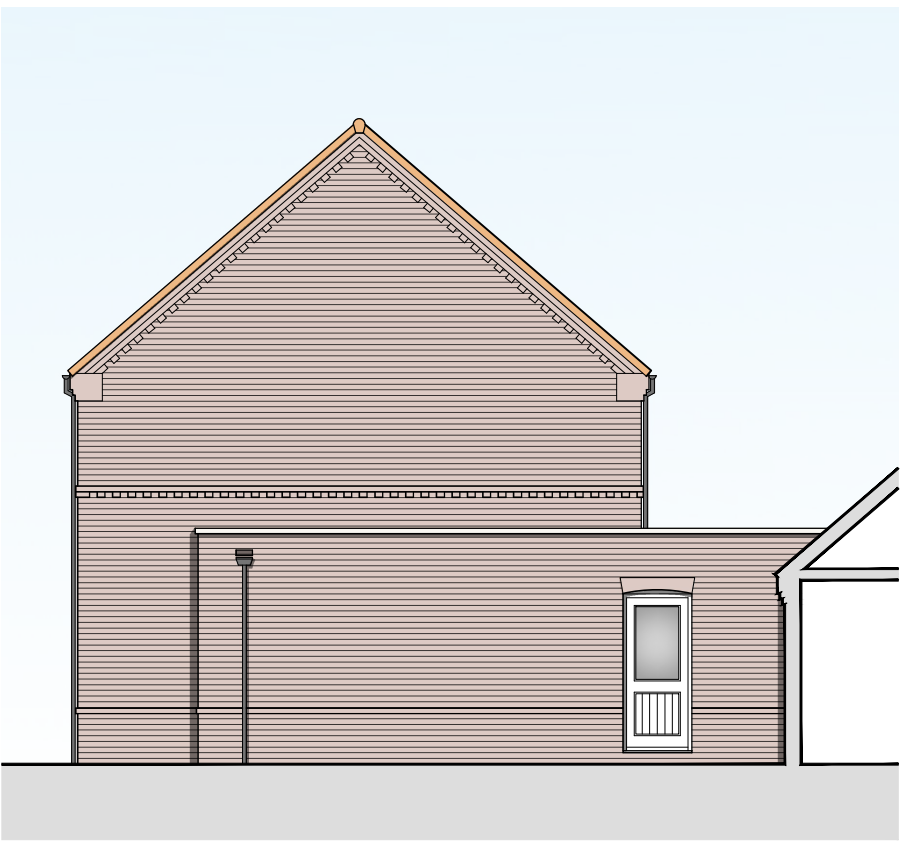

Proposed Side (W) Elevation
Scale 1:100

REV	DESCRIPTION	DATE

PROJECT:
SINGLE STOREY SIDE EXTENSION & GARAGE CONVERSION

DRAWING:
PROPOSED FLOOR PLANS
PROPOSED ELEVATIONS

CLIENT:
Mr & Mrs S. Lawrence

DATE: 24/03/2023 **APPROVED:** SN

DESCRIPTION:
SINGLE STOREY SIDE EXTENSION & GARAGE CONVERSION AT 115 WILLOW COURT, COURT SPALING, LINCOLNSHIRE, PE12 6GF

SCALE: as labelled

DRAWING BY: JC

SHEET: 0395/23/02

Do Not Scale From This Drawing

NOTES: THIS DRAWING/IMAGE INCLUDING ALL ITS CONTENT REMAINS THE PROPERTY OF JC ARCHITECTURAL CONSULTANT. NO UNAUTHORIZED COPYING OR REPRODUCTION IN ANY FORM IS PERMITTED WITHOUT OBTAINING PRIOR WRITTEN PERMISSION FROM JC ARCHITECTURAL CONSULTANT. JC ARCHITECTURAL CONSULTANT RESERVES THE RIGHT TO WITHDRAW THIS INFORMATION AT ANY TIME. ALL DIMENSIONS ARE TO BE CONFIRMED ON SITE BY CONTRACTOR. ANY DISCREPANCIES ARE TO BE REPORTED TO JC ARCHITECTURAL CONSULTANT IMMEDIATELY. THE DESIGN HAS BEEN UNDERTAKEN AS FAR AS POSSIBLE TO AVOID RISKS TO HEALTH AND SAFETY OR TO REDUCE AND CONTROL THE EFFECTS OF ANY UNAVOIDABLE RISK. ANY RELEVANT INFORMATION REGARDING RISKS WHICH ARE NOT ABLE TO BE ELIMINATED WILL BE INCLUDED WITHIN THE PROJECT HEALTH AND SAFETY FILE.