




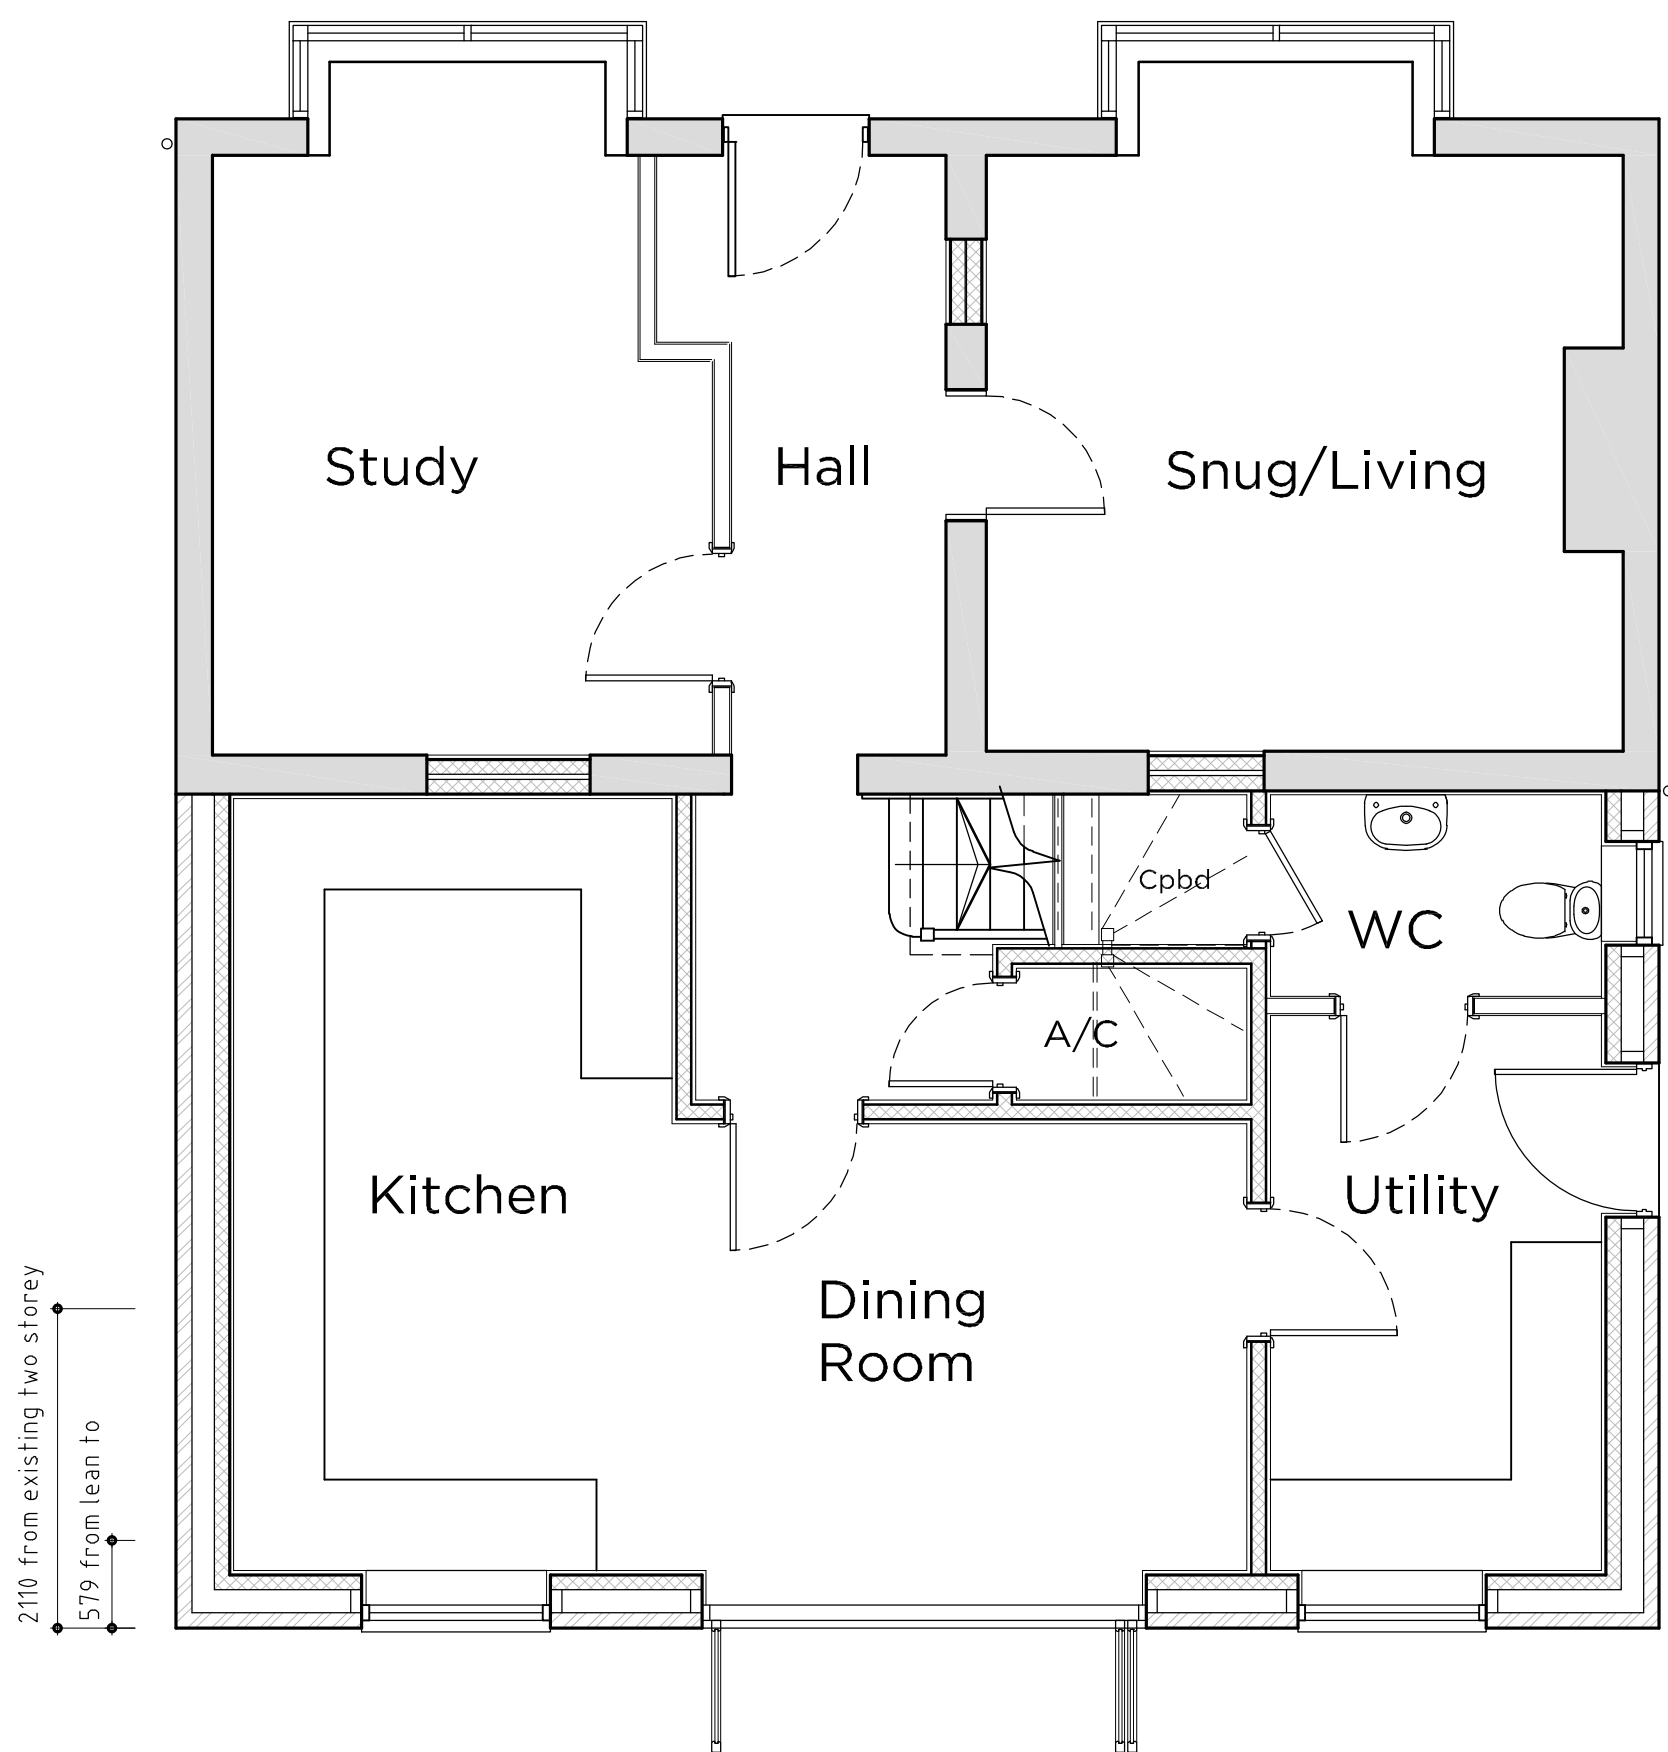


Proposed Ground Floor Plan

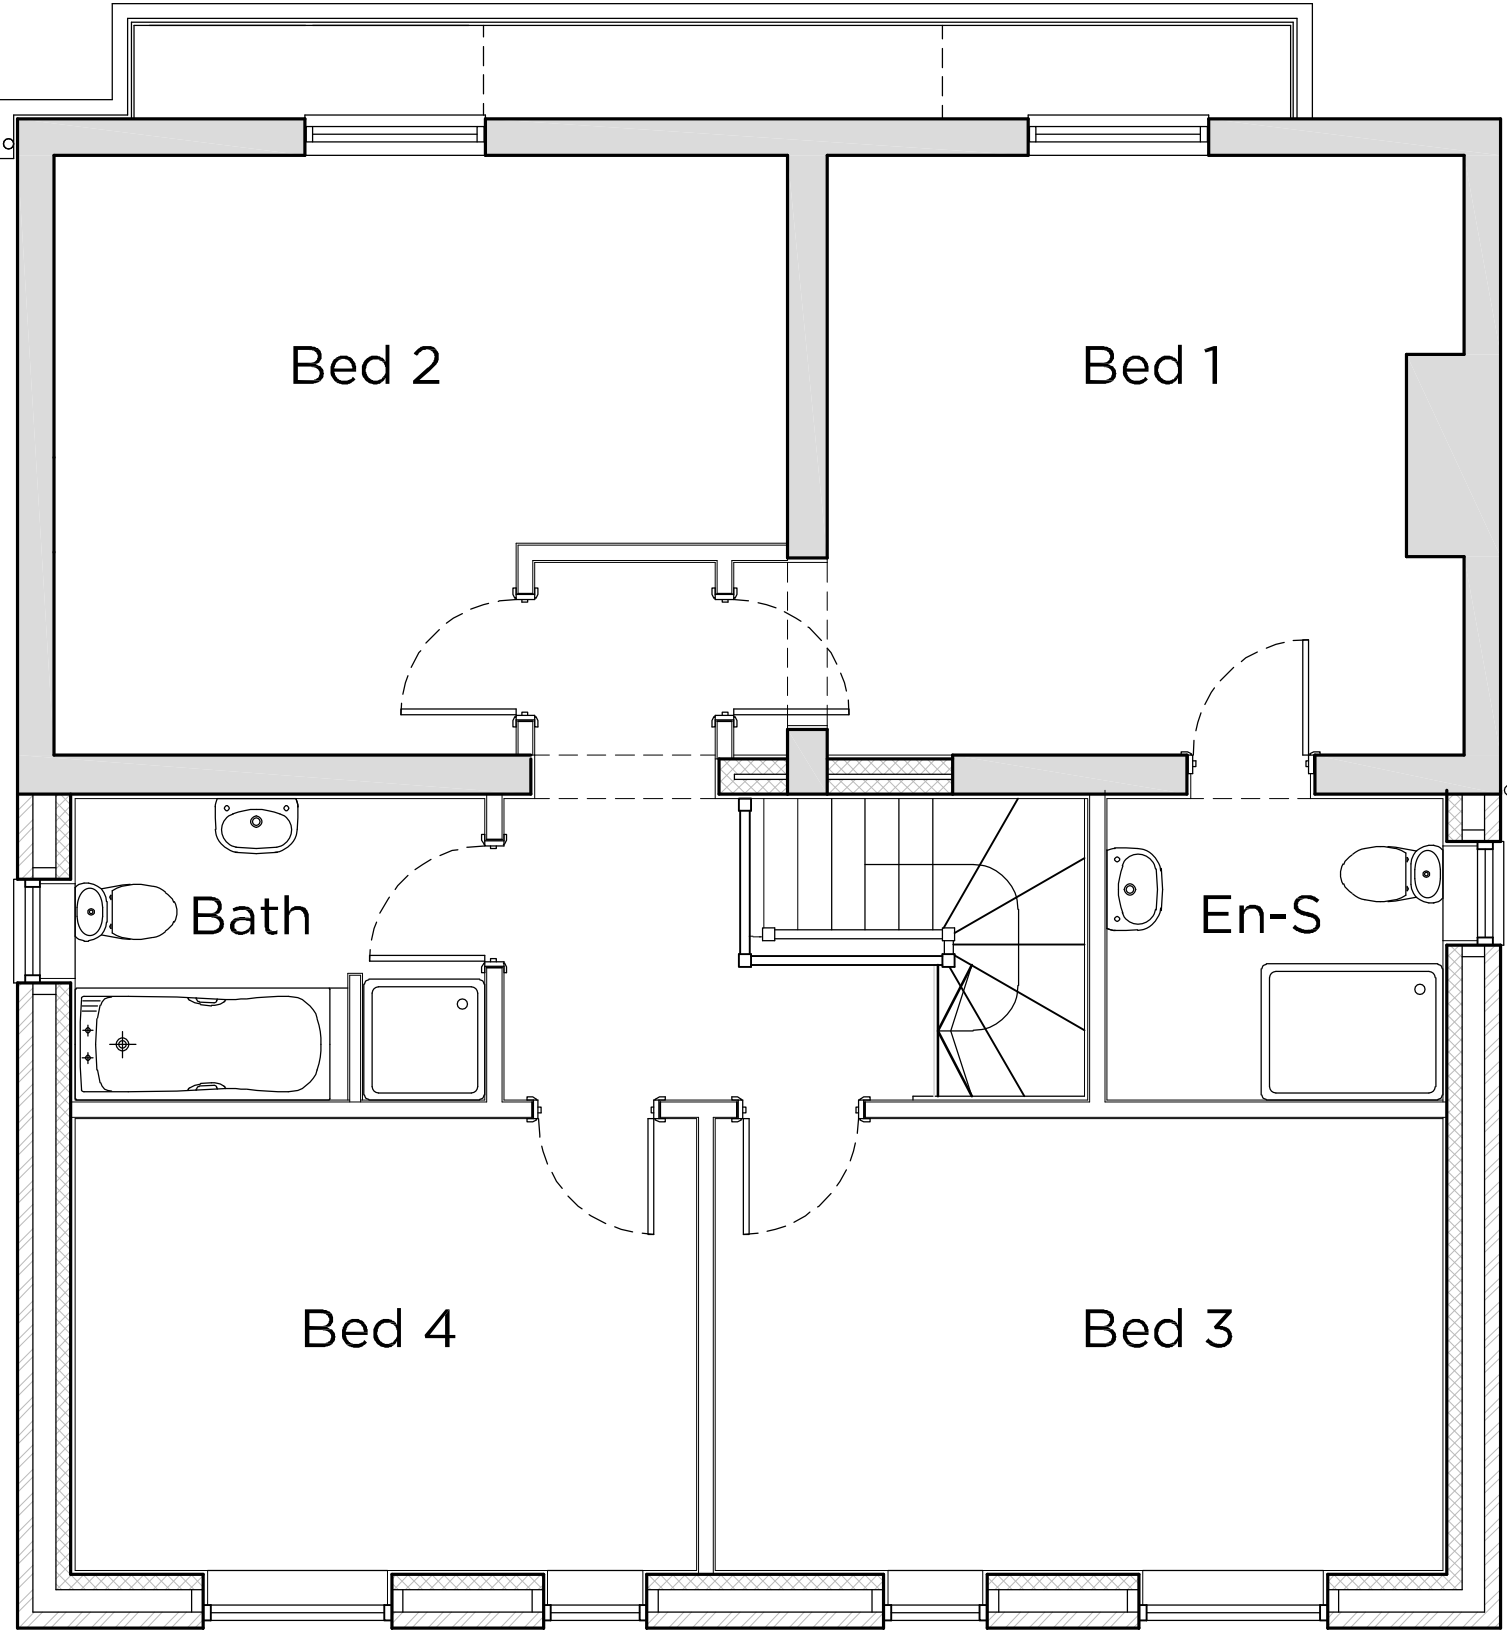

Proposed First Floor Plan

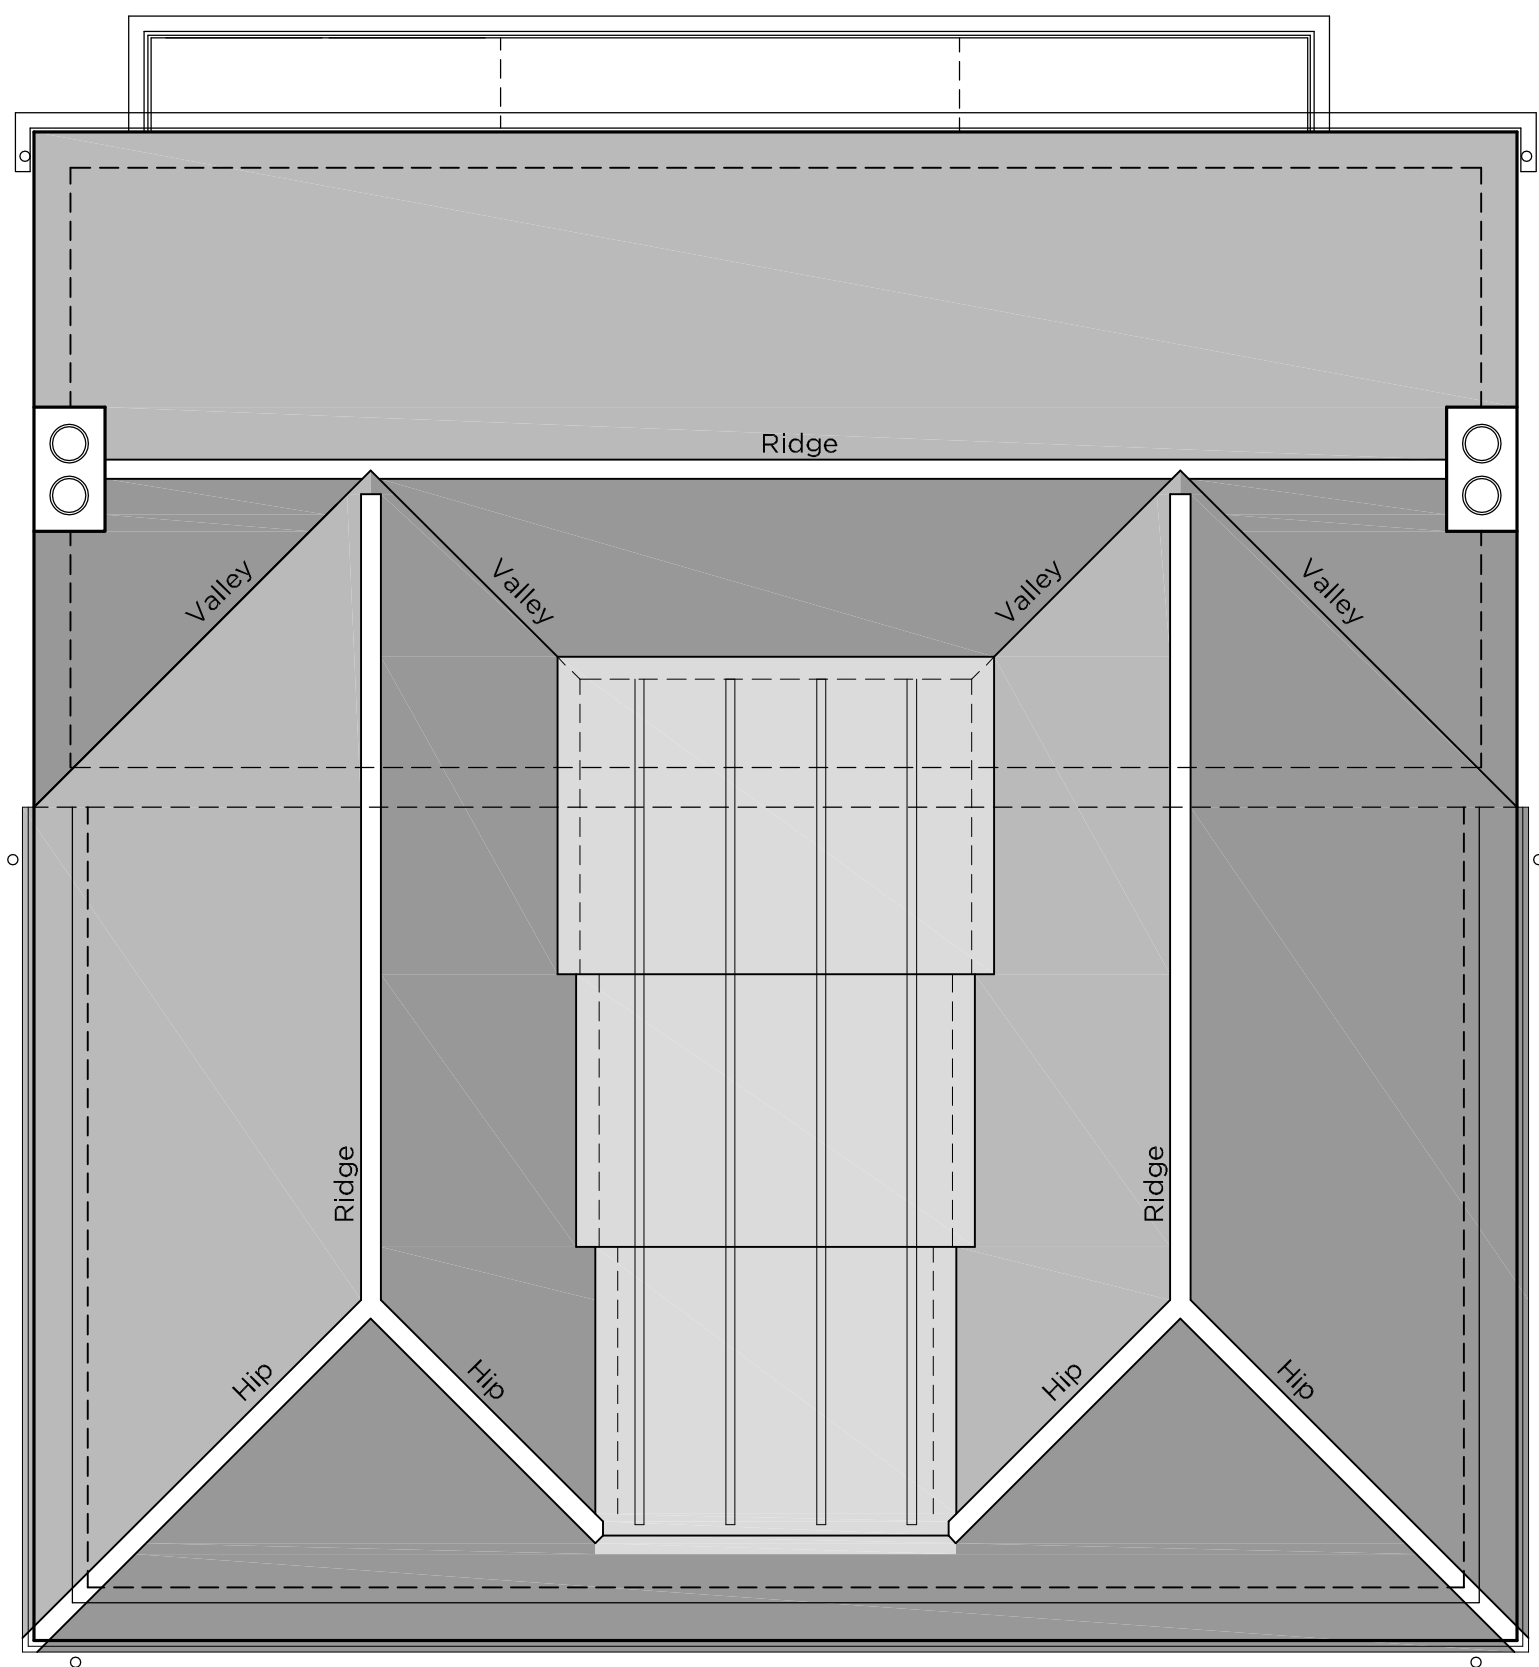

Proposed Roof Plan

 

seven22
ARCHITECTURE LTD

22 SHORE VIEW, PETERBOROUGH CAMBRIDGESHIRE, PE7 8FS E.info@seven22.co.uk - T.07799 585277		
PROJECT EXTENSION & ALTERATIONS to FORMER POST OFFICE 110 BARRIER BANK COWBIT LINCOLNSHIRE PE12 6AQ		SH SCENIC HOMES
CLIENT SCENIC HOMES LTD		
TITLE PROPOSED GROUND & FIRST FLOOR PLANS & ROOF PLAN		
DRAWING No. 114a - P02		
SCALE 1:50 @ A1 - 1:100 @ A3	DATE MARCH 2026	REV