




Proposed Front Elevation




Proposed Side Elevation



Proposed Rear Elevation

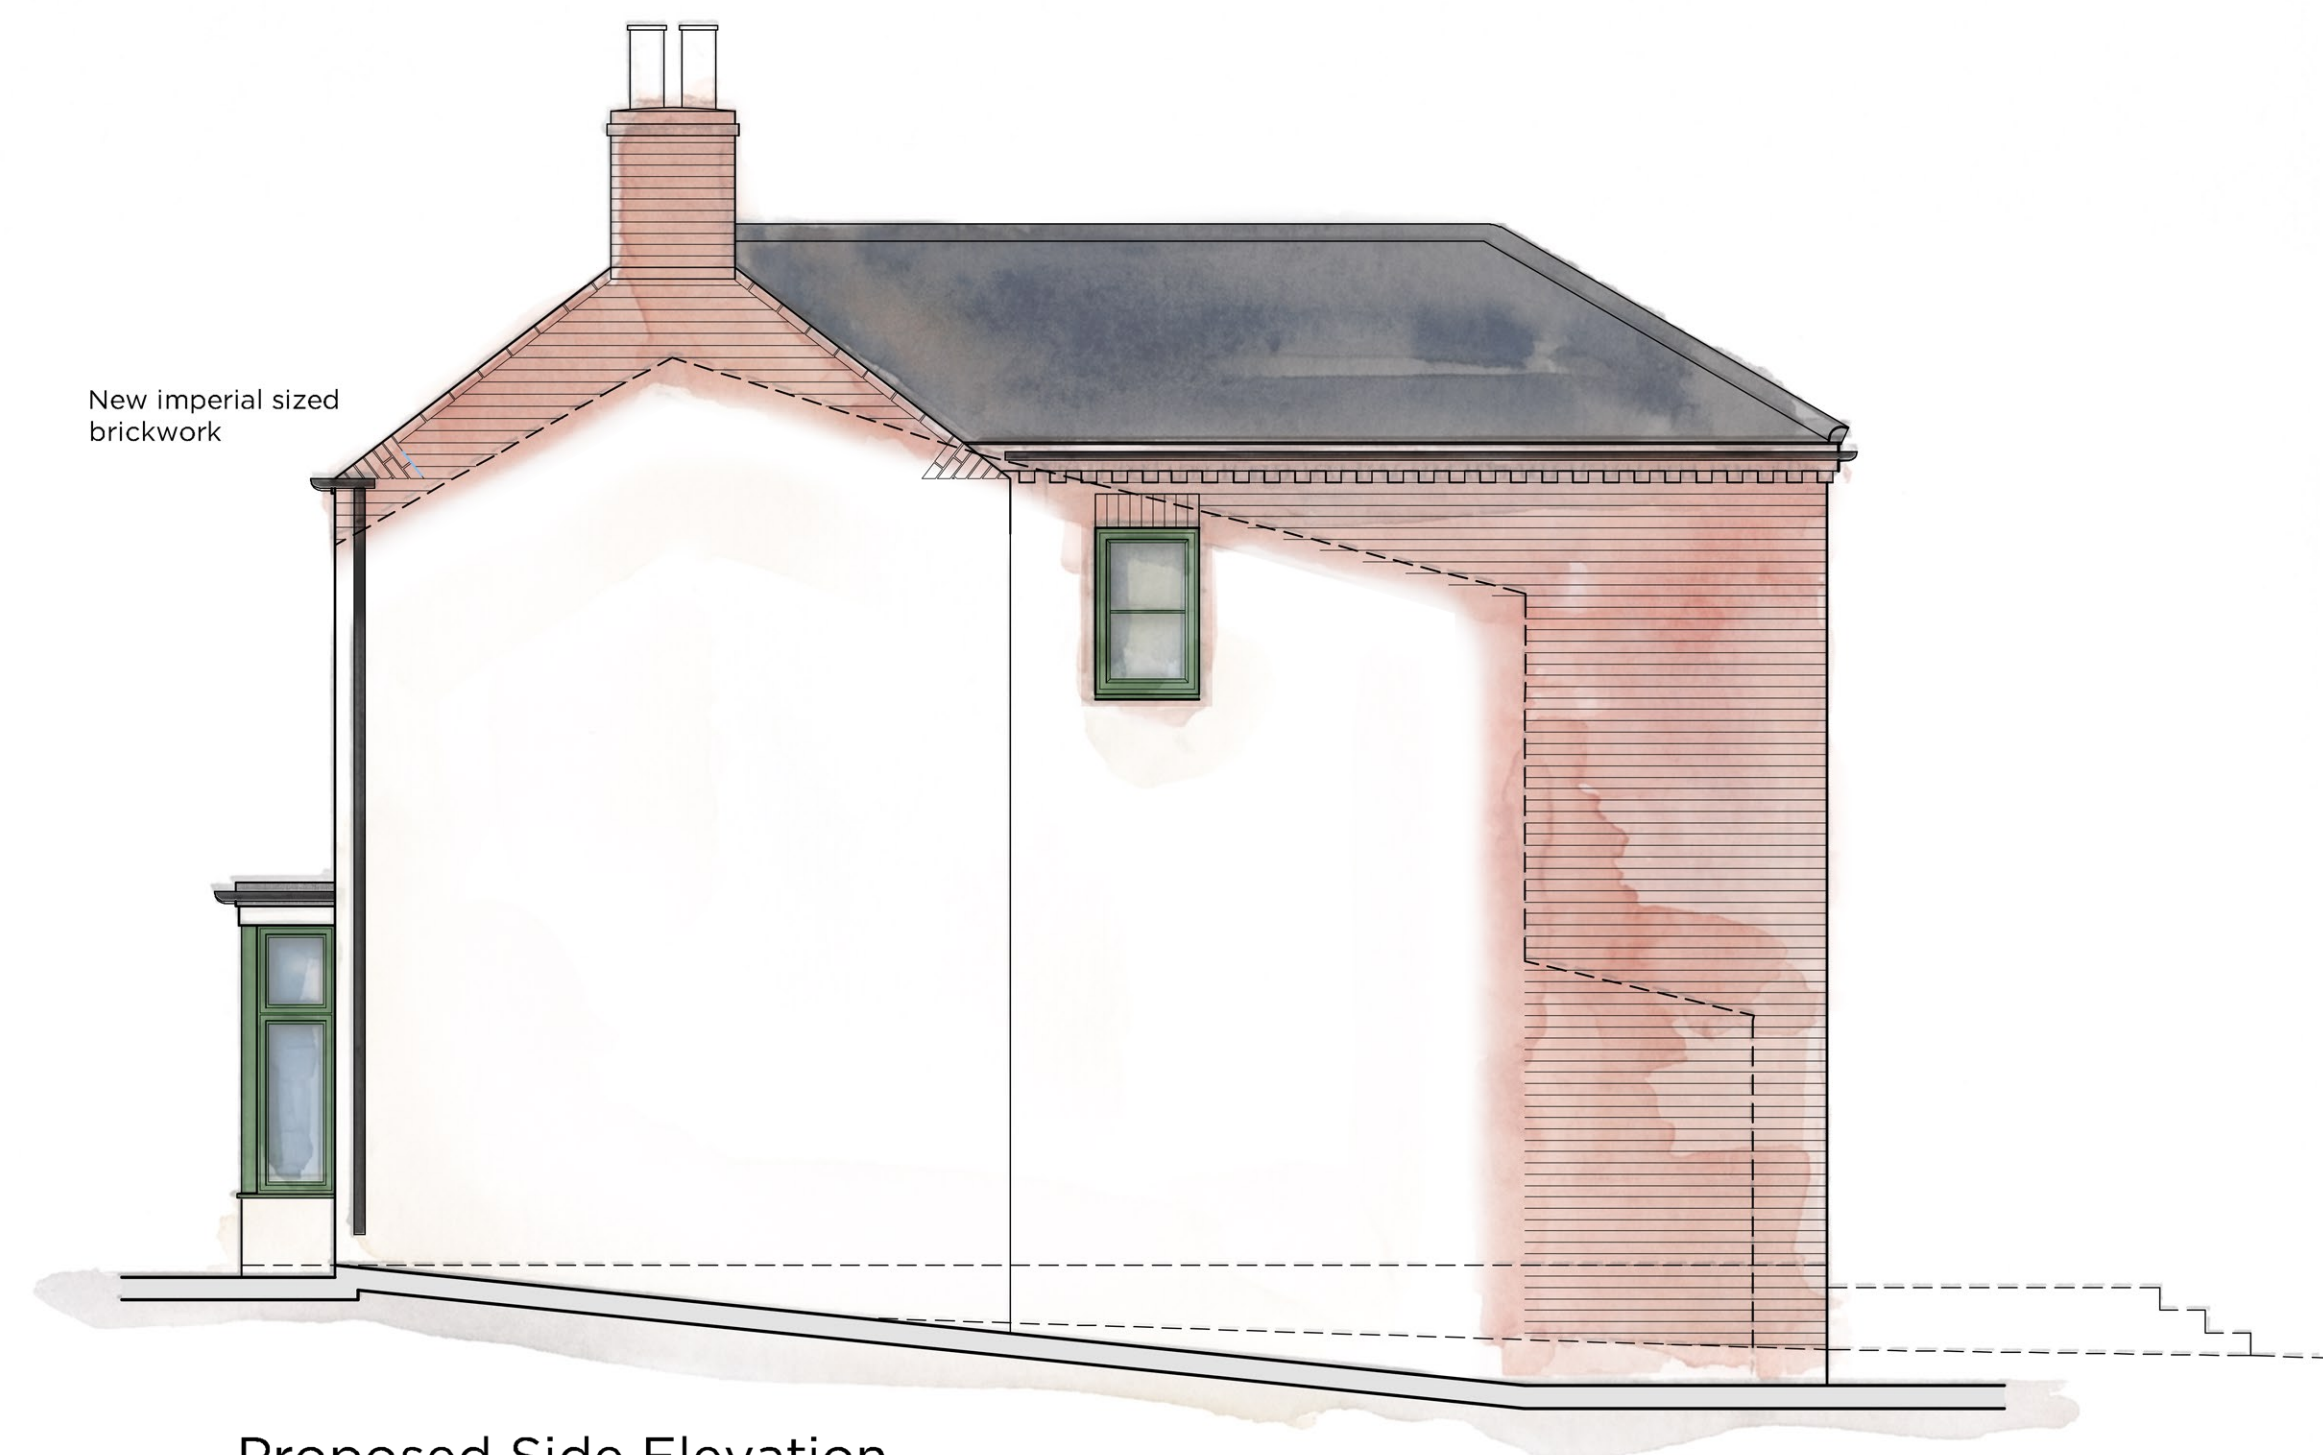

Proposed Side Elevation

 

seven22
ARCHITECTURE LTD

22 SHORE VIEW, PETERBOROUGH
CAMBRIDGESHIRE, PE7 8FS
E:info@seven22.co.uk - T:07799 585277

PROJECT
EXTENSION & ALTERATIONS
to FORMER POST OFFICE
110 BARRIER BANK
COWBIT
LINCOLNSHIRE
PE12 6AQ

SH
SCENIC
HOMES

CLIENT
SCENIC HOMES LTD

TITLE
PROPOSED ELEVATIONS

DRAWING No.
114a - P03

SCALE	DATE	REV
1:50 @ A1 - 1:100 @ A3	MARCH 2026	