




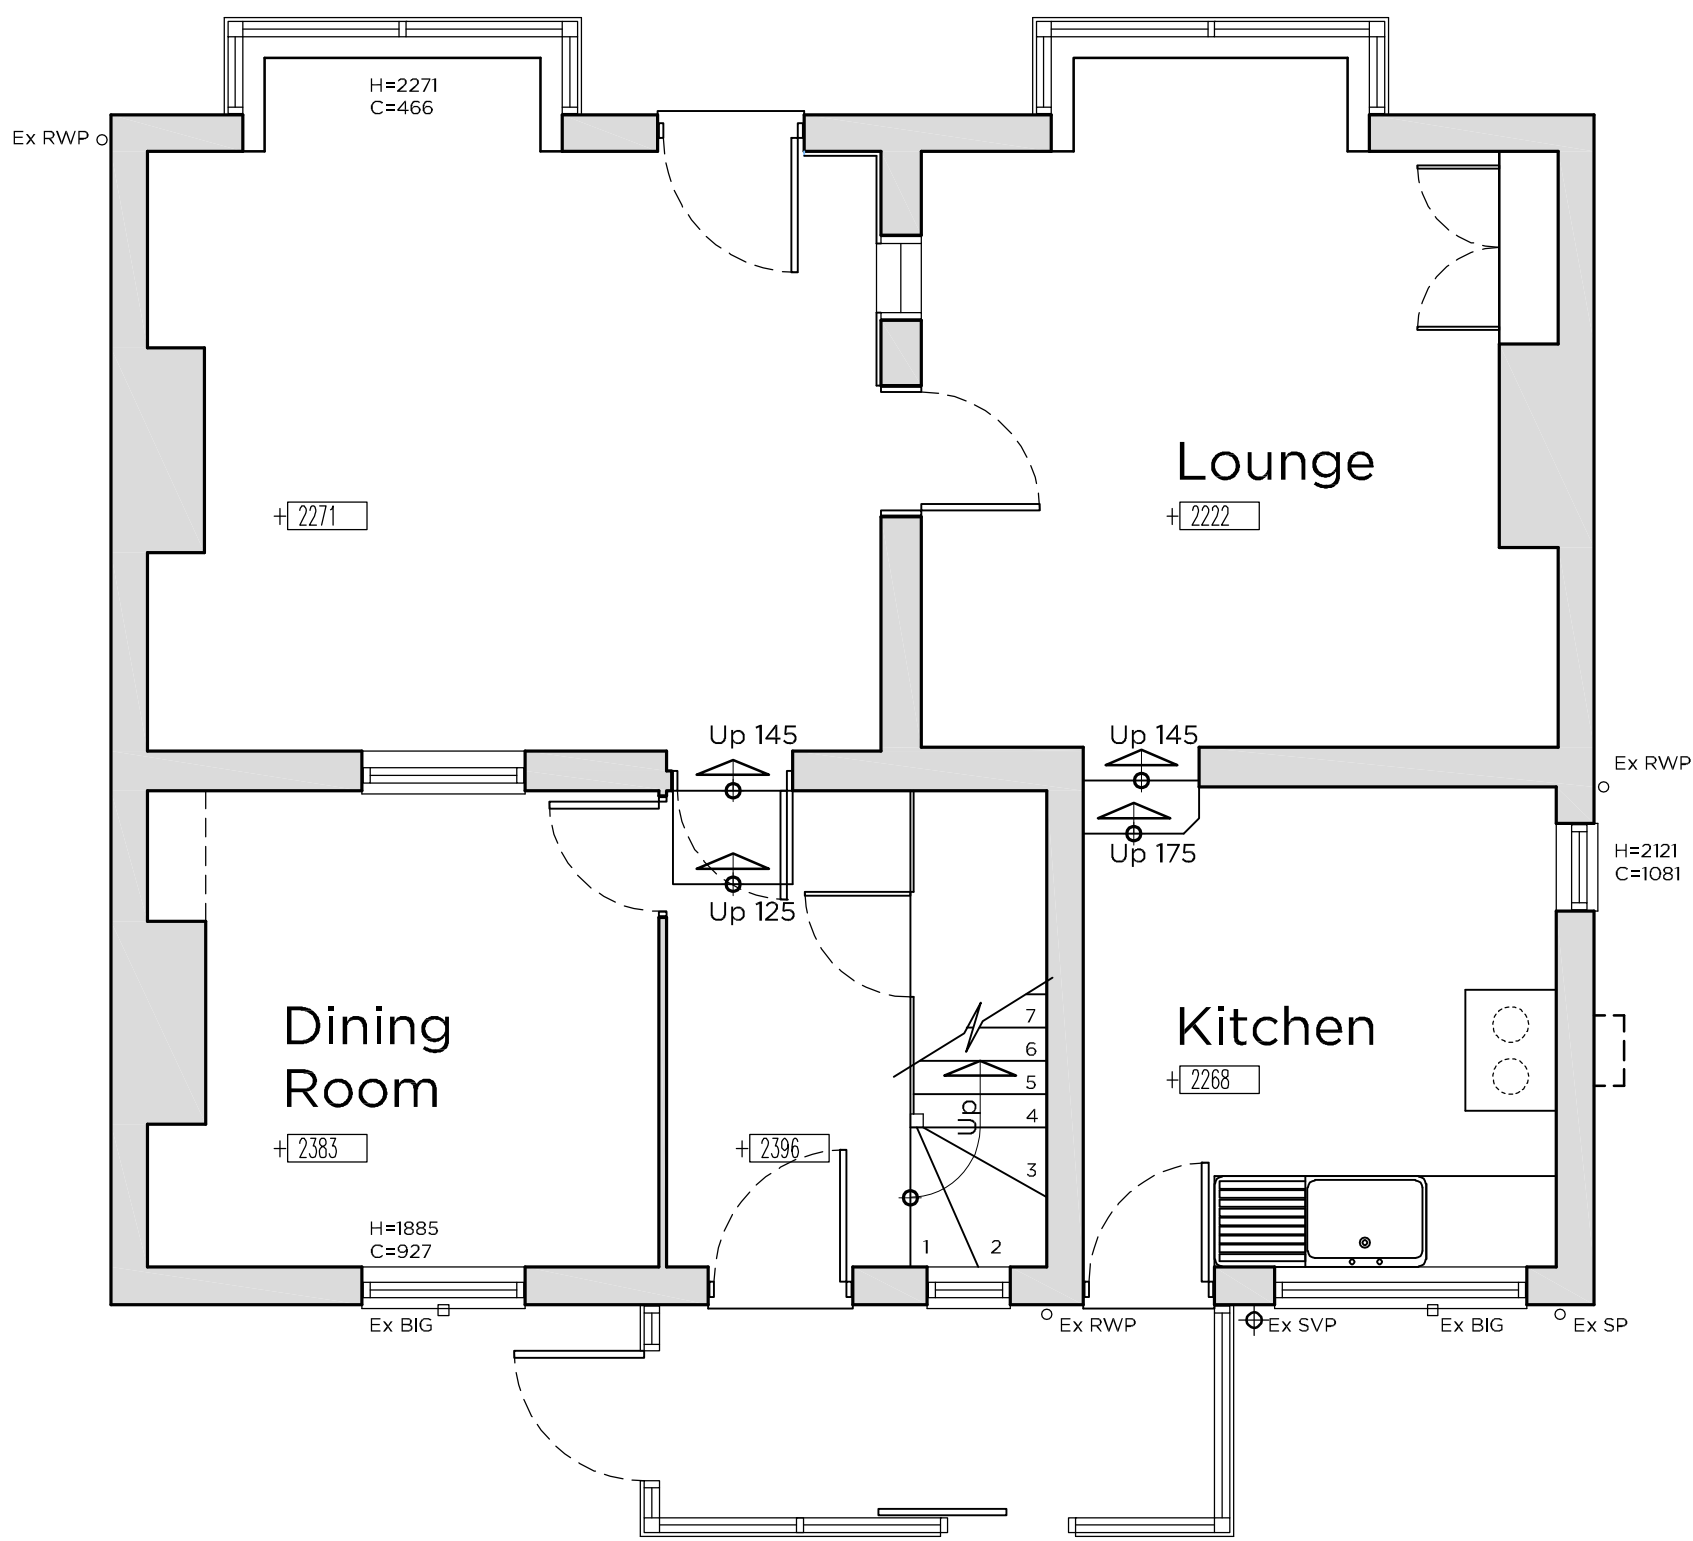


Existing Ground Floor Plan

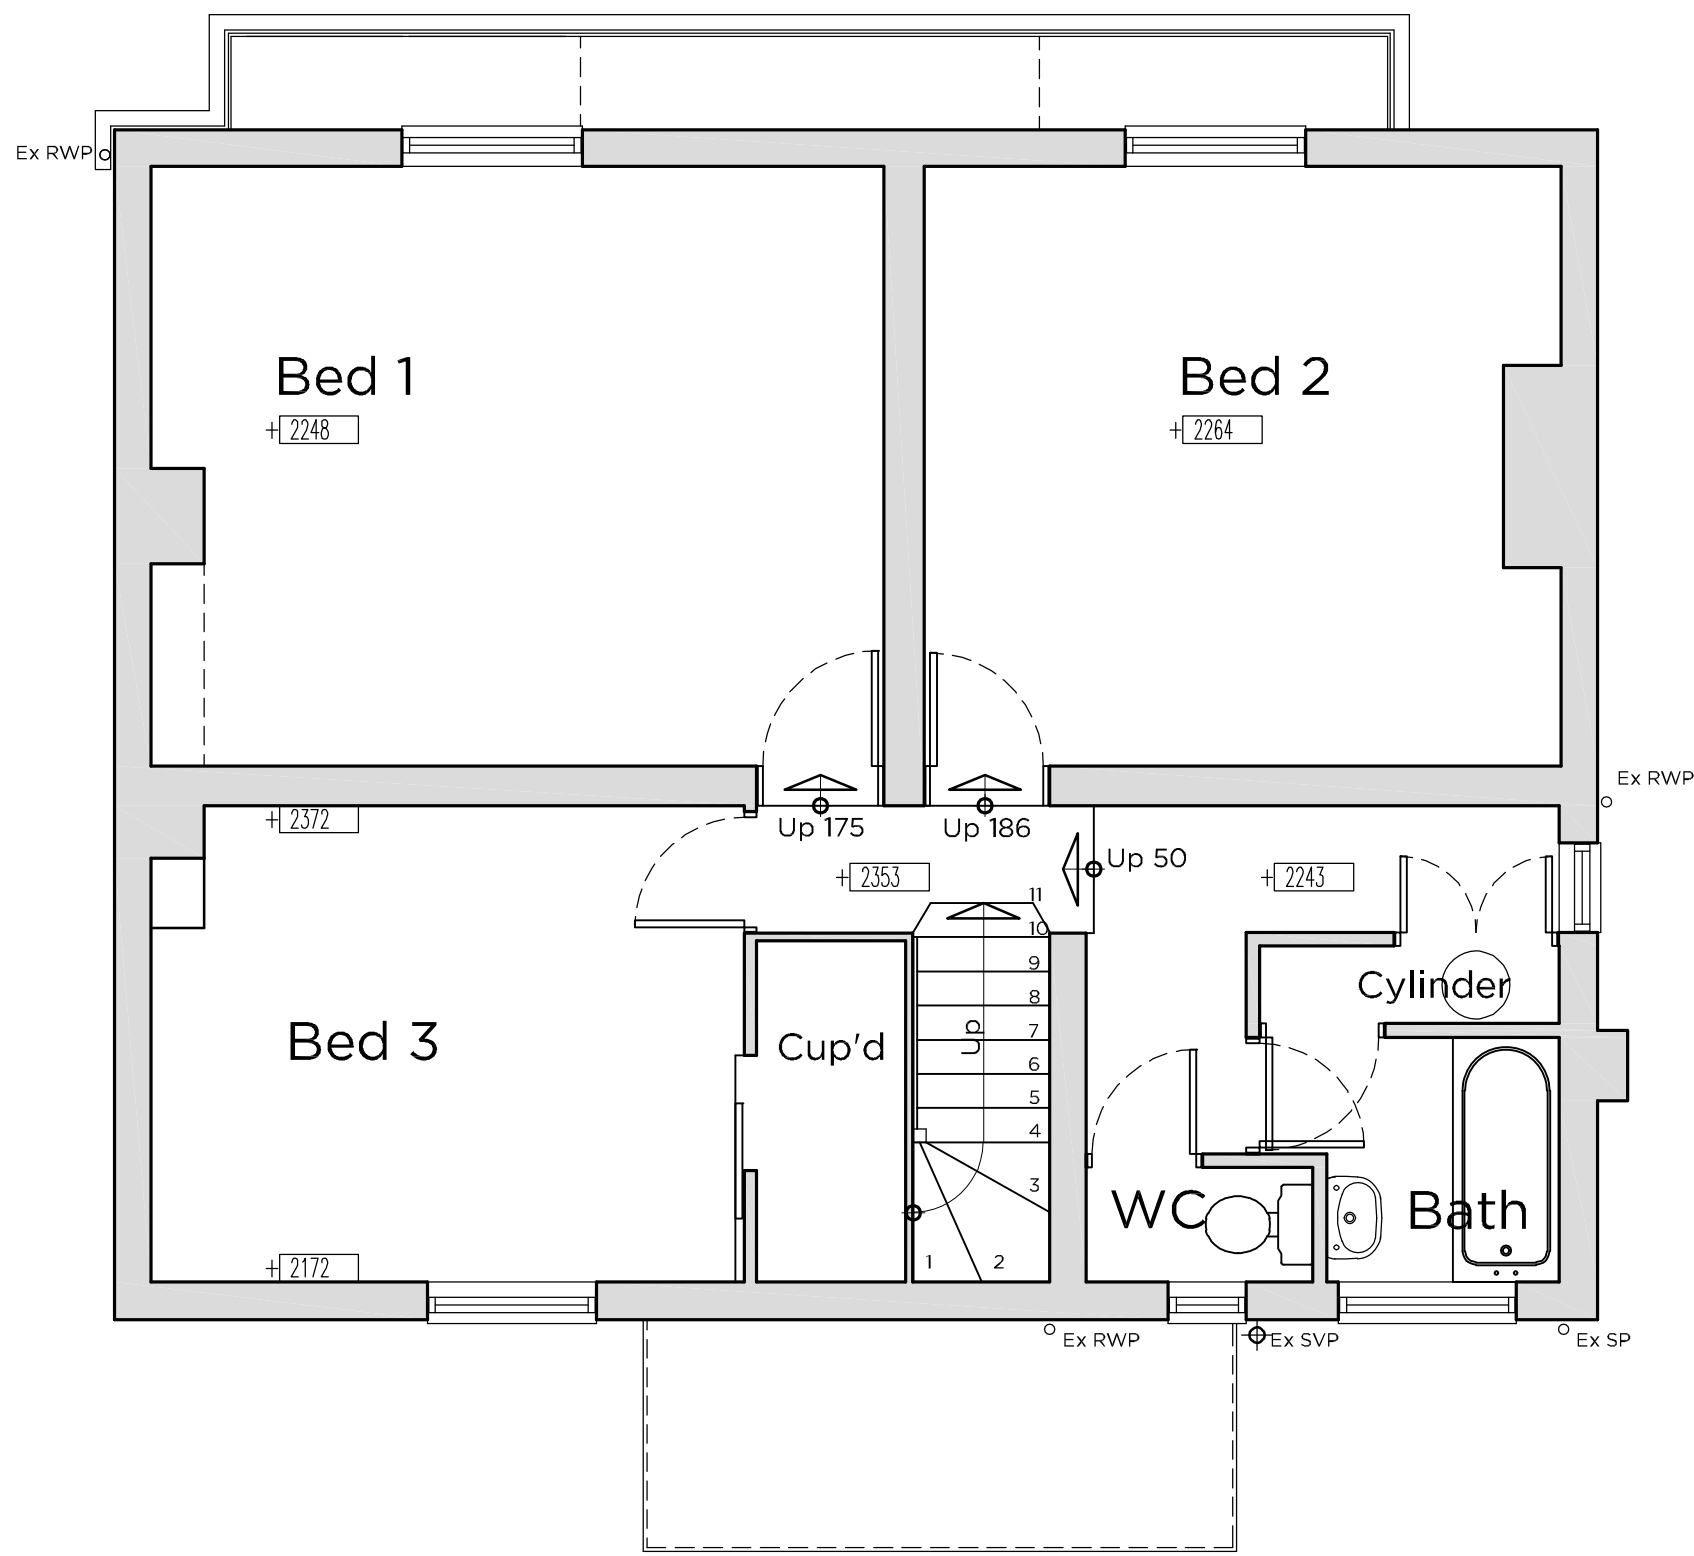

Existing First Floor Plan

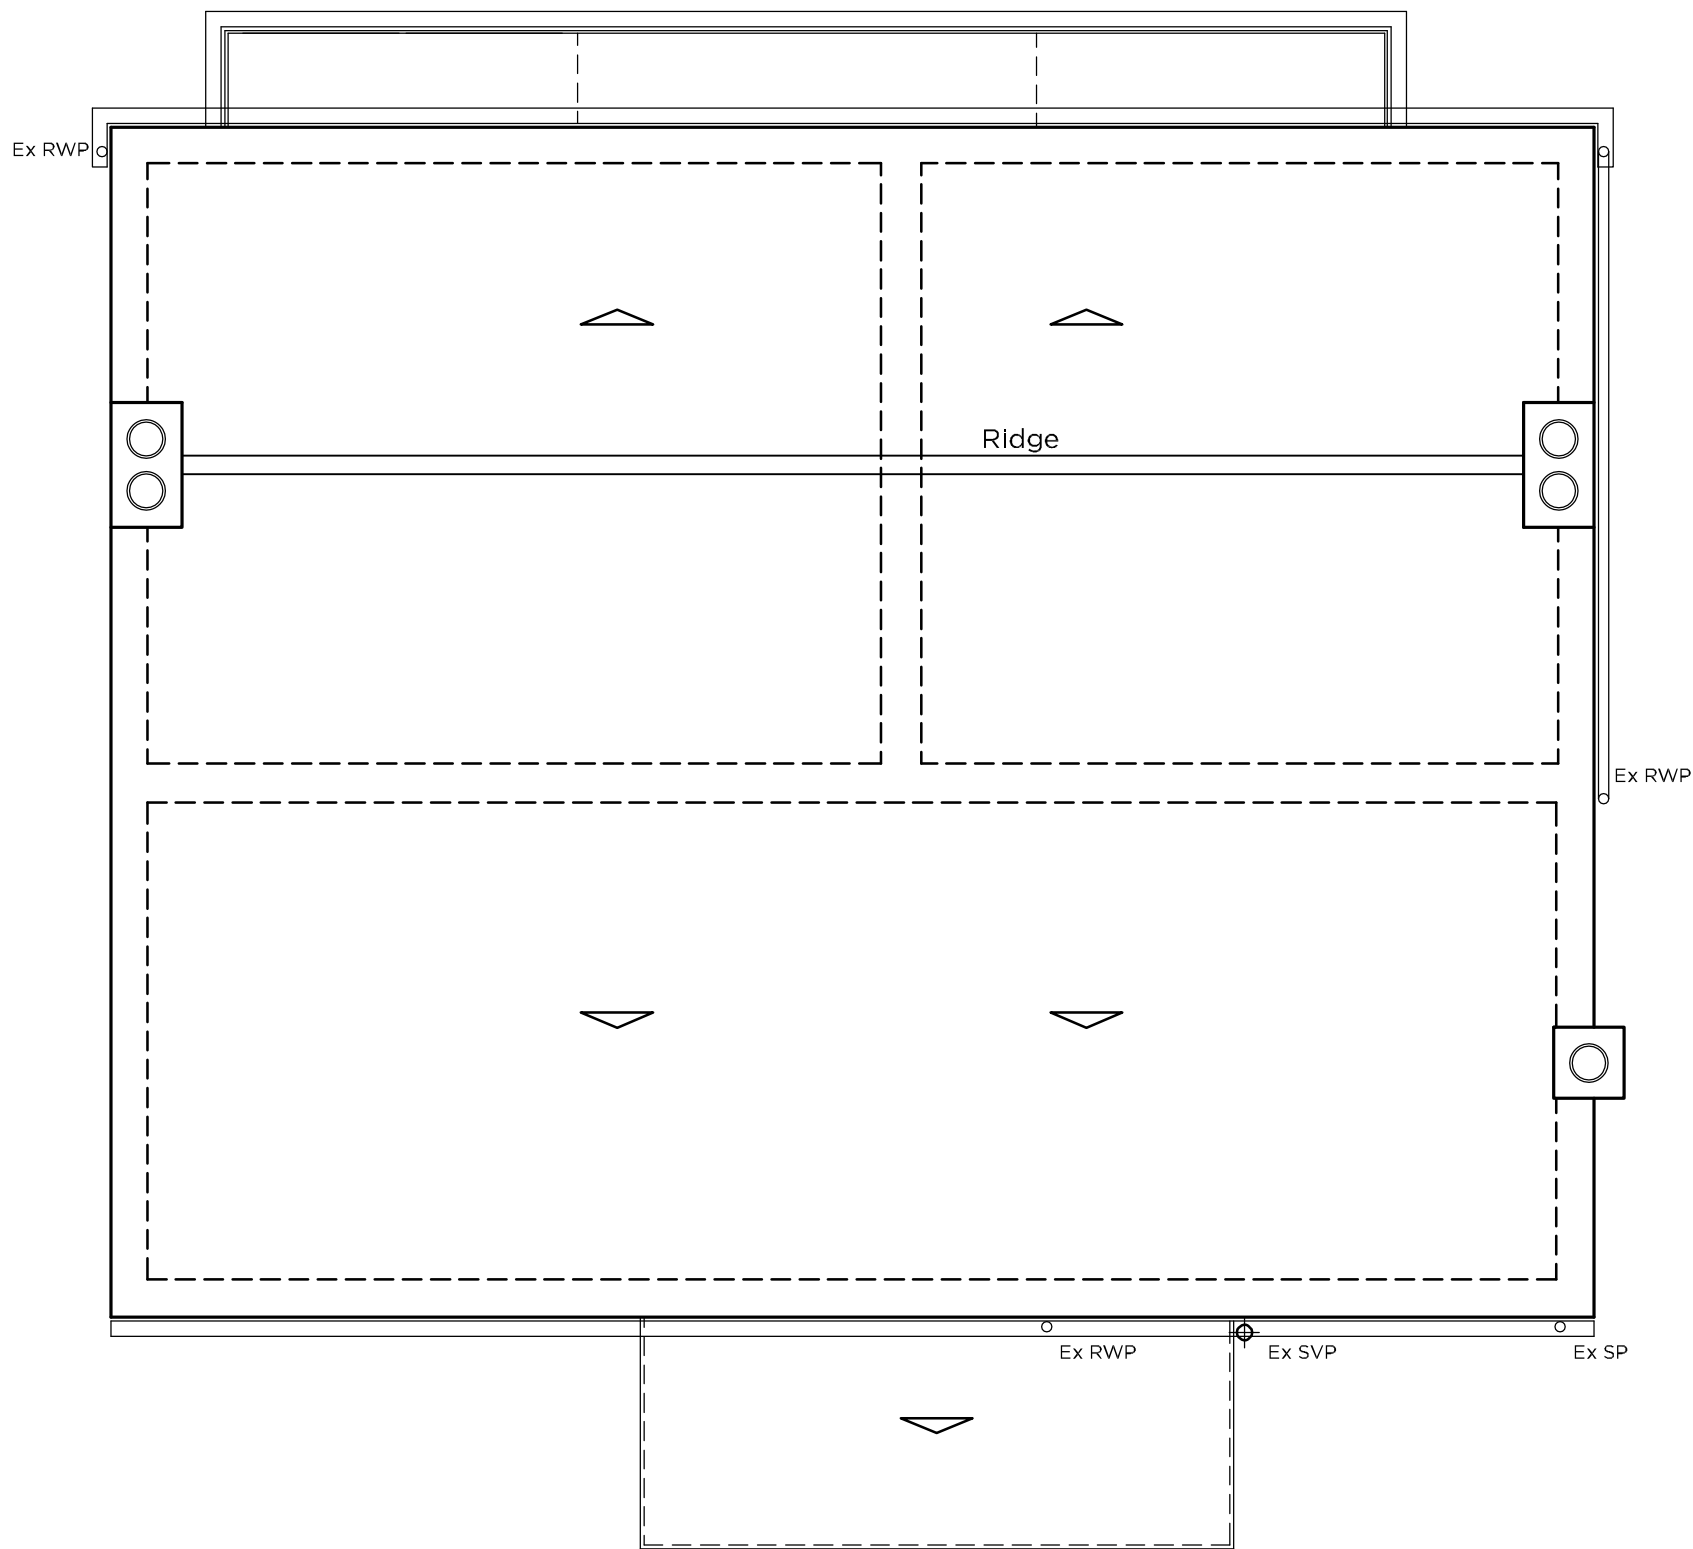

Existing Roof Plan

 

seven22

ARCHITECTURE LTD

22 SHORE VIEW, PETERBOROUGH
CAMBRIDGESHIRE, PE7 8FS
E.info@seven22.co.uk - T.07799 585277

PROJECT

EXTENSION & ALTERATIONS
to FORMER POST OFFICE
110 BARRIER BANK
COWBIT
LINCOLNSHIRE
PE12 6AQ

CLIENT

SCENIC HOMES LTD

TITLE

EXISTING GROUND & FIRST FLOOR PLANS
& ROOF PLAN

DRAWING No.

114a - S01

SCALE

1:50 @ A1 - 1:100 @ A3

DATE

MARCH 2026

REV

SH

SCENIC
HOMES