




SOUTH ELEVATION




EAST ELEVATION




WEST ELEVATION

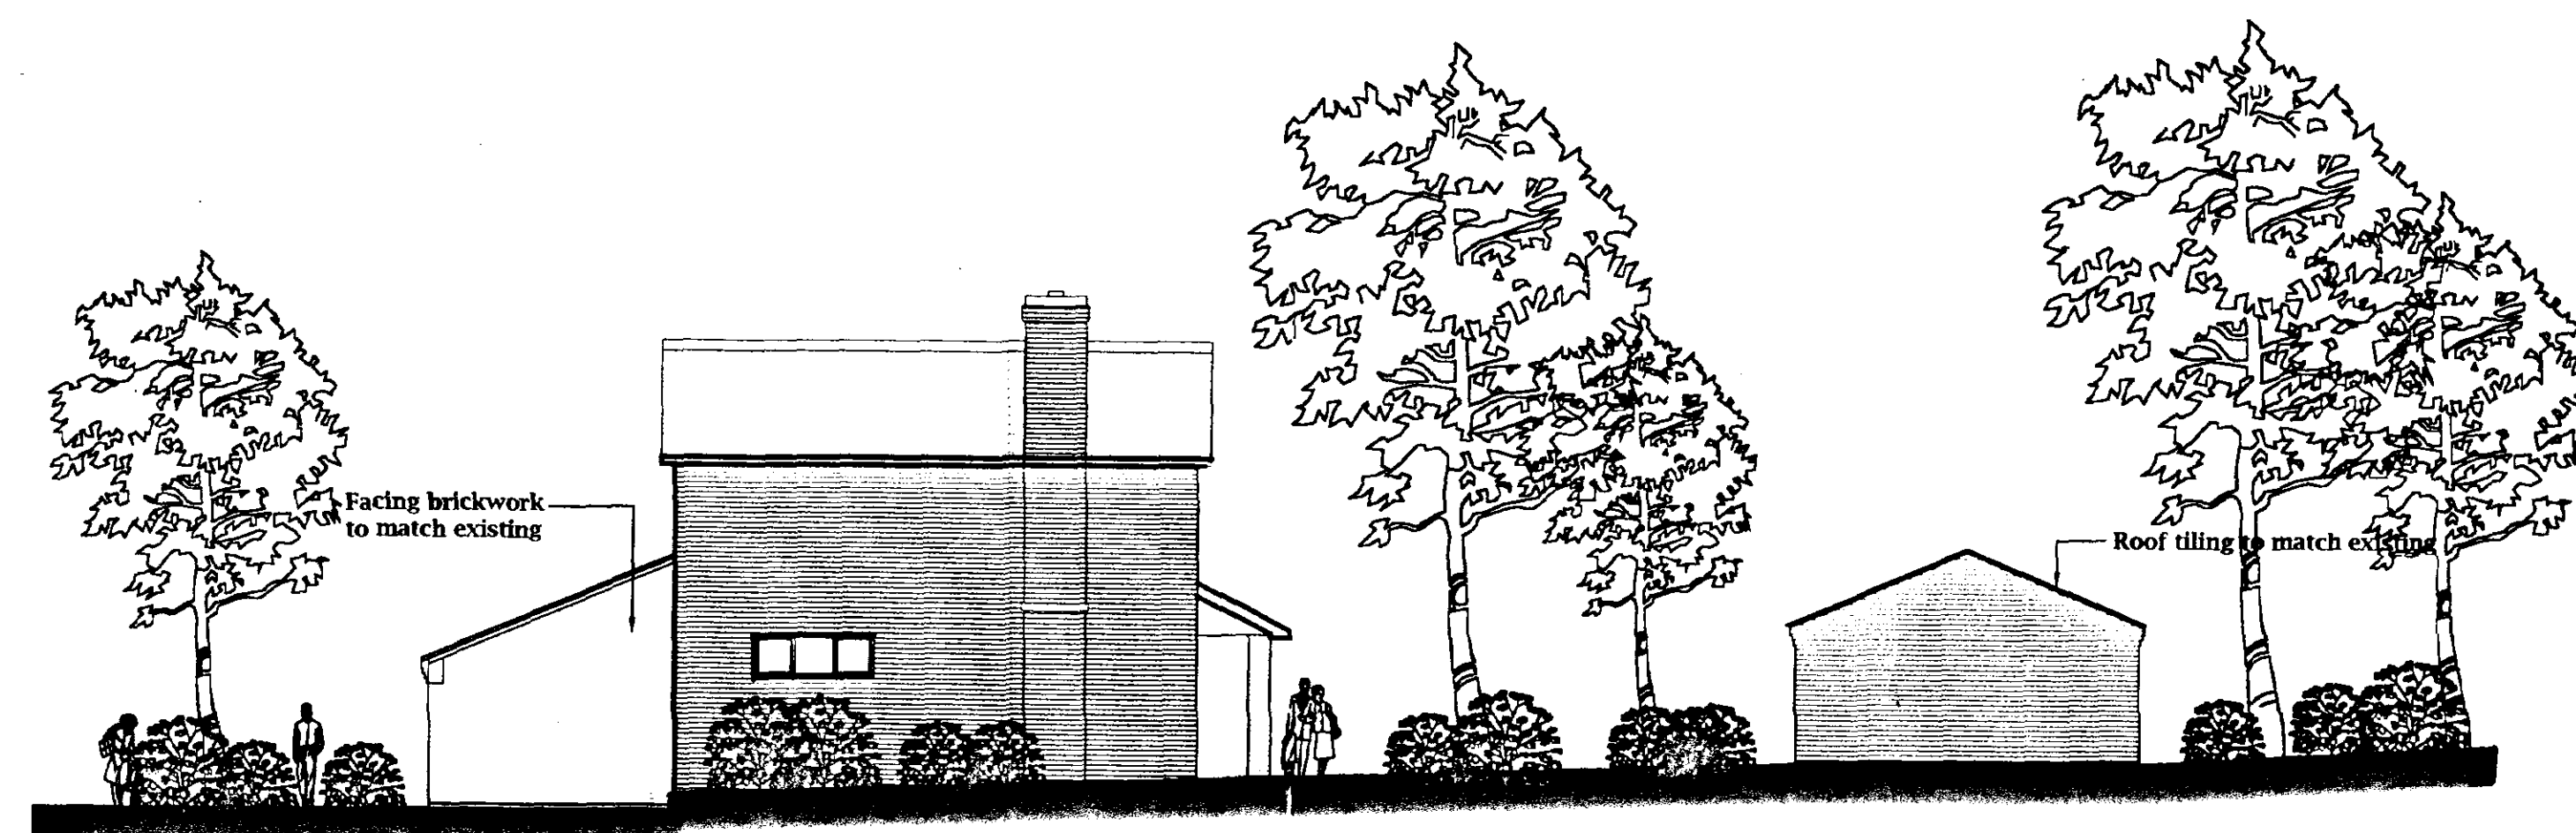

NORTH ELEVATION

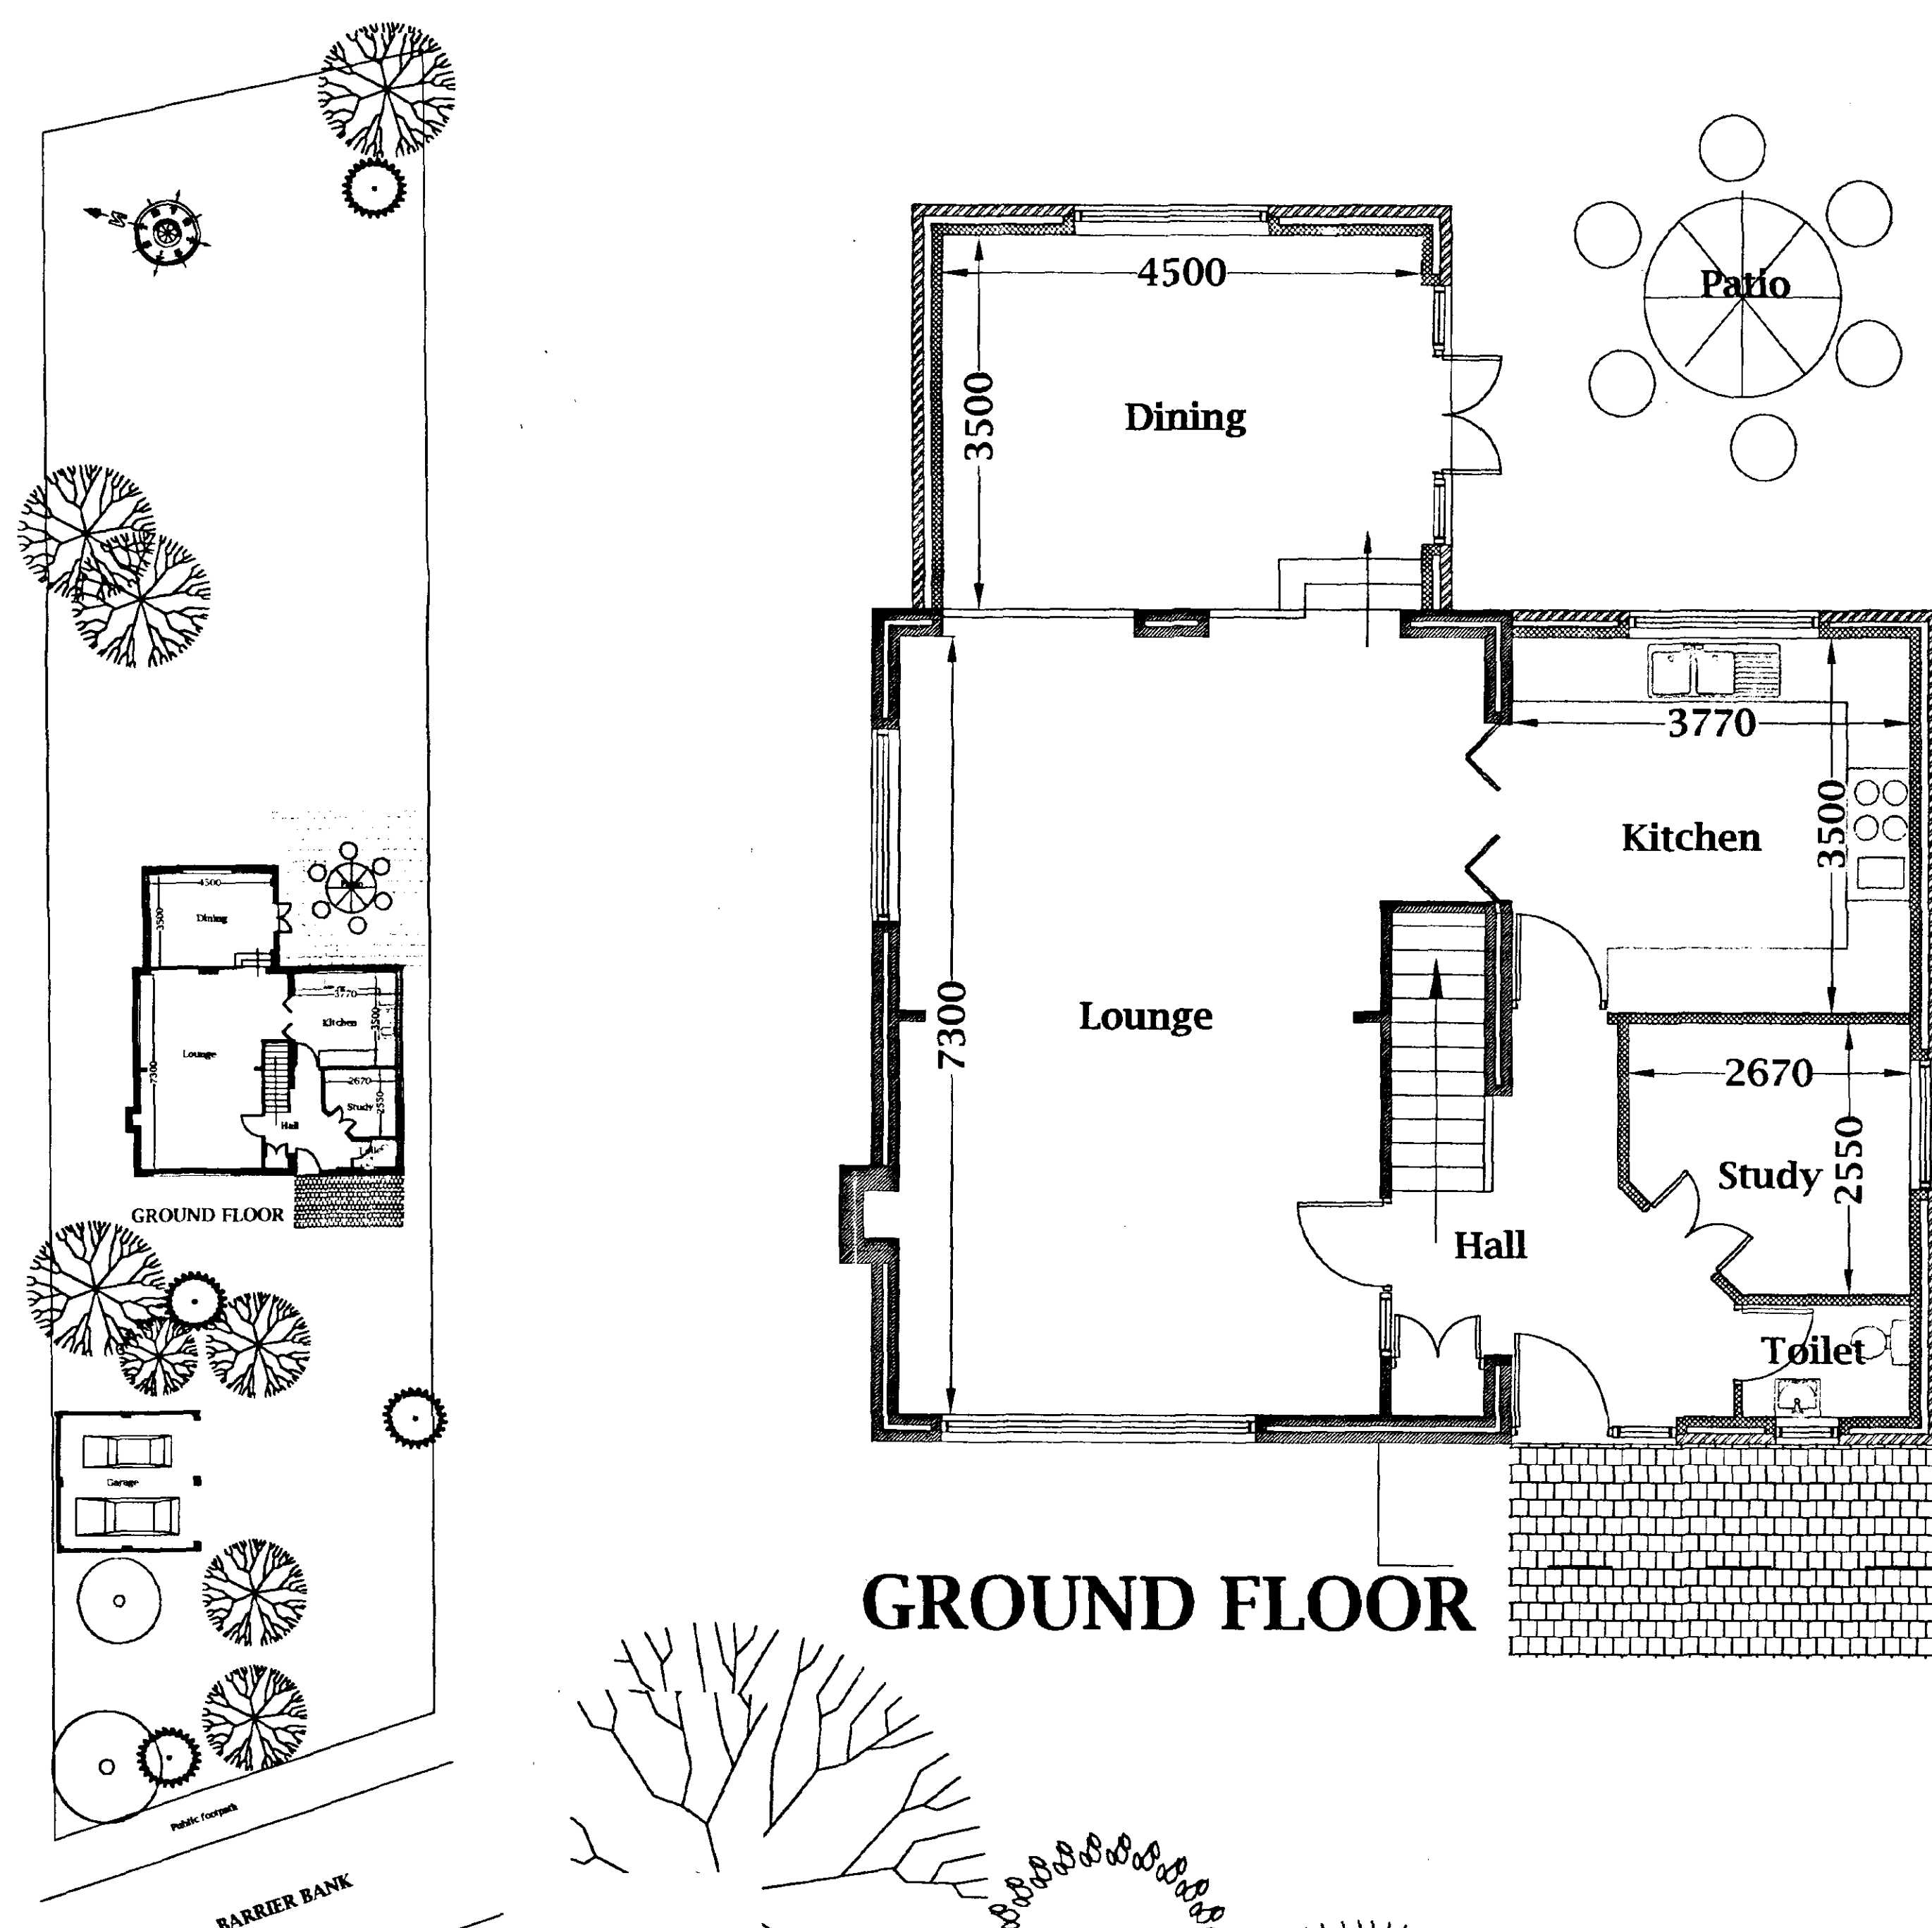

GROUND FLOOR

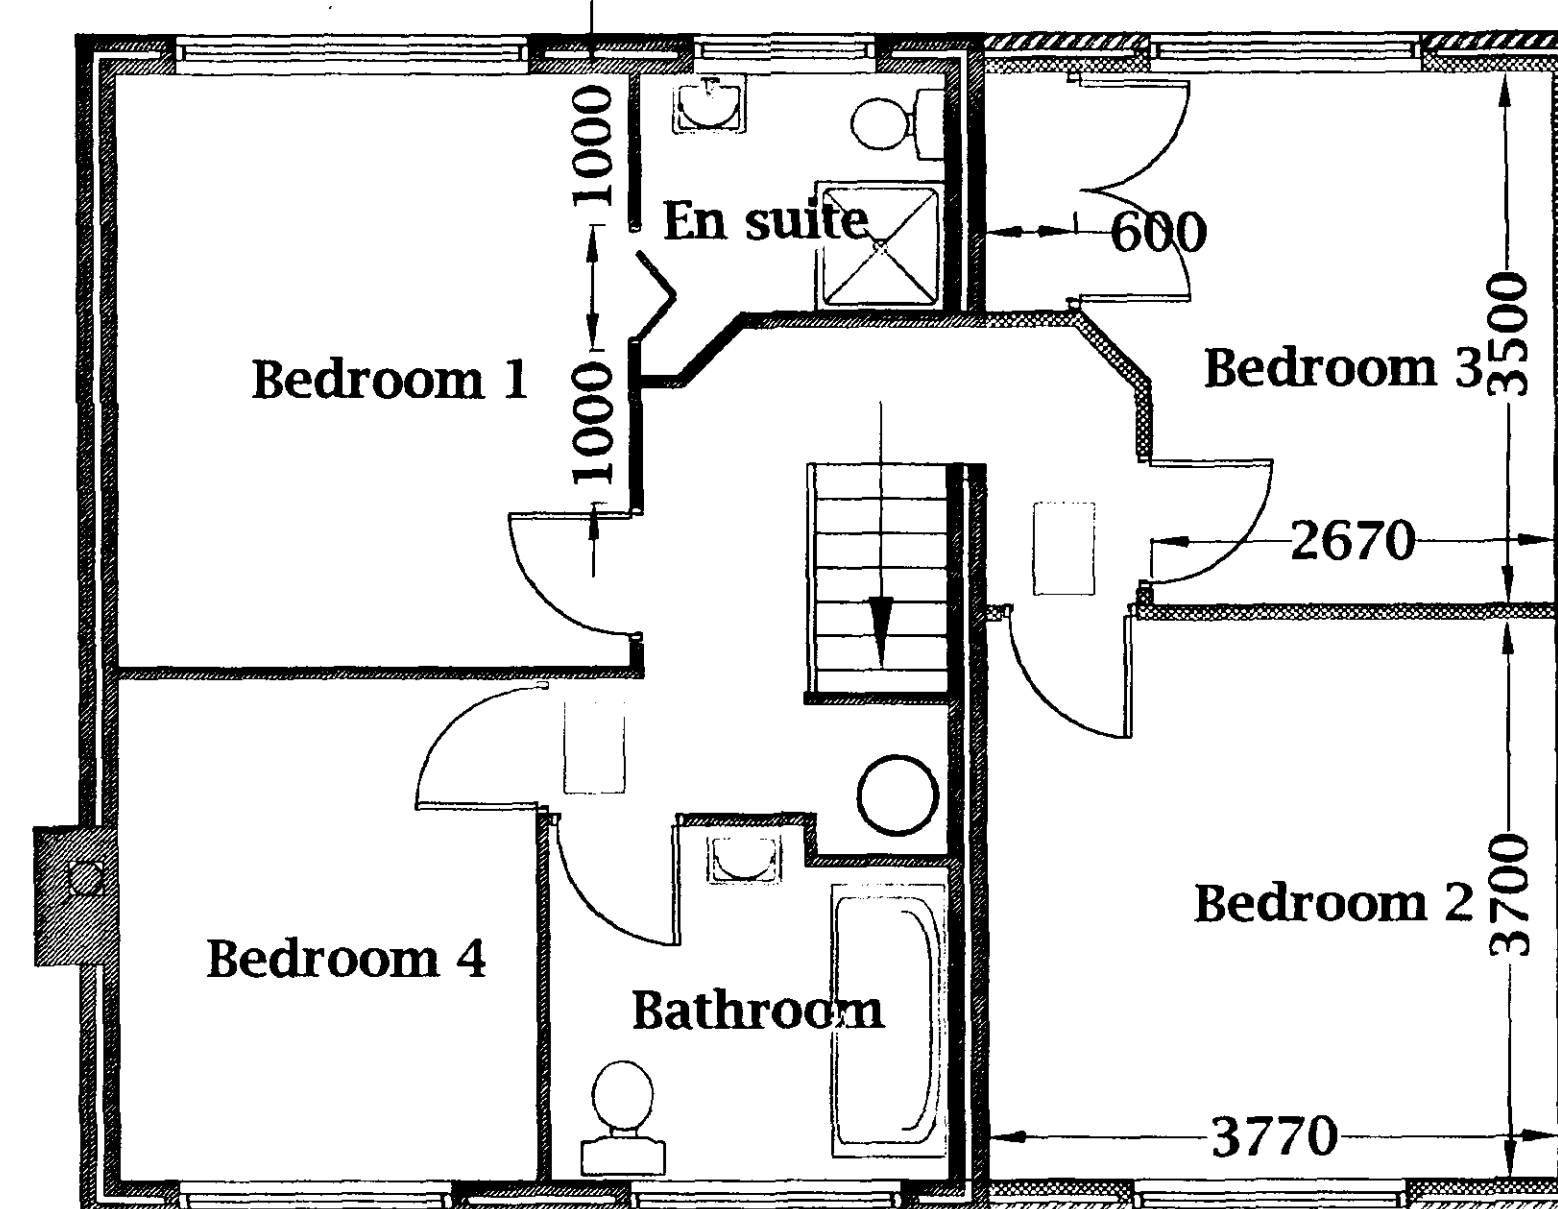


FIRST FLOOR

DETERMINED
PLAN


SHOC
Planning & Development
18 MAR 2002
Ref 0319/02

SITE PLAN
Scale 1:200

JOHN D LYNCH partnership CHARTERED ARCHITECTS	
Client: Mr & Mrs Evans	
Project: Alterations & Extensions to 146 Barrier Bank, Cowbit	
Drawing: Plans & Elevations	
Date: Feb 2002	Drawn: JDL
Job No. 1544	Drawing No. AD/5
Scale: 1:50 & 1:100	Revision No. 1.3

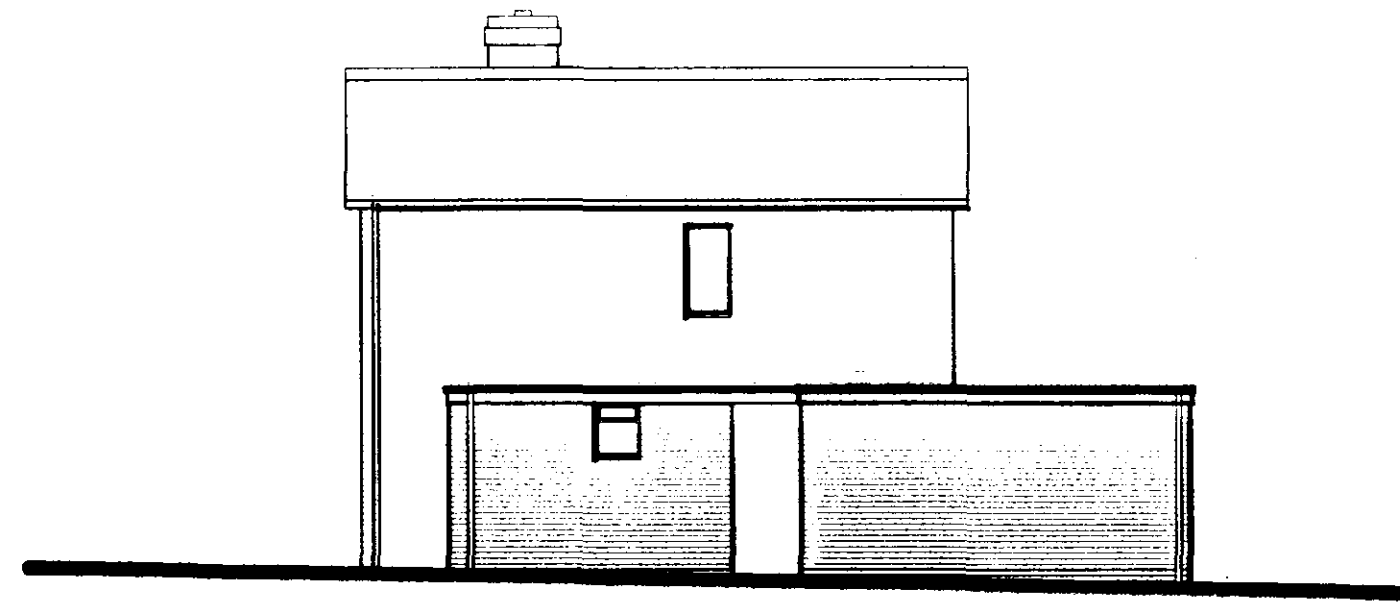

SOUTH ELEVATION

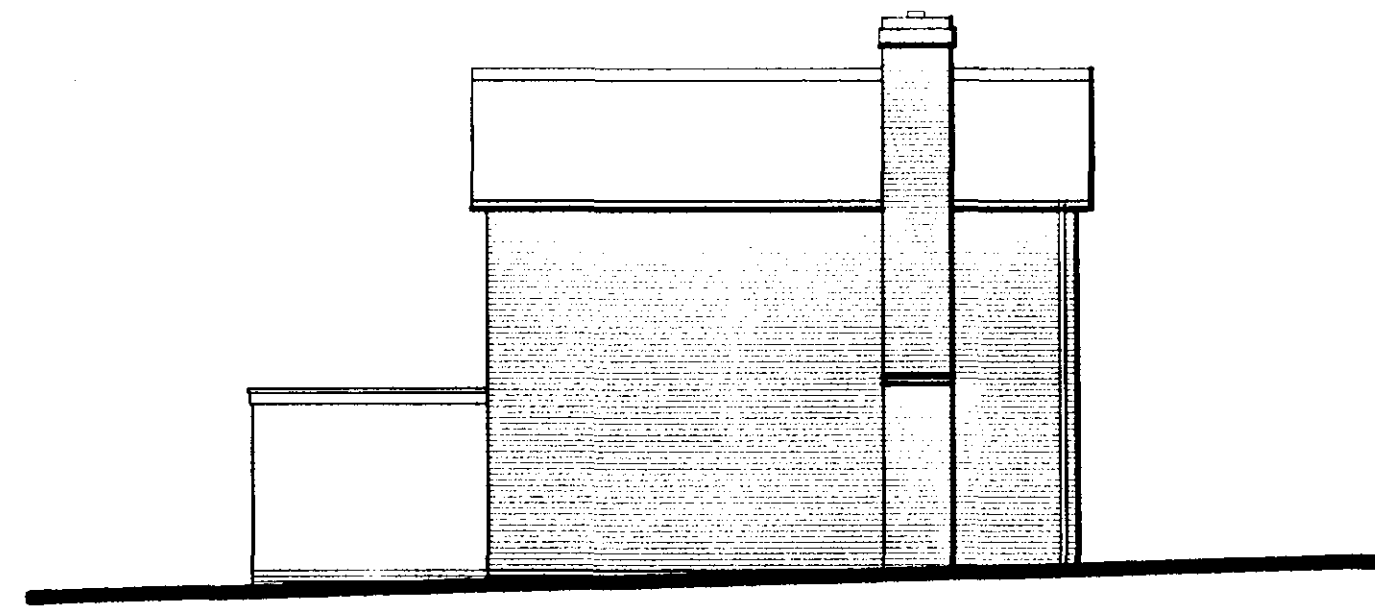


NORTH ELEVATION




WEST ELEVATION




EAST ELEVATION

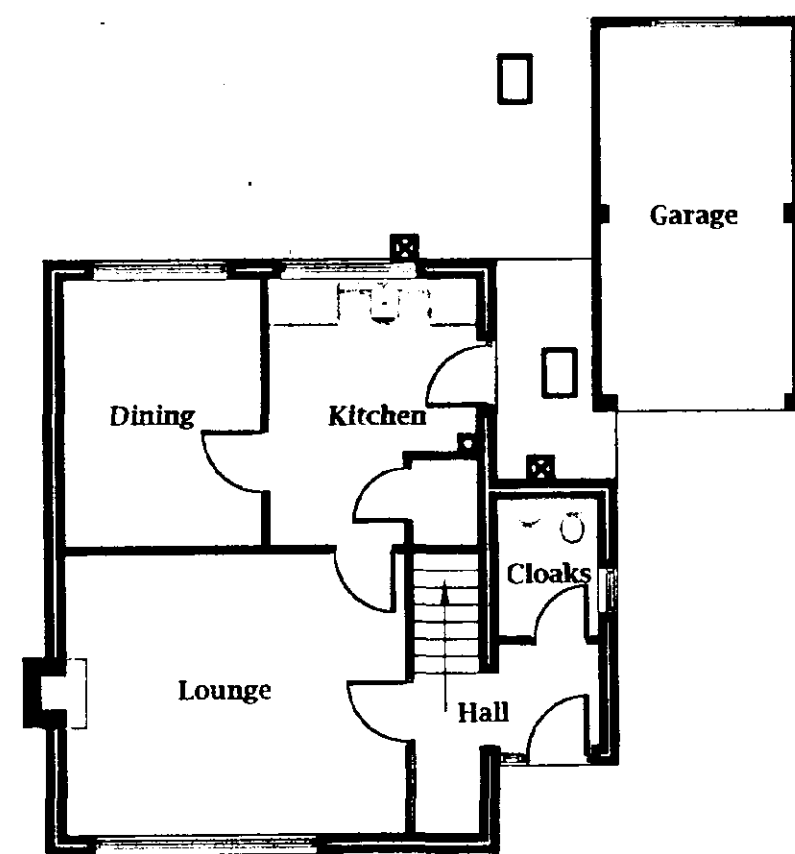

EXISTING
GROUND FLOOR

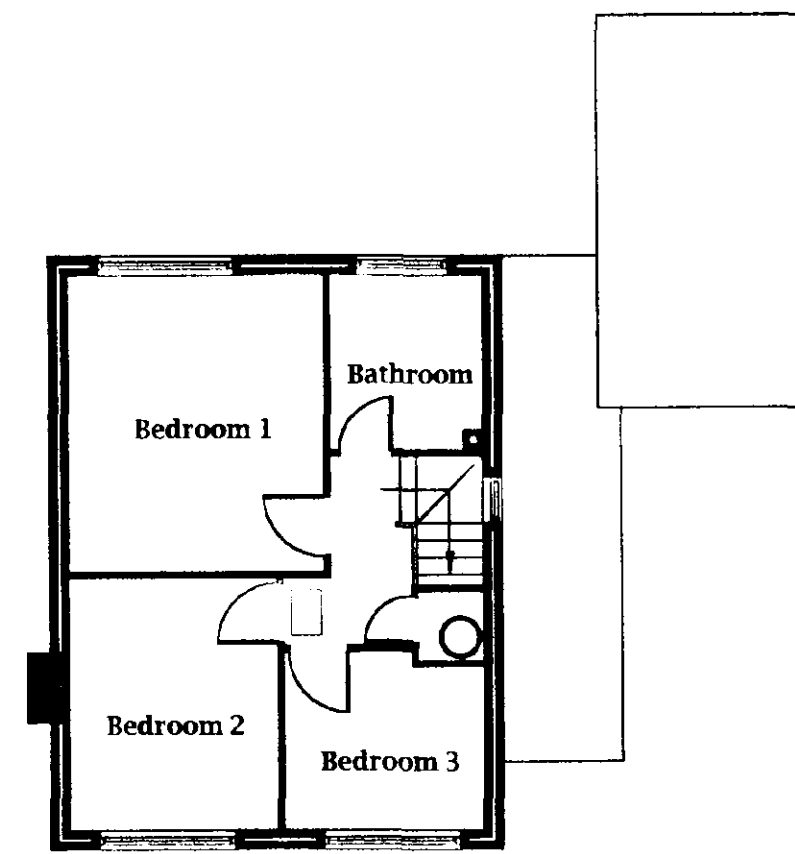


EXISTING
FIRST FLOOR

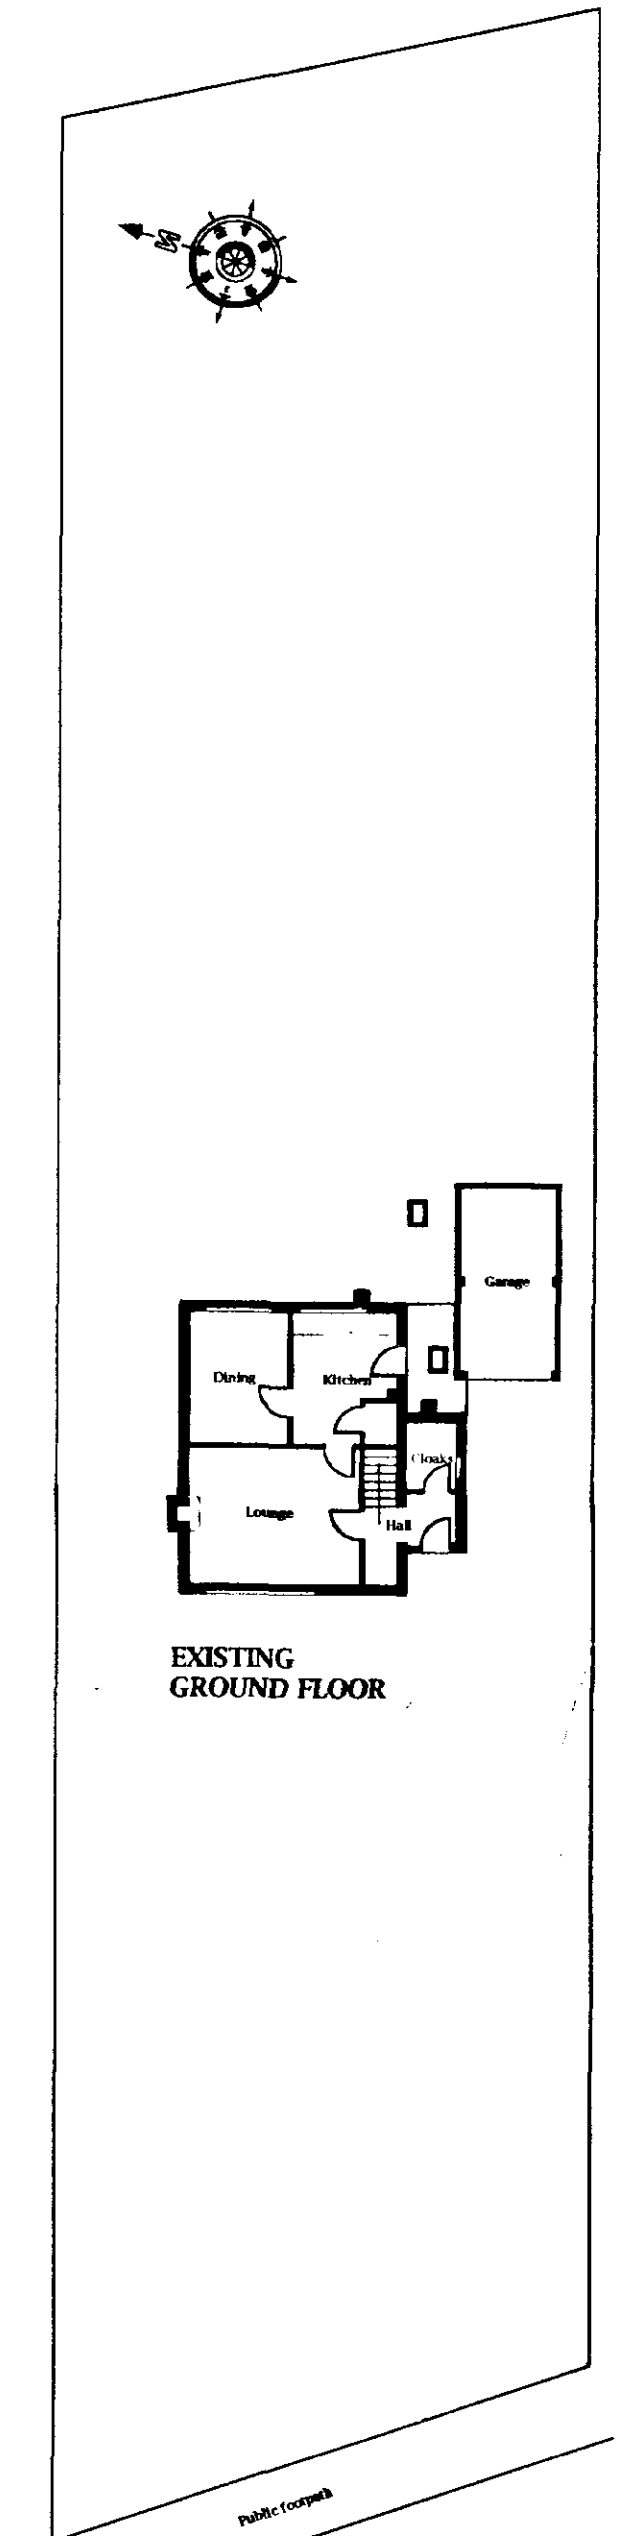



EXISTING
GROUND FLOOR

BARRIER BANK

SITE PLAN
Scale 1:200

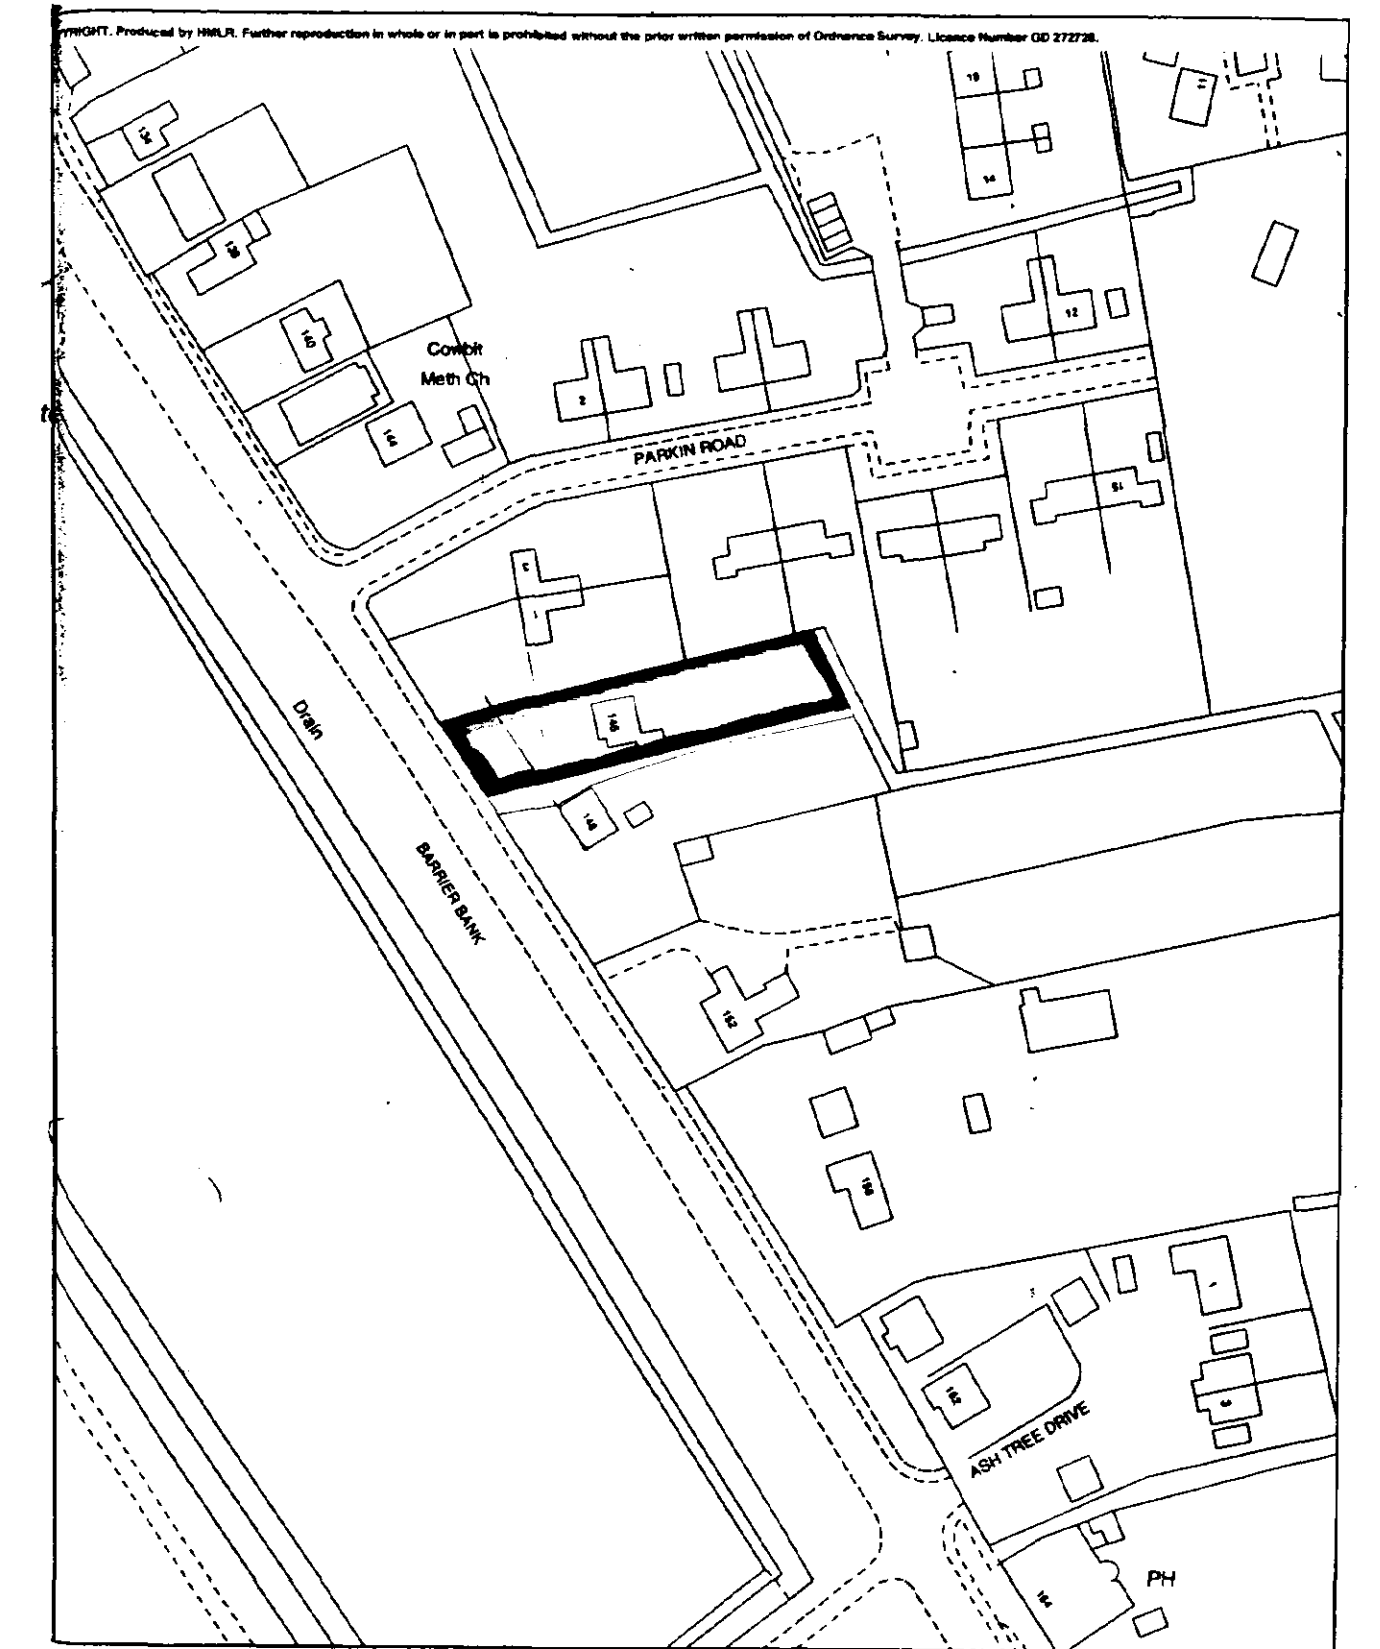

LOCATION PLAN
Scale 1:1250

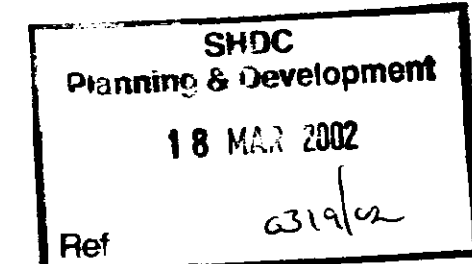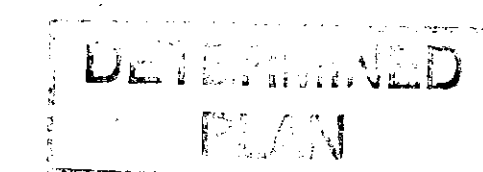

JOHN D LYNCH partnership CHARTERED ARCHITECTS	
Client: Mr & Mrs Evans	
Project: Alterations & Extensions to 146 Barrier Bank, Cowbit	
Drawing: Existing Plans & Elevations	
Date: Feb 2002	Drawn: JDL
Job No. 1544	Drawing No. AL/1
Scale: 1:1250 & 1:100	Revision No.