



Produced 13.04.2011 from the Ordnance Survey National Geographic Database and incorporating surveyed revision available at this date. © Crown Copyright 2011.


Reproduction in whole or part is prohibited without the prior permission of Ordnance Survey.

Ordnance Survey, the OS Symbol and OS Sitemap are registered trademarks of Ordnance Survey, the national mapping agency of Great Britain.

The representation of a road, track or path is no evidence of a right of way.

The representation of features as lines is no evidence of a property boundary.

Part or all of this OS Sitemap is enlarged from mapping produced at one or more of the following scales: 1:1250, 1:2500, 1:10000.

 

Scale 1:1250


Supplied by: **Bookmark Spalding Ltd**
Serial number: 00117600
Centre coordinates: 526616.5 318814

Further information can be found on the OS Sitemap Information leaflet or the Ordnance Survey web site:
www.ordnancesurvey.co.uk






PROPOSED FRONT ELEVATION 1:100
west facing

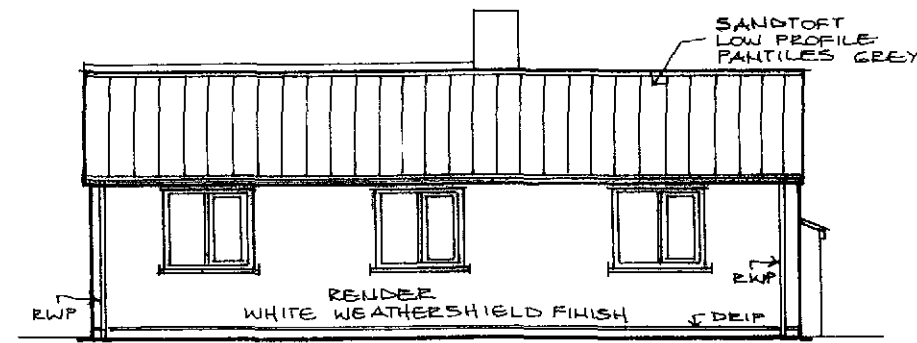


PROPOSED REAR ELEVATION 1:100
east facing

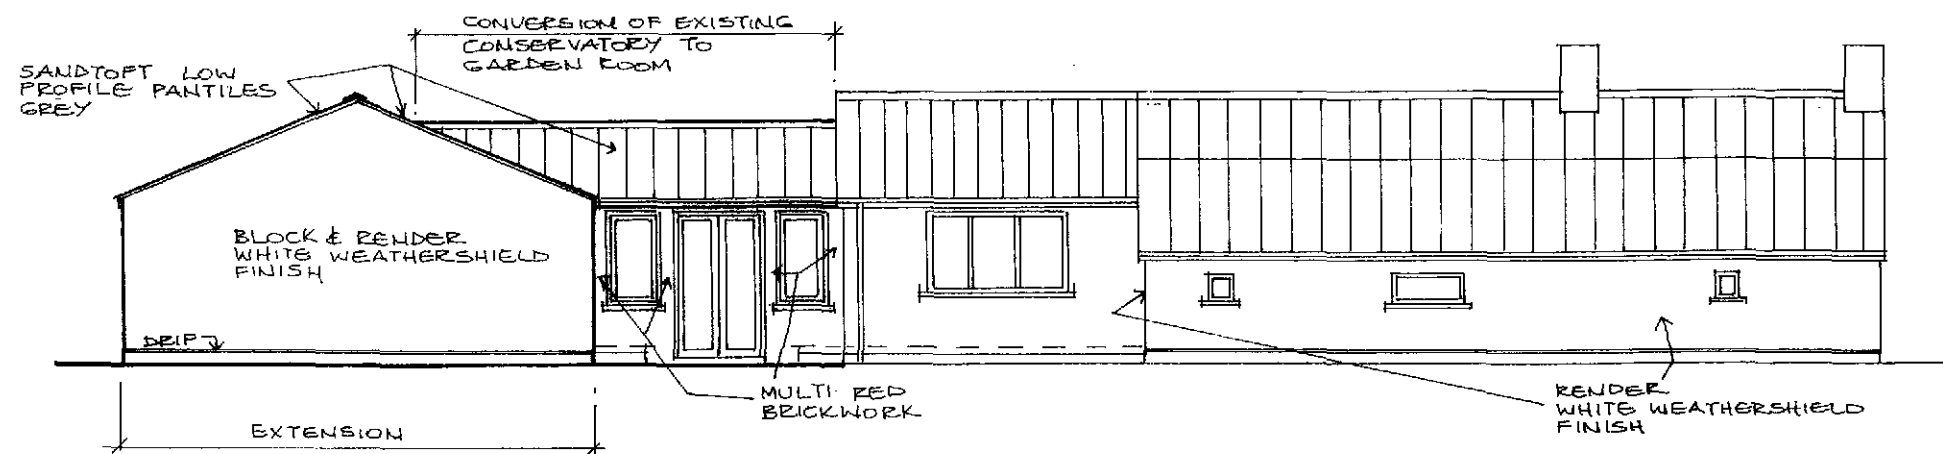

PROPOSED SIDE ELEVATION 1:100
north facing

SHDC
Planning & Development
03 MAY 2011
Ref: 0323-11

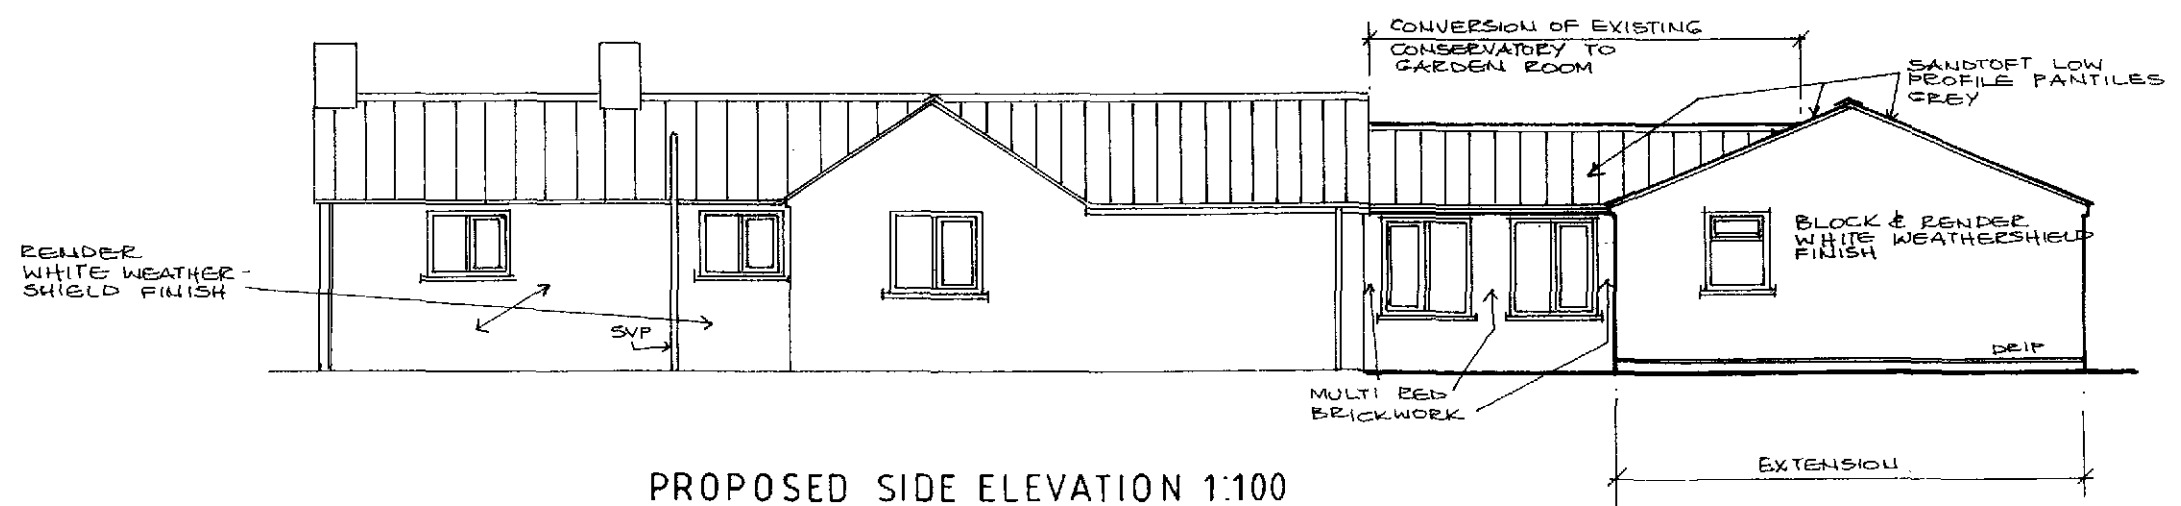

PROPOSED SIDE ELEVATION 1:100
south facing

Proposed Conversion of existing
Conservatory to Garden Room,
Rear Single Storey Extension &
Alteration to Existing Dwelling
at Walnut Tree Cottage
Mill Drove North, Cowbit.
Scale: as shown. Date: April 11.