





FRONT ELEVATION

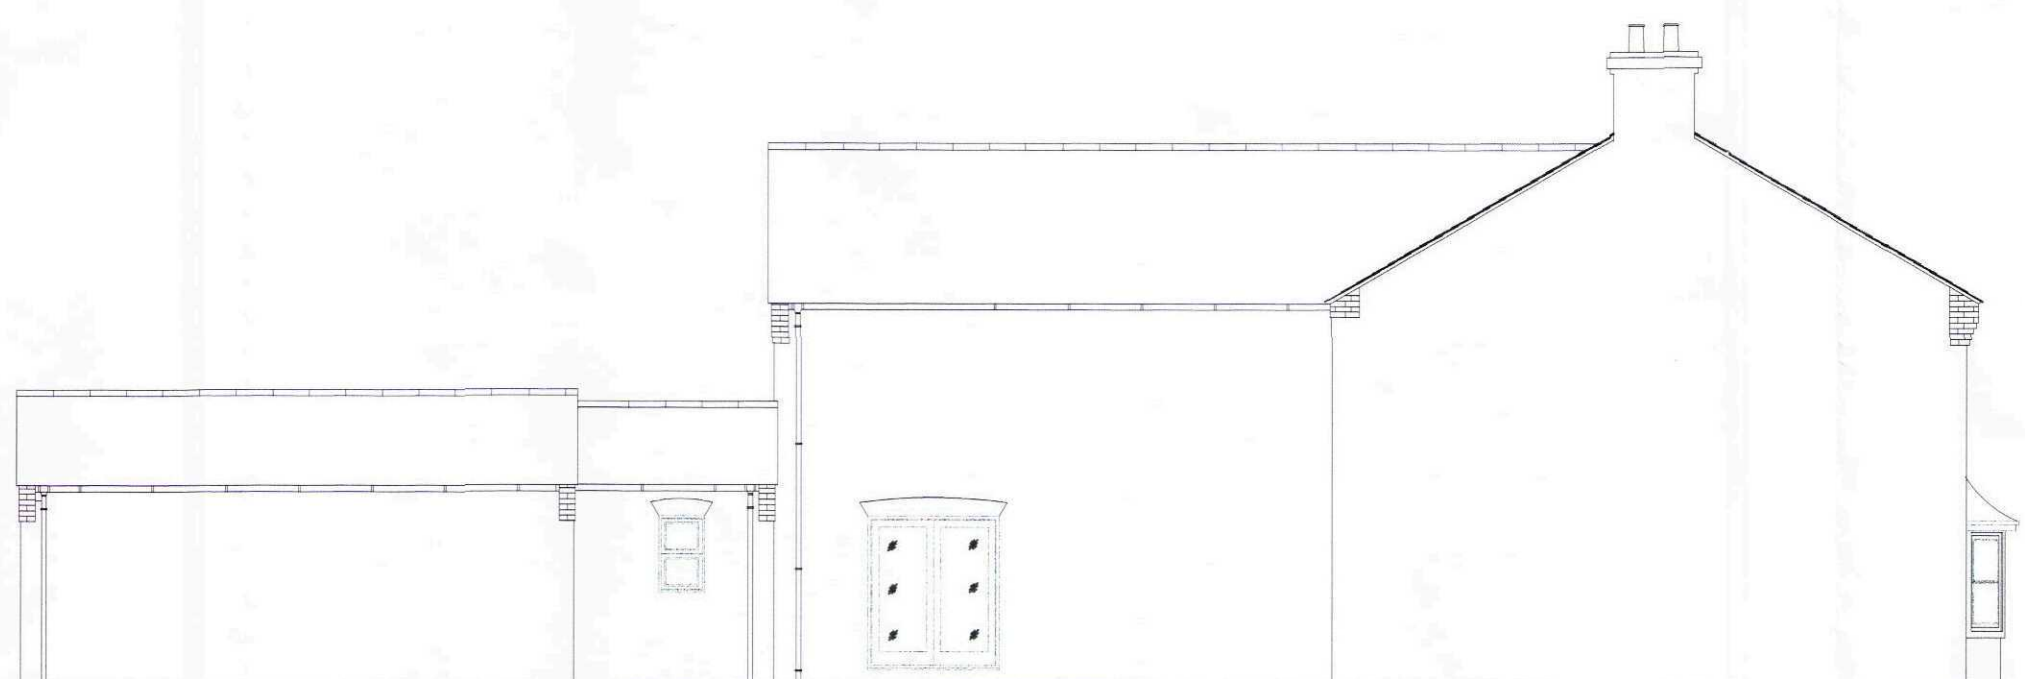


SIDE (WEST) ELEVATION

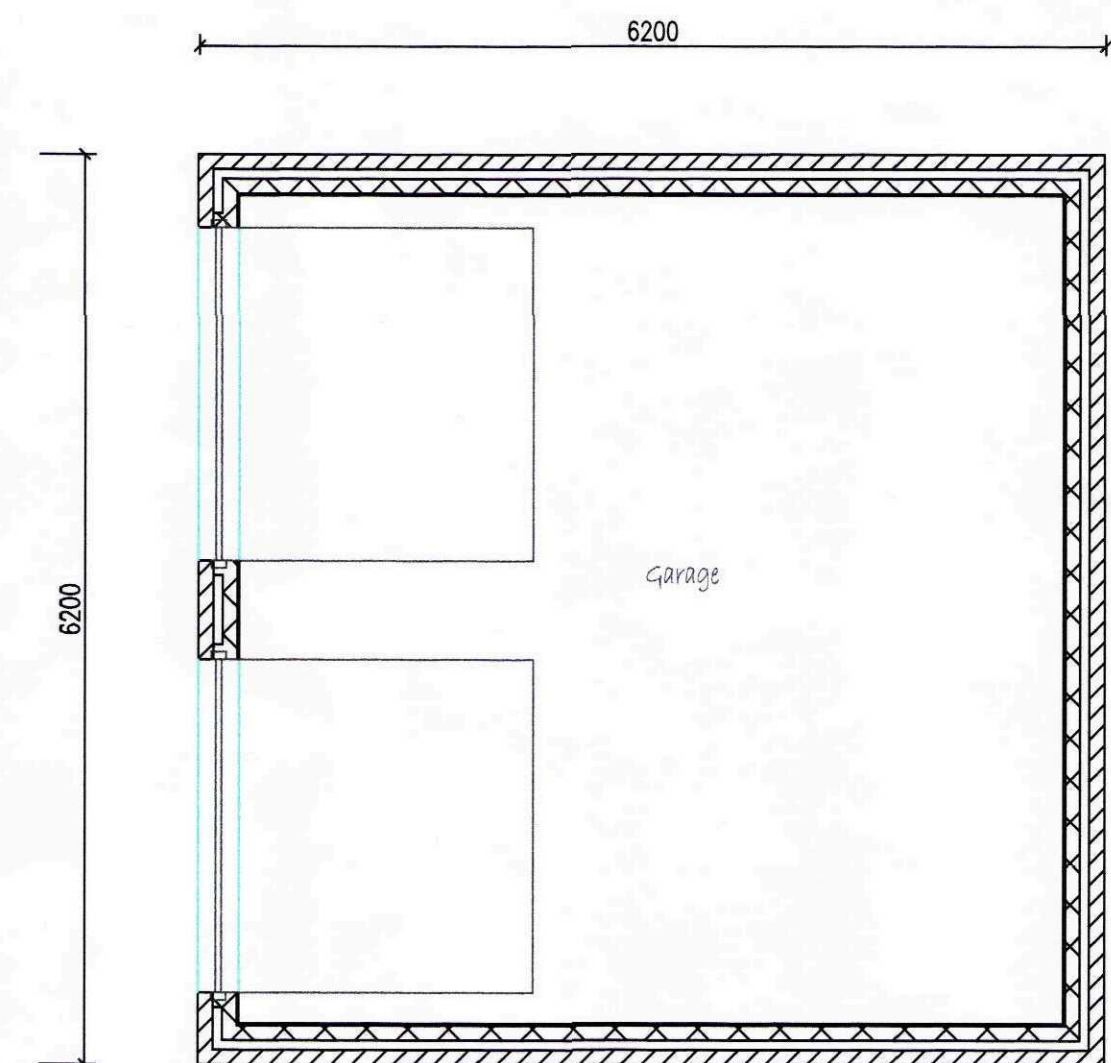


PROPOSED GARAGE FLOOR PLAN




REAR ELEVATION

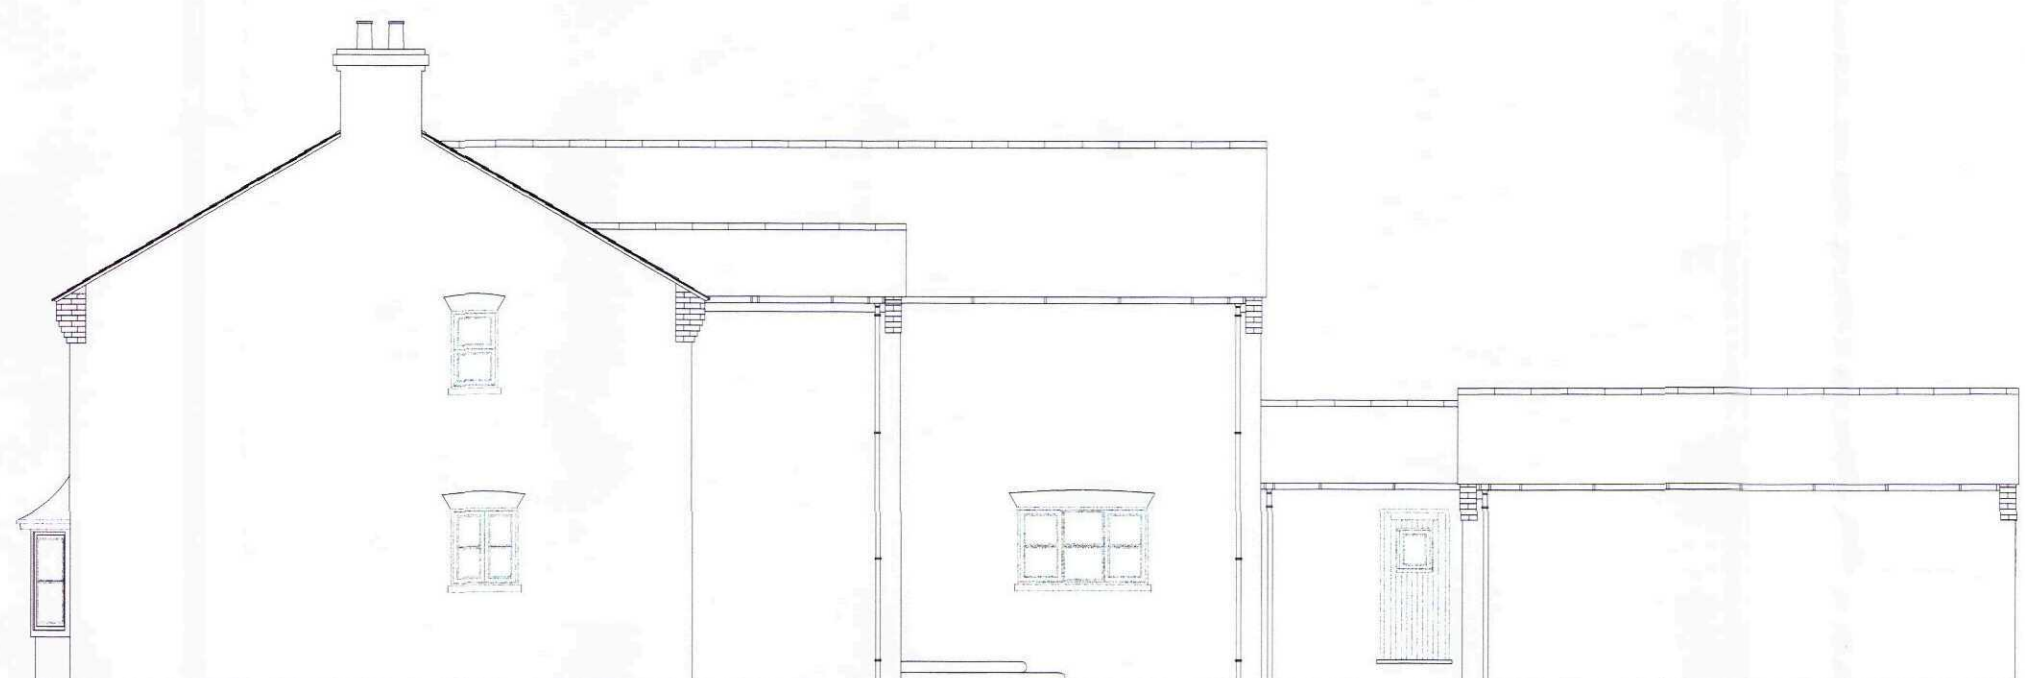


SIDE (EAST) ELEVATION

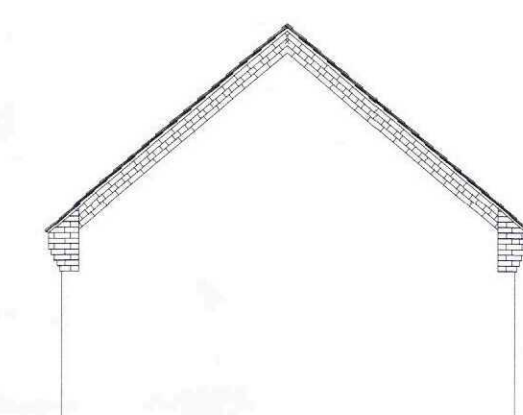


PROPOSED SIDE ELEVATION

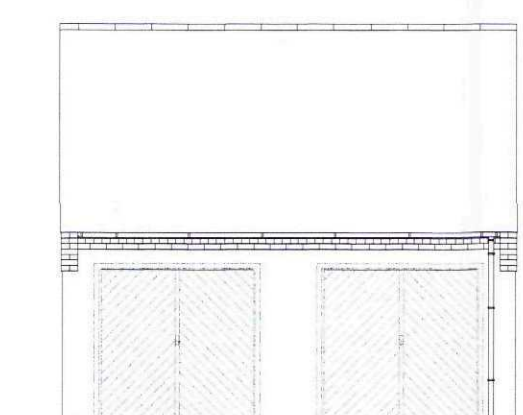


PROPOSED FRONT ELEVATION

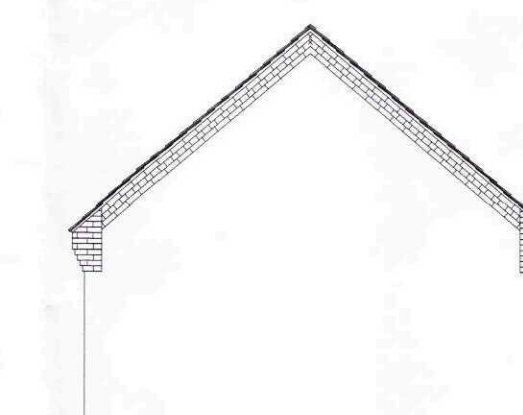


PROPOSED SIDE ELEVATION

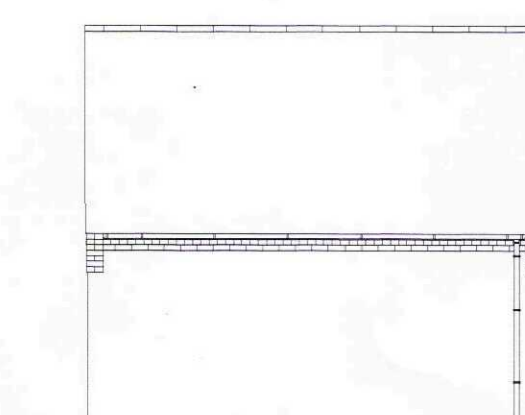


PROPOSED REAR ELEVATION

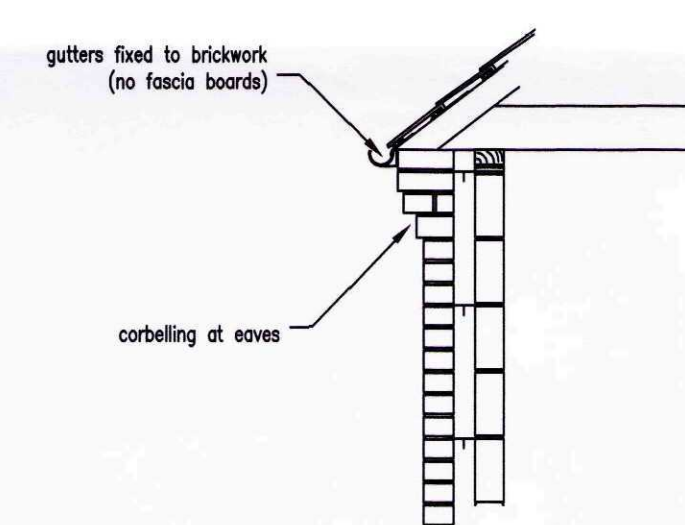

EAVES DETAIL 1:25

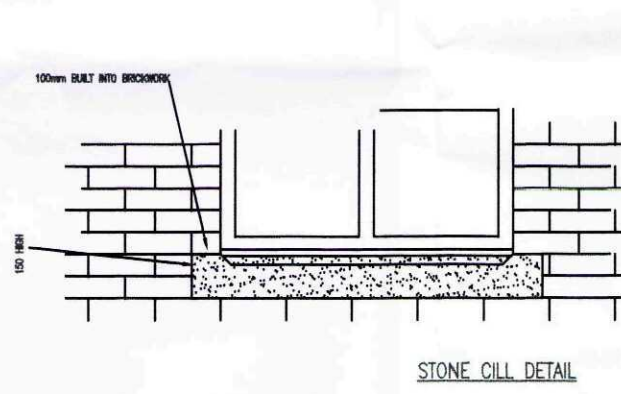


STONE SILL DETAIL

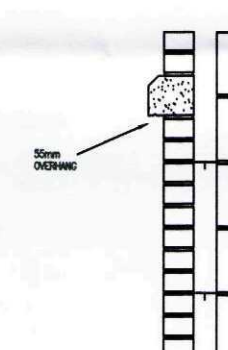

SITE PLAN



Drainance Survey (c) Crown Copyright 2010. All rights reserved. Licence number 100020449

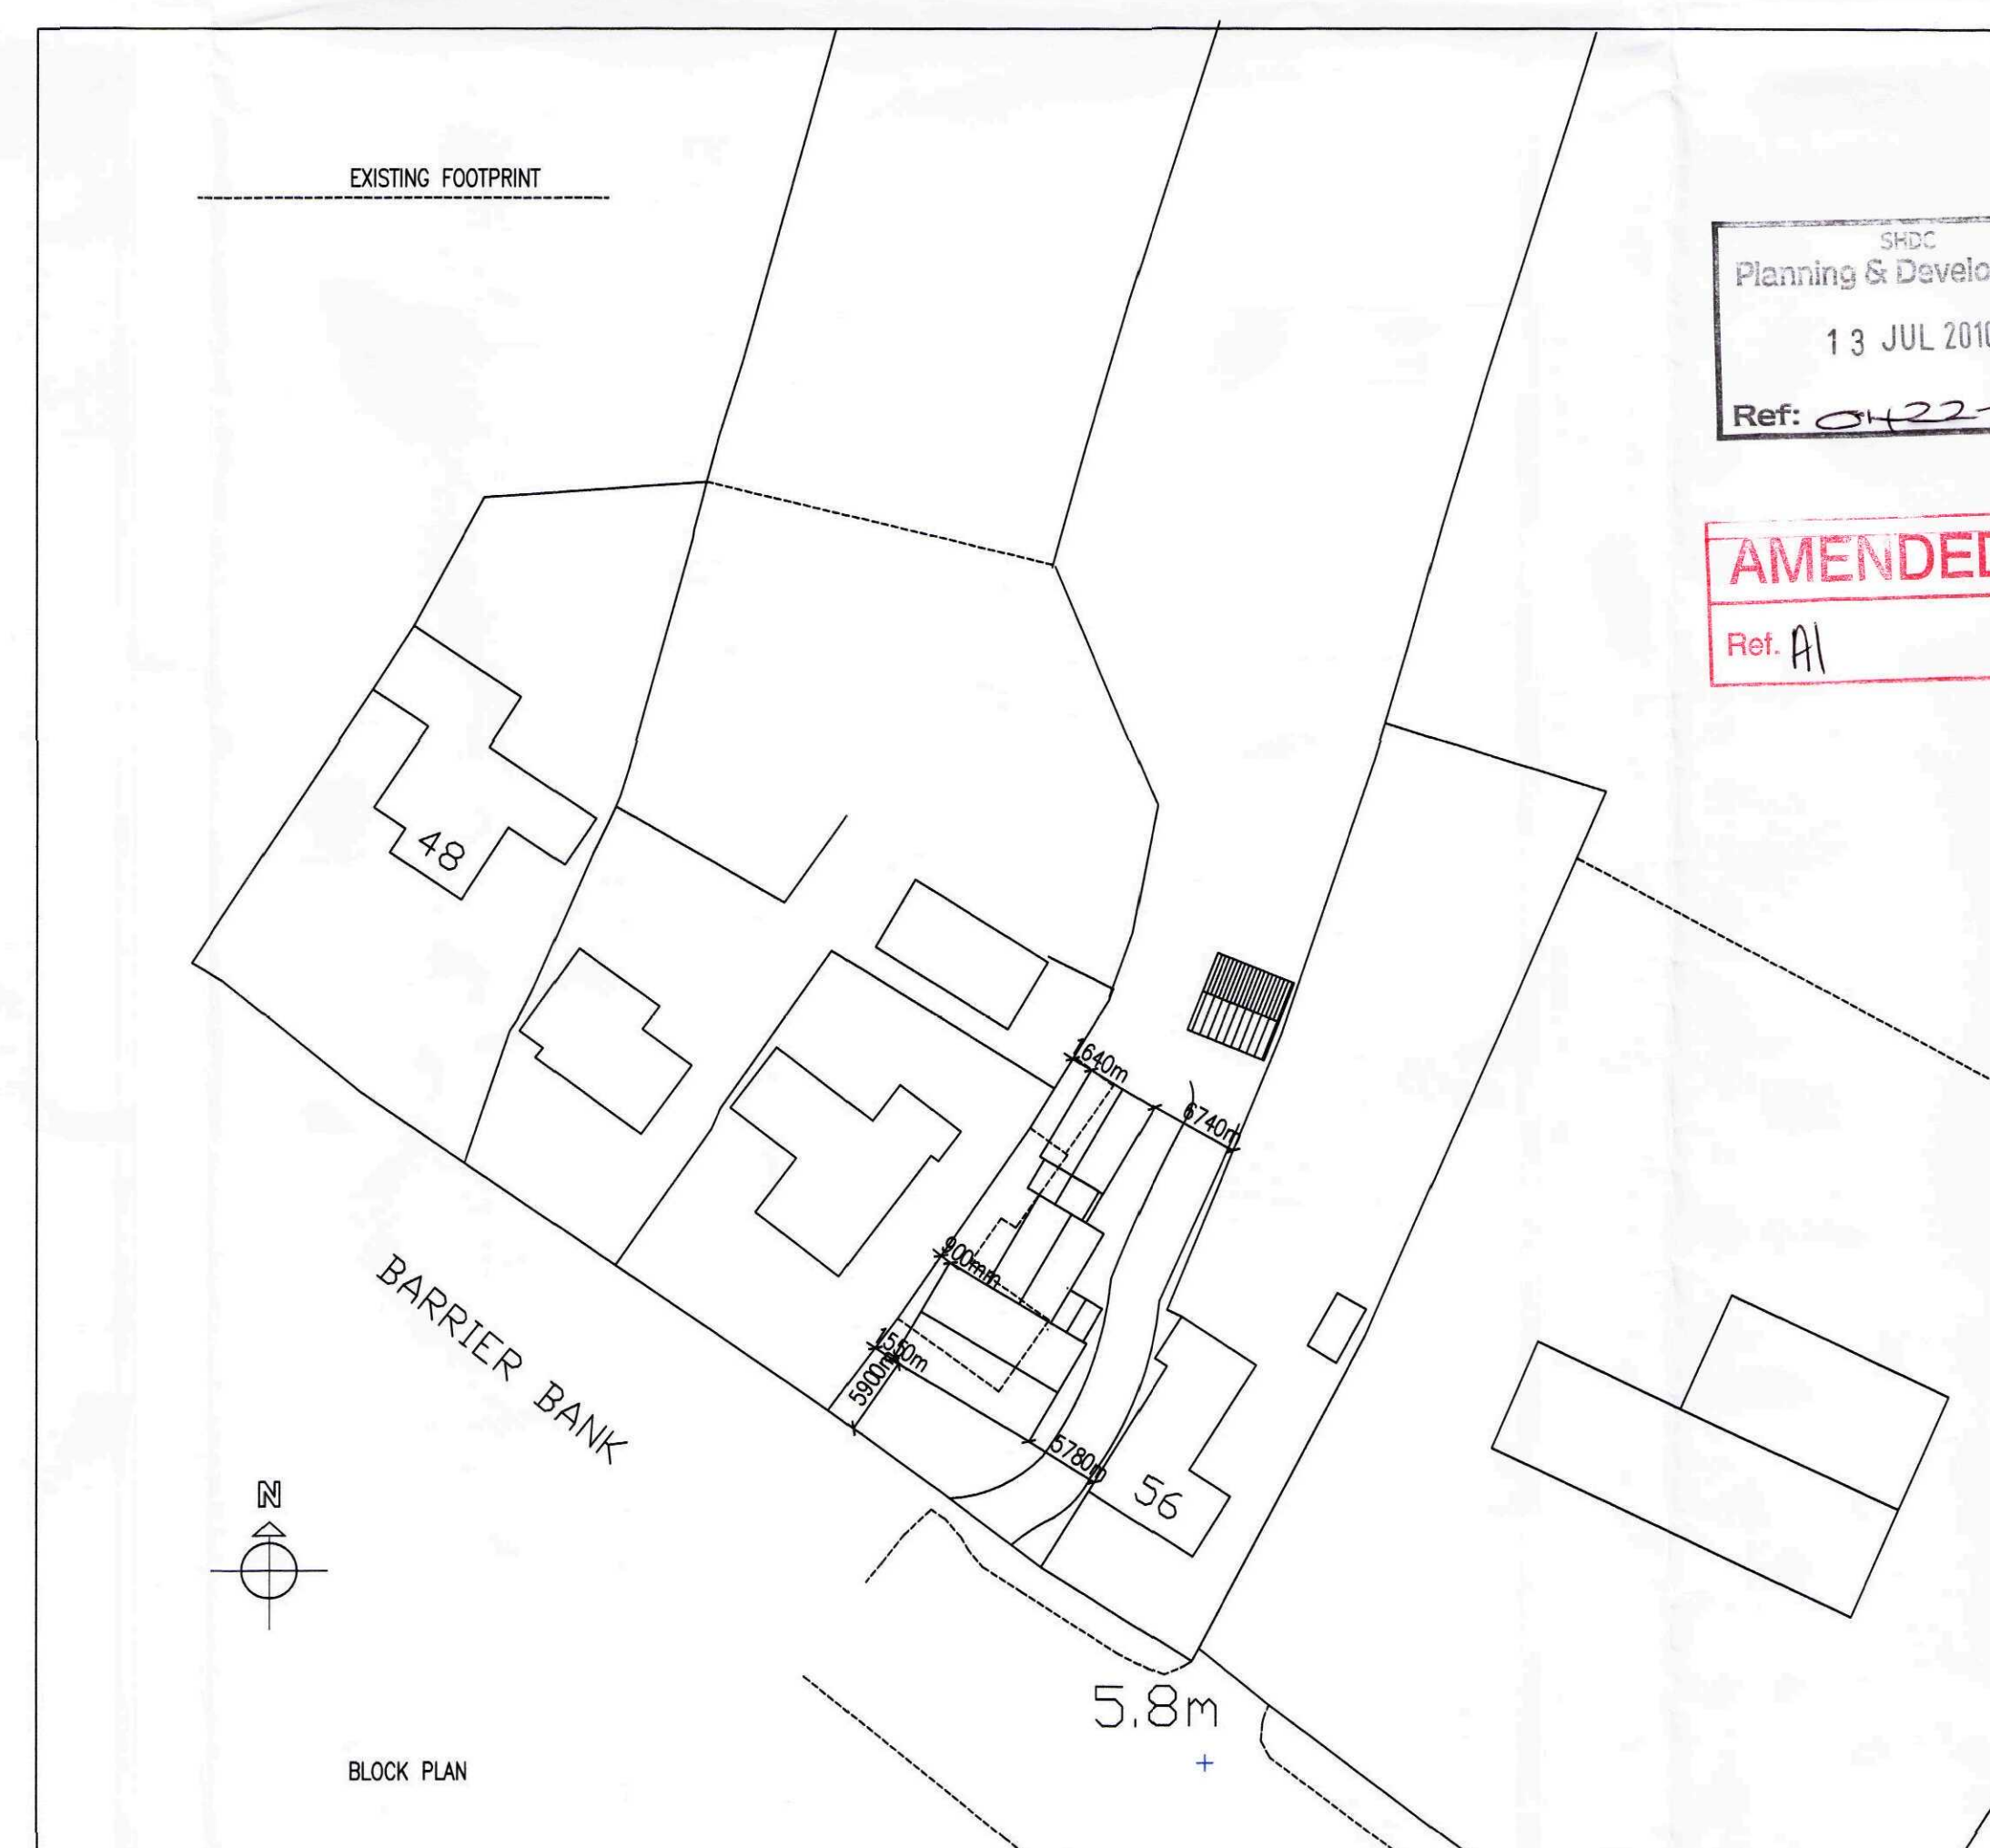

BLOCK PLAN



Ref:	AMENDMENT TO CHIMNEY BREAST	DATE:	JULY 10
Ref:	Revision:	DATE:	

WENMAN BUILDING DESIGN Ltd.
2 Austendyke Road
Weston Hills
Spalding
Lincs. PE12 6BX
Tel/Fax 01775 724171
Mobile 0784 1718457

Project:
PROPOSED REPLACEMENT DWELLING
& DOUBLE GARAGE

Client: MR & MRS LYON
54 Barrier Bank
Cowbit
Lincs.

DRAWING:
PROPOSED ELEVATIONS
BLOCK PLAN
SITE PLAN

DRAWING N°: WEN/1357/10/02A
DATE: MARCH 2010

DRAWN BY: RW
SCALES: 1:50 1:100 1:500 1:1250

COPIES OF THESE DRAWINGS MUST NOT BE TAKEN, REPRODUCED OR USED FOR ANY PURPOSE OTHER THAN THAT FOR WHICH THEY ARE ISSUED WITHOUT WRITTEN PERMISSION OF WENMAN BUILDING DESIGN. THESE DRAWINGS ARE PRODUCED ONLY FOR THE PURPOSE OF OBTAINING PLANNING OR BUILDING REGULATION APPROVAL AND DO NOT CONSTITUTE A FULL SPECIFICATION FOR THE PROPOSED WORKS AND MUST NOT BE USED AS A CONTRACT DOCUMENT ALONE.
THE PROPOSED WORKS ARE NOT TO BE CONSIDERED/PROCESSED BY WENMAN BUILDING DESIGN (unless agreed otherwise) in writing by the client. THEREFORE IT IS THE CLIENT OR THEIR APPOINTED BUILDING CONTRACTOR'S RESPONSIBILITY TO CONTROL WORKMANSHIP/MATERIALS AS SPECIFICATION AND ANY VARIATIONS TO THE CONTRACT. IT IS WENMAN BUILDING DESIGN'S RESPONSIBILITY TO SHOW ALL RELEVANT NOTICES ON THE DRAWINGS. THE FACT THAT MATERIALS ARE NOT WORKMANSHIP DOES NOT ALLOCATE THE BUILDING CONTRACTOR FROM RESPONSIBILITY OF NON-COMPLIANCE IN CARRYING OUT THE WORK. ALL WORKS AND MATERIALS TO BE USED ARE REFERRED TO THE MANUFACTURER'S INSTRUCTIONS AND MUST BE USED IN ACCORDANCE WITH THE MANUFACTURER'S INSTRUCTIONS. BUILDING REGULATIONS AND TECHNICAL REQUIREMENTS COPIES OF PRACTICE, BUILDING STANDARDS OR EUROPEAN CODES ARE ALL REFERENCED ON THIS DRAWING. ARE NOT TO BE USED FOR CONSTRUCTION PURPOSES. ALL DIMENSIONS FOR SETTING OUT OF THE WORKS ARE SHOWN ON THE DRAWING TO BE CHECKED BY THE BUILDING CONTRACTOR PRIOR TO THE COMMENCEMENT OF WORK AND ANY DISCREPANCIES REPORTED IMMEDIATELY. WHERE APPLICABLE DIMENSIONS SHOWN ARE OTHER THE OUTSIDE FACE OF THE BUILDING AND NOT FINISHED PLASTER. IT IS RECOMMENDED THAT A SITE SURVEY IS UNDERTAKEN PRIOR TO COMMENCEMENT OF WORKS. THE ACTUAL POSITIONS OF EXISTING SERVICES (ELECTRICITY, GAS, WATER) ARE NOT GENERALLY SHOWN. THE ACTUAL POSITIONS OF SERVICES MUST BE ESTABLISHED BY THE BUILDING CONTRACTOR PRIOR TO COMMENCEMENT OF WORK AND REPOSITIONED TO SUIT THE WORKMANSHIP. SERVICE SUPPLIERS RECOMMENDATIONS.

LEADS & SLEETS
The client is to ensure that the appointed contractor is familiar with and complies with Health & Safety for Building Sites and Work Places.