



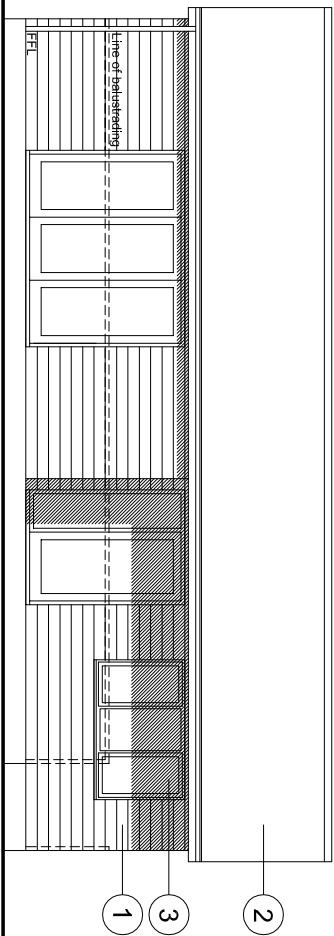


East Elevation (1:100)




11m approx

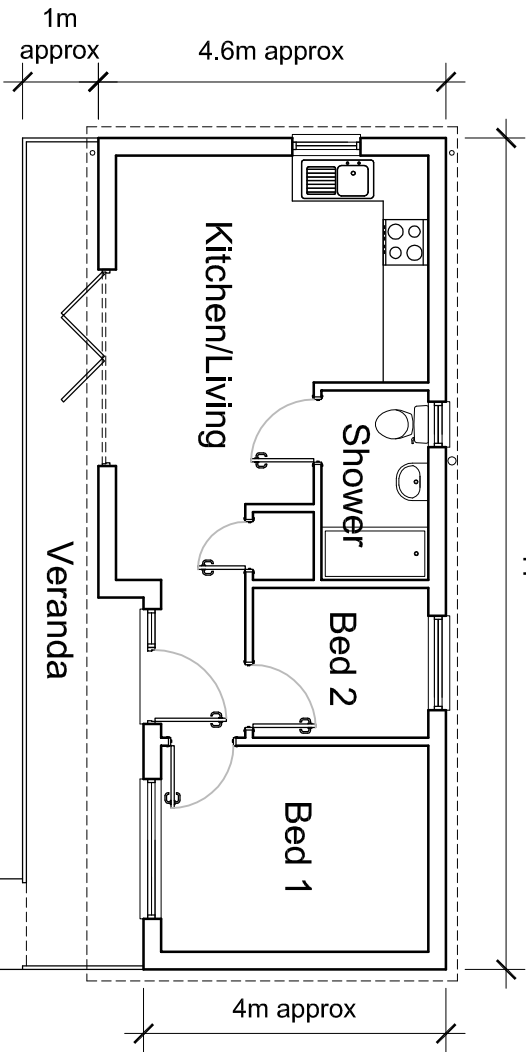



Ground Floor Plan (1:100)

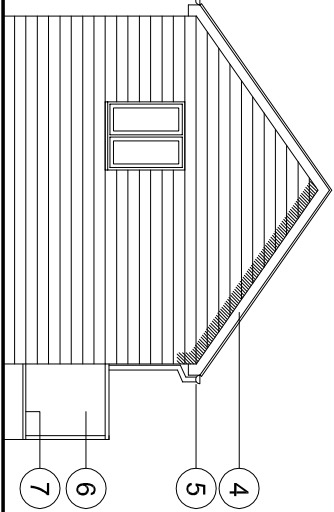


South Elevation

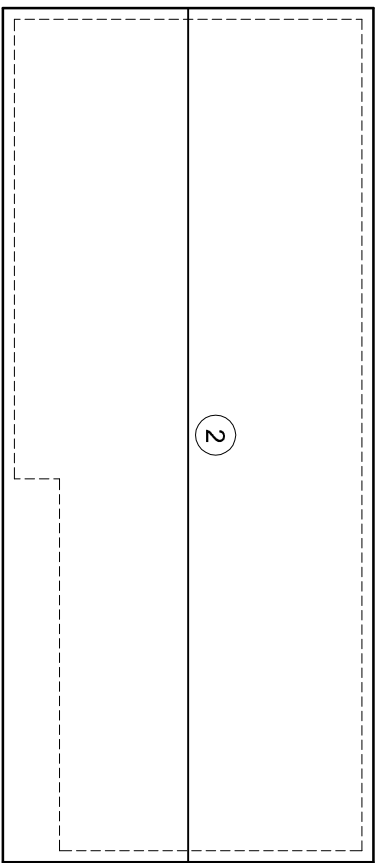


Roof Plan (1:100)

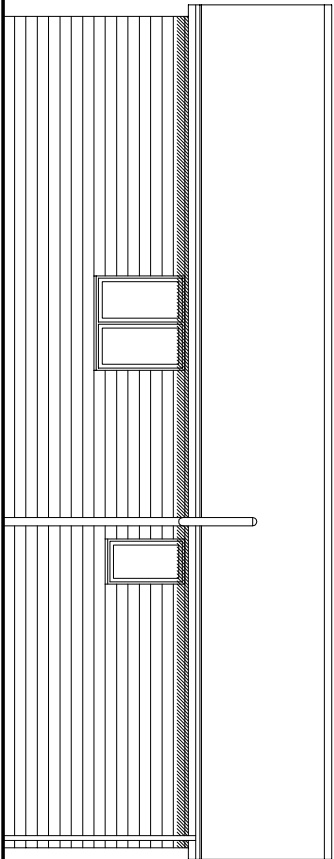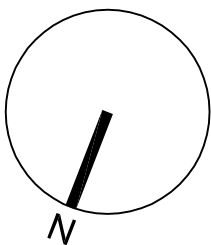

West Elevation

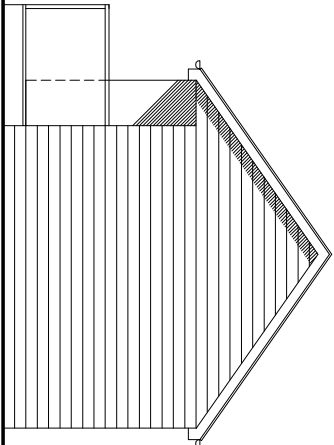

North Elevation

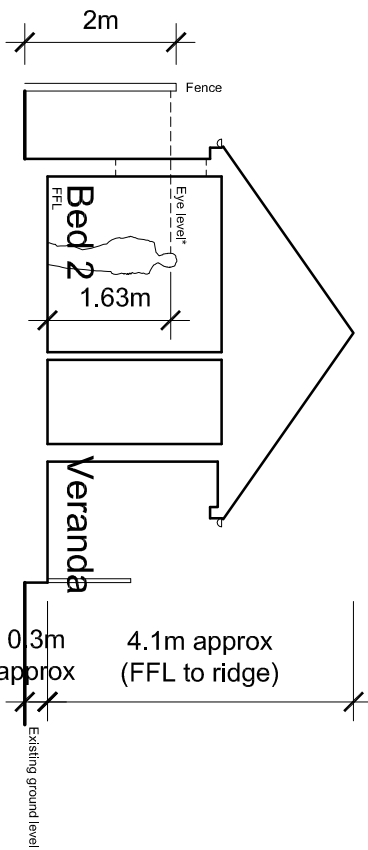

Cross Section (1:100)

*Eye level based on an average male in a standing position (an average female is 125mm lower).

LEGEND: DO NOT SCALE
Legend to materials:-

- 1 = Cedar weatherboard cladding (pale grey)
- 2 = Slate effect roofing (dark grey)
- 3 = Upvc windows / doors (white)
- 4 = Upvc fascias / soffits (white)
- 5 = Plastic gutters & down-pipes (white)
- 6 = Glazed balustrading
- 7 = Decking


All dimensions to be verified on site by Main Contractor before the start of any shop drawings or work whatsoever either on their own behalf or that of sub-contractors.

Report any discrepancies to the Contract Administrator at once.
This drawing is to be read with all relevant Architects and Engineers' drawings and other relevant information.


Andrew M Wright Ltd, Registered in England & Wales No. 9399024,
Registered office: 22 Church Street, Holbeach, Spalding, Lincs. PE12 7LL



Location Plan (1:1250)

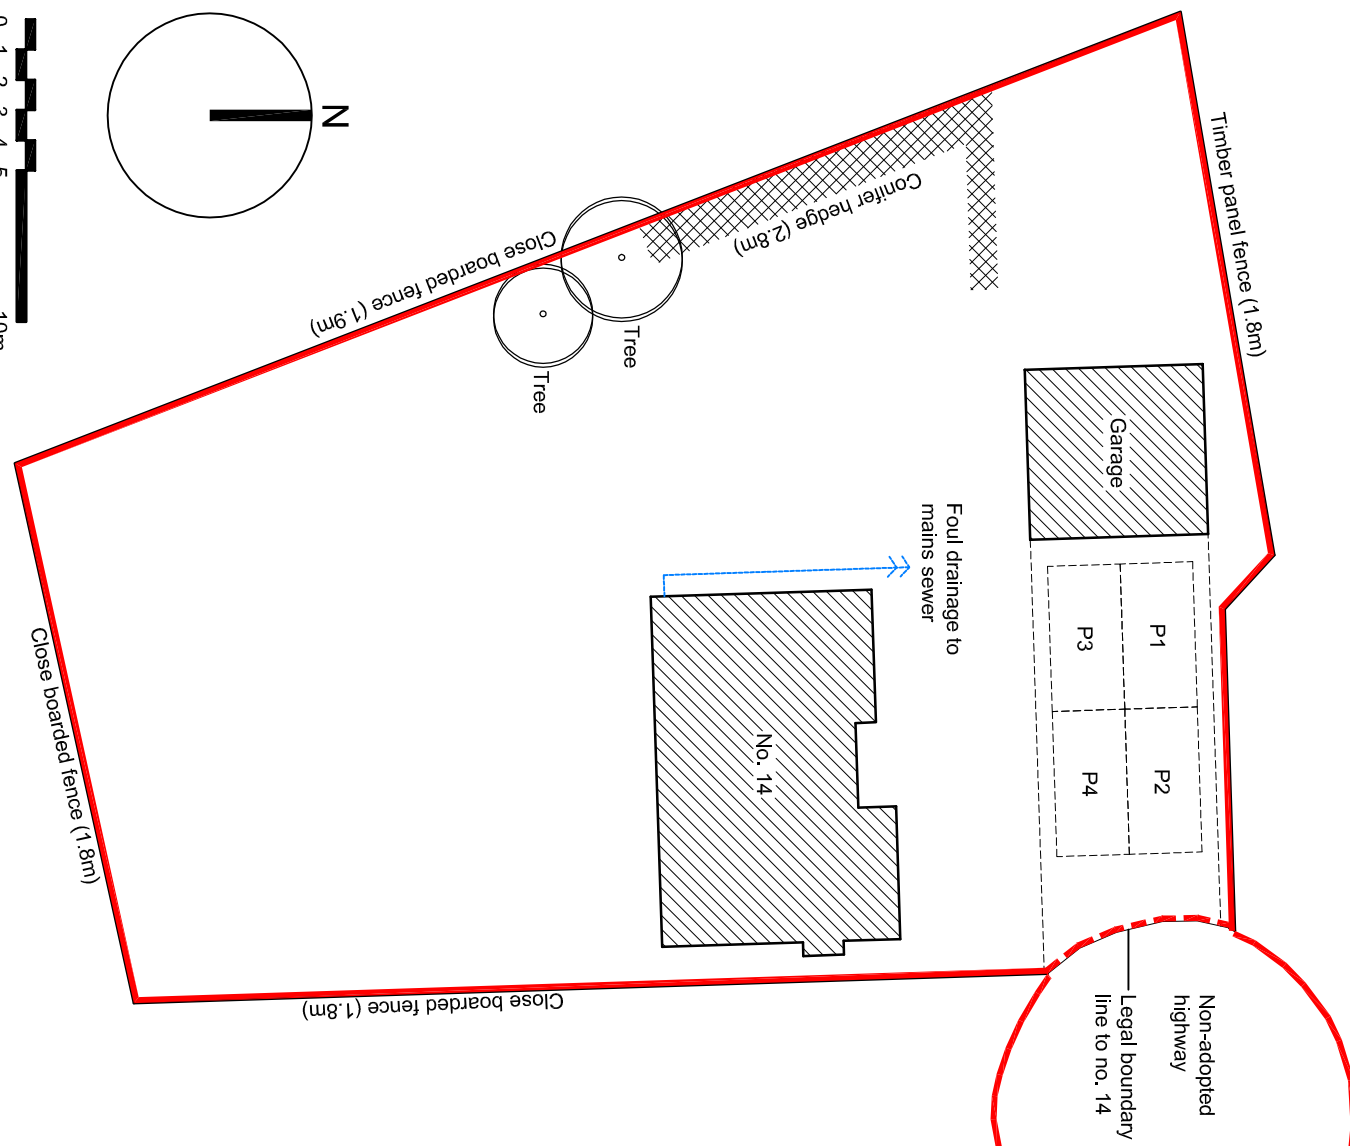

Existing Block Plan (1:250)

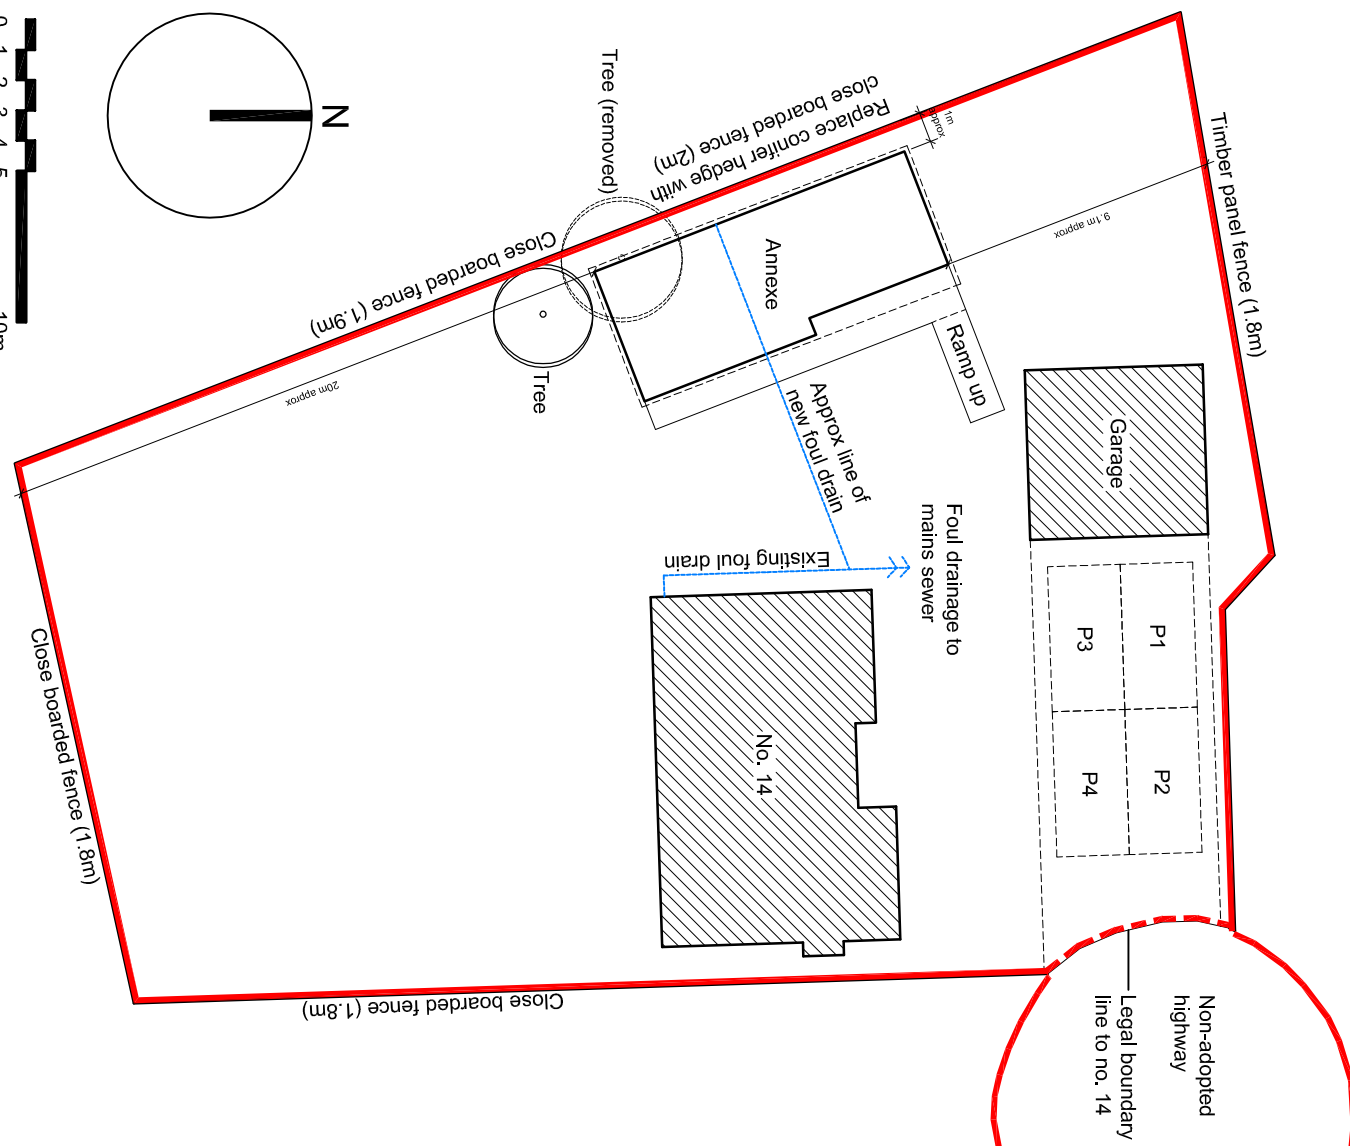

Proposed Block Plan (1:250)

ANDREW M WRIGHT LTD
CHARTERED ARCHITECT



26 Joy's Bank, Holbeach St Johns, Spalding, Lincs, PE12 8SD
Telephone: 01408 540573 Mobile: 07940 914778

Project: 14 Milfoil Lane
Cowbit
Spalding
Lincs

Drawing Title: Plans, Elevations & Section

Client: Mr P Hearth

Drawn: AMW Checked: AMW Date: 21.04.21 Scale: As shown Paper Size: A2

Job No.: 032101 Dwg No.: PD01 Stage: Planning Revision: P1