



ORIGINAL

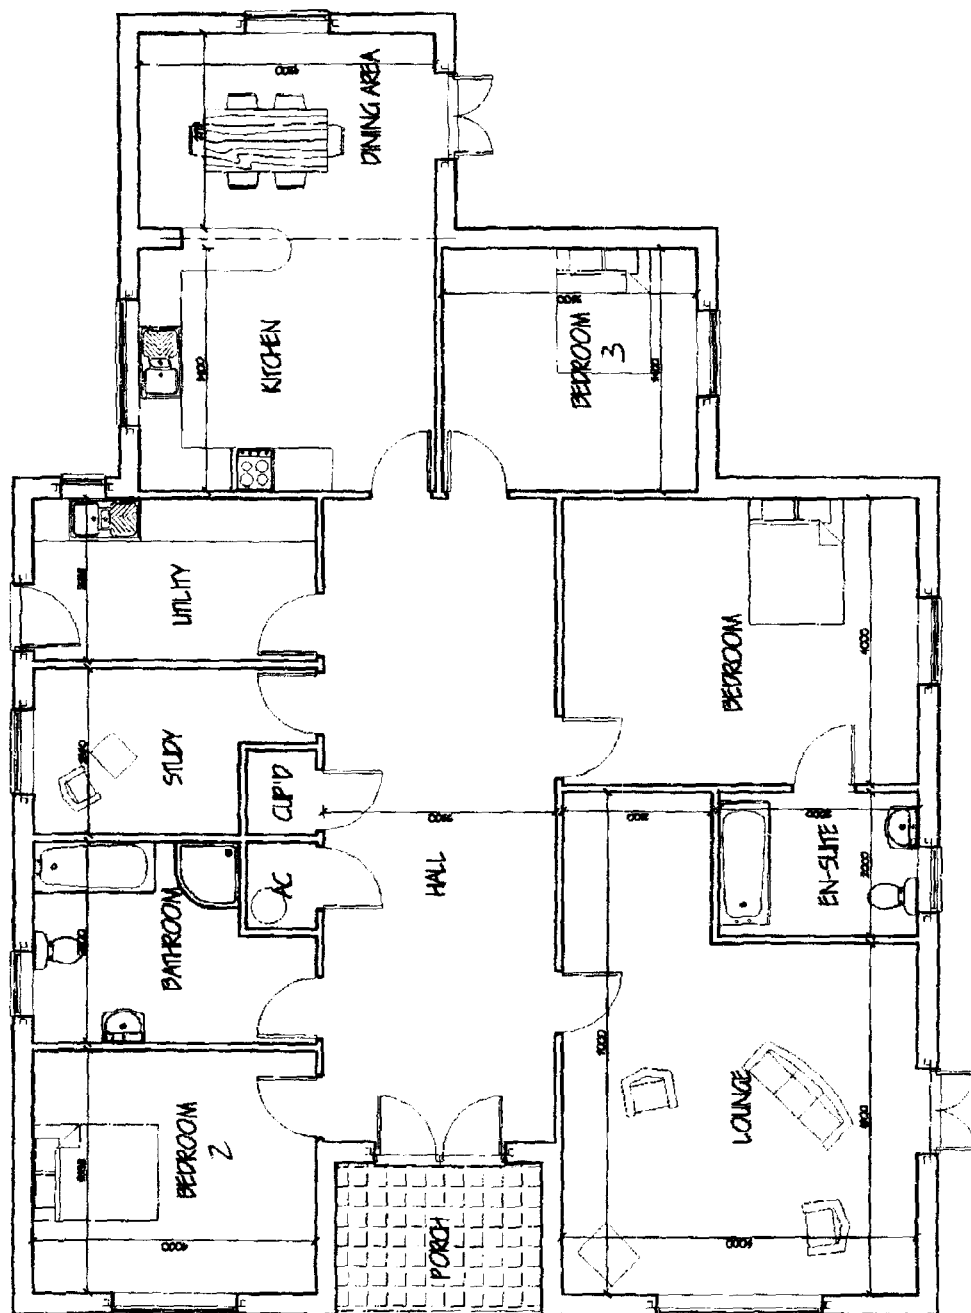


FLOOR PLAN

Proposed

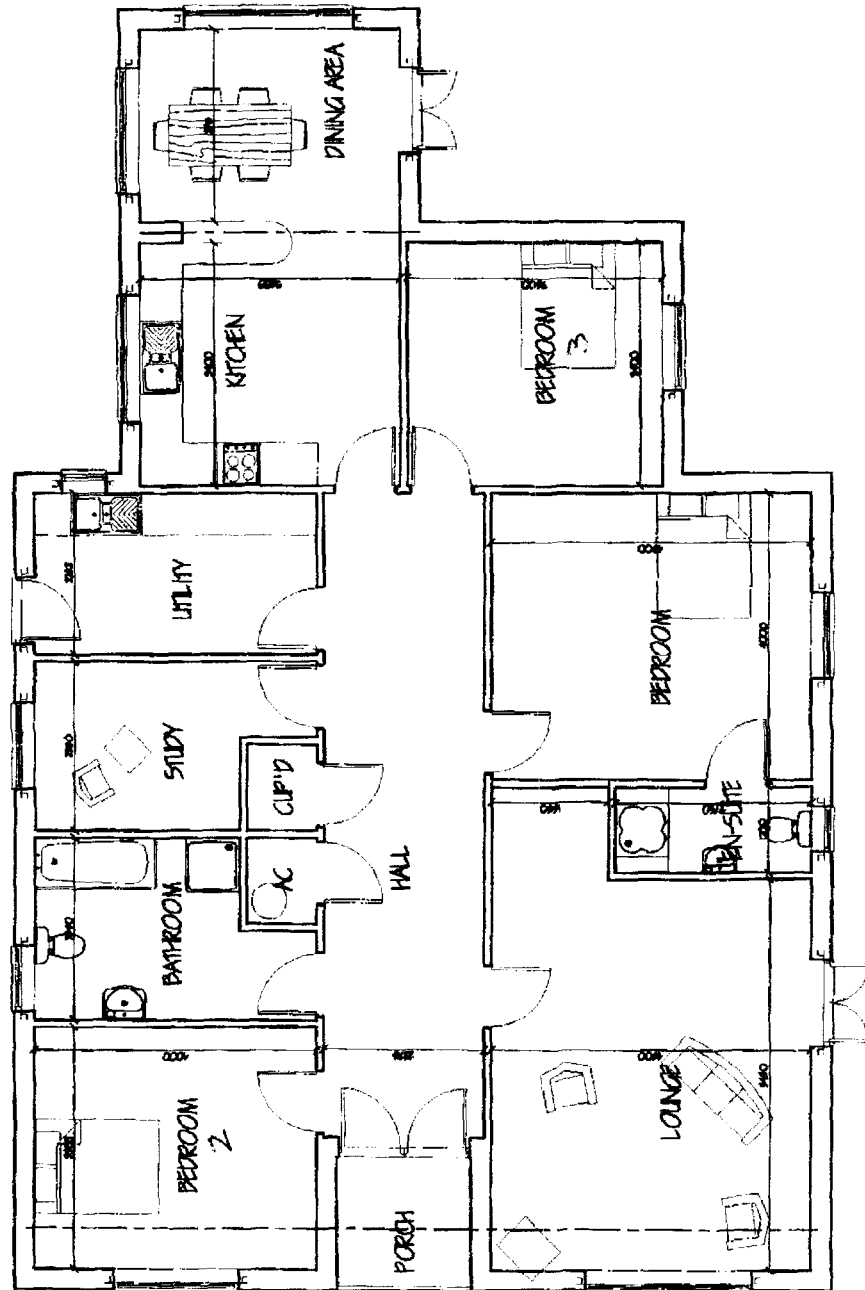

FLOOR PLAN

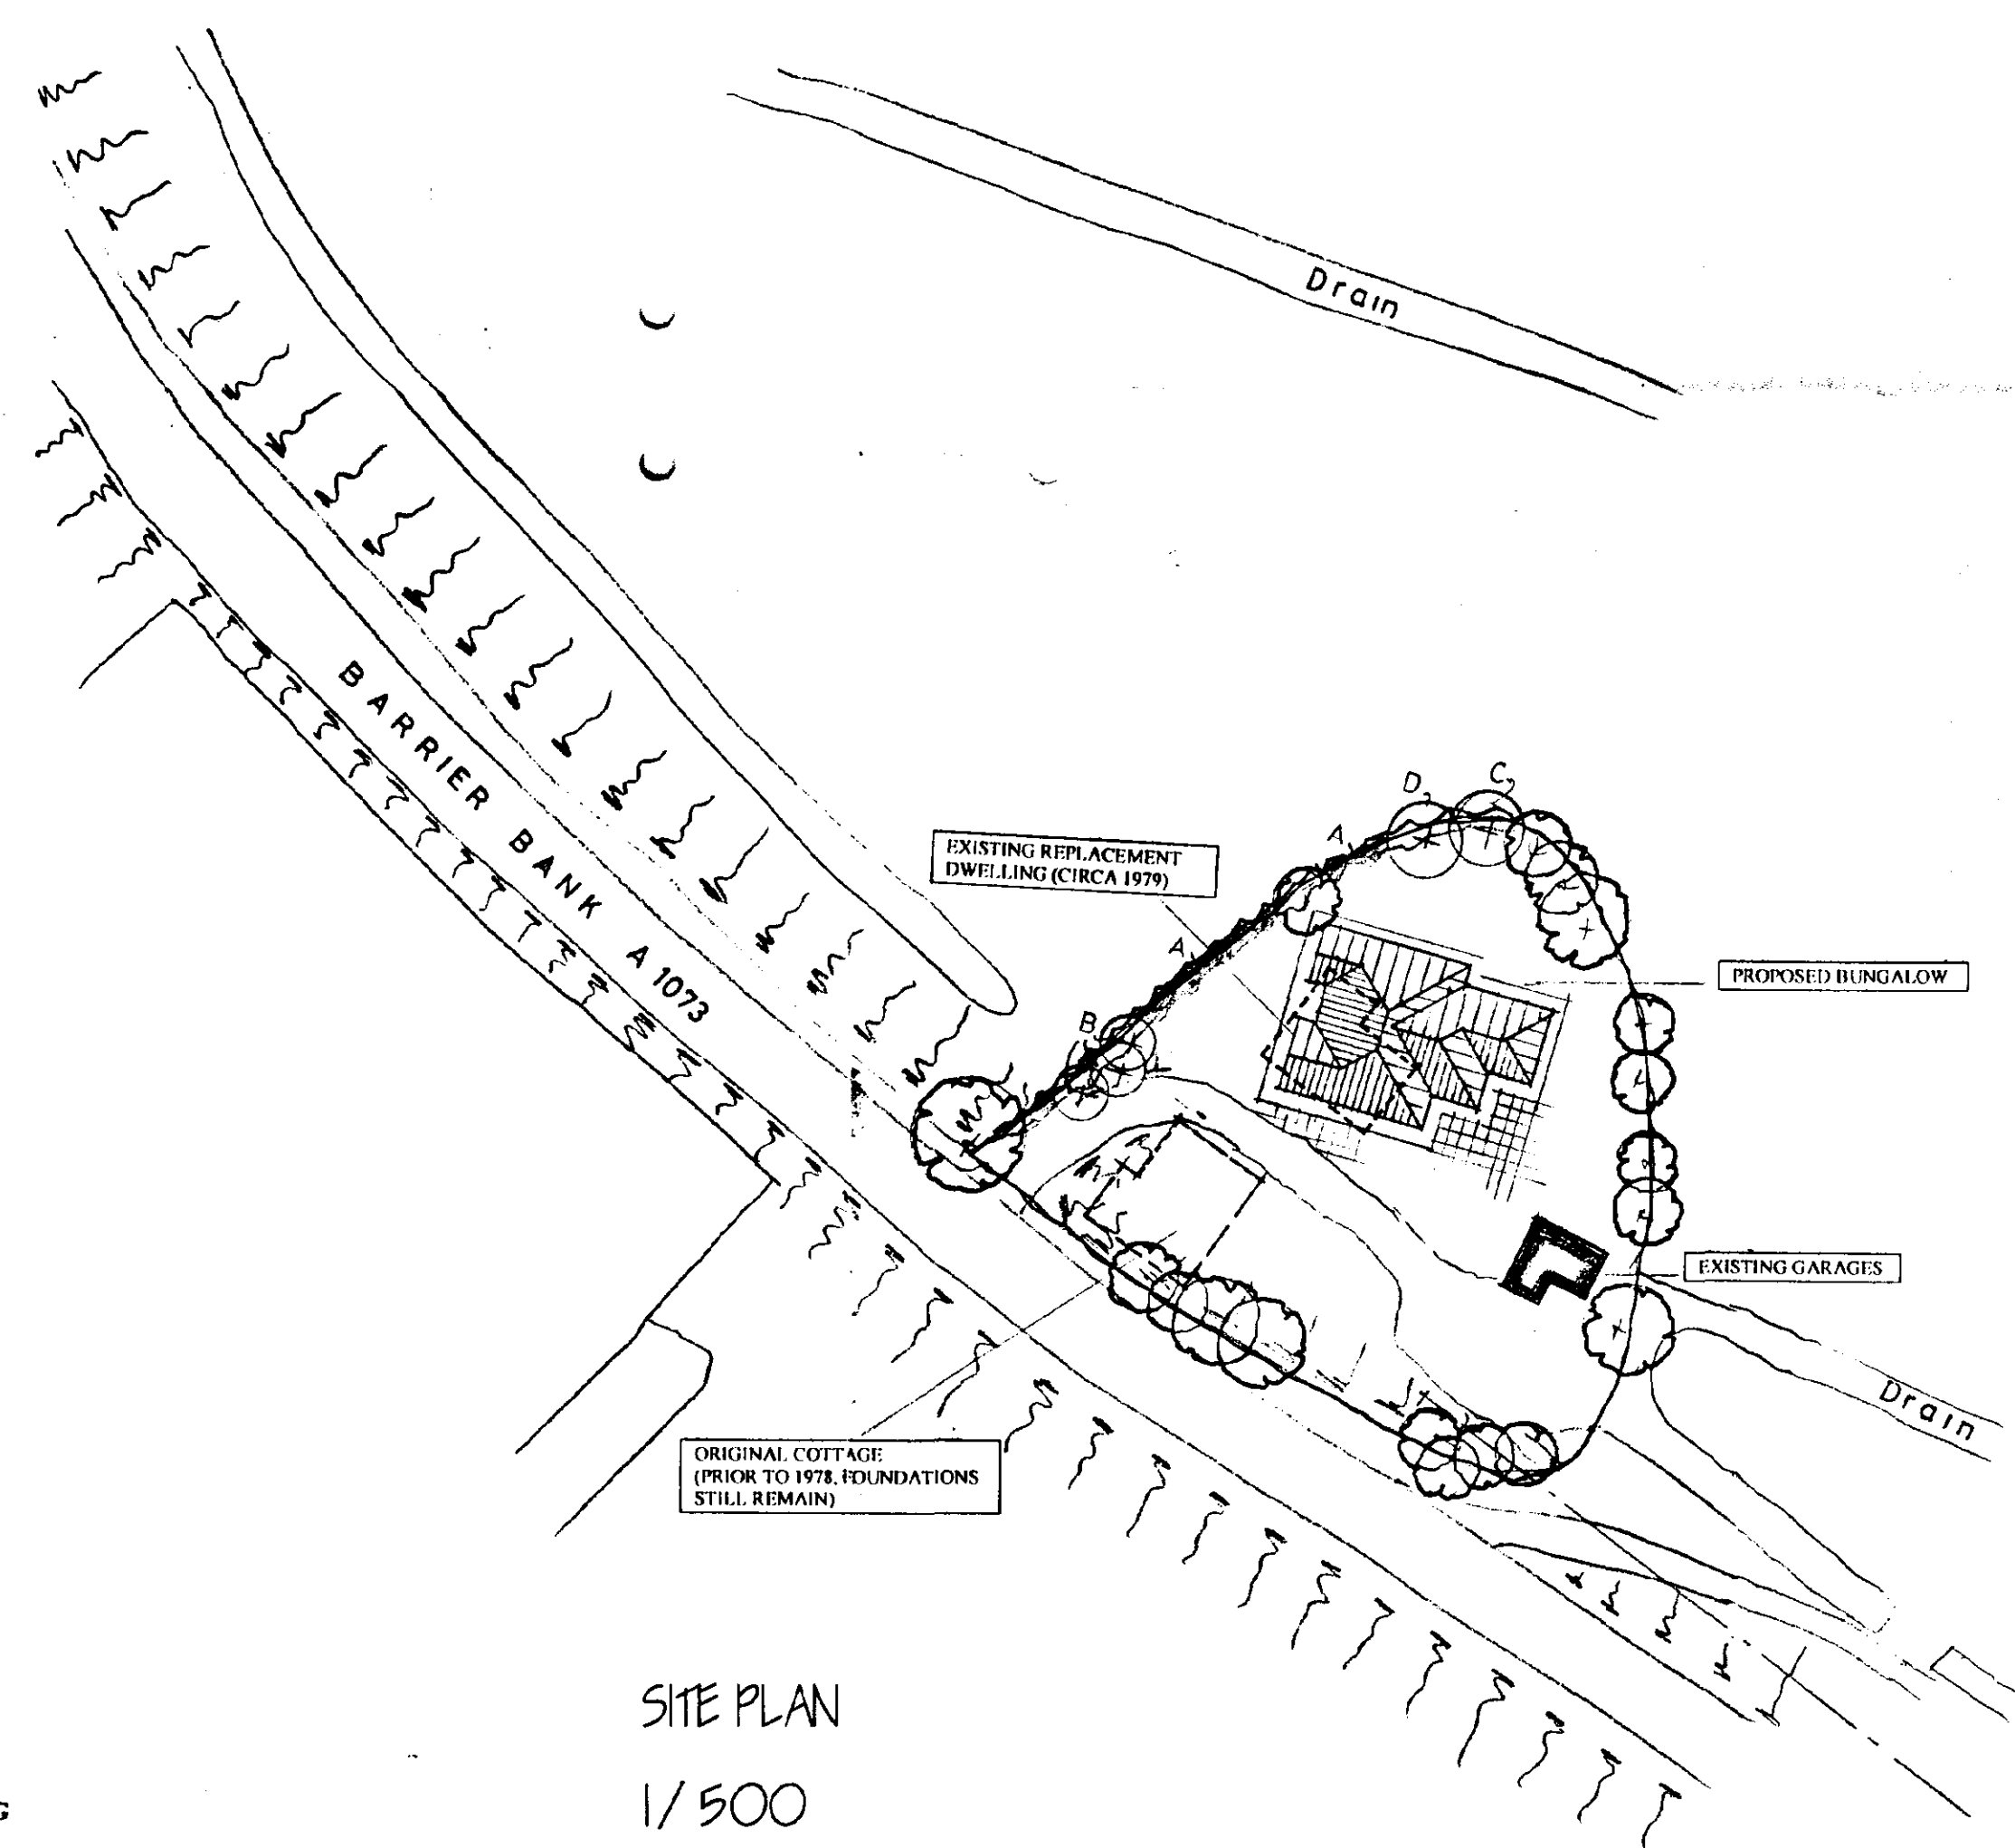

SITE PLAN
1/500


LANDSCAPING & TREE PLANTING

- A FRONTAGE MIXED HEDGE
 (a) Hawthorn (*Crataegus Monogyna*)
 (b) Beech (*Fagus Sylvatica*)
 (c) Blackthorn (*Prunus Spinosus*)
 (d) Buckthorn (*Rhamnus Cathartica*)
- B SILVER BIRCH (*BETULA PENDULA*) FEATHERED
 C HAWTHORN (*CRATAEGUS LAEVIGATA*) FEATHERED
 D WHITE BEAM (*SORBUS ARIA*) FEATHERED

All planting to be in accordance with BS 4428:1989 and amendment No. 1 (1991)


All trees to be planted with minimum 0.6m plastic mulch mat and to be staked, tied and tubed.

1/3 to 1/2 bag of peat free tree and shrub planting compost to be incorporated into backfill for each tree hole.

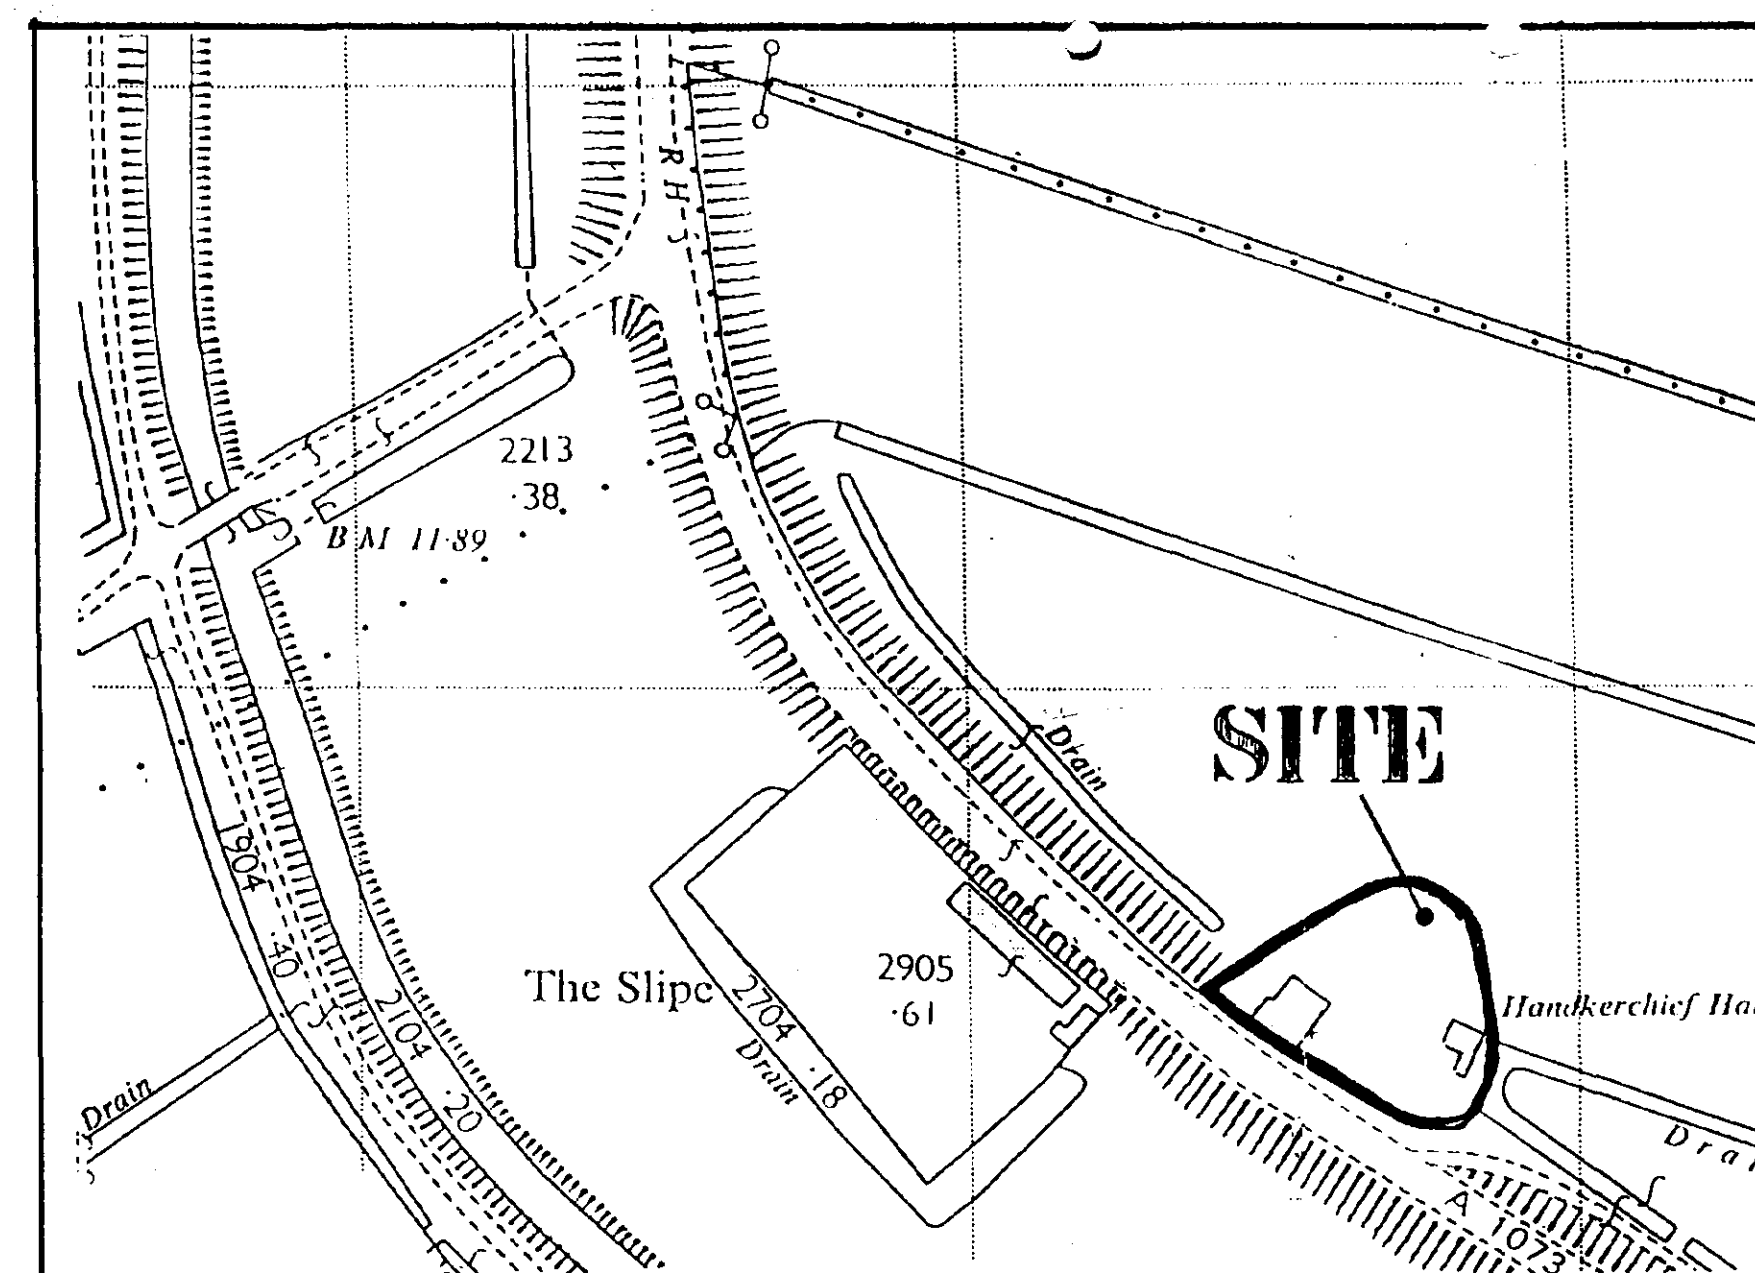


LOCATION PLAN
1/1250


G. R. MERCHANT I. ENG AMICE FIWO ARCHITECTURAL, STRUCTURAL AND LAND DRAINAGE CONSULTANTS Unit 4, Wrights Mews 12A Park Road, Holbeach, Spalding, Lincs. PE12 7EE Tel: 01406 480000 Fax: 01406 485744 E-Mail: G. R. Merchant @ Merchant. PB. Co. UK	
Project: REPLACEMENT DWELLING BILLOU BARRIER BANK COMBIT	
Client: ANDREW DUNN	
Drawing: SITE & LOCATION PLANS	
Job Ref: 451/ 02	Drawing No: 01
Date: FEB 2002	Drawn: GRM
Scales: AS INDICATED	
DO NOT SCALE FROM THIS DRAWING This drawing is copyright and may not be altered, copied, photographed or used for any other purpose without the prior written consent of the Architect. The Architect is not responsible for any errors or omissions in the drawing. All details shown on the drawing including foundations are based upon typical site conditions and do not represent any guarantee. 

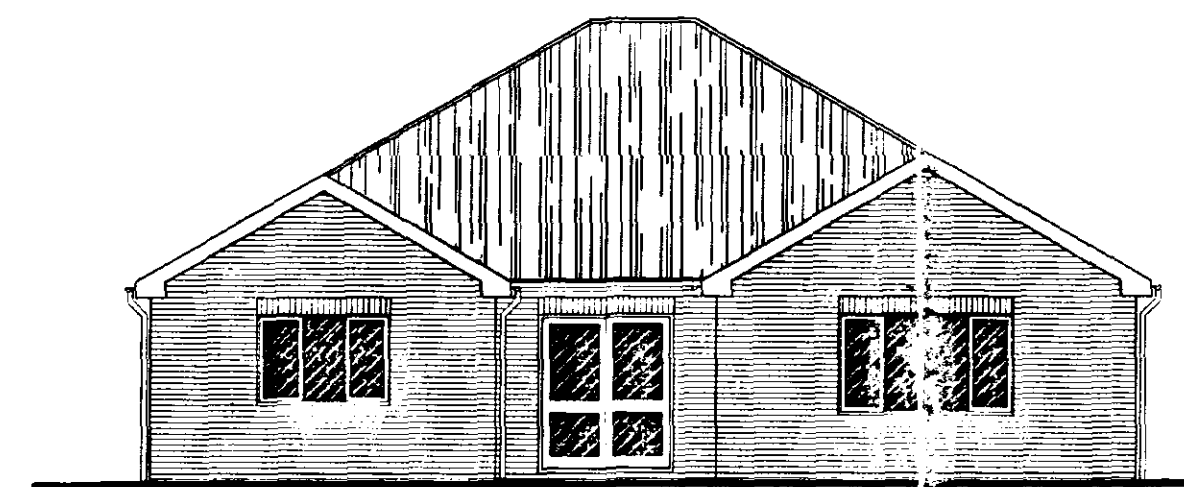


FRONT ELEVATION

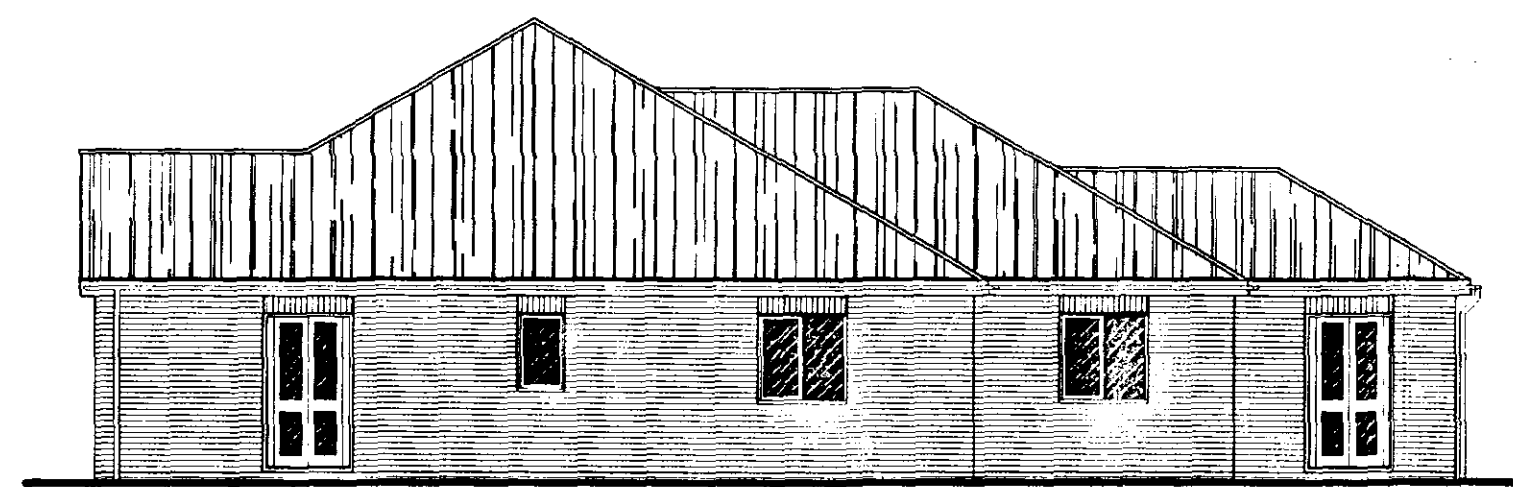


SIDE ELEVATION

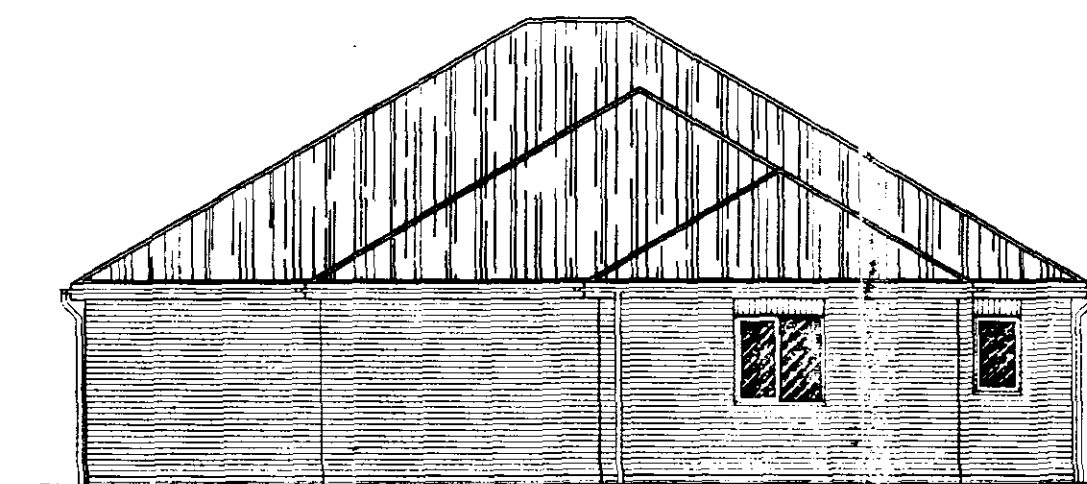

REAR ELEVATION

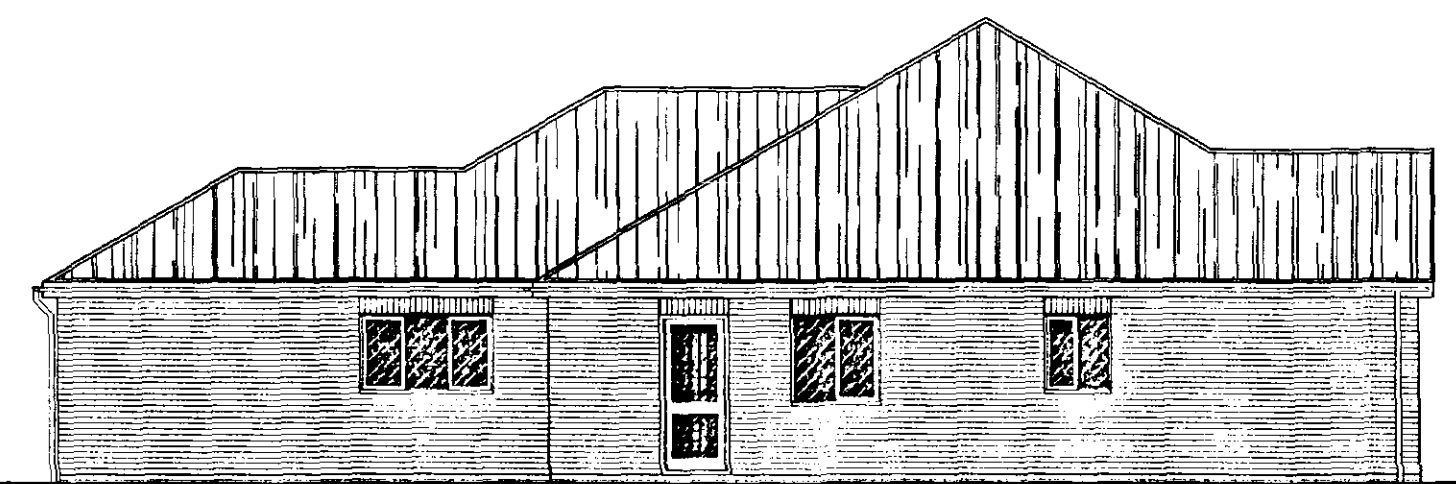

SIDE ELEVATION

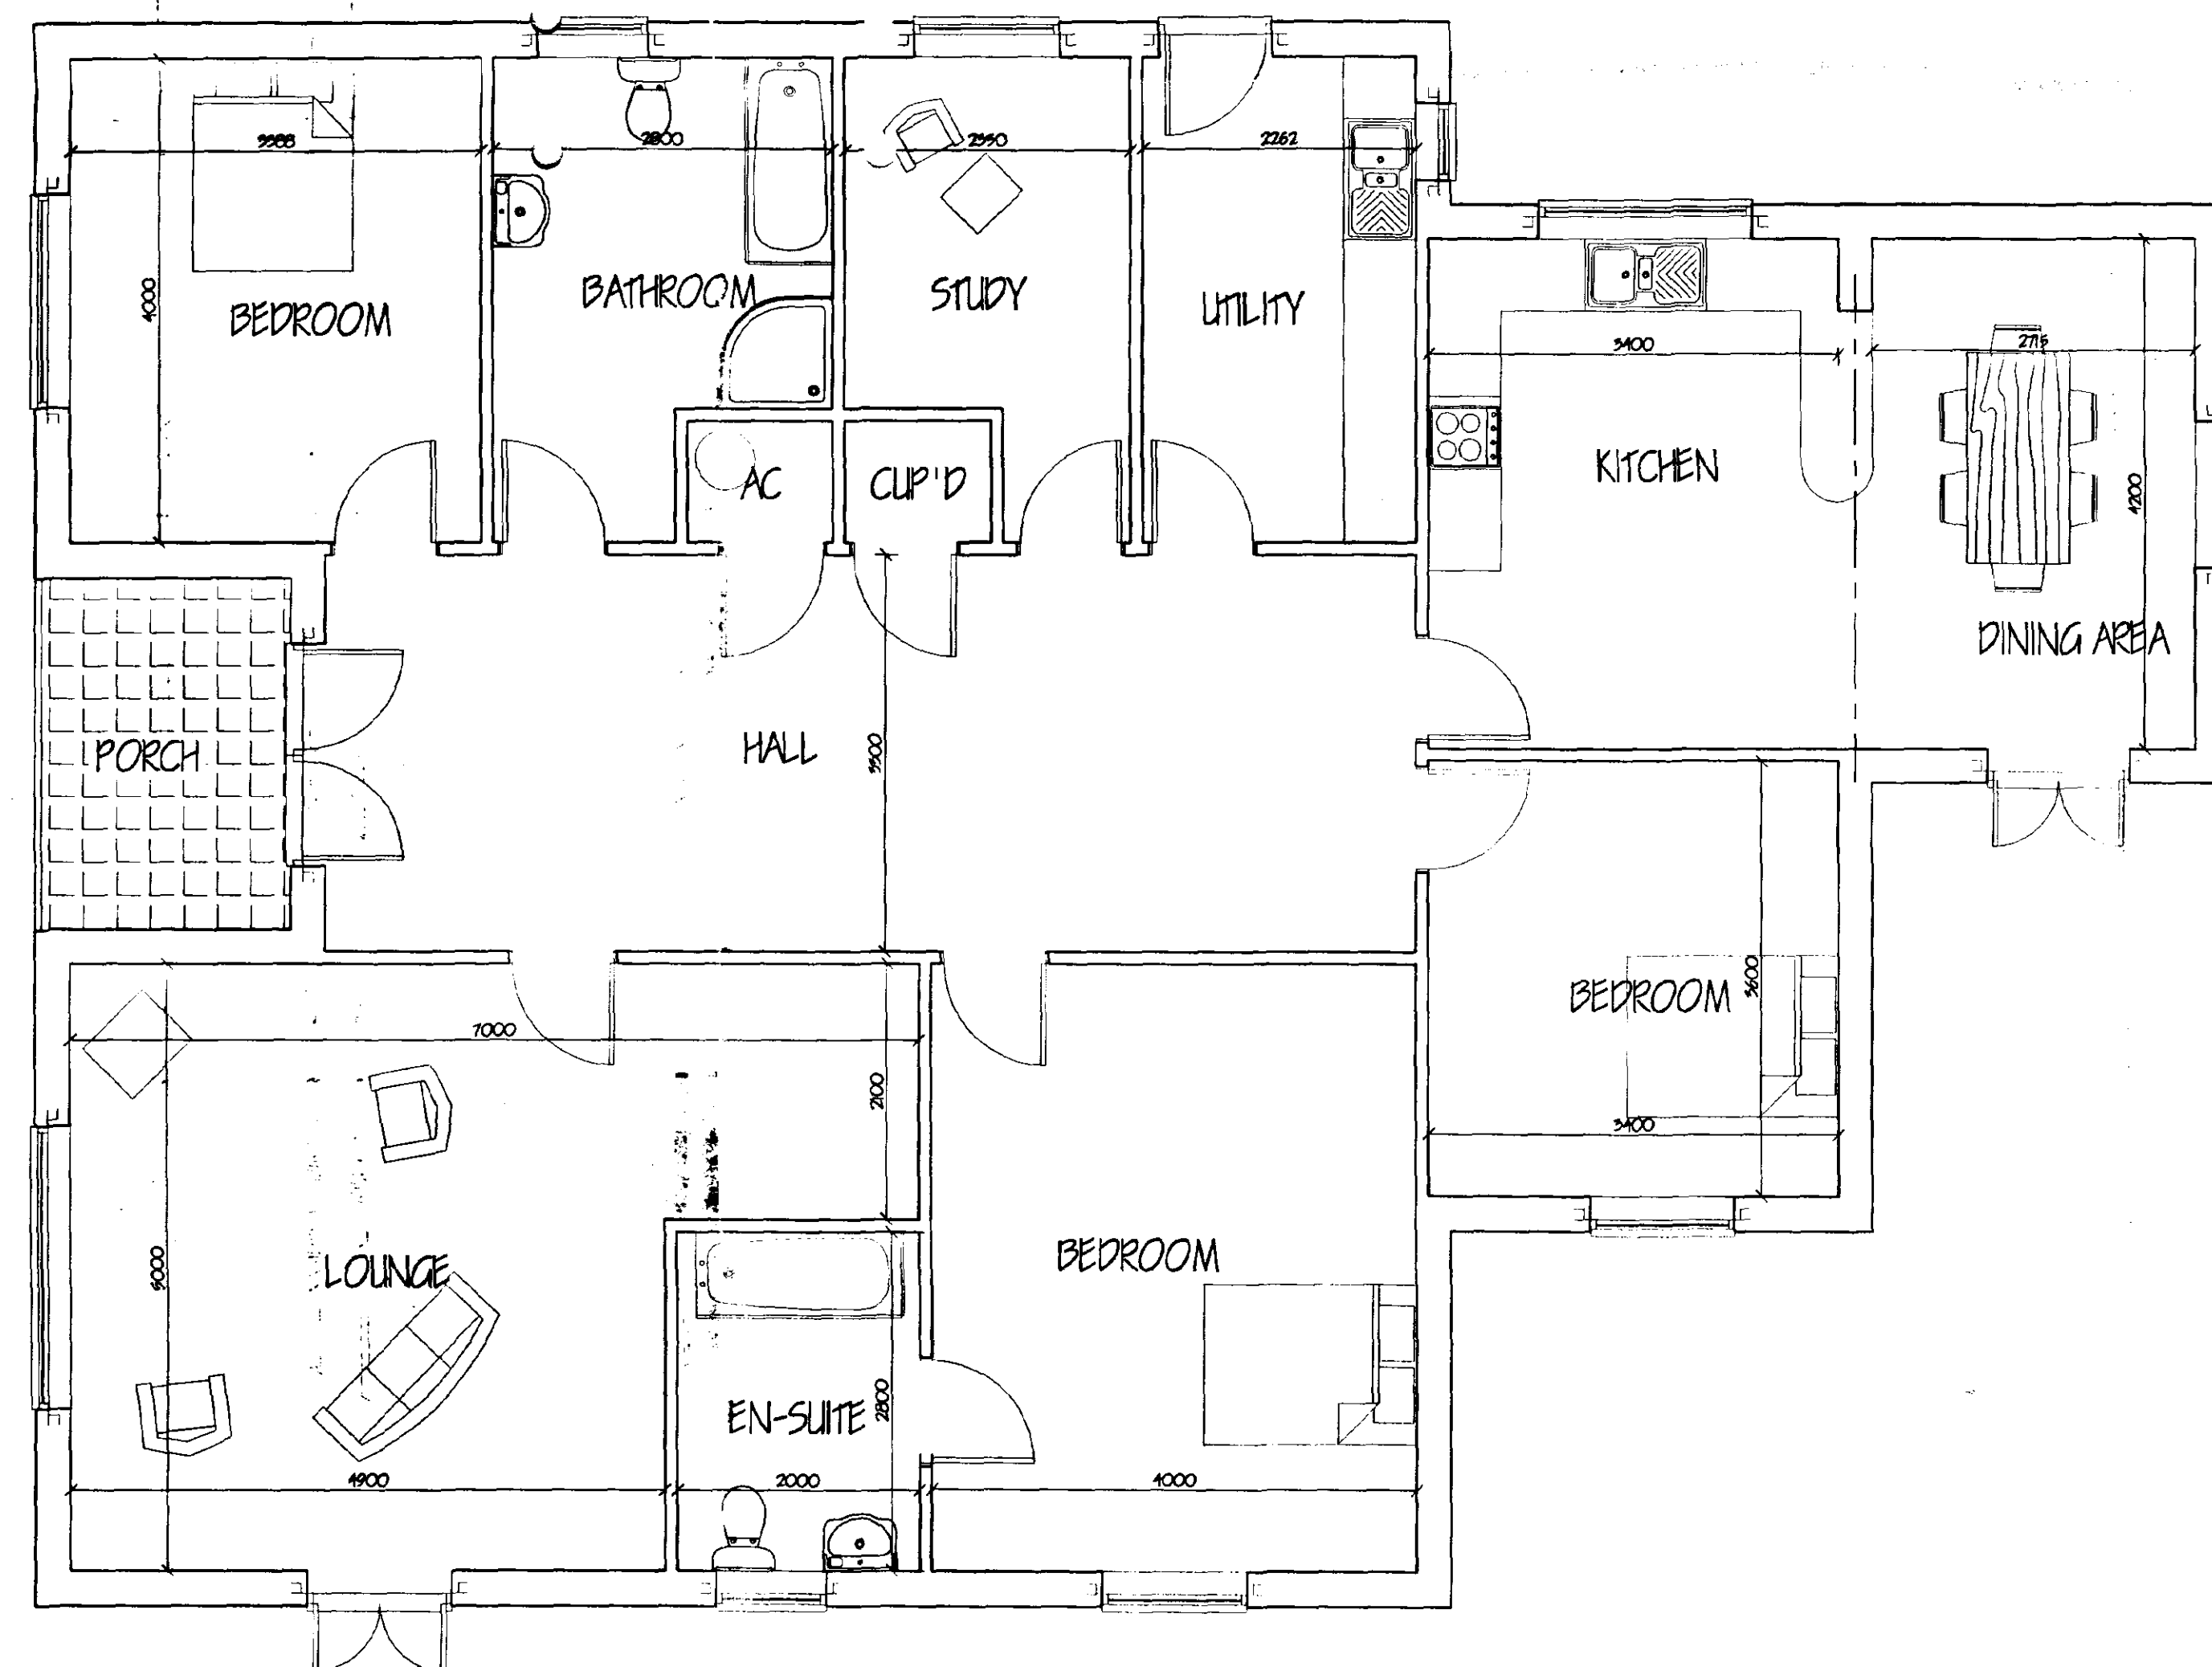

FLOOR PLAN

LIMITATIONS.
This drawing is limited in the amount of information contained and does not purport to contain a full specification of the works. It is solely for the purpose of obtaining Planning/Building Regulation approval. The drawings must not be used as a contract document alone.
All dimensions shall be taken from site from actual work. Under no circumstances shall measurements be scaled from this drawing for construction or ordering purposes. All open dimensions shall be checked by the Builder/Contractor and will be his responsibility from commencement of site work.
The works will not be supervised or inspected on site by G.R. Merchant, or any representative thereof. It is the client or their appointed agents responsibility to control workmanship, substitution of materials, adherence to specification, variations to contract etc.

COPYRIGHT RESERVED.
Copies of this drawing must be made only with the written permission of G. R. Merchant.

STANDARDS.
All materials to be new unless otherwise stated and all components and materials etc. to be used fitted and installed etc. in strict accordance with manufacturers instruction and relevant Code of Practice.
Materials shall conform to appropriate British Standard Specification or BSA Certificate or European Code equivalent.

HEALTH & SAFETY.
The Employer/Client shall ensure that the selected contractor is conversant with and adopts all measures necessary to achieve compliance with Health & Safety legislation for Building Sites and Work Places.
The Employer/Client is advised that should the works need to comply with the Construction Design and Management Regulations an Independent Planning Supervisor will be required.

SCOPE OF THE WORKS.
The works shall comprise of all that is shown on the drawings and details. Work that may not be specifically shown but may be reasonably inferred as necessary to carry out the works shall be deemed to be included.

ref.	revision	date

G. R. MERCHANT
I.ENG AMICE FIWO
**ARCHITECTURAL, STRUCTURAL
AND LAND DRAINAGE
CONSULTANTS**
Unit 4, Wrights Mews
12A Park Road, Holbeach,
Spalding, Lincs. PE12 7KE
Tel: 01408 490800
Fax: 01408 425744
E-Mail: G. R. Merchant @ Merchant. FB.
Co. UK

Project
3 BEDROOM BUNGALOW
BLJOU
BARRIER BANK
COMBIT

Client
ANDREW DUNN


Drawing
PLANS & ELEVATIONS

Job Ref. 451/02 Drawing No. 02

Date MARCH 2002 Drawn GRM

Scales
1:50 1:100

DO NOT SCALE FROM THIS DRAWING

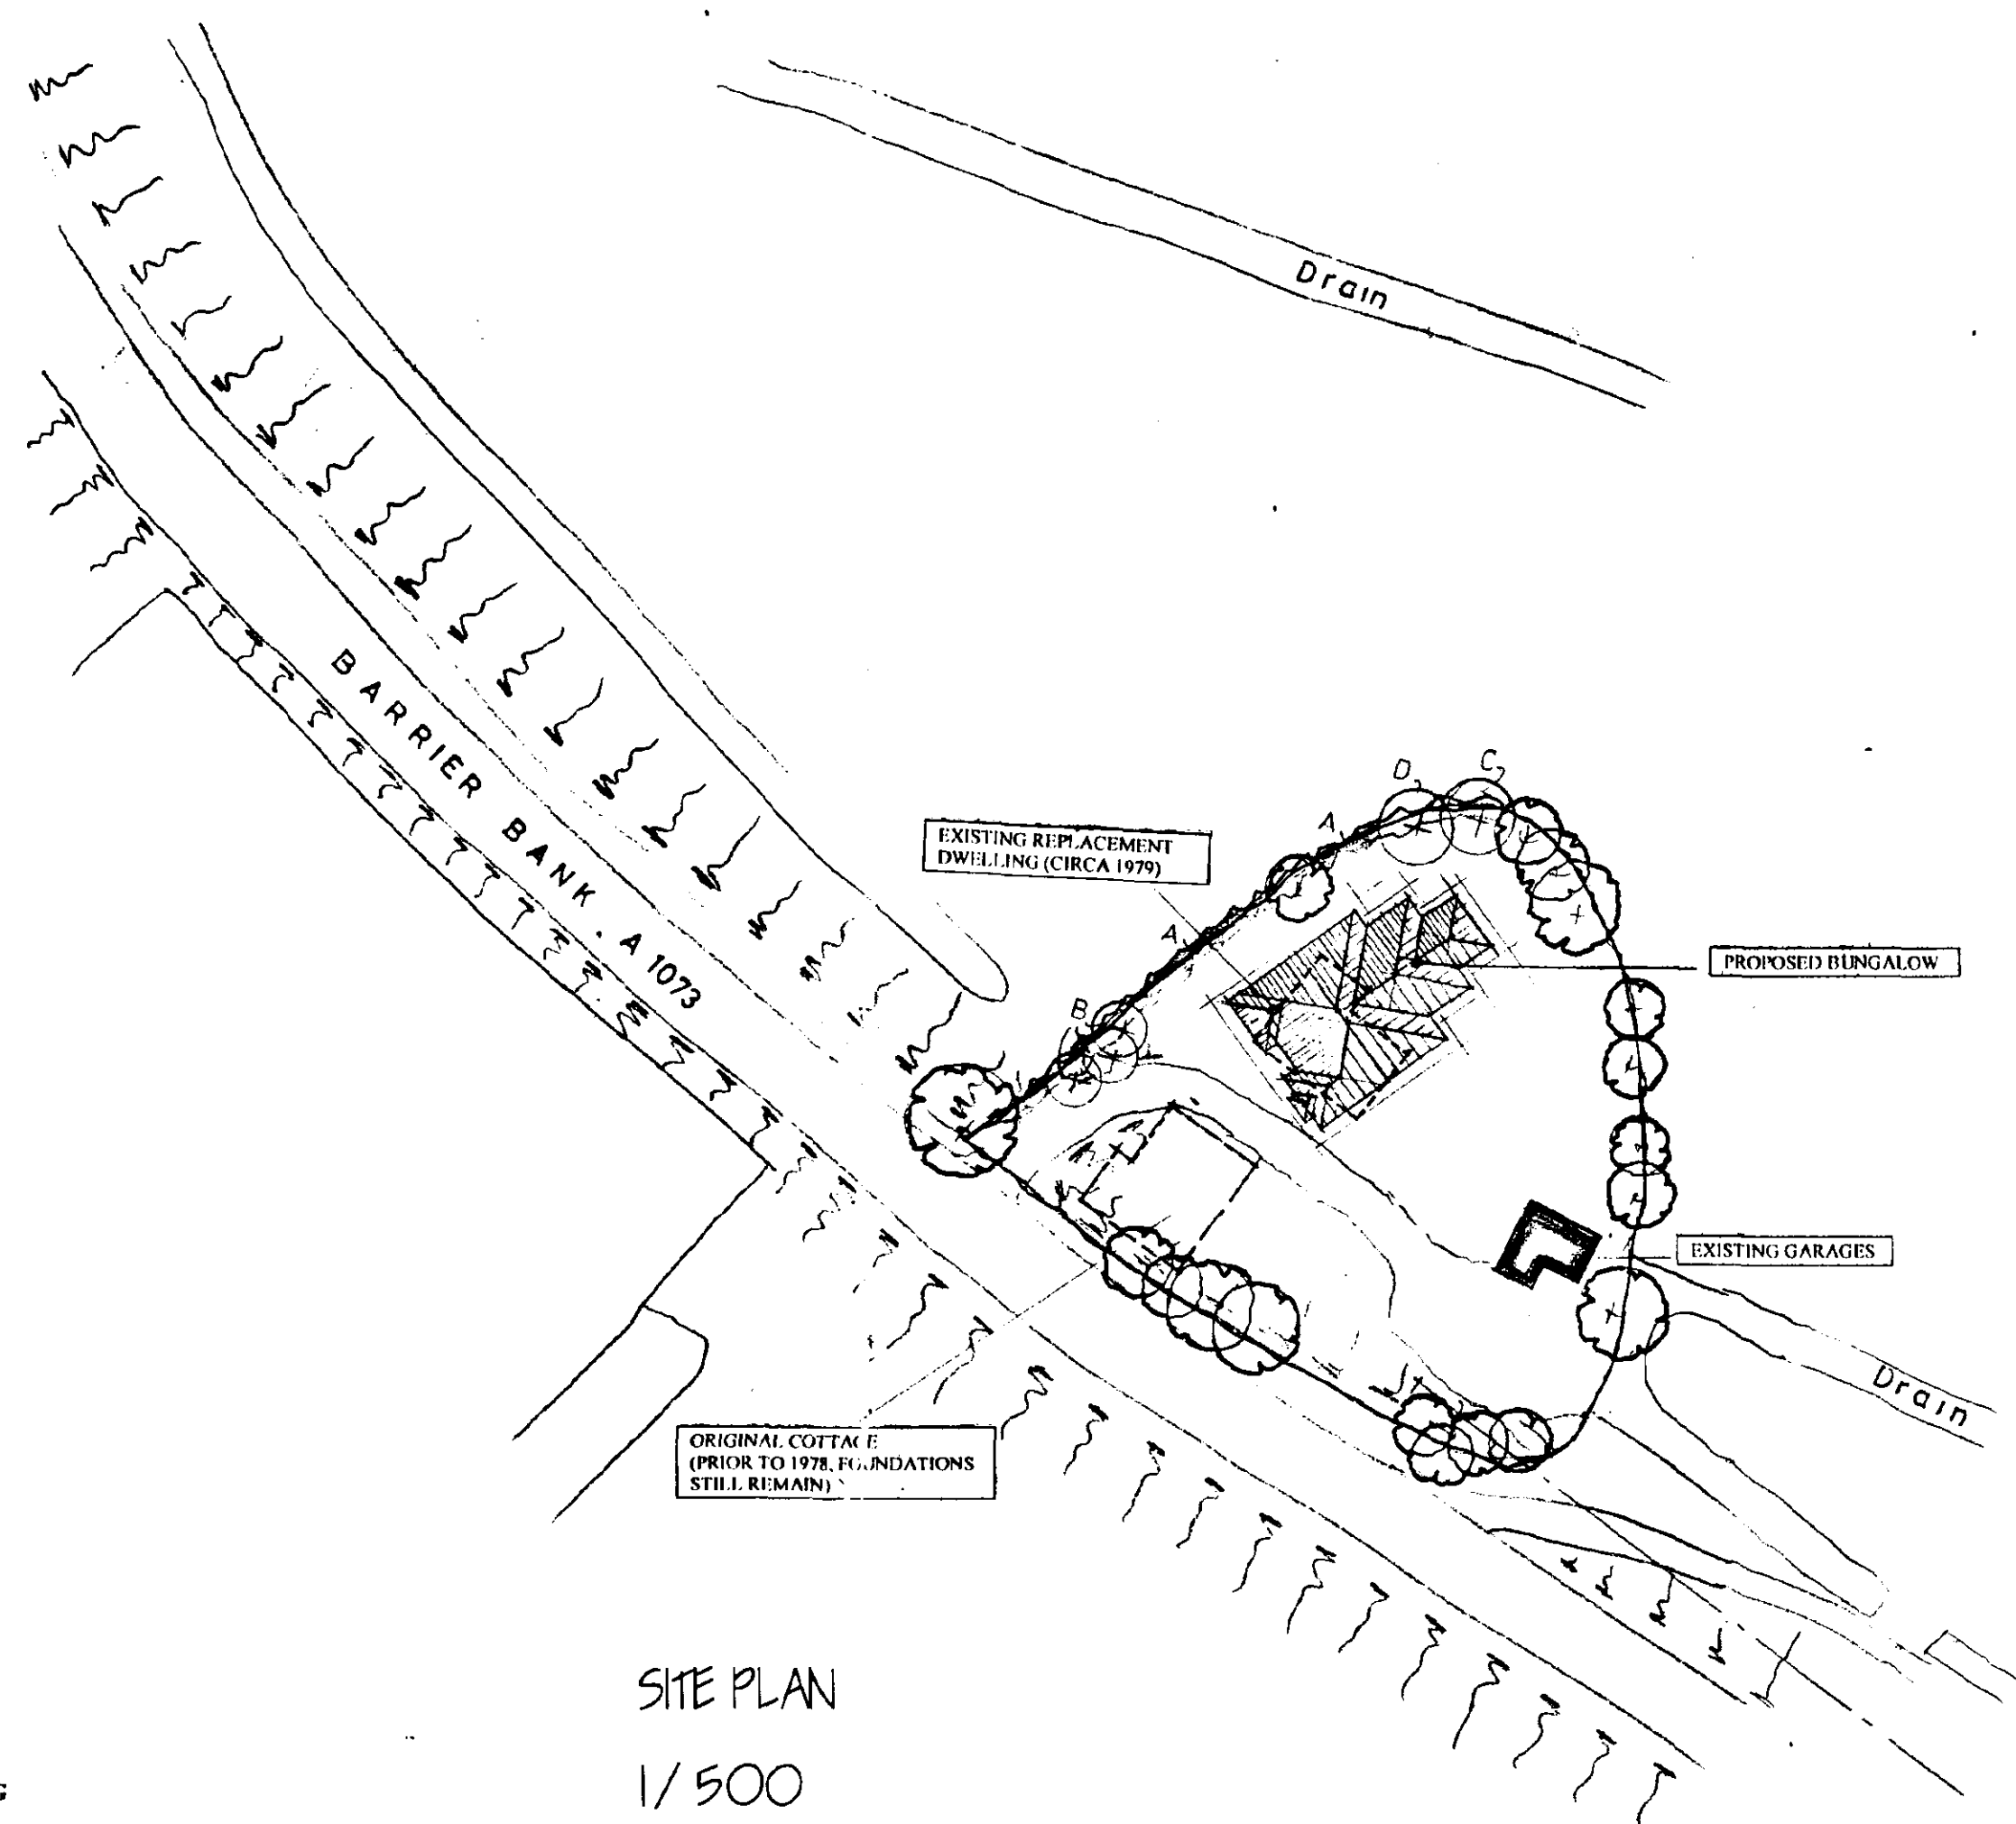

SITE PLAN
1/500


LANDSCAPING & TREE PLANTING

- A FRONTAGE MIXED HEDGE
(a) Hawthorn (*Crataegus Monogyna*)
(b) Beech (*Fagus Sylvatica*)
(c) Blackthorn (*Prunus Spinosus*)
(d) Buckthorn (*Rhamnus Cathartica*)
- B SILVER BIRCH (*BETULA PENDULA*) FEATHERED
C HAWTHORN (*CRATAEGUS LAEVIGATA*) FEATHERED
D WHITE BEAM (*SORBUS ARIA*) FEATHERED

All planting to be in accordance with BS 4428:1989 and amendment No. 1 (1991)

All trees to be planted with minimum 0.6m plastic mulch mat and to be staked, tied and tubed.

1/3 to 1/2 bag of peat free tree and shrub planting compost to be incorporated into backfill for each tree hole.

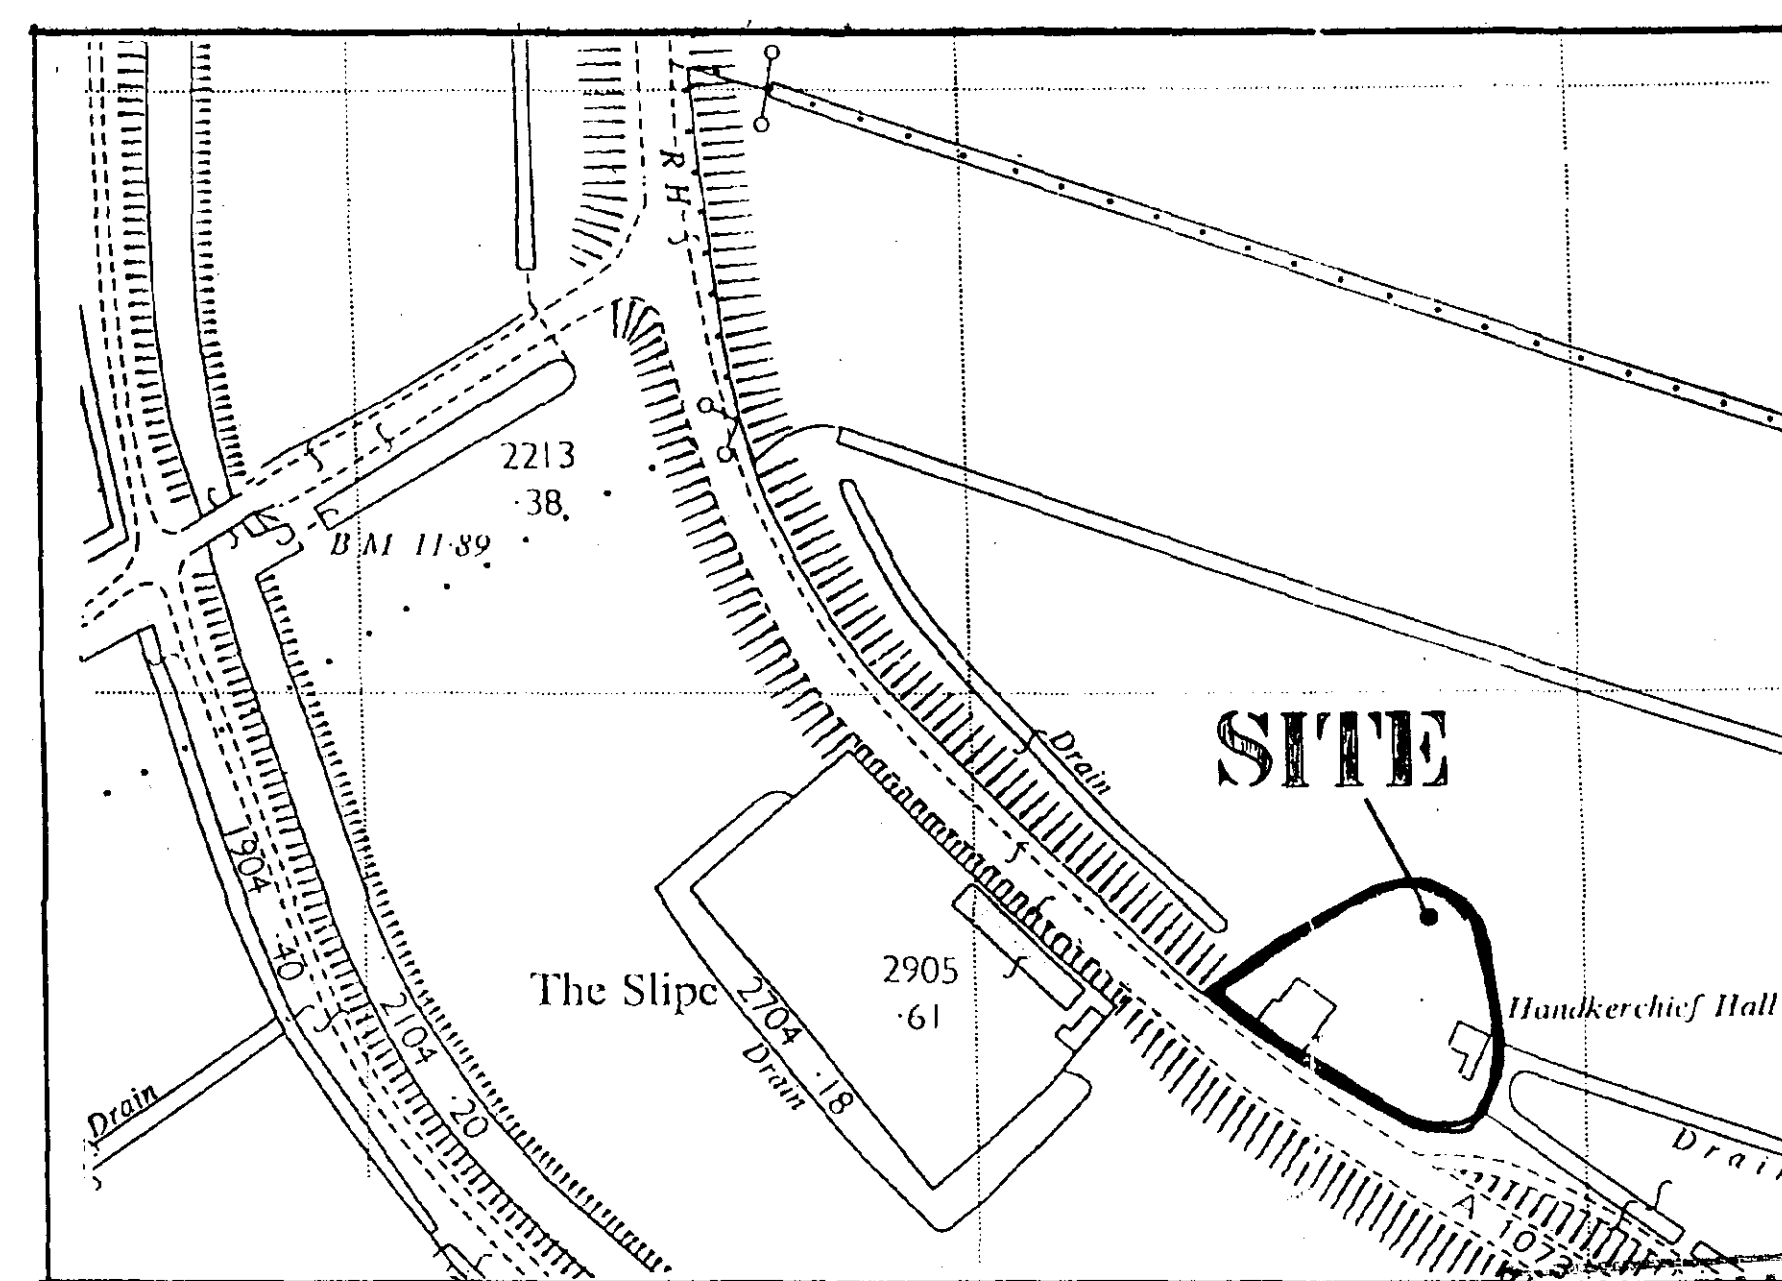






LOCATION PLAN
1/1250

DETERMINED
PLAN

SHDC
Planning & Development
26 SEP 2002
0450/02

APPROVED PLAN
M.A.

A Planning Committee (House Size) AUG '02	
G. R. MERCHANT I.ENG AMICE FIWO ARCHITECTURAL, STRUCTURAL AND LAND DRAINAGE CONSULTANTS Unit 4, Wrights Mews 12A Park Road, Holford, Lincs. PE18 7EE Tel: 01406 480800 Fax: 01406 426744 E-Mail: G. R. Merchant @ Merchant. PE. Co. UK	
Project REPLACEMENT DWELLING BLUON BARRIER BANK COMBIT	
Client ANDREW DUNN	
Drawing SITE & LOCATION PLANS	
Job Ref 451/02	Drawing No 01A
Date FEB 2002	Drawn GRM
Scales AS INDICATED	
DO NOT SCALE FROM THIS DRAWING This drawing is copyright and may not be altered, traced, photocopied or used for any other purpose other than that for which it is issued. The General Contractor is to check all dimensions on site and report any discrepancies to the Architect. All details shown on this drawing including foundations are based upon typical site conditions related to the site. No responsibility can be accepted for abnormal conditions which may be discovered during construction unless reported to the Architect in that design arrangements may be considered. Site and survey are recommended in respect of foundations to establish specific site conditions before foundation work is undertaken. The drawing is limited to the amount of information contained and does not purport to contain a full specification of the works. It is issued for the purpose of obtaining Planning / Building Regulation approval. This drawing must not be used as a contract document. The works will not be supervised or inspected on site by G. R. Merchant or any representative thereof. It is the client or their appointed agents responsibility to select appropriate, specification of materials, adherence to specification, variations to contract etc. All materials to be new unless otherwise stated and all components and materials etc. to be used fitted and installed etc. in strict accordance with manufacturers instruction and relevant code of practice. Materials shall conform to appropriate British standard specification or BS4428 or European code equivalent. The Employer / Client shall ensure that the selected contractor is competent with all aspects of construction necessary to achieve compliance with Health and Safety legislation for Building sites and Work places. The Employer / Client is advised that should the works need to comply with the Construction Design and Management Regulations an independent Planning Supervisor will be required. The works shall comprise of all that is shown on the drawing and details. Works that may not specifically shown but may be reasonably inferred are necessary to carry out the works shall be deemed to be included.	

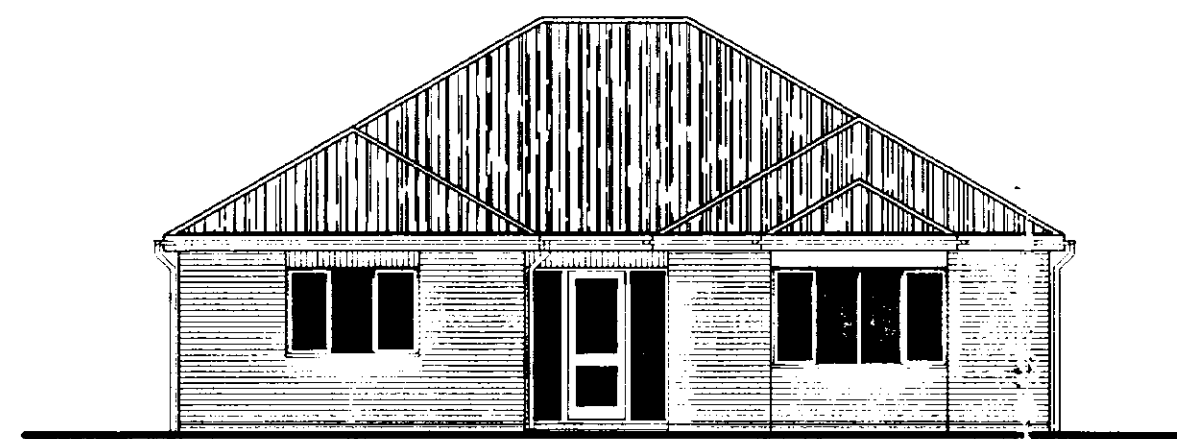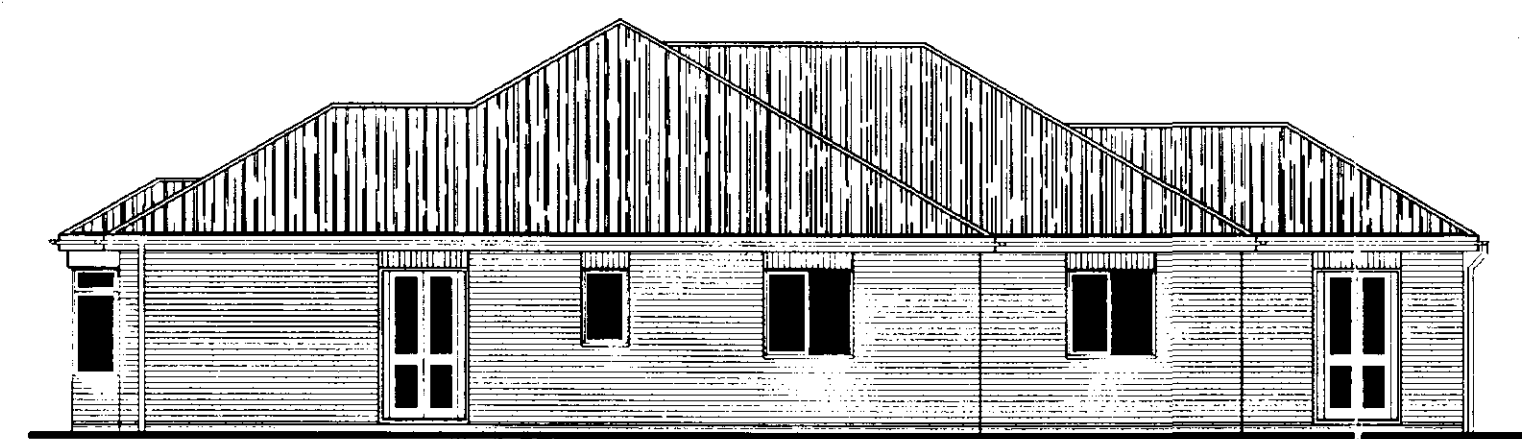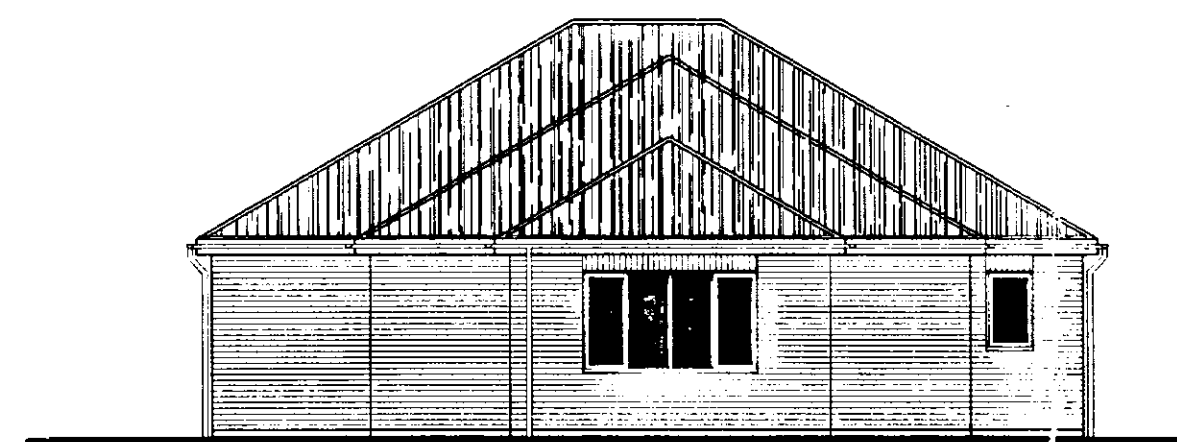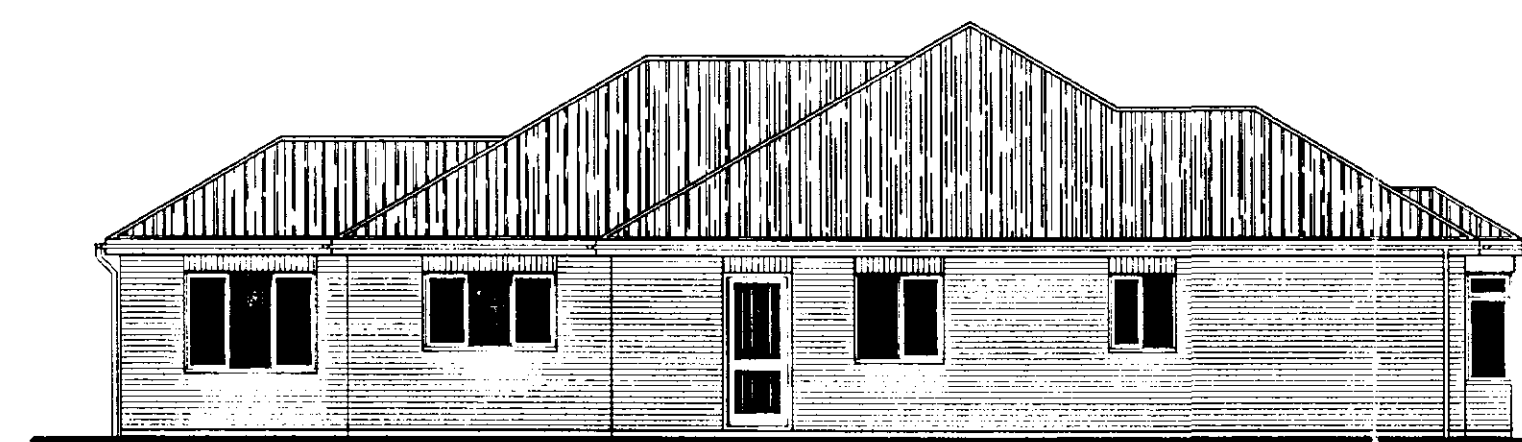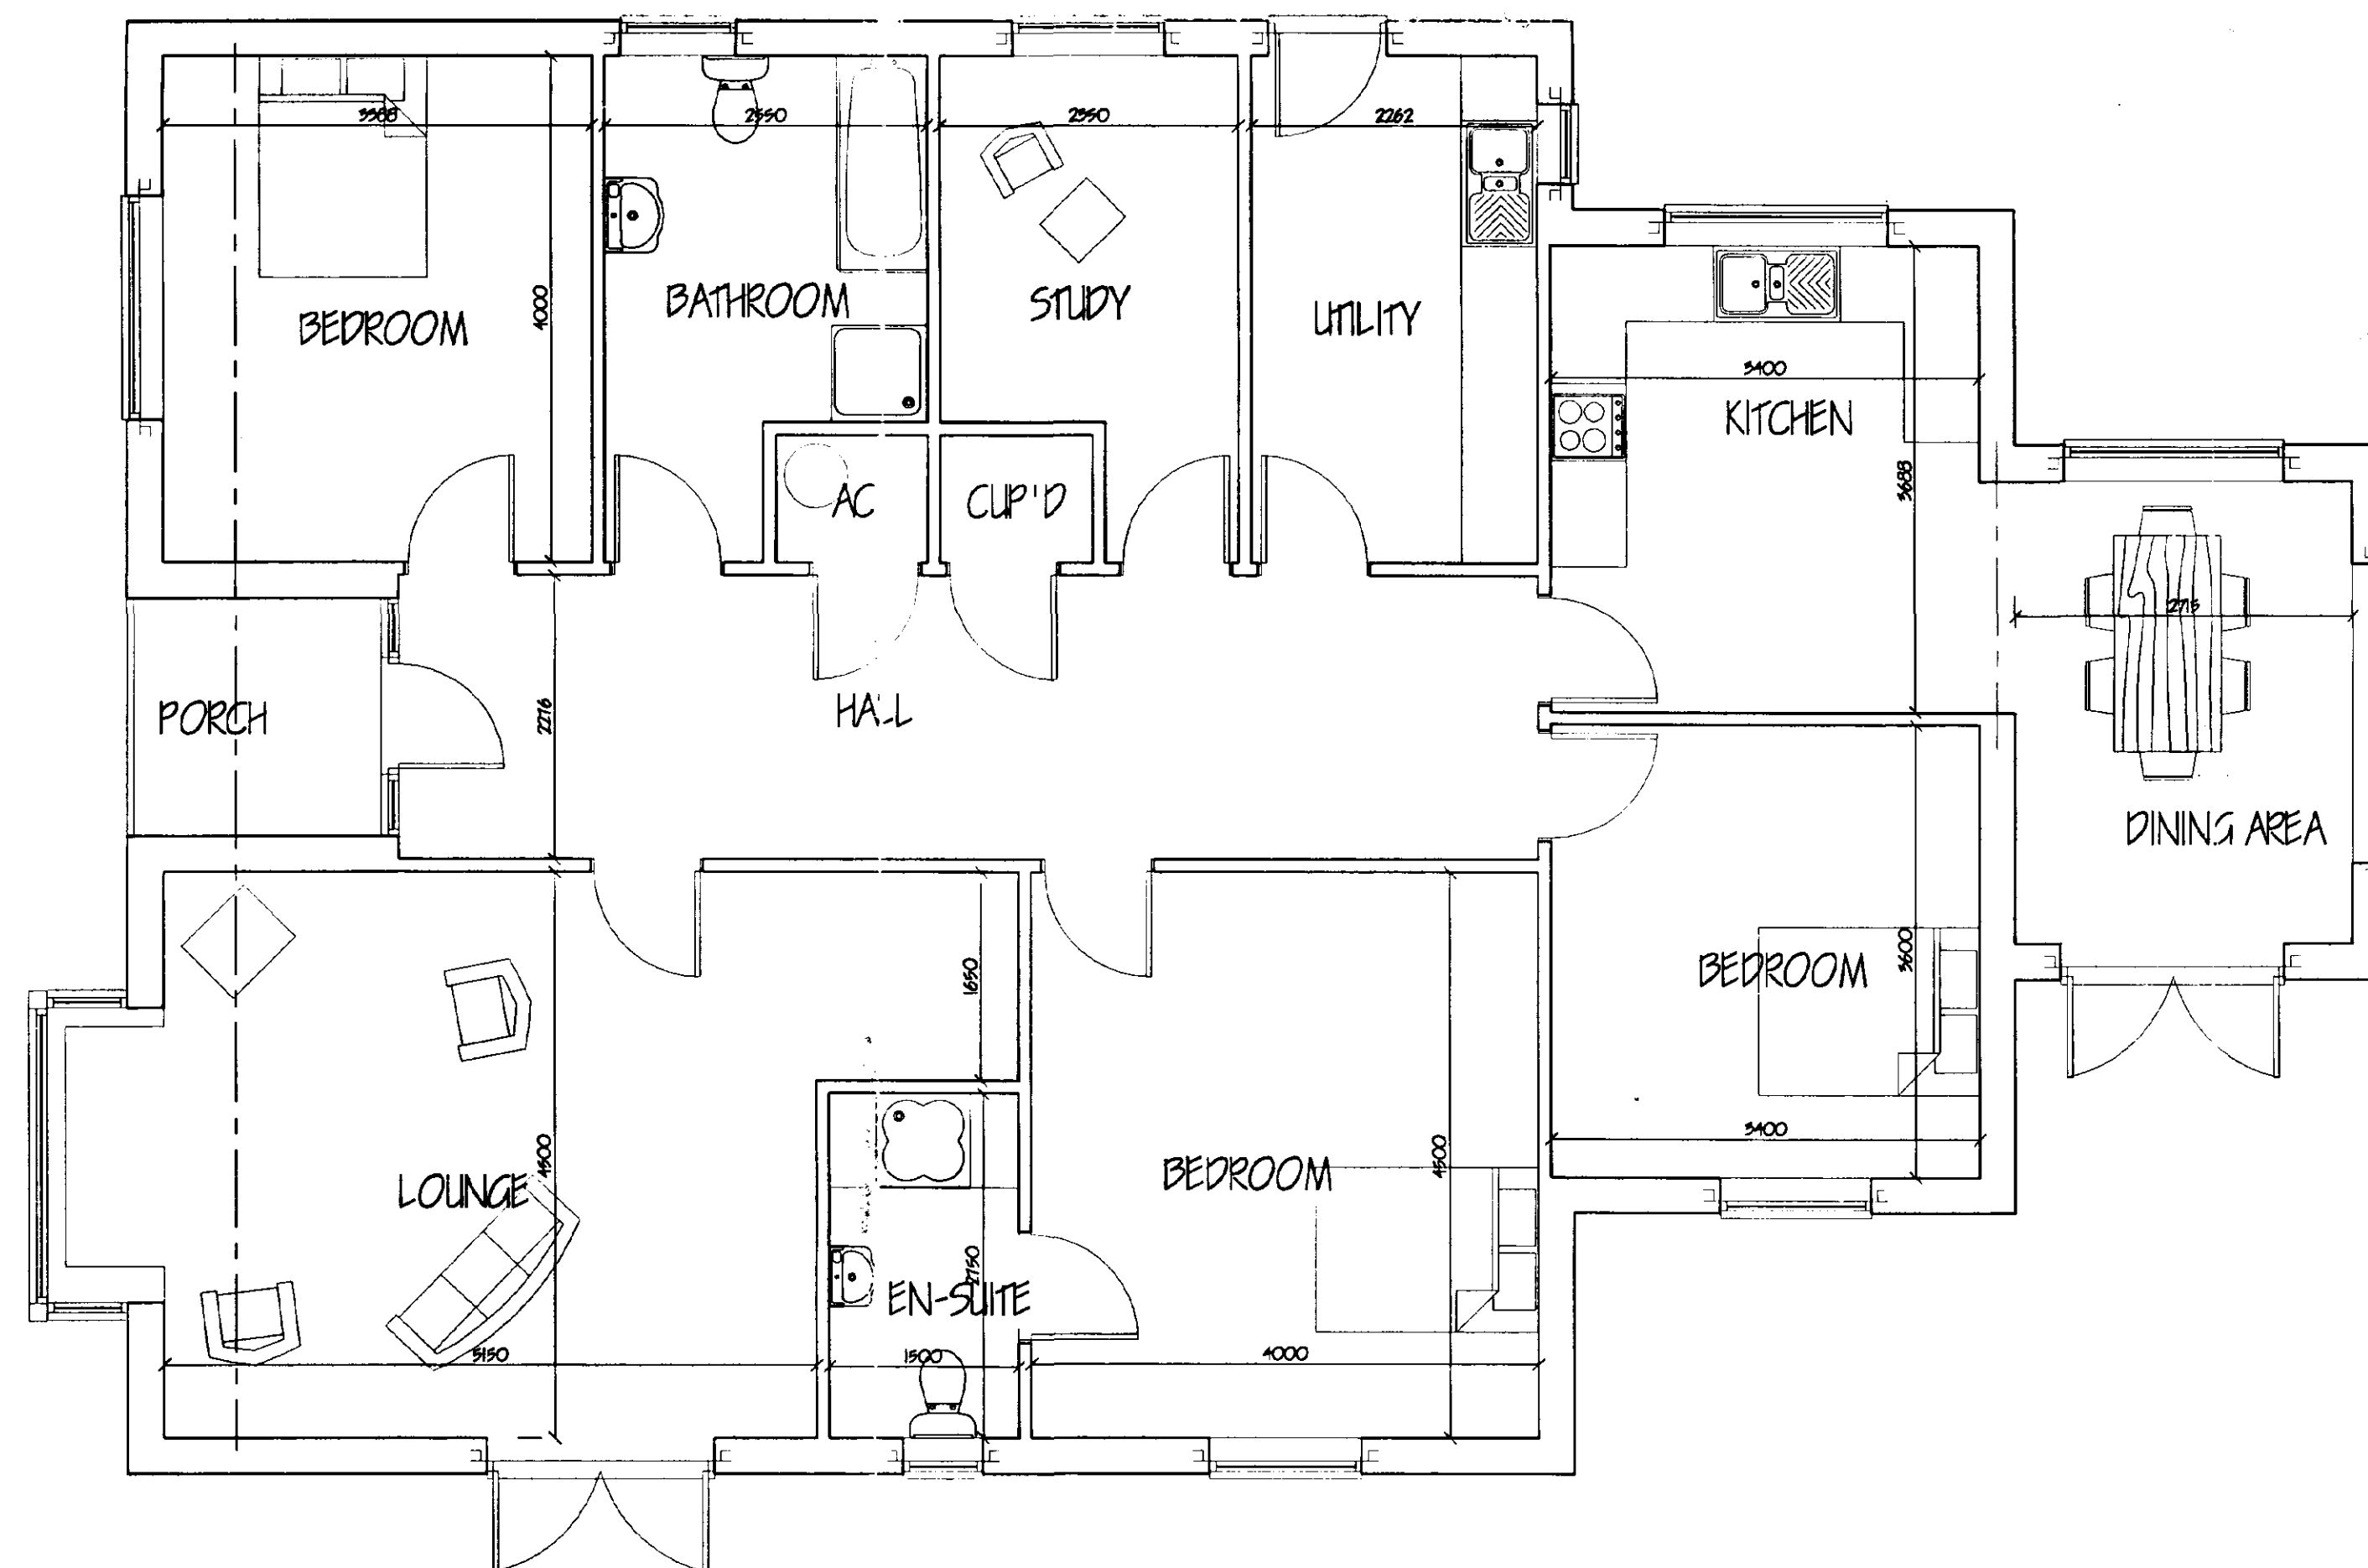

FLOOR PLAN

LIMITATIONS.

This drawing is limited in the amount of information contained and does not purport to contain a full specification of the works. It is solely for the purpose of obtaining Planning/ Building Regulation approval. The drawing must not be used as a contract document alone.

All dimensions shall be taken from site from actual work. Under no circumstances shall measurements be scaled from this drawing for construction or ordering purposes. All given dimensions shall be checked by the Builder/ Contractor and will be his responsibility from commencement of site works.

The works will not be supervised or inspected on site by G.R. Merchant, or any representative thereof. It is the client or their appointed agents responsibility to control workmanship, substitution of materials, adherence to specification, variations to contract etc.

COPYRIGHT RESERVED.

Copies of this drawing must be made only with the written permission of G. R. Merchant.

STANDARDS.

All materials to be new unless otherwise stated and all components and materials etc. to be used fitted and installed etc. in strict accordance with manufacturers instruction and relevant Code of Practice.
Materials shall conform to appropriate British Standard Specification or BPA Certificate or European Code equivalent.

HEALTH & SAFETY.

The Employer / Client shall ensure that the selected contractor is conversant with and adopts all measures necessary to achieve compliance with Health & Safety legislation for Building Sites and Work Places. The Employer / Client is advised that should the works need to comply with the Construction Design and Management Regulations an independent Planning Supervisor will be required.

SCOPE OF THE WORKS.

The works shall comprise of all that is shown on the drawing and details. Work that may not be specifically shown but may be reasonably inferred as necessary to carry out the works shall be deemed to be included.

B	CLIENTS AMENDMENTS	SEP 02
A	PLANNING COMMITTEE REQUIREMENTS (Reduces size)	AUG 02
refi	revision	date

G. R. MERCHANT
I.ENG AMICE FIWO
ARCHITECTURAL, STRUCTURAL
AND LAND DRAINAGE
CONSULTANTS
Unit 4, Wrights House
12A Park Road, Holbeach,
Spalding, Lincs. PE12 7EK
Tel 01408 495000
Fax 01408 497446
Mail: G. R. Merchant & Merchant. FS.
Co. UK

3 BEDROOM BUNGALOW
BIJOU
BARRIER BANK
COWBIT

ANDREW DUNN

PLANS & ELEVATIONS

Ref.	Drawing No.
451/02	02B

e	Drawn
MARCH 2002	GRM

les
1:50 1:100

DO NOT SCALE FROM THIS DRAWING

**DETERMINED
PLAN**

SHDC
Planning & Development
26 SEP 2002
Ref 0452102

ATTENDED PLAN