




FRONT ELEVATION

Black half round gutters and down pipes on rise and fall brackets

Reconstituted Stone Details To Quoins/Cills And Heads

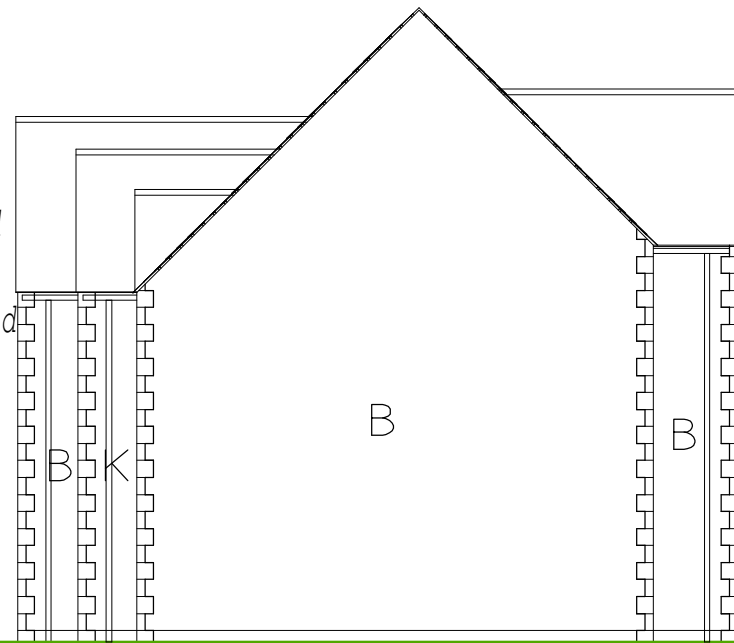


SIDE ELEVATION



WIENERBERGER HERITAGE BLEND

- Legend
- B-Wienberger Heritage Blend
 - K-Off white K render.
 - E-Eternit Roofing slate
 - F-Firbe Glass Flst Roof
 - BF-Aluminium Bi-fold doors
 - Windows UPVC close casement

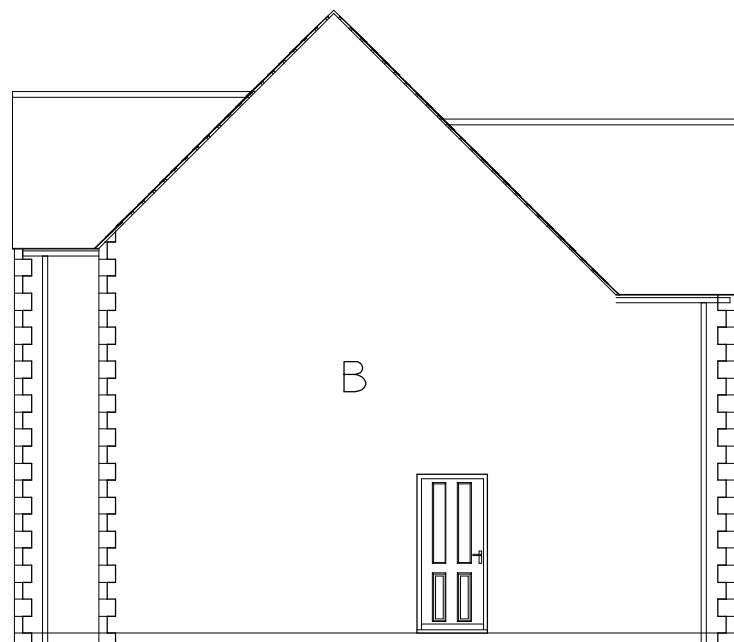

SIDE ELEVATION



REAR ELEVATION



Window Style
Stone detailing

Revisions

Tele No. Mob. 07713003441
E-Mail: Shayne@Designandarchitectureltd.Co.Uk

CONTRACT Proposed Dwelling for Mr and Mrs Cooper. 68 Stonegate,Cowbit, Spalding.	DRAWING TITLE Proposed Dwelling Plot 3 At Land Behind 68 Stongate Cowbit, Spalding, Lincs PLOT 2 ELEVATIONS
---	---

SCALE 1:100	Comp Reg No. 06969616
DATE 4Th FEB 2021	DRAWN BY S.Andrews

JOB NO. SA/DR/17	PLOT NO. TWO	SHEET NO. PP/02/02	REV
---------------------	-----------------	-----------------------	-----