

Clat Chimney
Pot




FRONT ELEVATION



Window Style
Stone detailing

Black half round
gutters and down
pipes on rise and
fall brackets

Reconstituted
Stone Details To
Quoins/Cills
And Heads

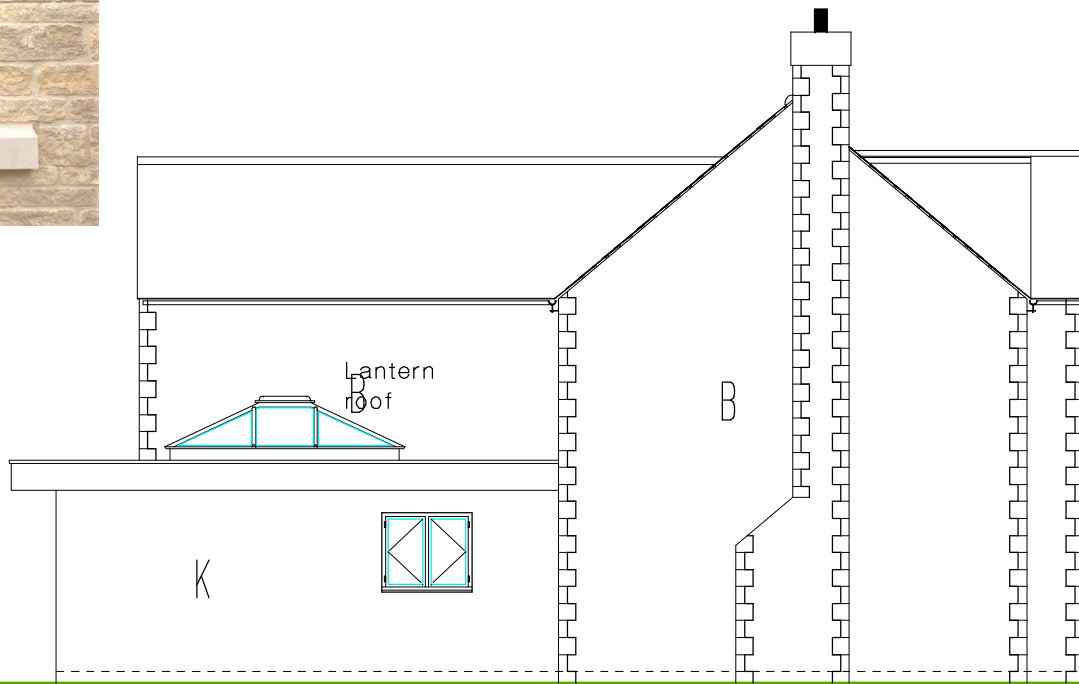


SIDE ELEVATION




Eternit Rivendale
Roofing Slate



WIENERBERGER HERITAGE BLEND

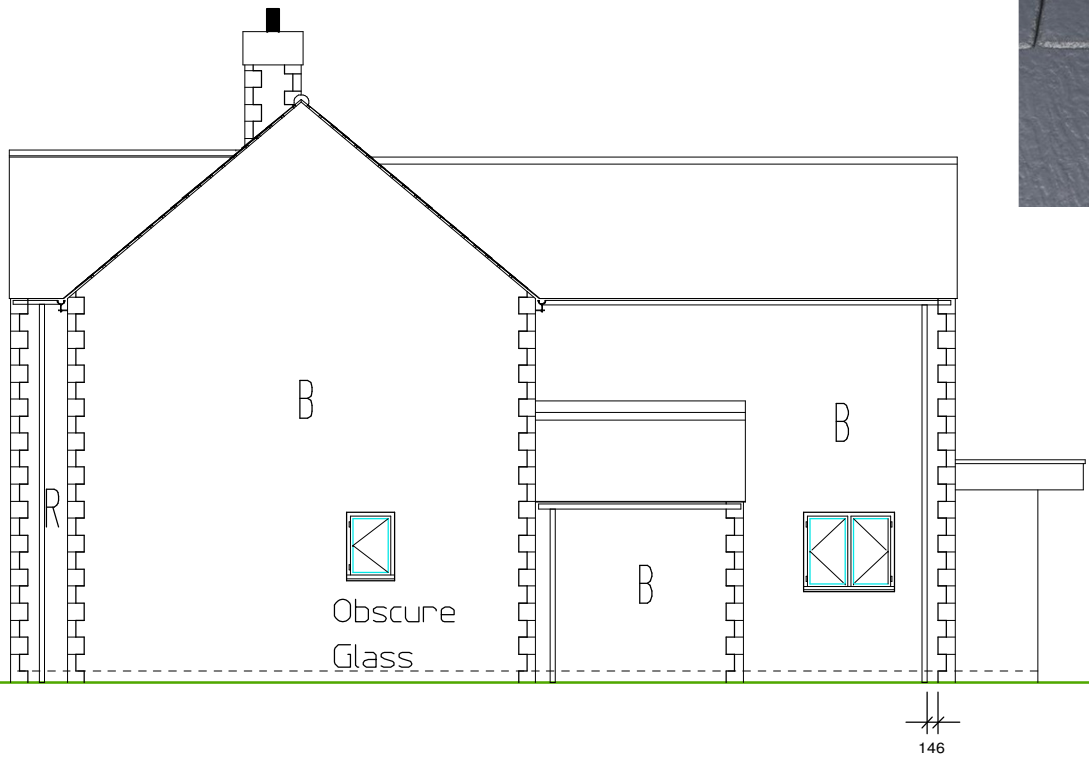

SIDE ELEVATION

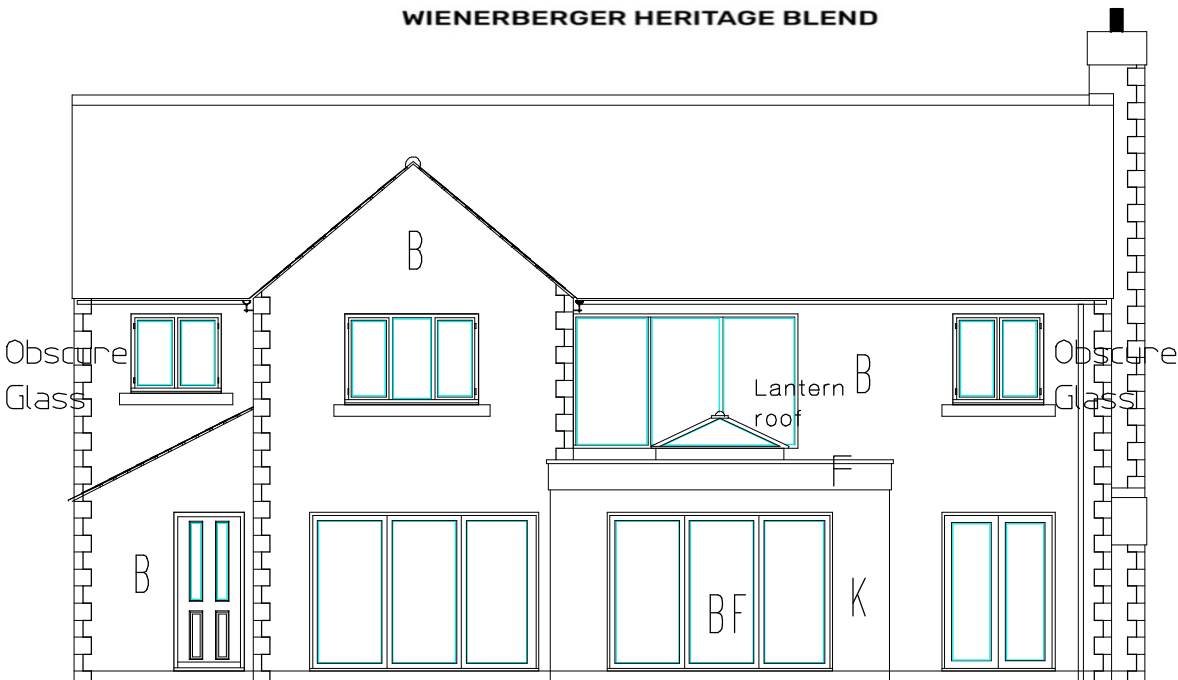

REAR ELEVATION

Legend

- B-Wienberger Heritage Blend
- K-Off white K render.
- E-Eternit Roofing slate
- F-Firbe Glass Flst Roof
- BF-Aluminium Bi-fold doors
- Windows UPVC close casement

Revisions

Tele No. Mob. 07713003441
E-Mail: Shayne@Designandarchitectureltd.co.uk

CONTRACT
Proposed Dwelling for Mr and Mrs Cooper.
68 Stonegate, Cowbit,
Spalding.

DRAWING TITLE
Proposed Dwelling Plot 3
At Land Behind 68 Stonegate
Cowbit, Spalding, Lincs
PLOT 3 ELEVATIONS

SCALE 1:100	Comp Reg No. 06969616
DATE 4Th FEB 2021	DRAWN BY S.Andrews

JOB NO. SA/DR/17	PLOT NO. THREE	SHEET NO. PP/03/02	REV
---------------------	-------------------	-----------------------	-----

