



2300 sqft 4 bed  
double garage



FRONT ELEVATION

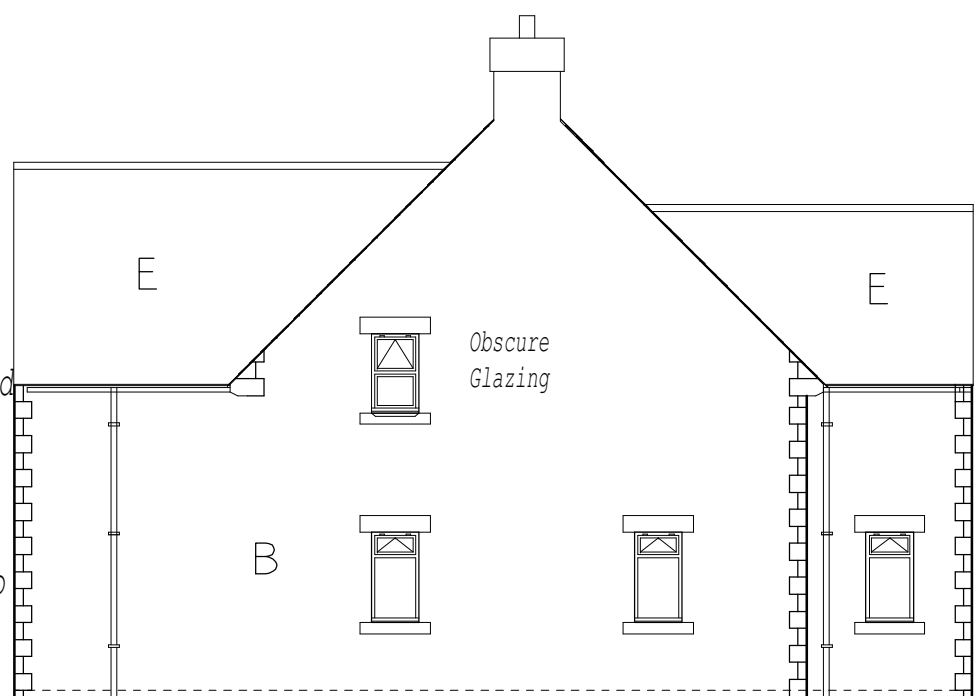


SIDE ELEVATION

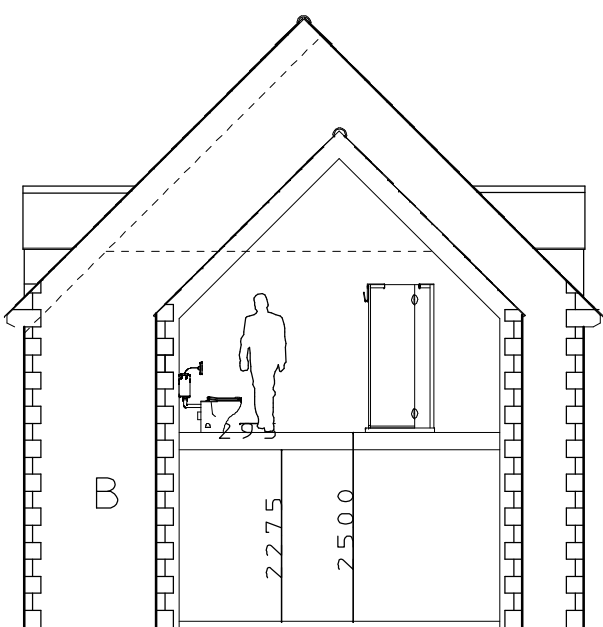

SECTION



REAR ELEVATION

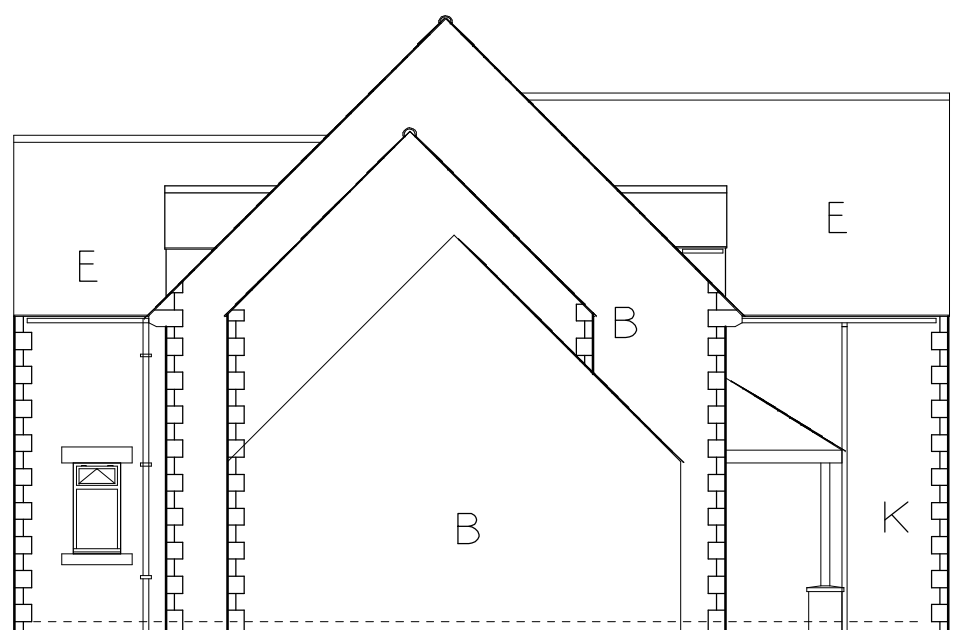

SIDE ELEVATION

Legend  
B-Wienberger Heritage Blend  
K-Off white K render.  
E-Eternit Roofing slate  
R-Edilians Stretto Huguenot Tiles. (Burnt Red)  
(all valleys to be mitred)  
F-Firbe Glass Flst Roof  
BF-Aluminium Bi-fold doors  
Windows UPVC close casement

| Revisions                                     |  |
|-----------------------------------------------|--|
| Tele No. Mob. 07713003441                     |  |
| E-Mail: Shayne@Designandarchitectureltd.co.uk |  |

| CONTRACT                                                                       | DRAWING TITLE                                                                                          |
|--------------------------------------------------------------------------------|---|
| Proposed Dwelling for Mr and Mrs Cooper.<br>68 Stonegate, Cowbit,<br>Spalding. | Proposed Dwelling Plot 3<br>At Land Behind 68 Stongate<br>Cowbit, Spalding, Lincs<br>ELEVATIONS PLOT 1 |

|                     |                       |                       |     |
|---------------------|-----------------------|-----------------------|-----|
| SCALE 1:100         | Comp Reg No. 06969616 |                       |     |
| DATE 5TH FEB 2021   | DRAWN BY S.Andrews    |                       |     |
| JOB NO.<br>SA/DR/17 | PLOT NO.<br>ONE       | SHEET NO.<br>PP/01/02 | REV |

