




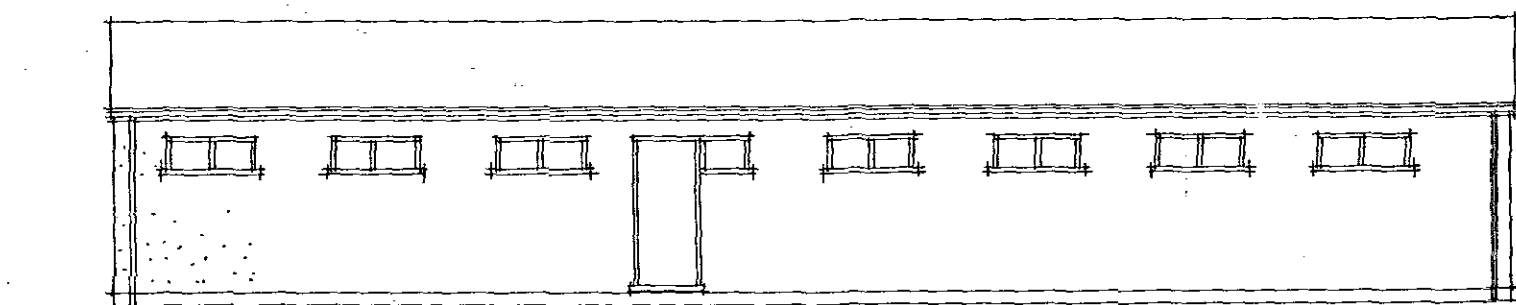


SOUTH ELEVATION

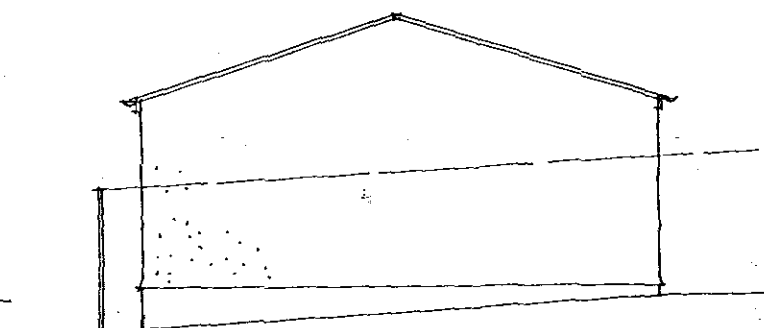

WEST ELEVATION

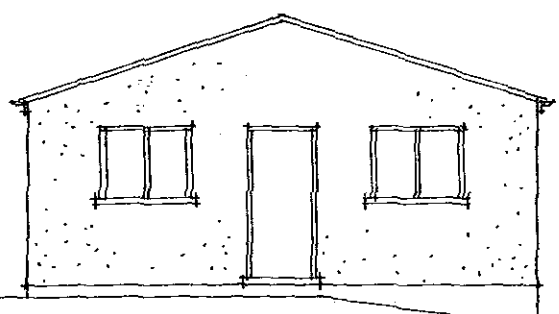

EAST ELEVATION


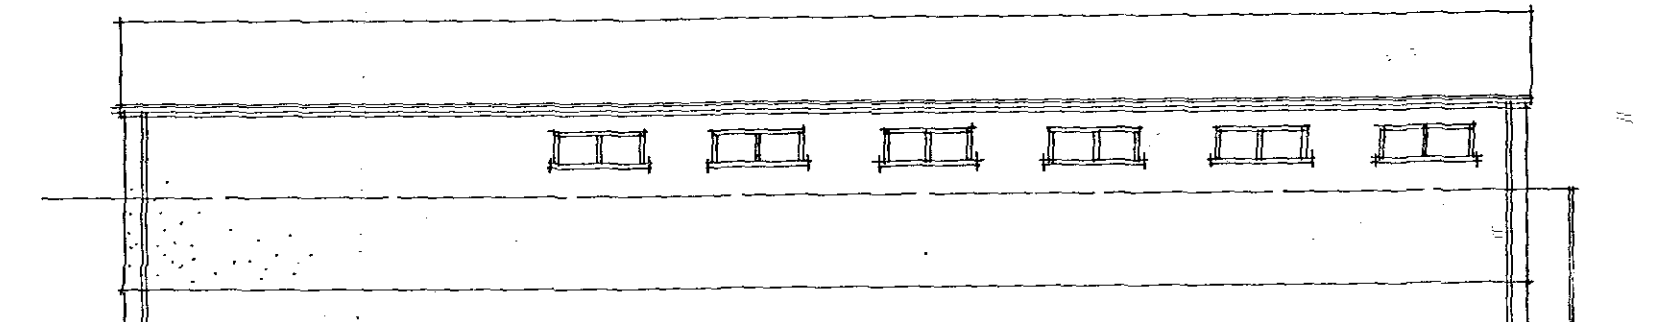


NORTH ELEVATION



Finishes:

Roof: Redland Mini Stanewold interlocking concrete tiles colour slate grey.
Roof pitch 17/12.

Walls: Sand/cement render with Tyrolan finish in colour to be agreed.

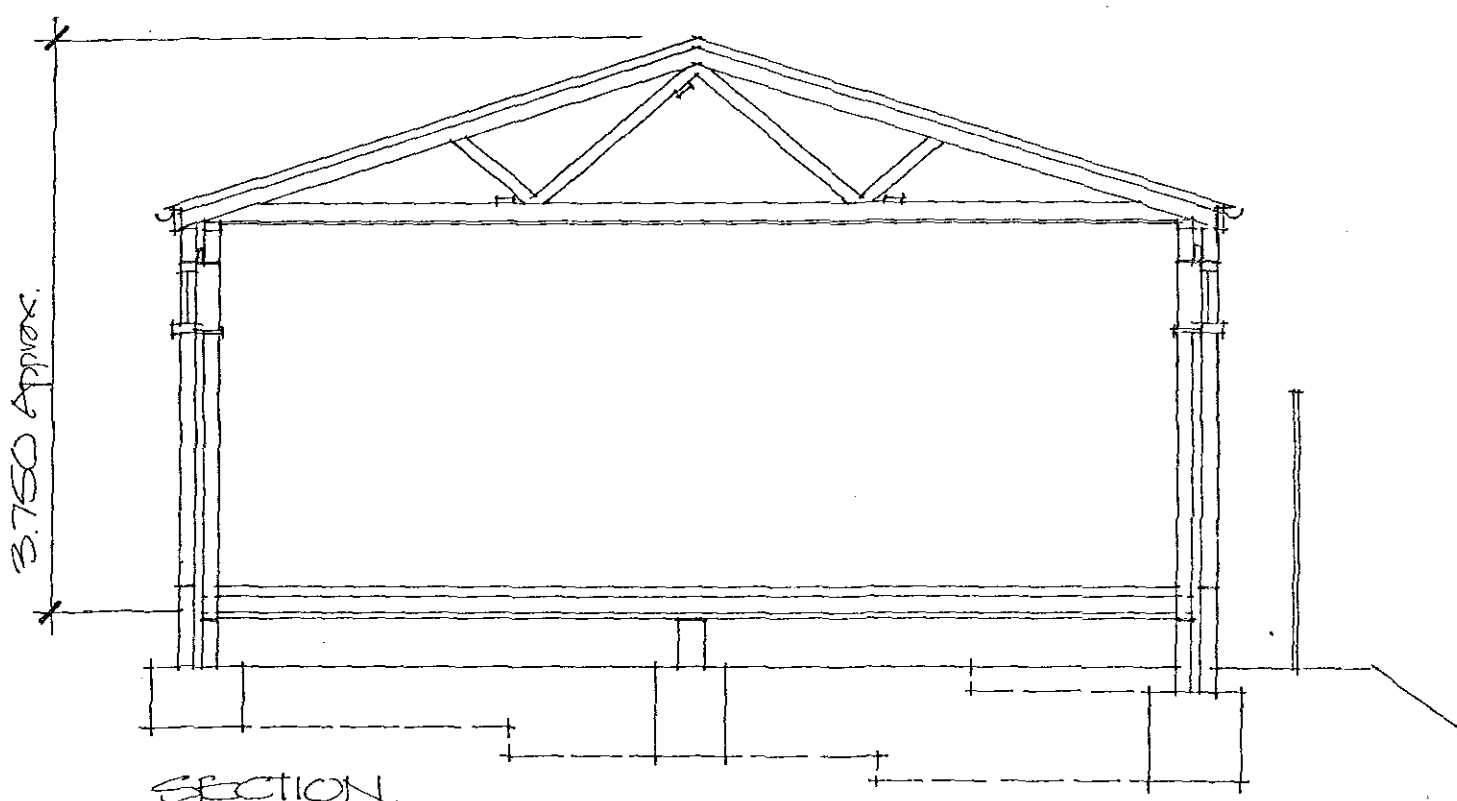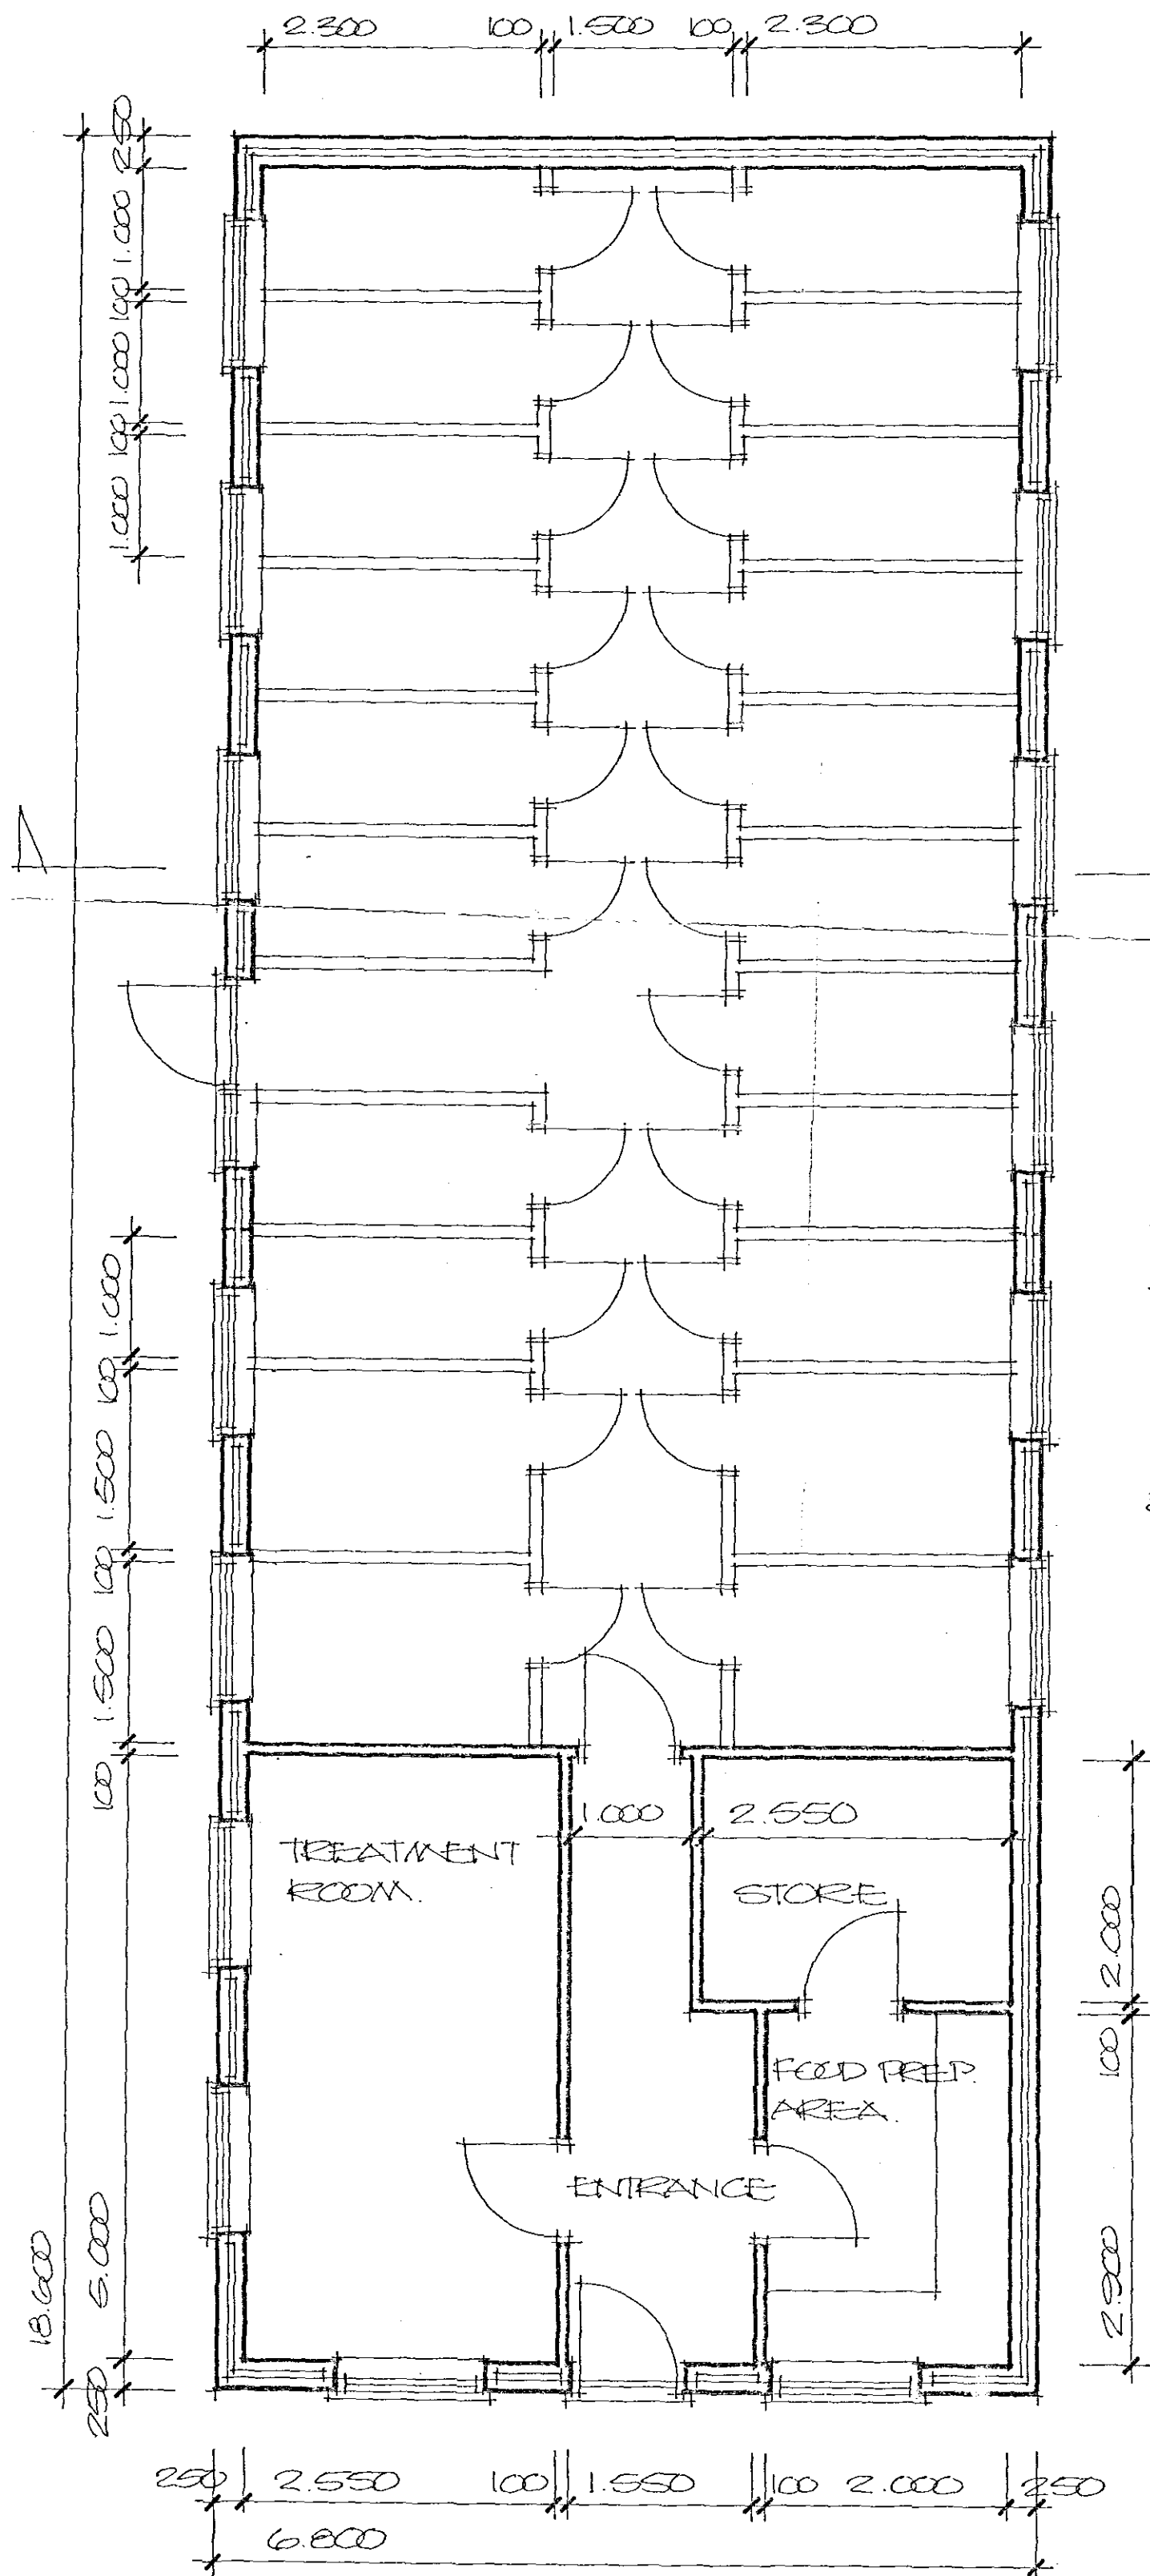

SECTION

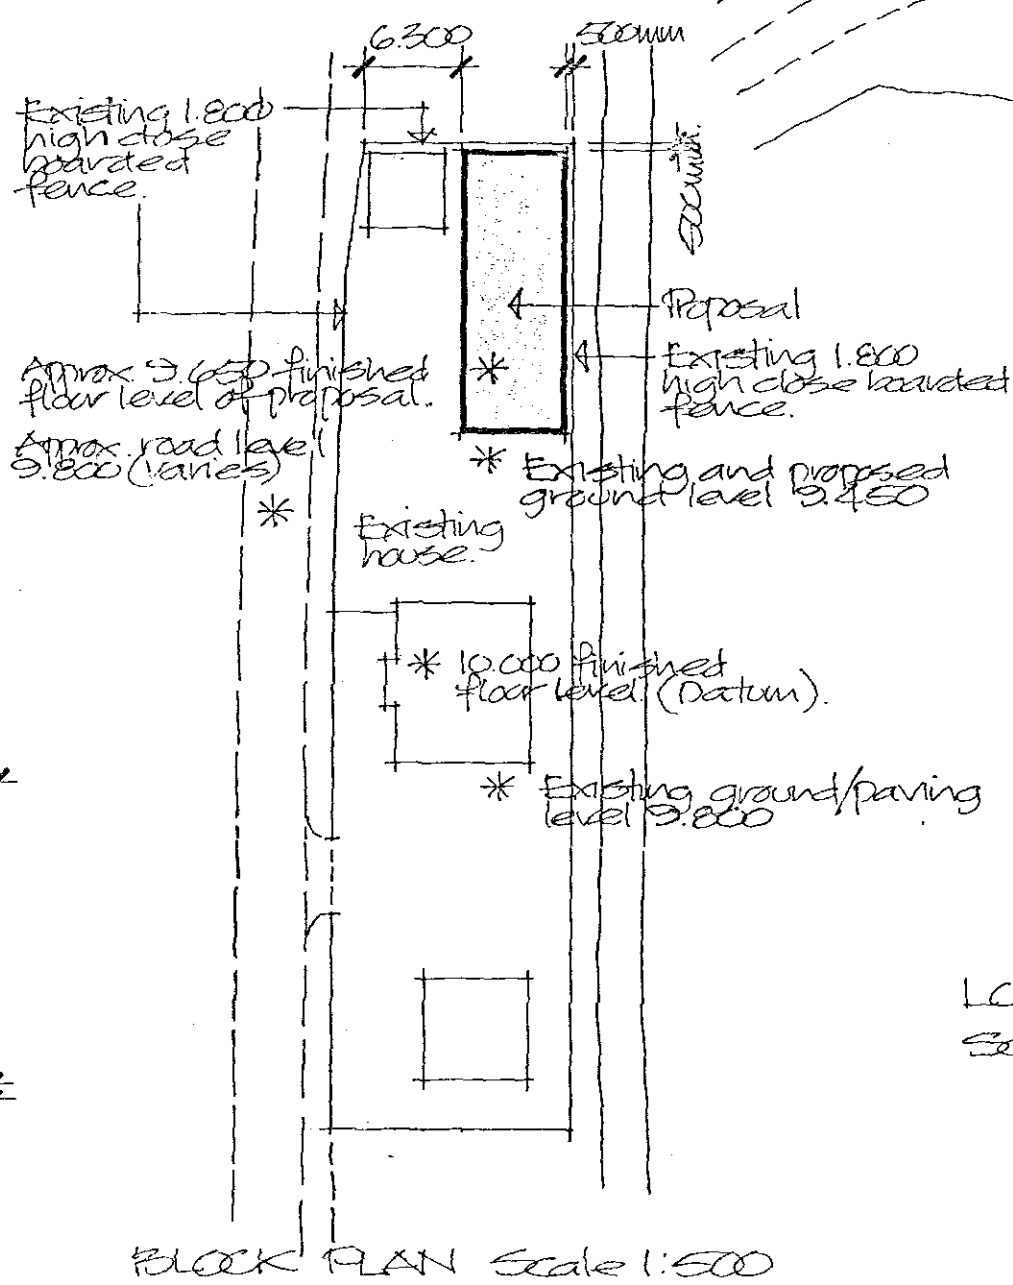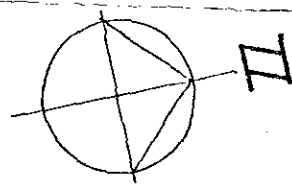

DETERMINED PLAN

LOCATION PLAN
Scale 1:1250

SHDC
Planning & Development
12 APR 2007
Ref: 0481/07

Project

PROPOSED KENNELS
1 QUEENS BANK,
BROTHERHOUSE BAR,
COWBIT, SPALDING.

ALAN HORNSBY
ARCHITECTURAL SERVICES LTD

"Little Acre"
Peak Hill, Cowbit,
Spalding, Lincs. PE12 6AW
Tel. Holbeach (01406) 380591

Client

MR & MRS J BLOOMFIELD

Scale 1:50&1:100

Drg. no. 07/17/02

Date April 2007