



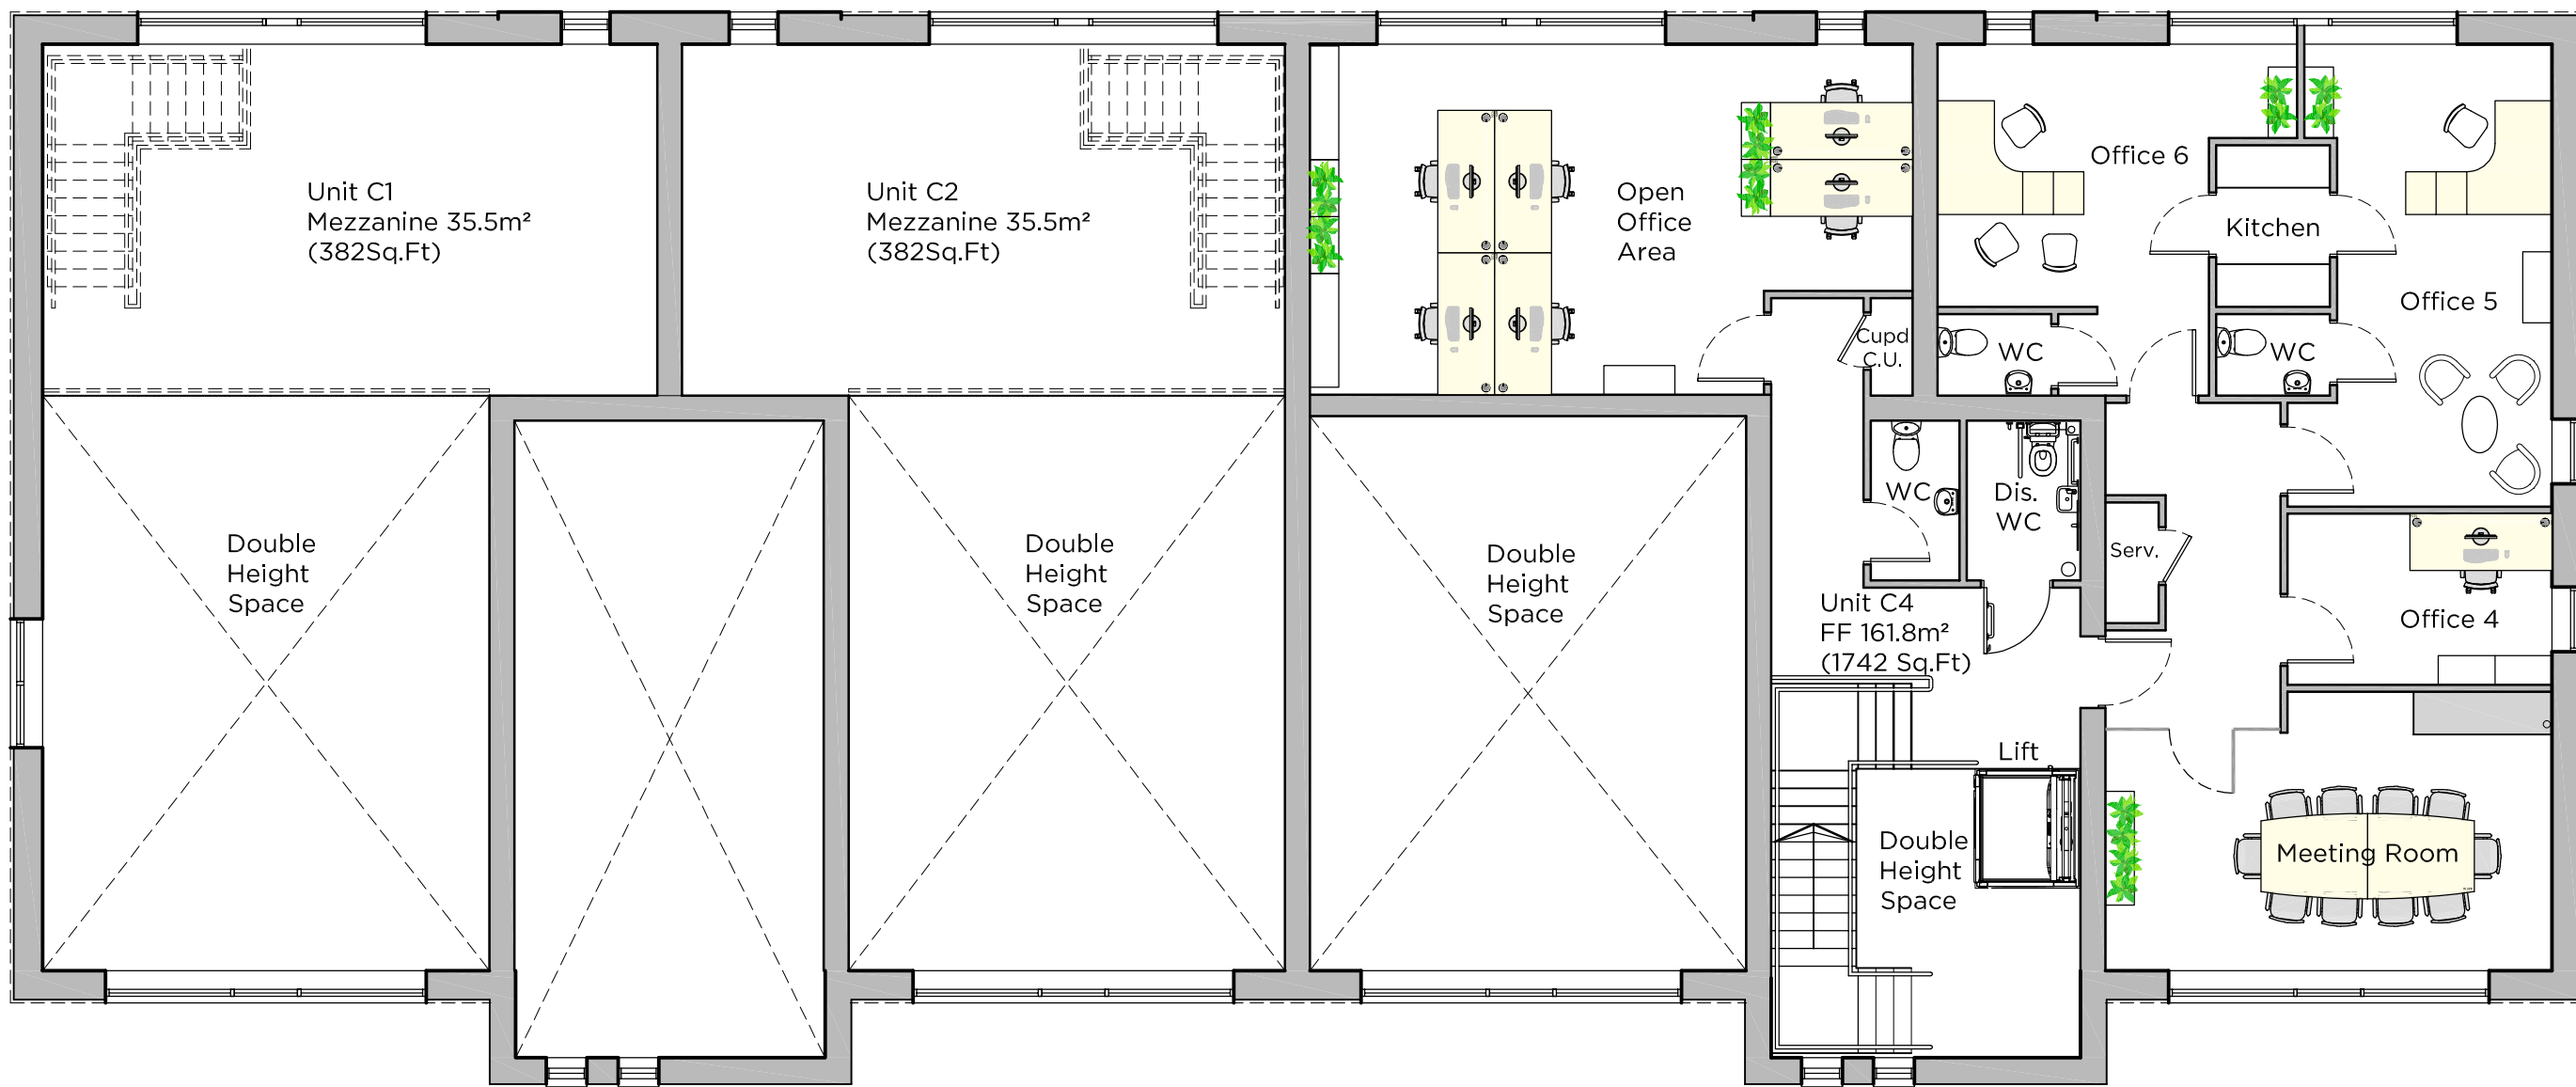


First Floor Plan

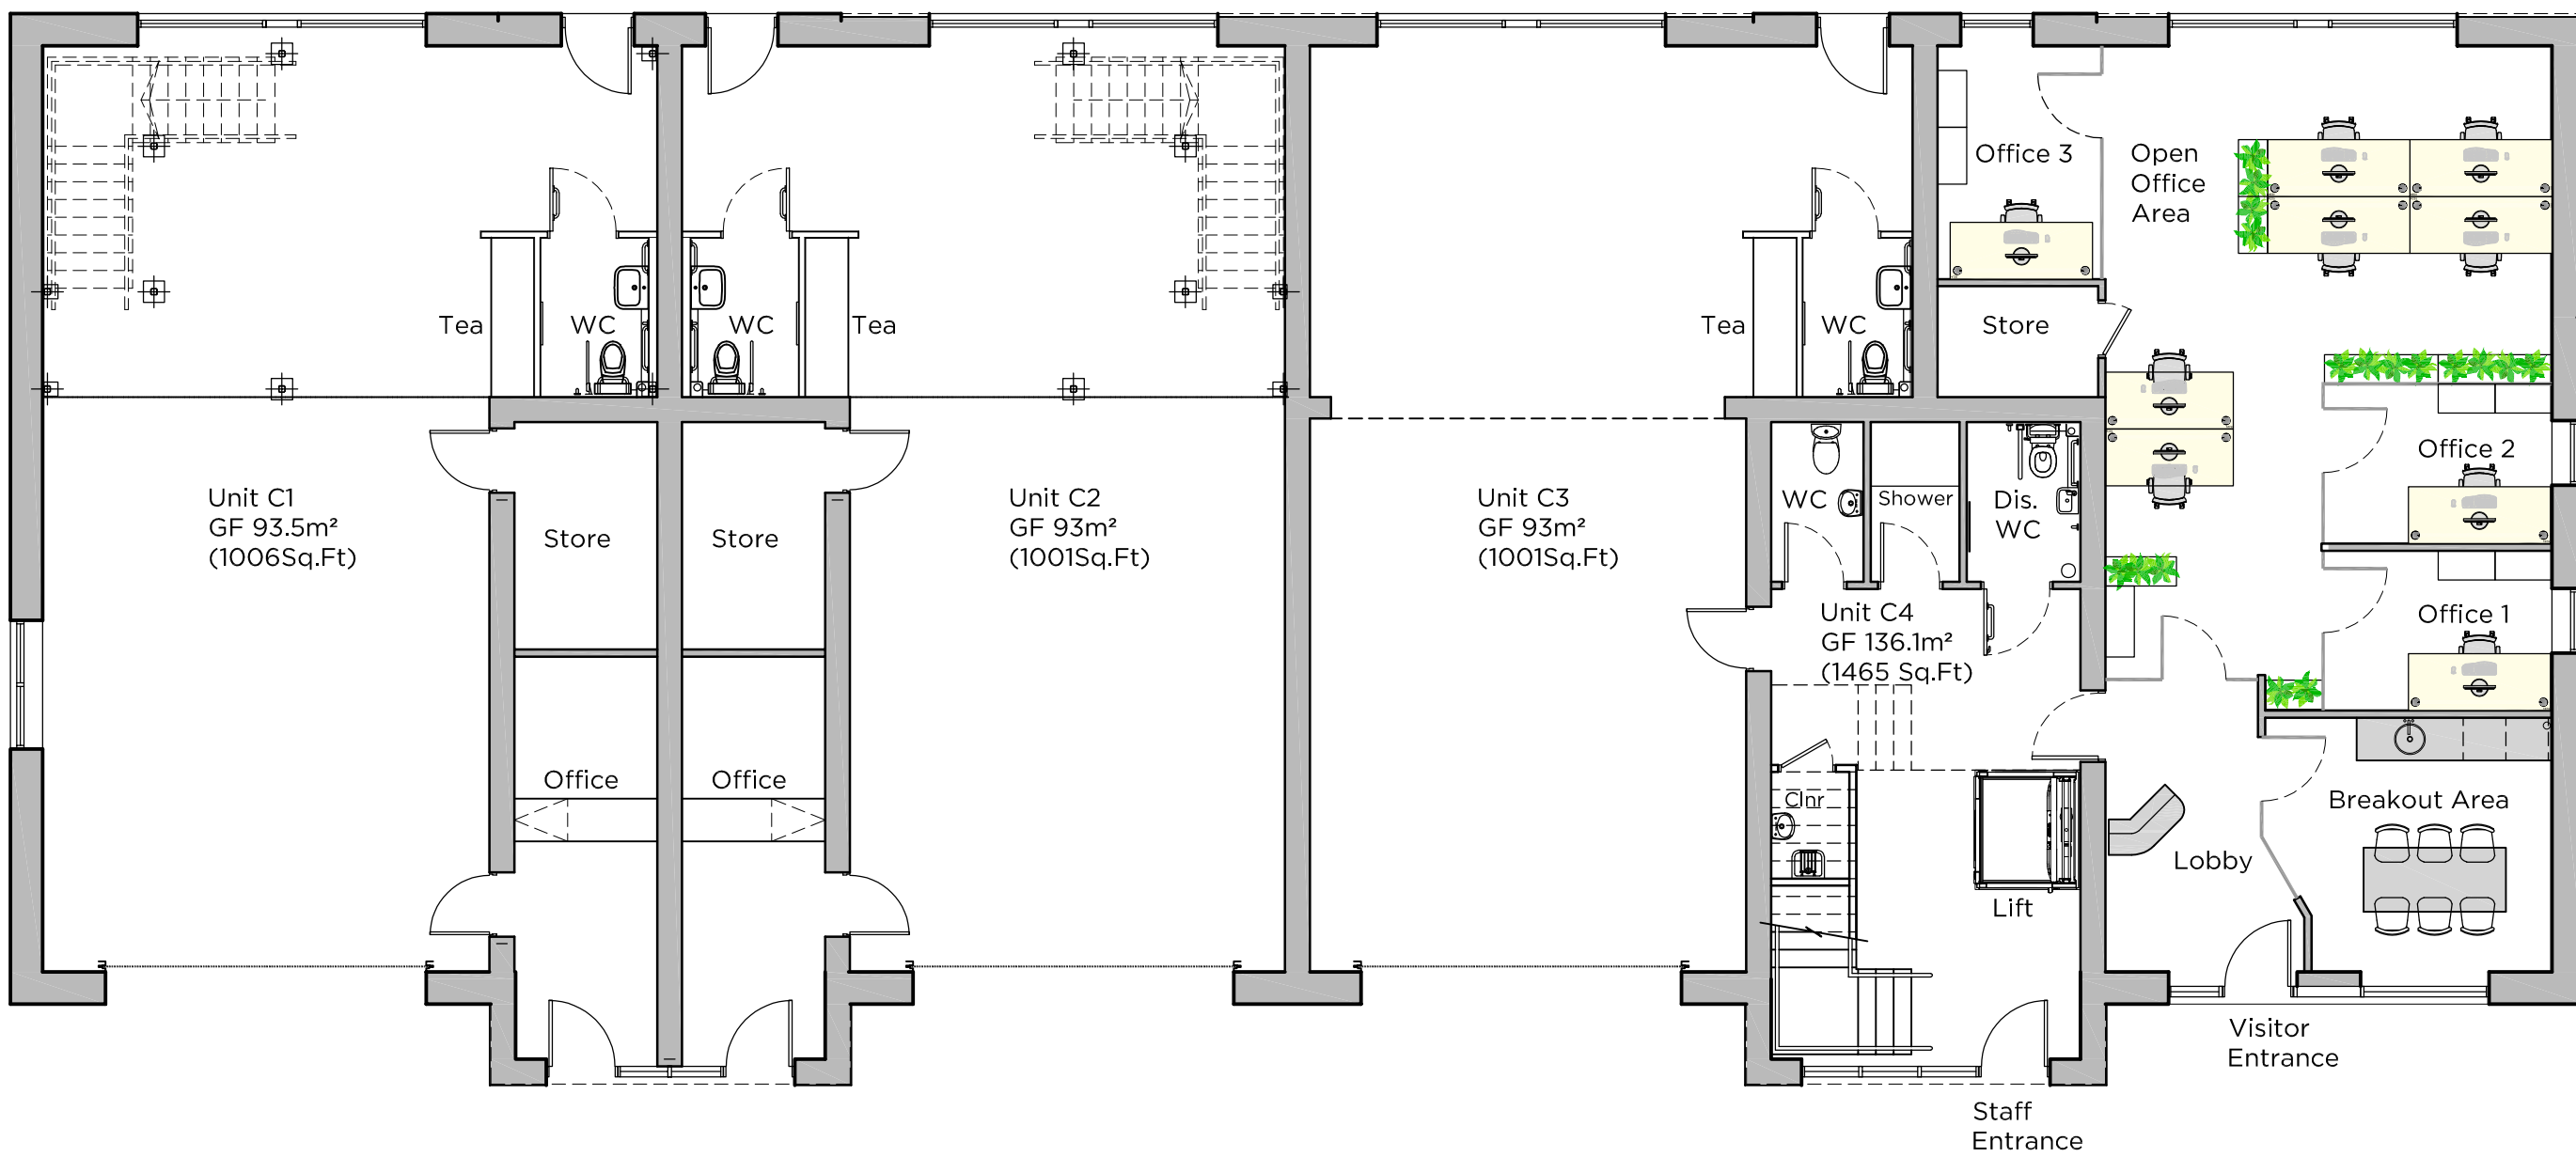

Ground Floor Plan

(Units C1, C2 & C3 as Light Industrial, Unit C4 as Office - Use Class E)

 

seven22
ARCHITECTURE LTD

E.info@SEVEN22.co.uk W.www.SEVEN22.co.uk

PROJECT
PROPOSED UNIT C
66 BARRIER BANK
COWBIT
LINCOLNSHIRE
PE12 6AQ

CLIENT
EAST ANGLIAN CIVILS DEVELOPMENTS LTD

TITLE
PROPOSED FLOOR PLANS

DRAWING No.
086 (C) P02

SCALE 1:100 @ A1	DATE MAY 2025	REV
---------------------	------------------	-----