





Proposed Front Elevation (Facing East)

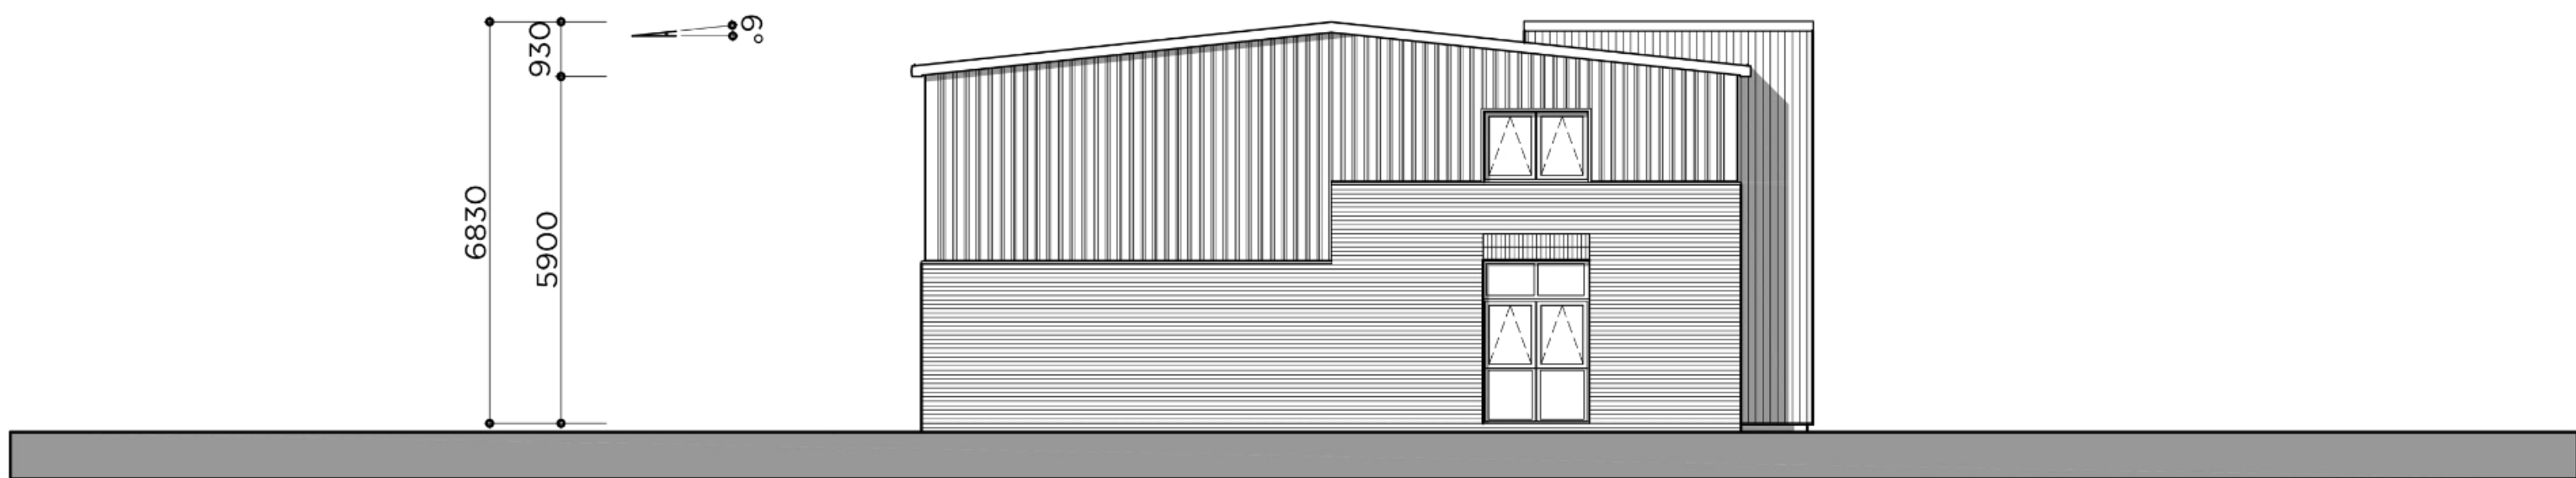

Proposed Side Elevation (Facing South)

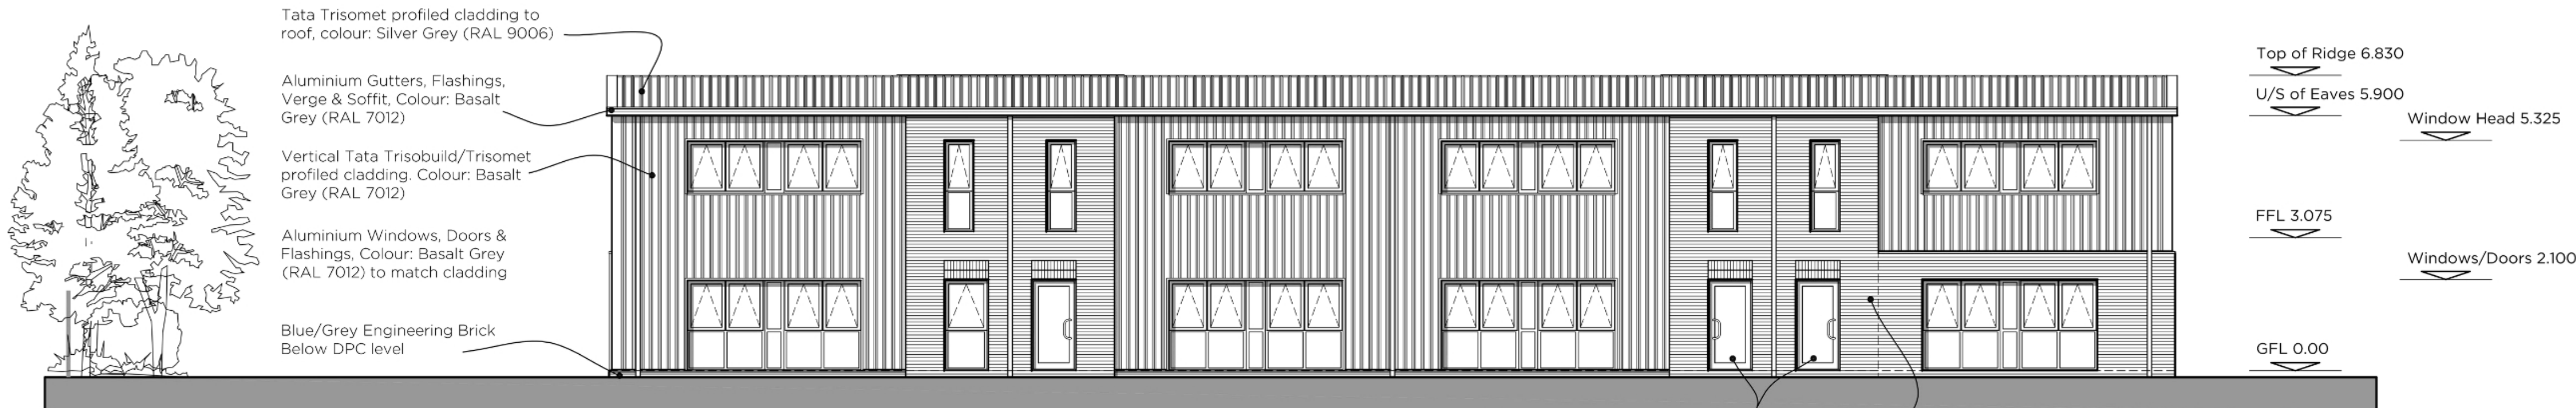

Proposed Rear Elevation (Facing West)



Proposed Side Elevation (Facing North)

0 1 2 5 10
Scale 1:100

seven22
ARCHITECTURE LTD

E.info@SEVEN22.co.uk W.www.SEVEN22.co.uk

PROJECT
PROPOSED UNIT C
66 BARRIER BANK
COWBIT
LINCOLNSHIRE
PE12 6AQ

CLIENT
EAST ANGLIAN CIVILS DEVELOPMENTS LTD

TITLE
PROPOSED ELEVATIONS

DRAWING No.
086 (C) P03

SCALE 1:100 @ A1	DATE MAY 2025	REV A
---------------------	------------------	----------