




REV	DATE	NOTES
A	17/07/25	BOUNDARY TYPES COORDINATED WITH SITE PLAN

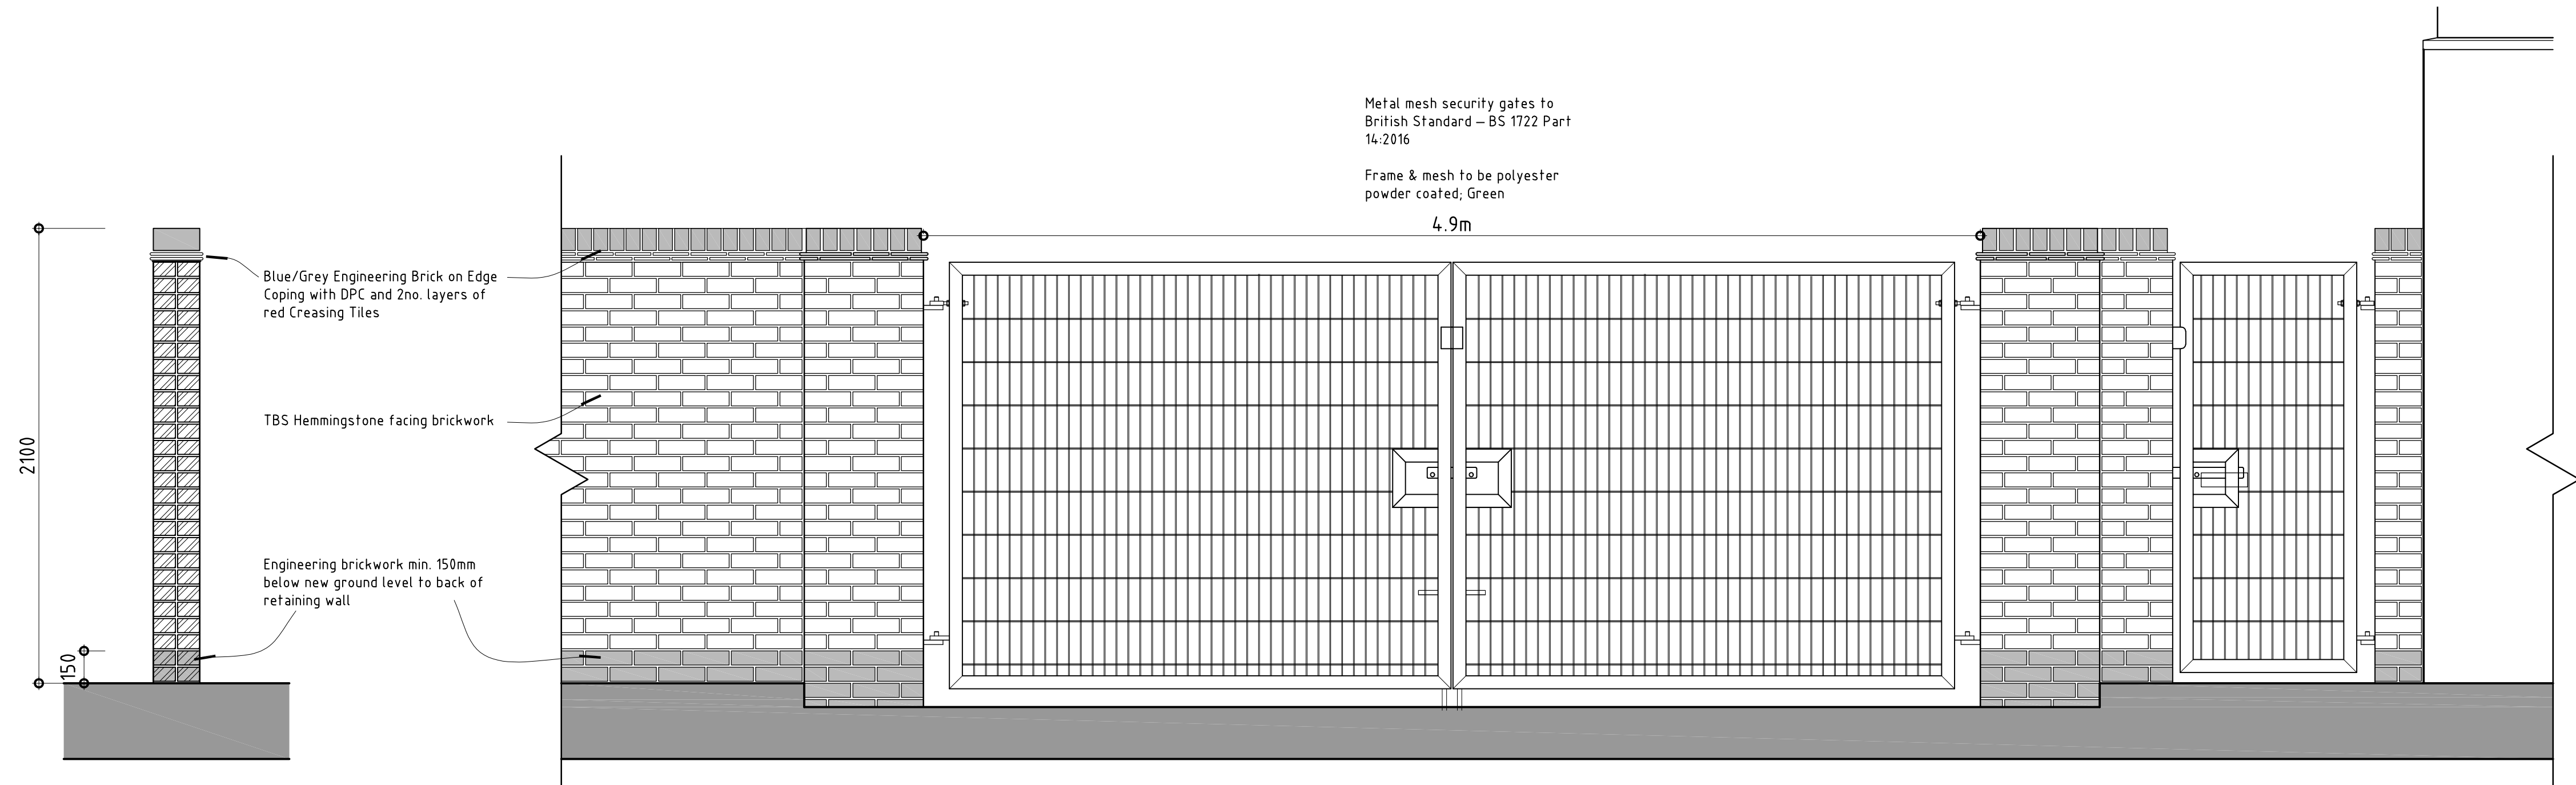

Part Elevation, Section & Plan of
2.4m High Brick Walls & Gates
Boundary Type A

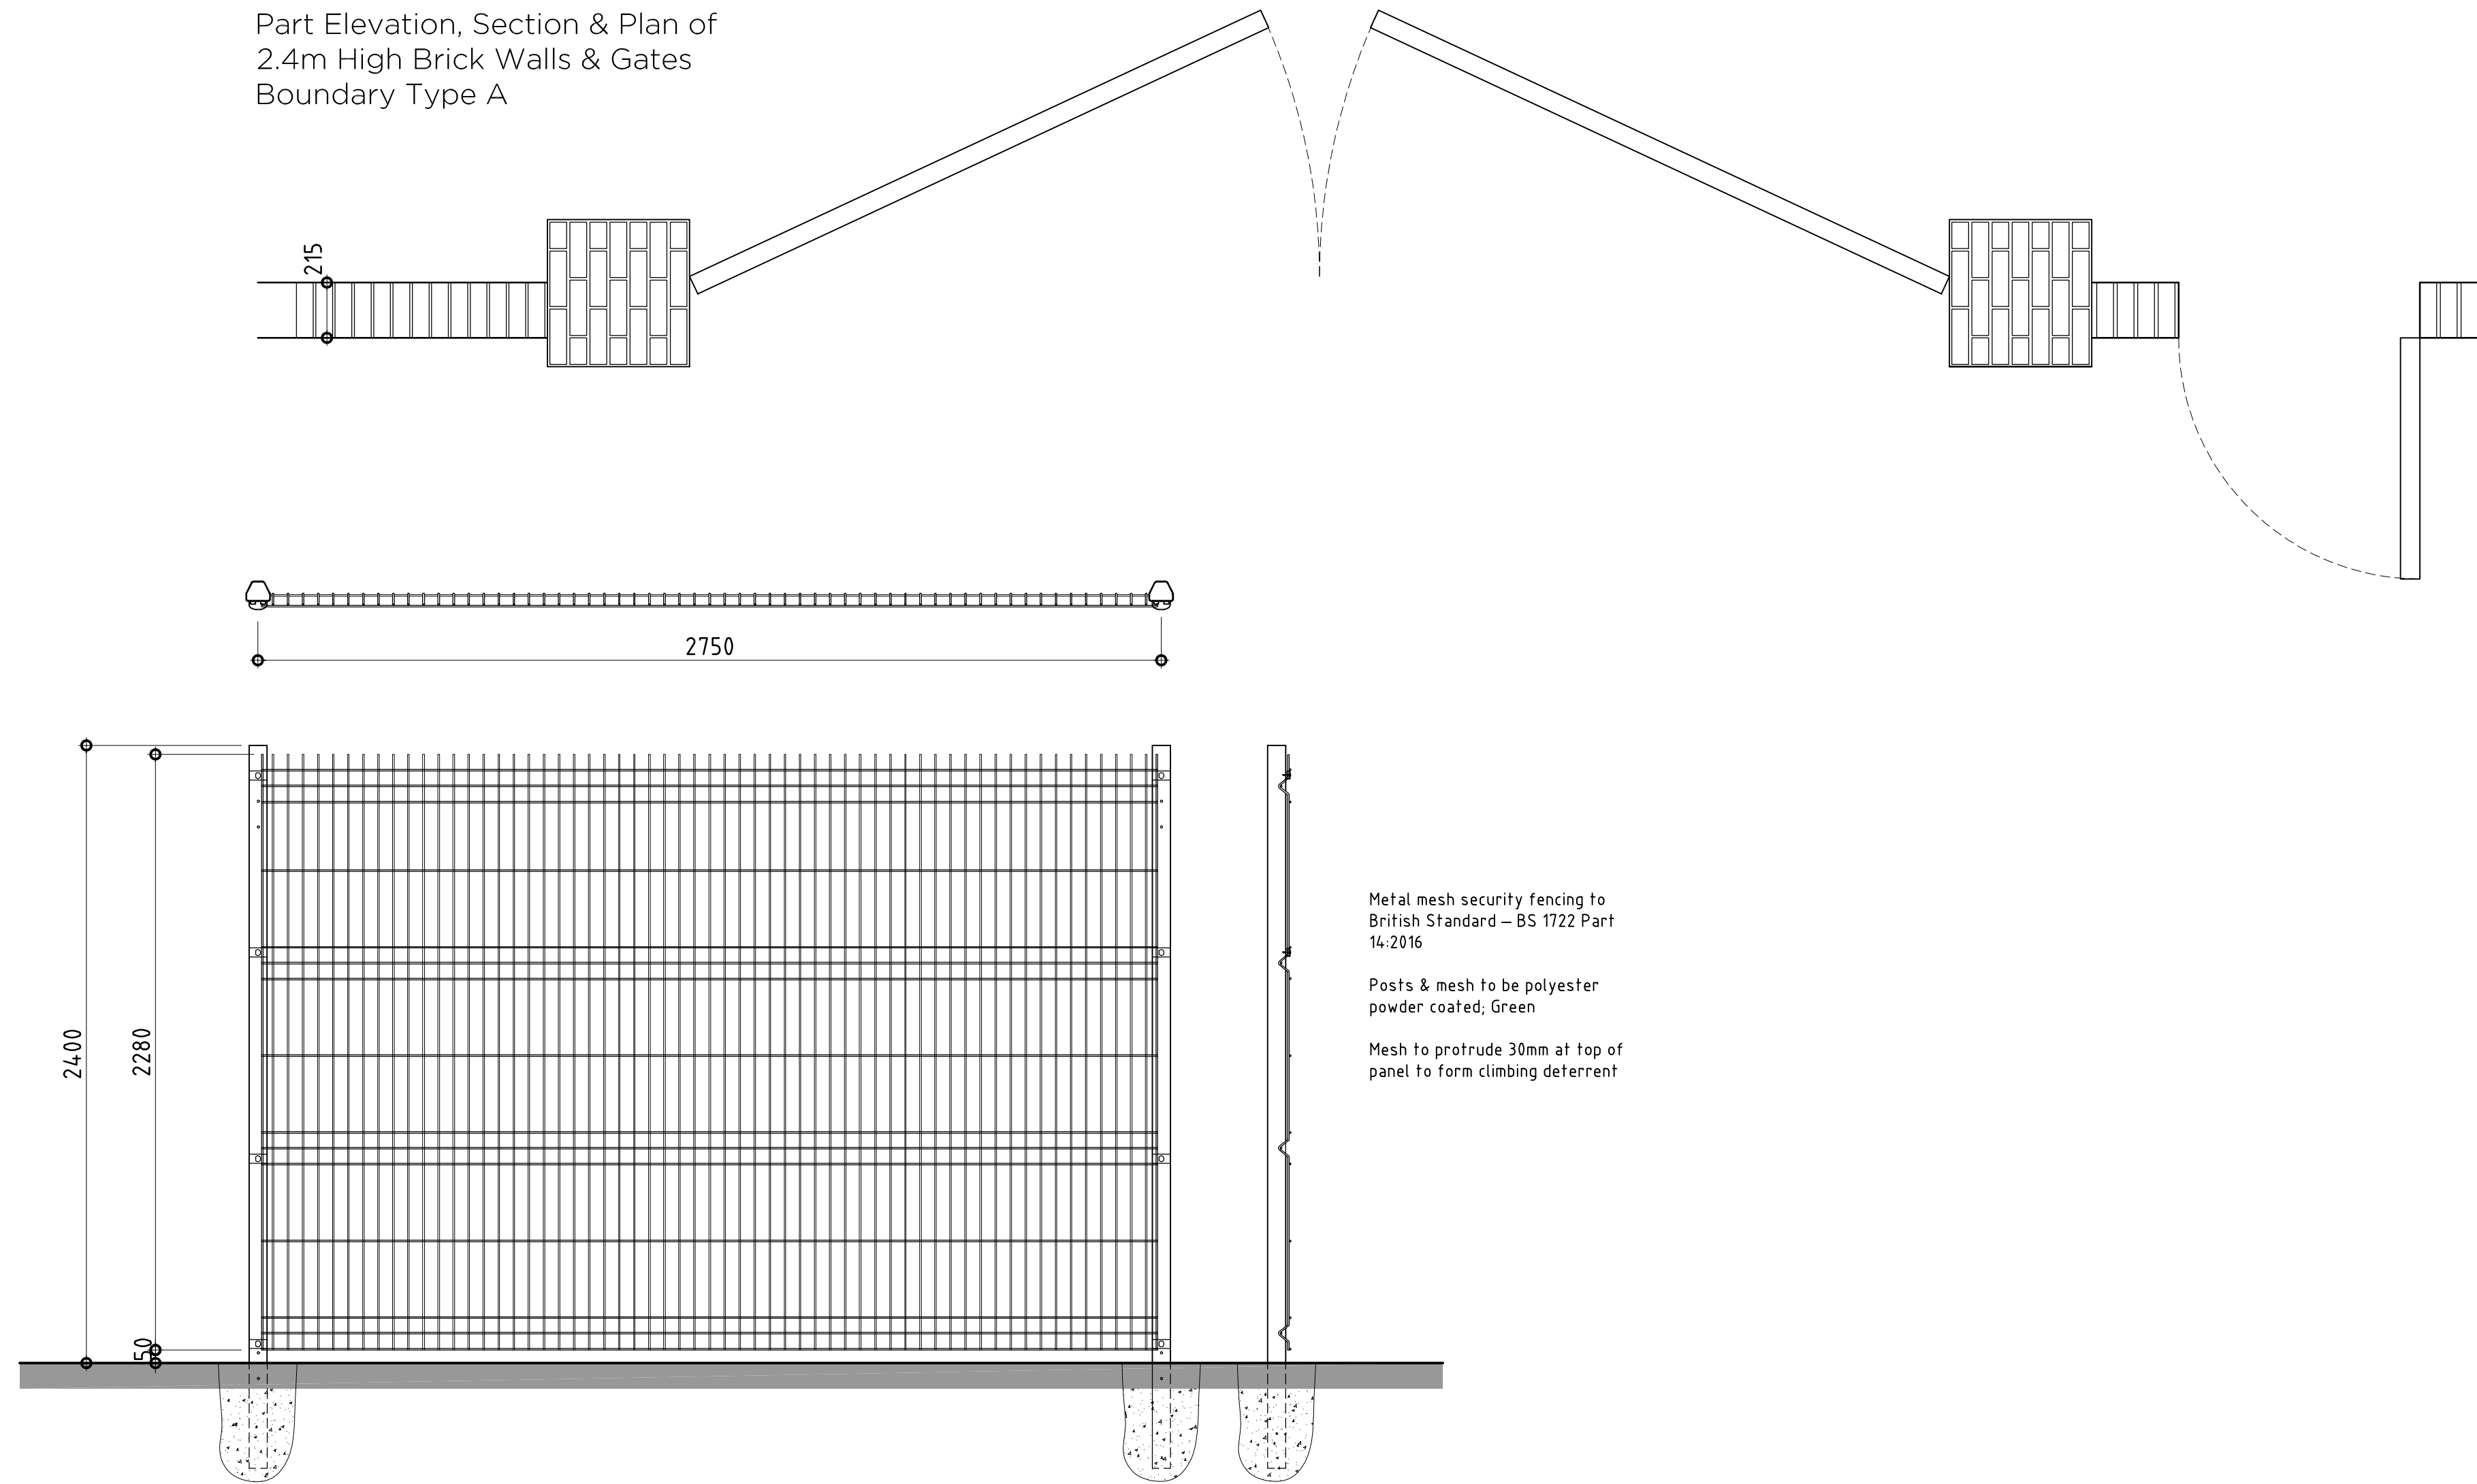

Part Elevation & Section of
2.4m High Mesh Security Fencing
Boundary Type B

 

seven22
ARCHITECTURE LTD

E.info@SEVEN22.co.uk W.www.SEVEN22.co.uk

PROJECT
PROPOSED UNIT C
66 BARRIER BANK
COWBIT
LINCOLNSHIRE
PE12 6AQ

CLIENT
EAST ANGLIAN CIVILS DEVELOPMENTS LTD

TITLE
PROPOSED BOUNDARY TREATMENTS

DRAWING No.
086 (C) P05

SCALE 1:20 @ A1	DATE MAY 2025	REV A
--------------------	------------------	----------