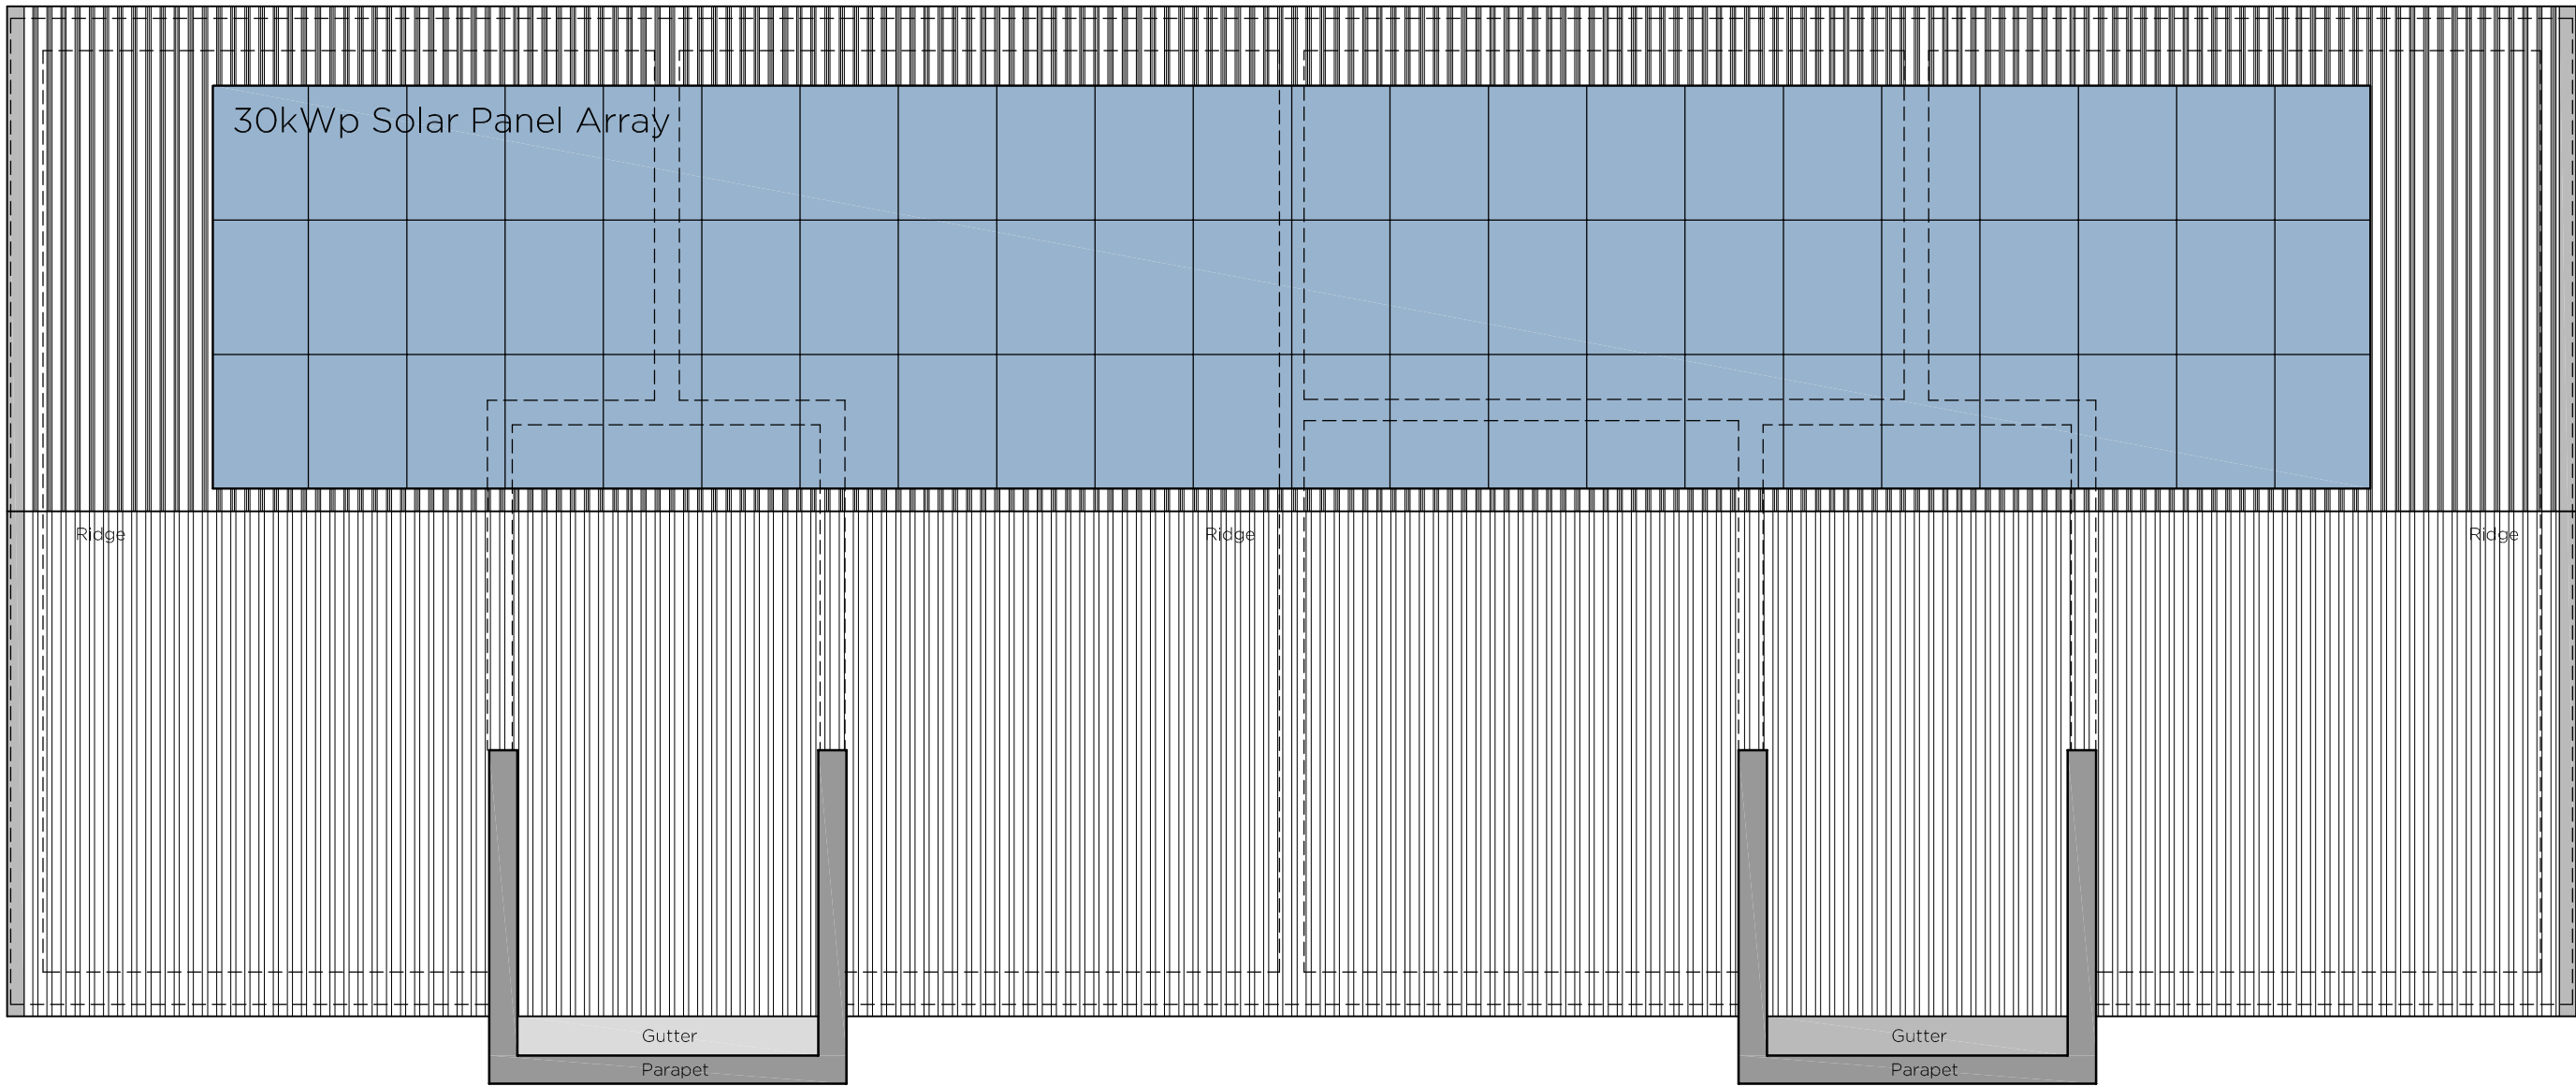


seven22
ARCHITECTURE LTD

E.info@SEVEN22.co.uk W.www.SEVEN22.co.uk		
PROJECT PROPOSED UNIT C 66 BARRIER BANK COWBIT LINCOLNSHIRE PE12 6AQ		
CLIENT EAST ANGLIAN CIVILS DEVELOPMENTS LTD		
TITLE PROPOSED ROOF PLAN		
DRAWING No. 086 (C) P06		
SCALE 1:20 @ A1	DATE JUNE 2025	REV