


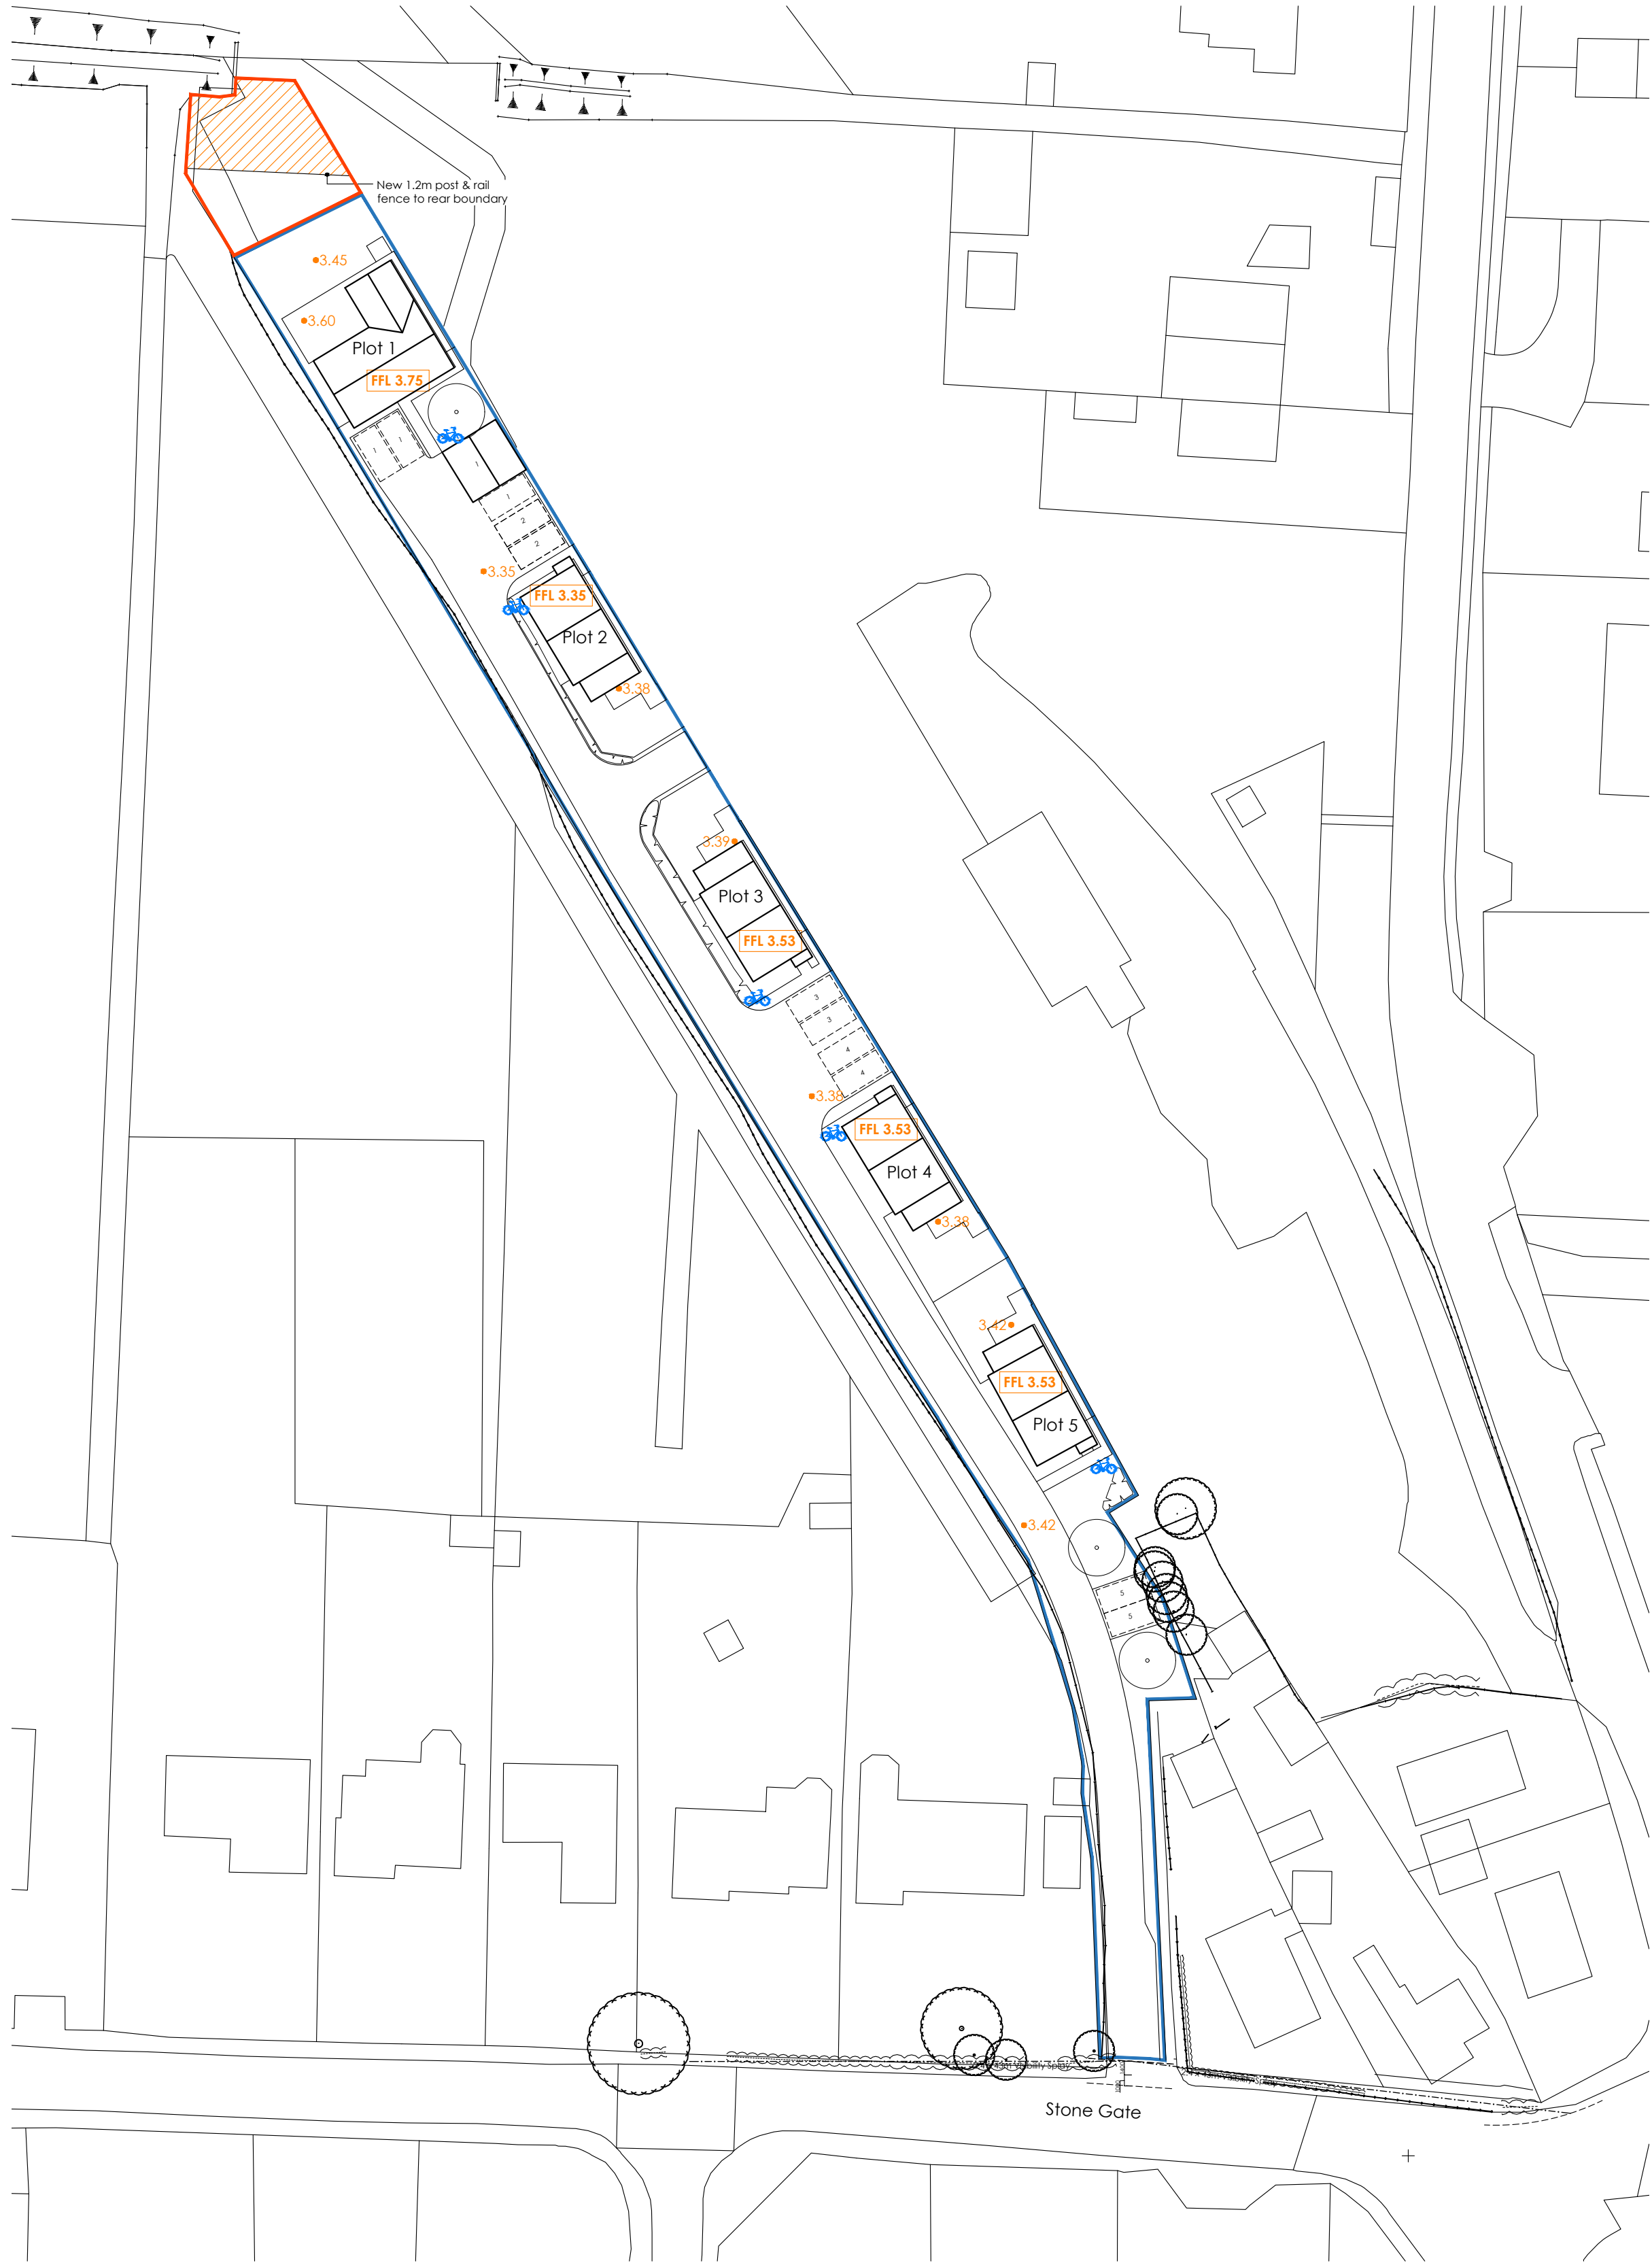
 
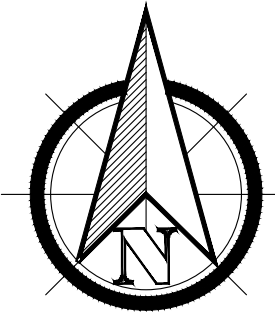


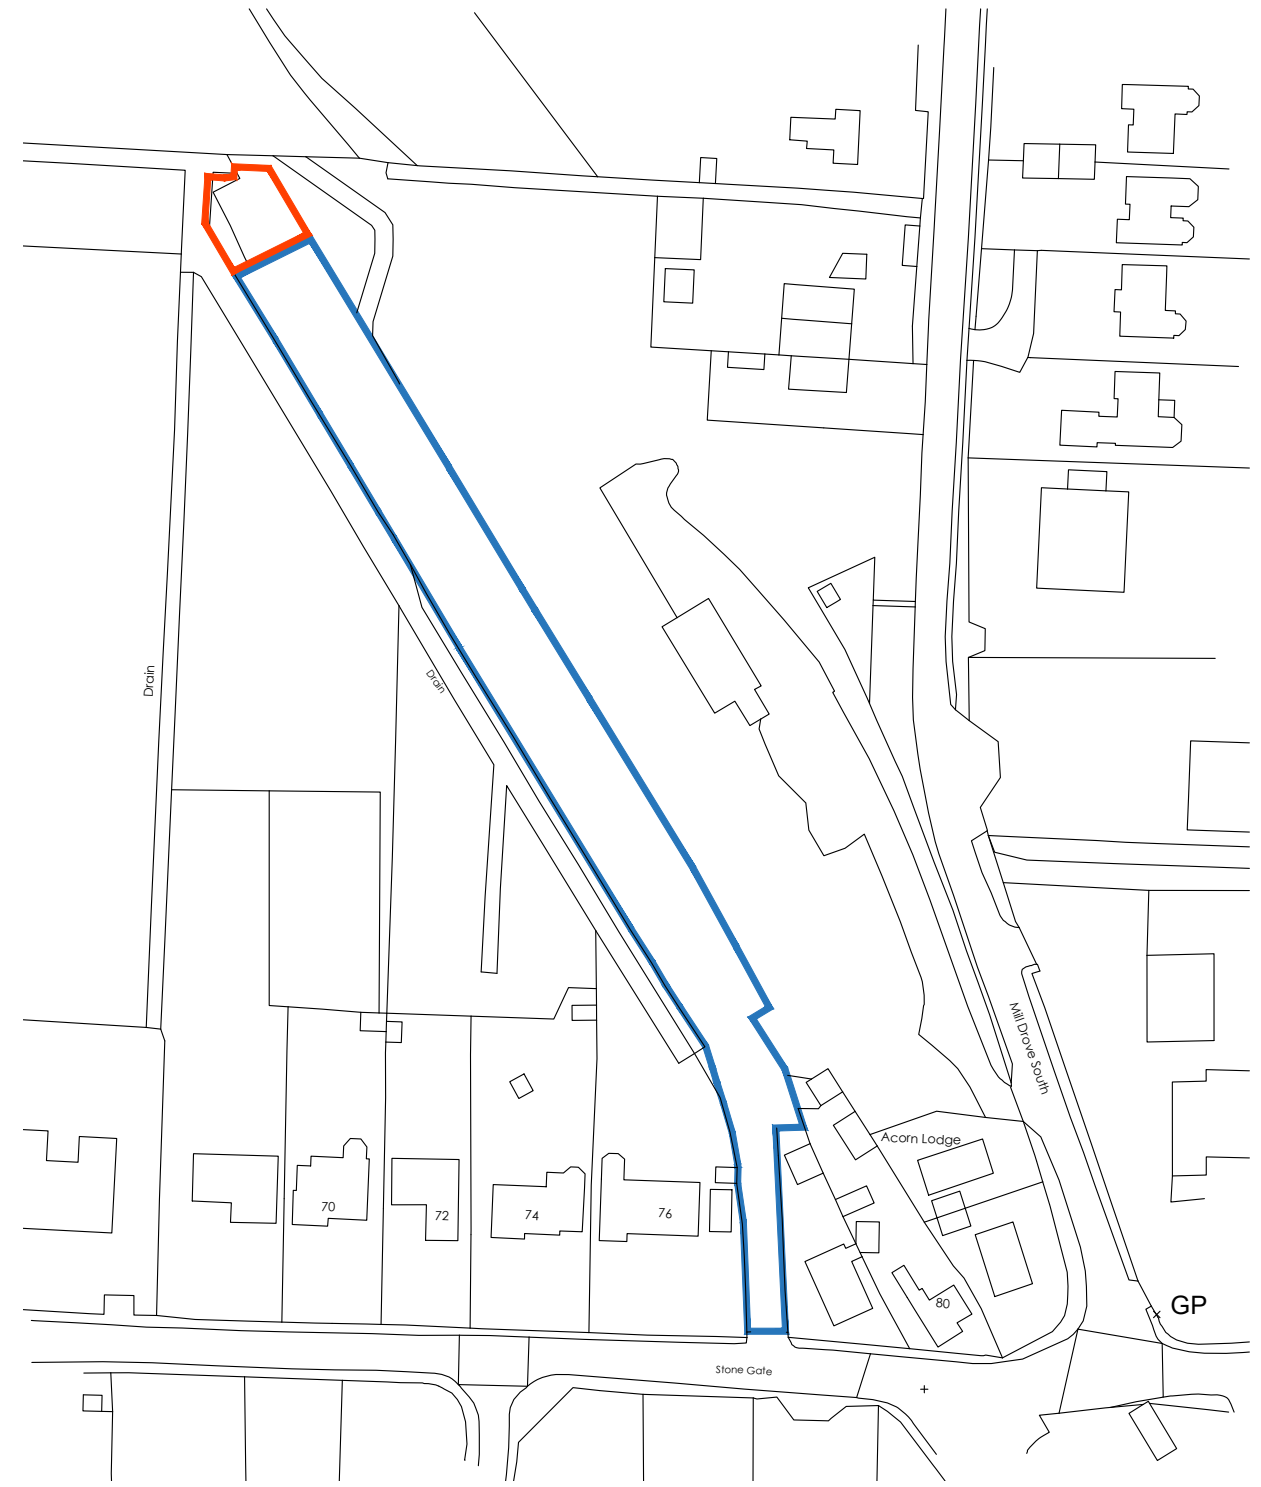

Site Plan 1:500

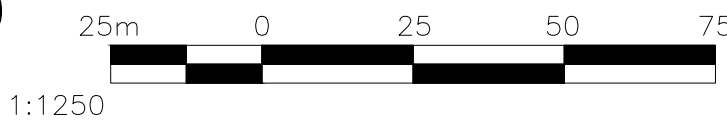

Location Plan 1:1250

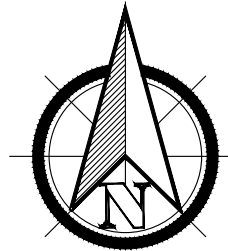

REVISION DATE DRAWN DESCRIPTION



KINGS LYNN INNOVATION CENTRE
INNOVATION DRIVE, KINGS LYNN,
NORFOLK, PE30 5BY

T: 01553 970033
E: design@studio11architecture.co.uk
W: www.studio11architecture.co.uk

CLIENT Ark Property

PROJECT Proposed Residential Development at
Land North of Stone Gate, Cowbit

DRAWING Proposed Site Plan & Location Plan

DRAWN EG	PROJECT DESIGNER KB	PROJECT DIRECTOR KB
-------------	------------------------	------------------------

DATE 09.06.2023	SCALE See Drawing	PAPER SIZE A1
--------------------	----------------------	------------------

DRAWING NUMBER 551.PL.001