

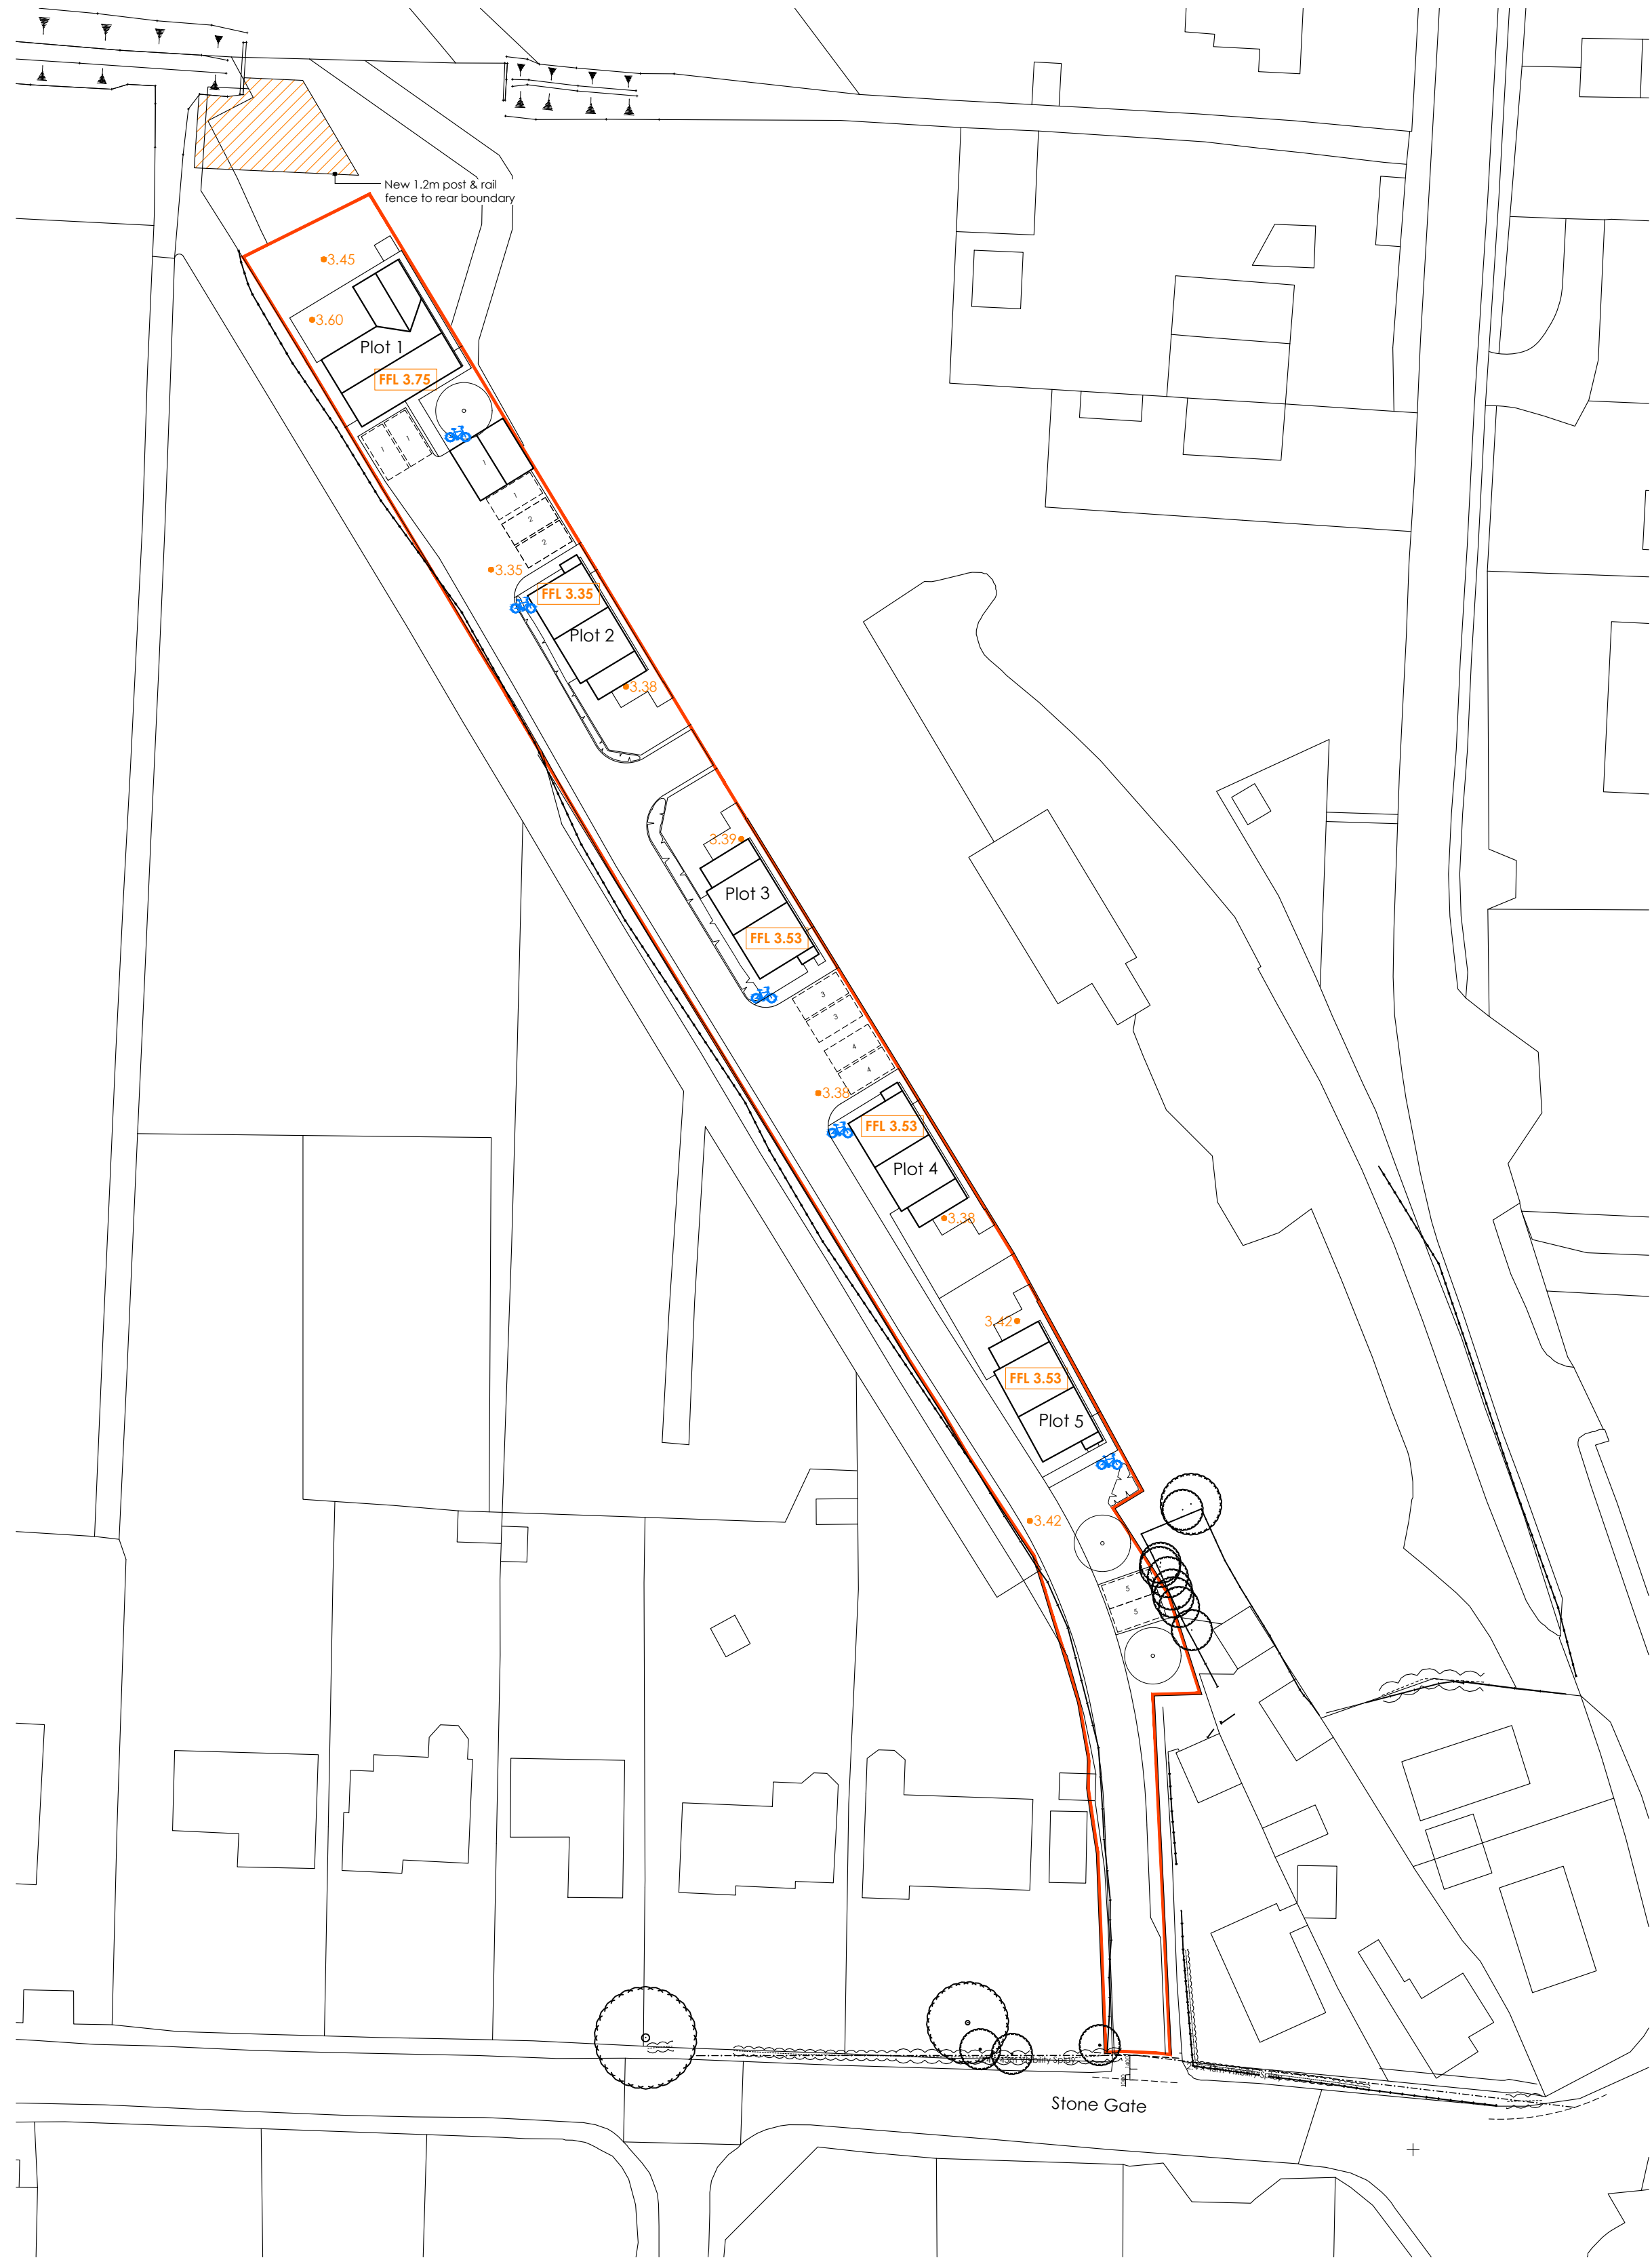


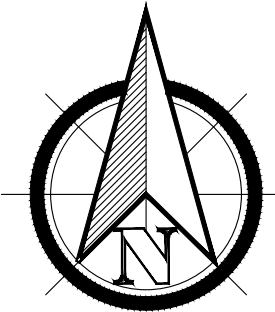


Site Plan 1:500


 


KEY

- Proposed FFL
- Proposed levels
- Sheffield cycle stand with space for minimum 1 cycle
- 9m IDB easement

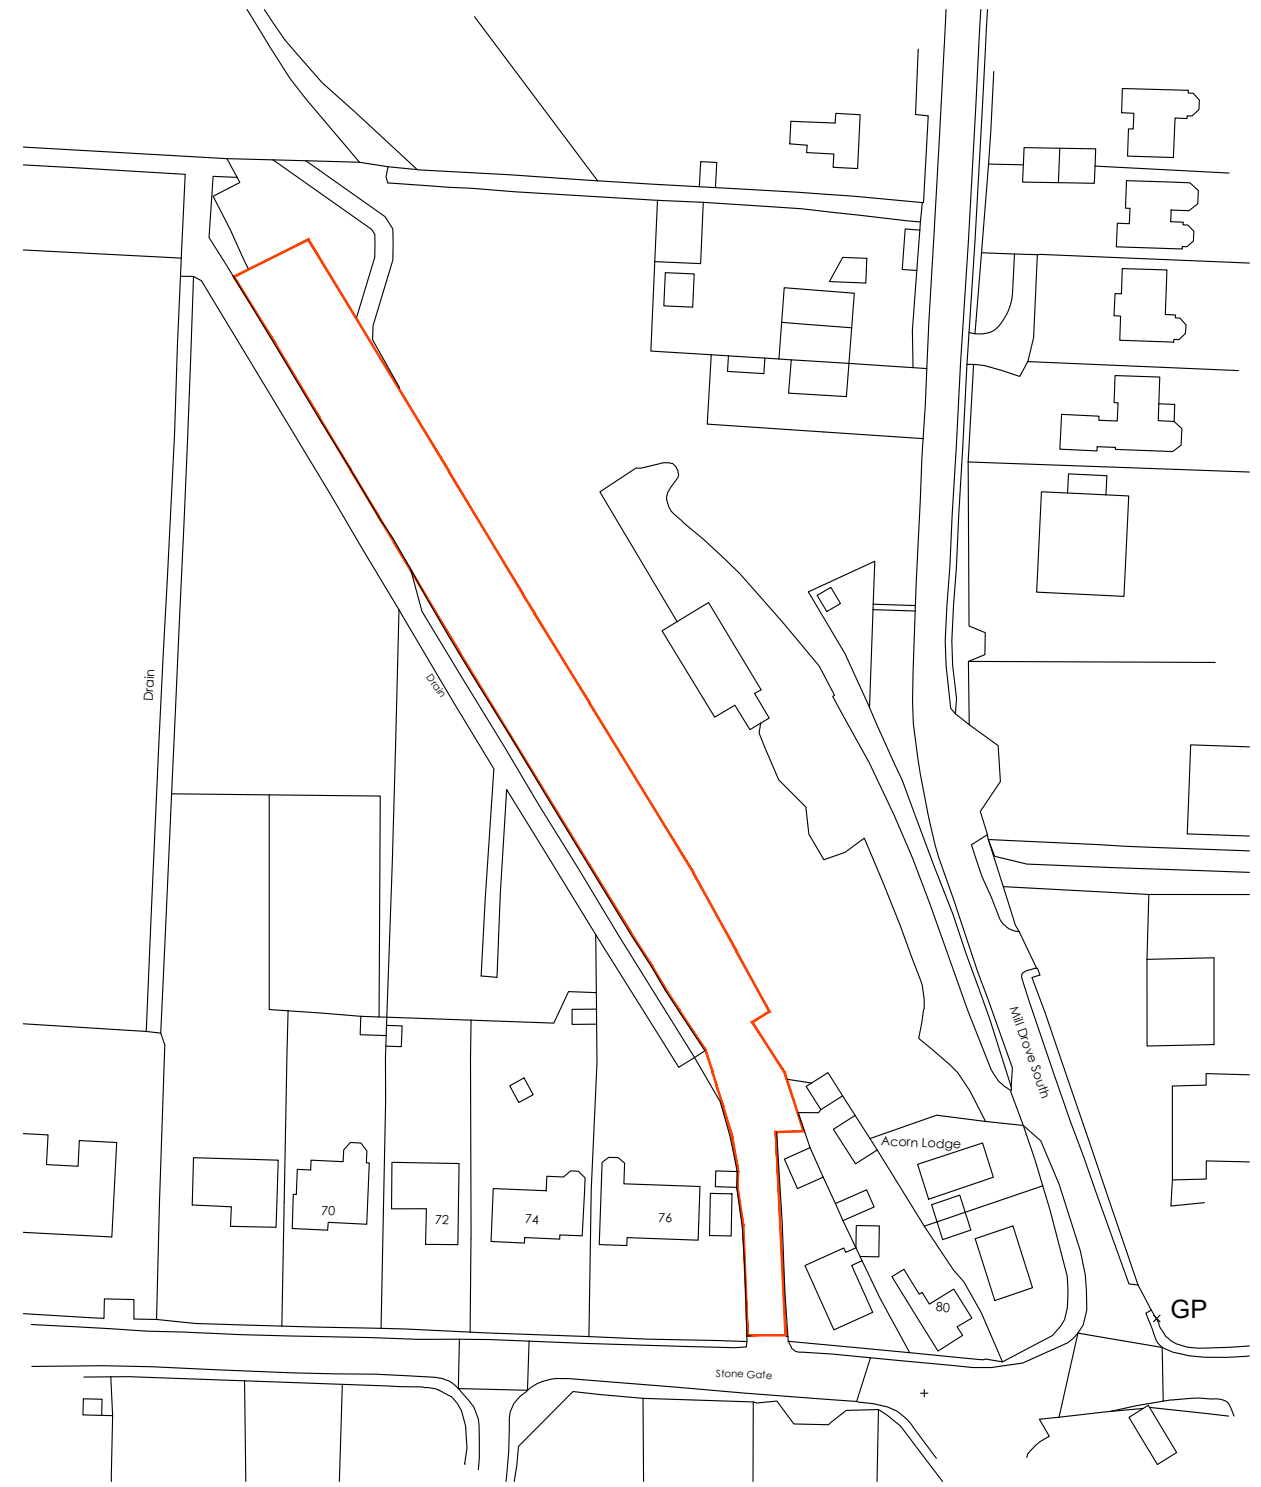

Location Plan 1:1250

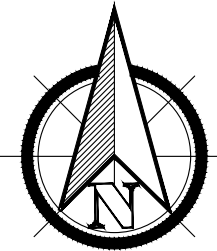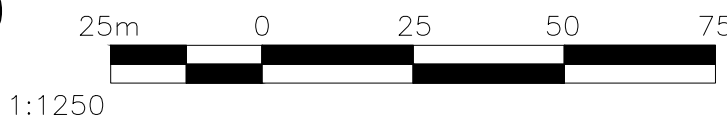

E	09.06.2023	OS/EG	Red line and blue line amended, topo amended. New fence to boundary added. Drive survey added.
D	15.12.2022	OS	Cycle stand added to plot 2.
C	05.10.2022	OS	Cycle stands added.
B	23.08.2022	EG	Propose FFL and external levels added.
A	19.08.2022	K8	Red line to Location Plan amended.
REVISION	DATE	DRAWN	DESCRIPTION



KINGS LYNN INNOVATION CENTRE
INNOVATION DRIVE, KINGS LYNN,
NORFOLK, PE30 5BY

T: 01553 970033
E: design@studio11architecture.co.uk
W: www.studio11architecture.co.uk

CLIENT Ark Property

PROJECT Proposed Residential Development at Land North of Stone Gate, Cowbit

DRAWING Proposed Site Plan & Location Plan

DRAWN AK	PROJECT DESIGNER AK	PROJECT DIRECTOR KB
-------------	------------------------	------------------------

DATE 26.07.2022	SCALE See Drawing	PAPER SIZE A1
--------------------	----------------------	------------------

DRAWING NUMBER 551.PL.01