



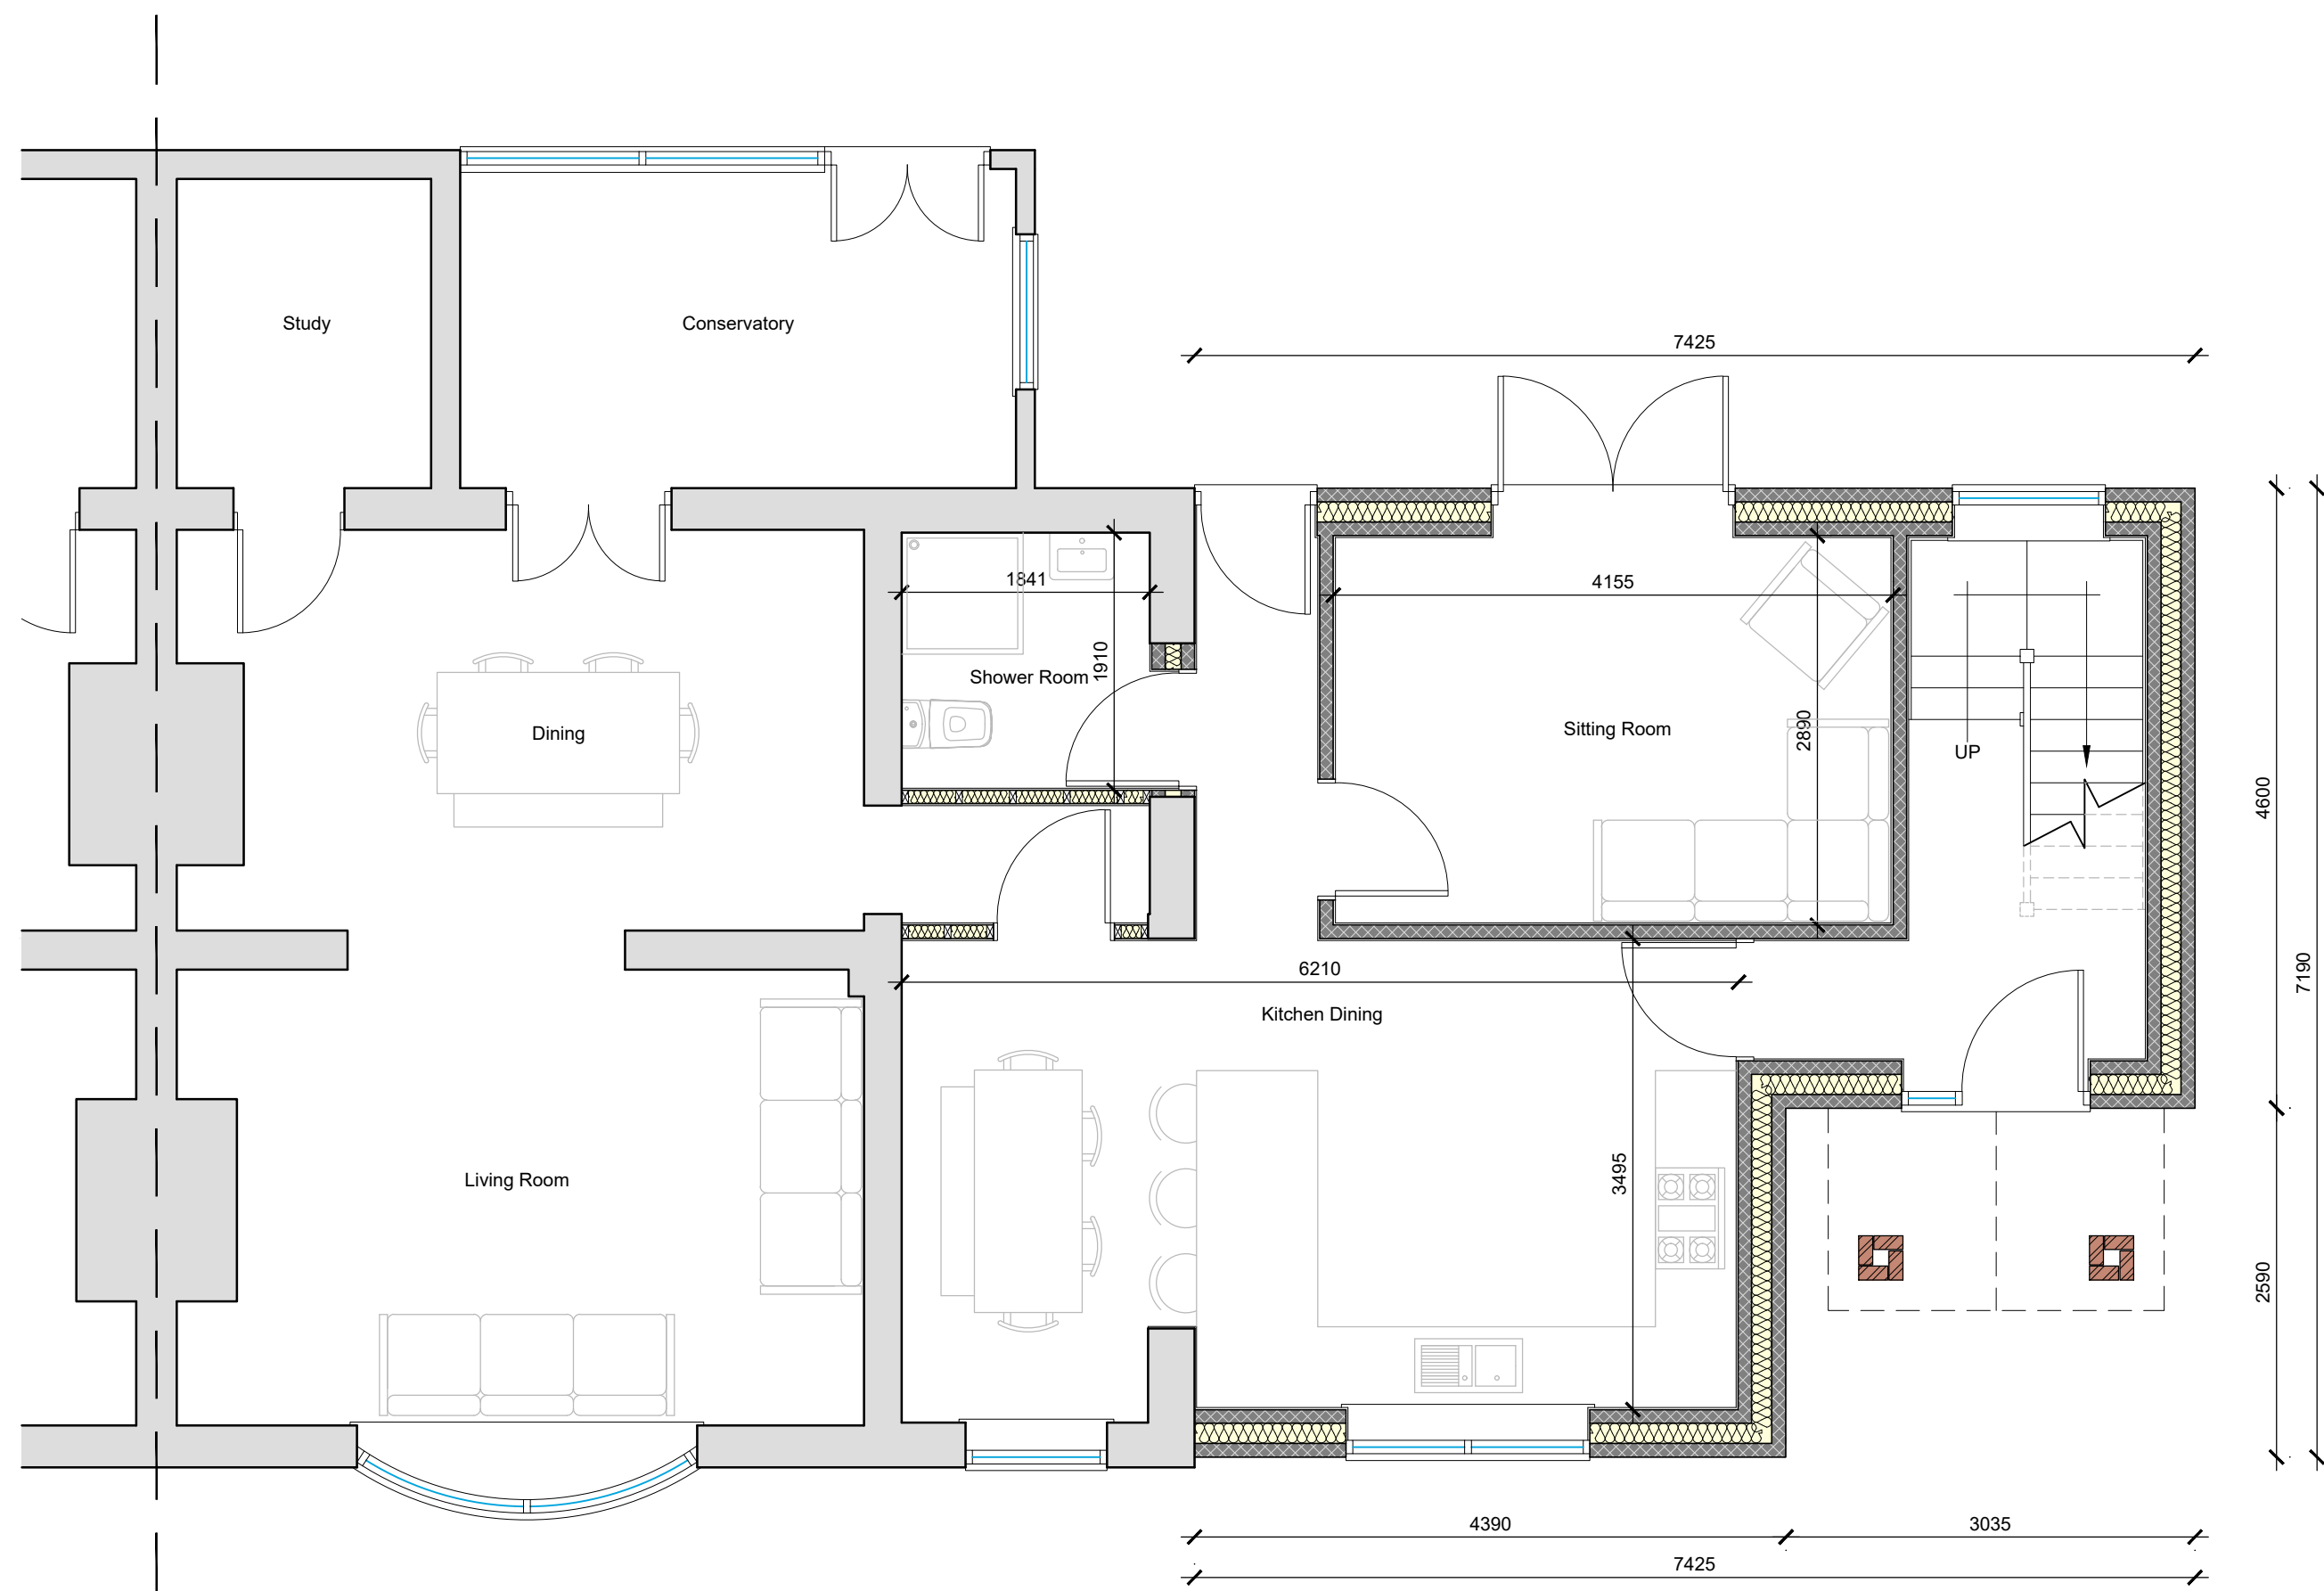

Proposed Ground Floor Plan
Scale 1:50

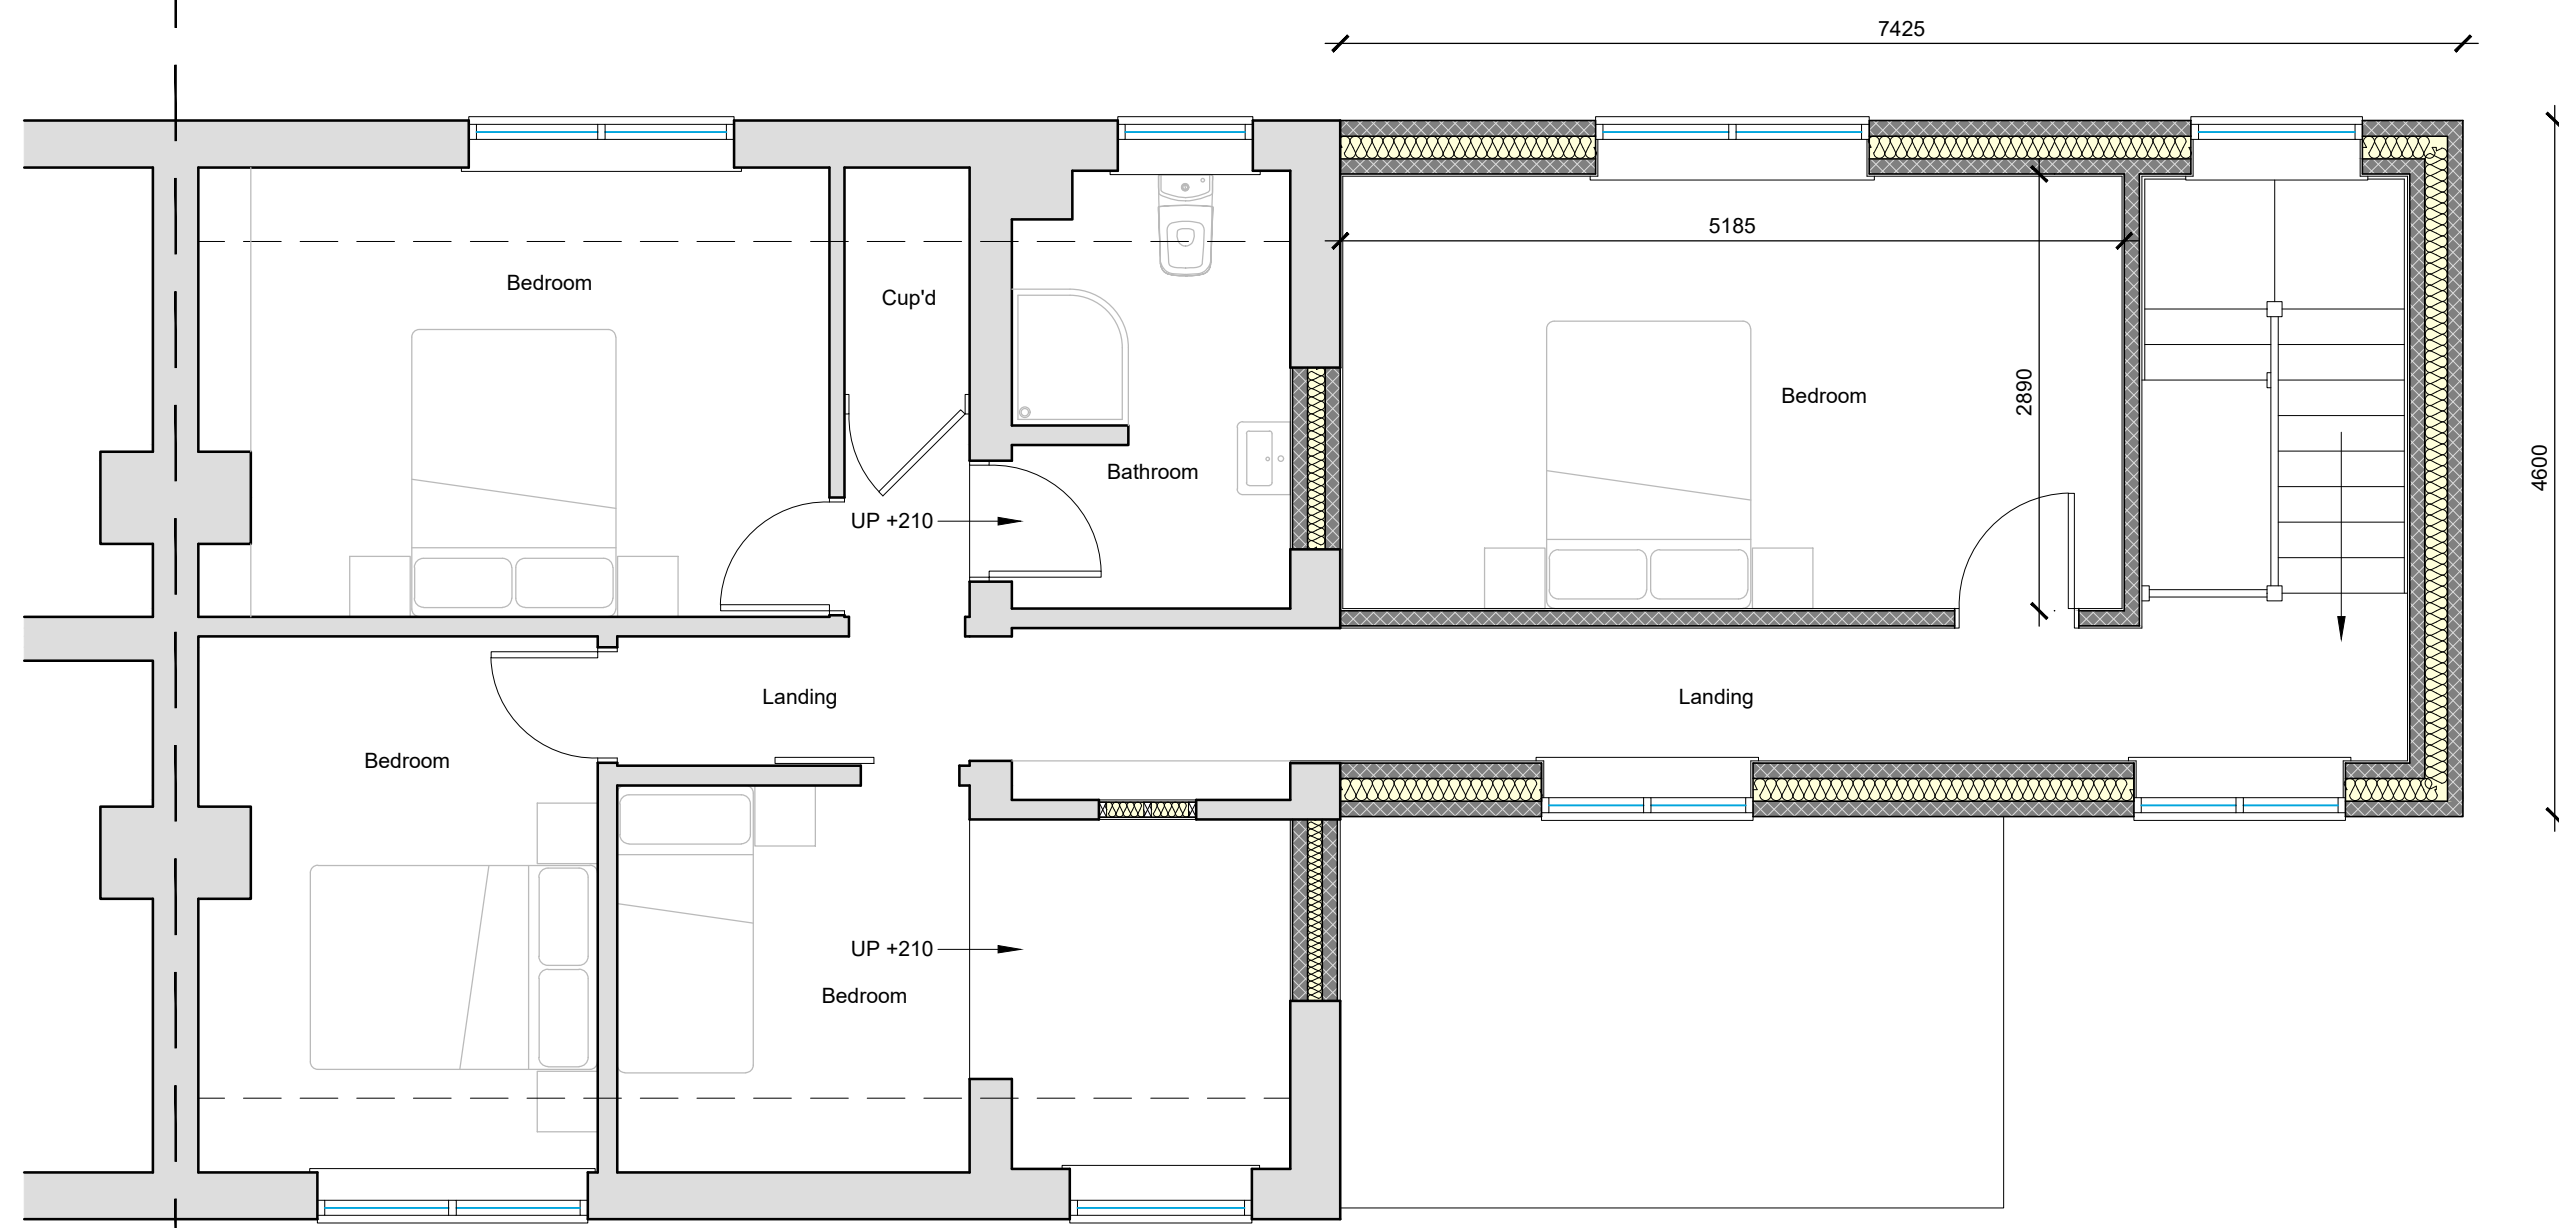

Proposed First Floor Plan
Scale 1:50




Proposed Front (W) Elevation
Scale 1:100



Proposed Side (S) Elevation
Scale 1:100



Proposed Rear (E) Elevation
Scale 1:100

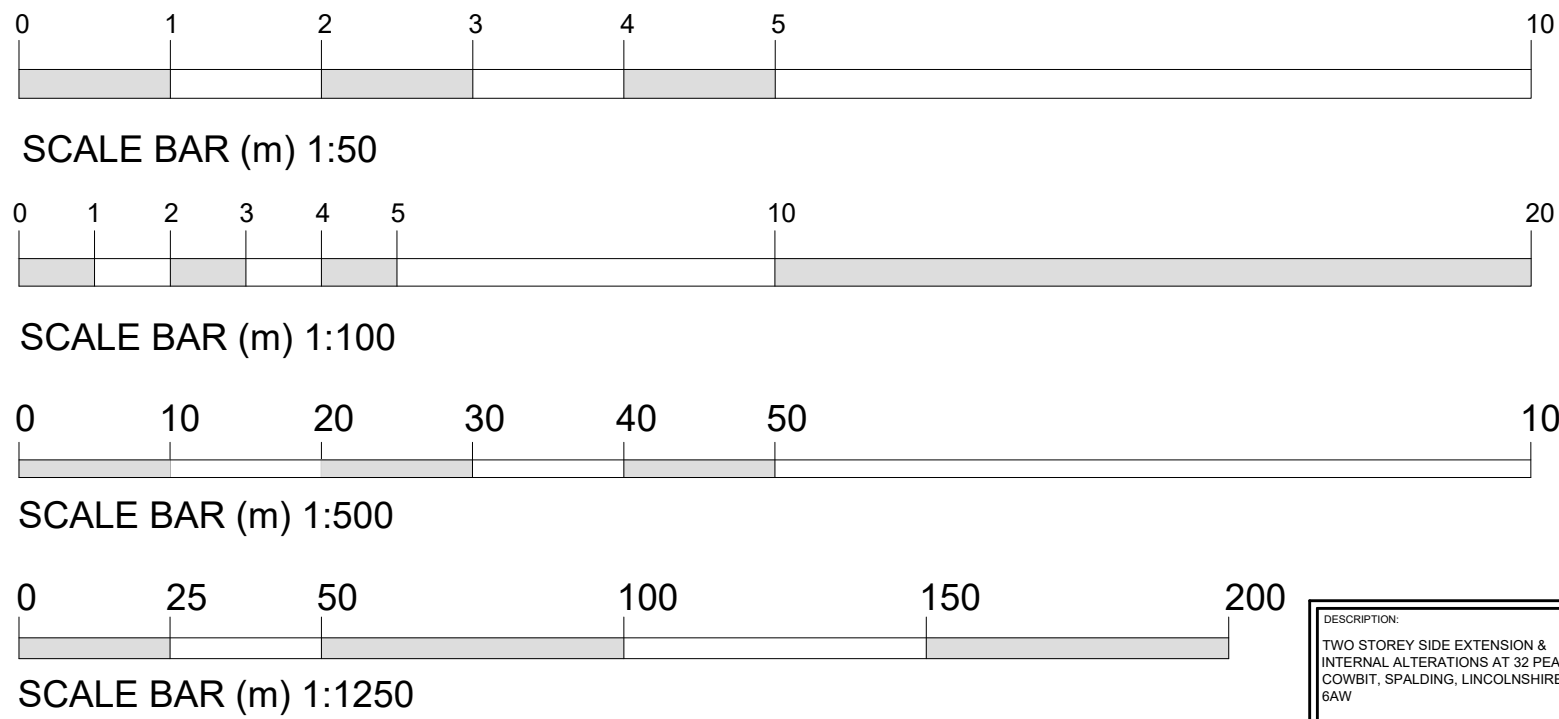

REV	DESCRIPTION	DATE
C	Alterations to front elevation	June 2023
B	Alternative scheme	June 2023
A	Client amendments to scheme	June 2023
REV	DESCRIPTION	DATE

PROJECT:	TWO STOREY SIDE EXTENSION
DRAWING:	PROPOSED FLOOR PLANS PROPOSED ELEVATIONS
SIZE:	A1
CLIENT:	Mr & Mrs J. Skinner
SCALE:	as labelled
DRAWING BY:	JC
SHEET:	0401/23/02C

NOTES: THIS DRAWING IS THE PROPERTY OF JC ARCHITECTURAL CONSULTANT. NO UNAUTHORIZED COPYING OR REPRODUCTION IN ANY FORM IS PERMITTED WITHOUT OBTAINING PRIOR WRITTEN PERMISSION FROM JC ARCHITECTURAL CONSULTANT. JC ARCHITECTURAL CONSULTANT RESERVES THE RIGHT TO WITHDRAW THIS INFORMATION AT ANY TIME. ALL DIMENSIONS ARE TO BE CONFIRMED ON SITE BY CONTRACTOR. ANY DISCREPANCIES ARE TO BE REPORTED TO JC ARCHITECTURAL CONSULTANT IMMEDIATELY. THE DESIGN HAS BEEN UNDERTAKEN AS FAR AS POSSIBLE TO AVOID RISKS TO HEALTH AND SAFETY OR TO REDUCE AND CONTROL THE EFFECTS OF ANY UNAVOIDABLE RISK. ANY RELEVANT INFORMATION REGARDING RISKS WHICH ARE NOT ABLE TO BE ELIMINATED WILL BE INCLUDED WITHIN THE PROJECT HEALTH AND SAFETY FILE.