


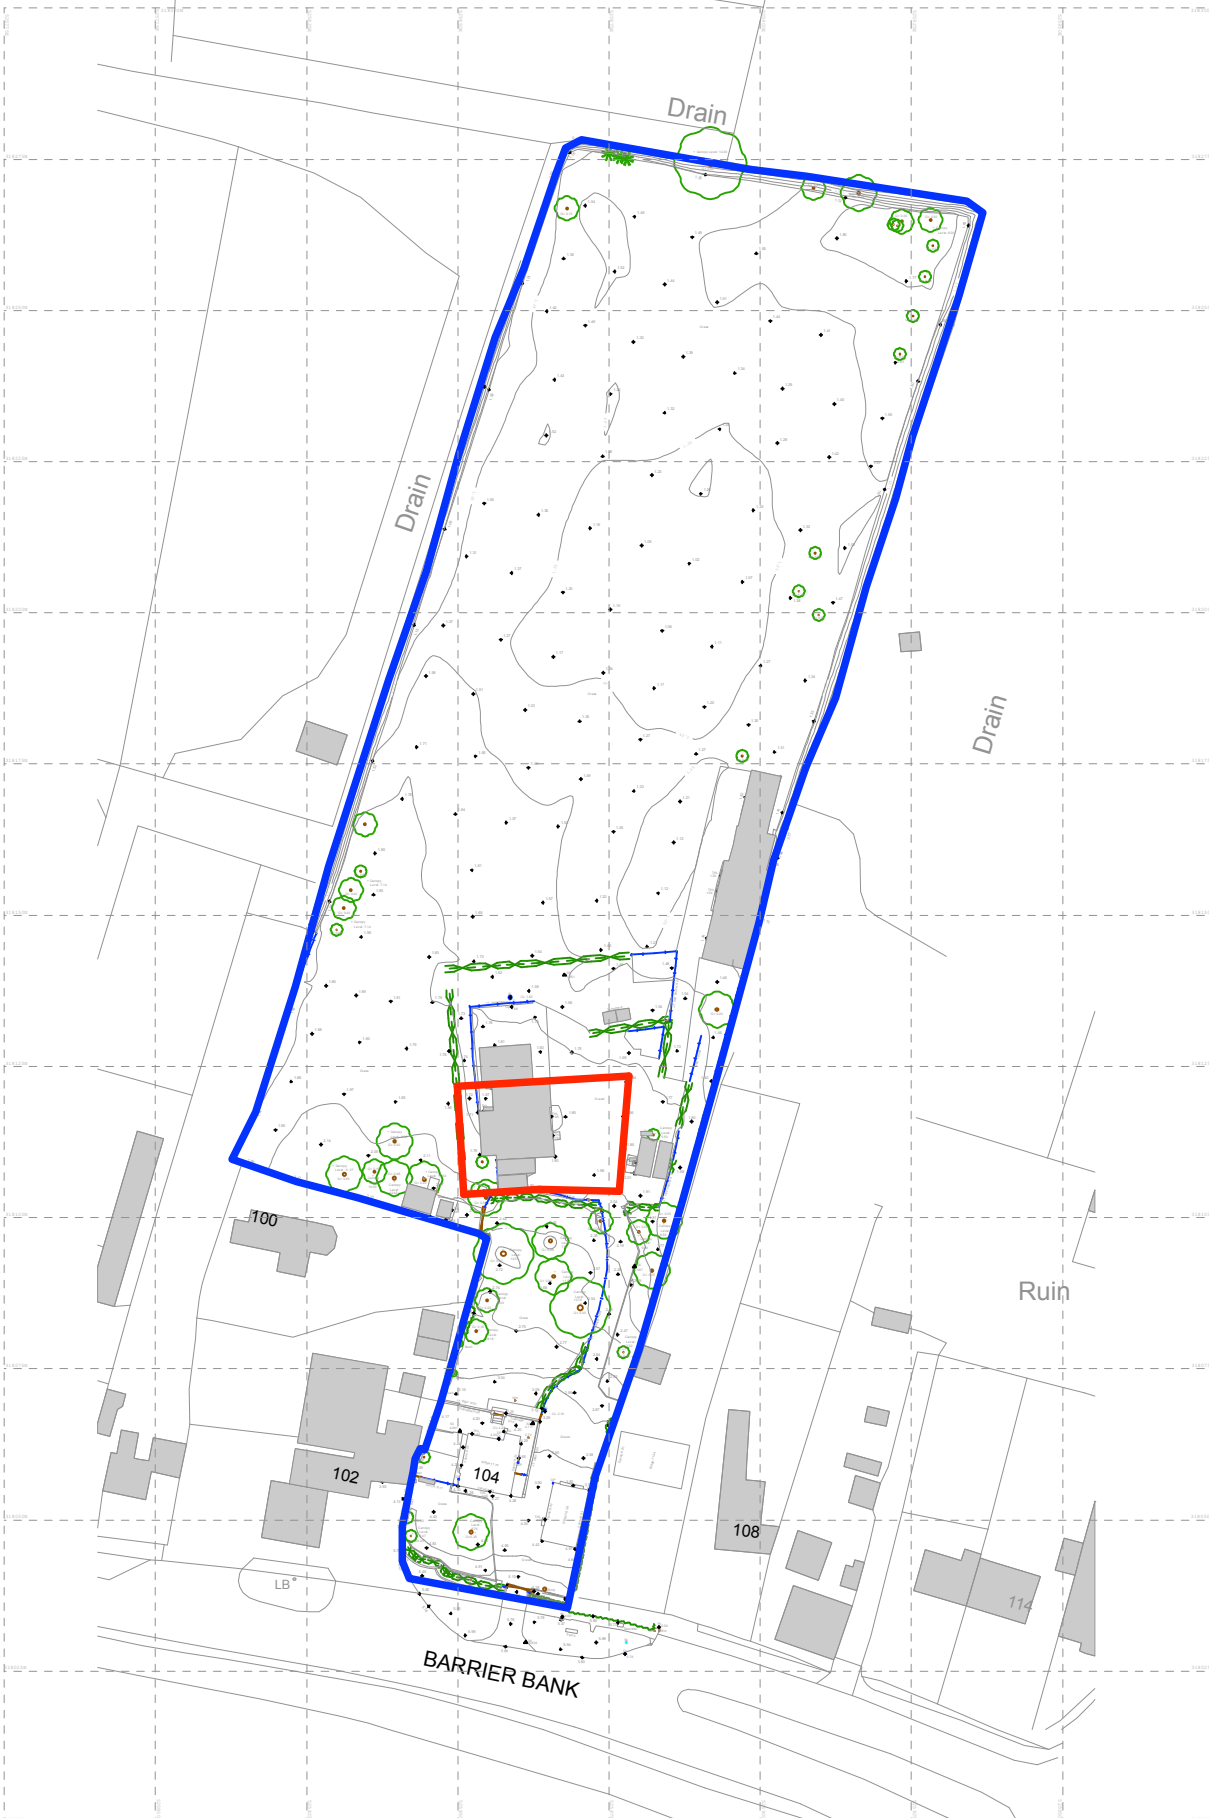

Site Location Plan 1:1250

© Crown Copyright and Database Rights 2023 OS 100000000

Rev A - Redline revised.

Jon Richards Architectural Design	
Jasmine House	info@jad.co.uk
1 Red House Paddock	www.jad.co.uk
Telford TF2 4HS	+44 (0) 1952 288378
CLIENT	
Hicks	
PROJECT	
104 Barrier Bank	
Cowbit	
Spalding	
PE12 6AQ	
DRAWING TITLE	
Existing Site Plan	
SCALE	
1:250 @ A0	
DATE	
March 2024	
DRAWING NO	
BB-EX-PL-01	
REV	
A	