



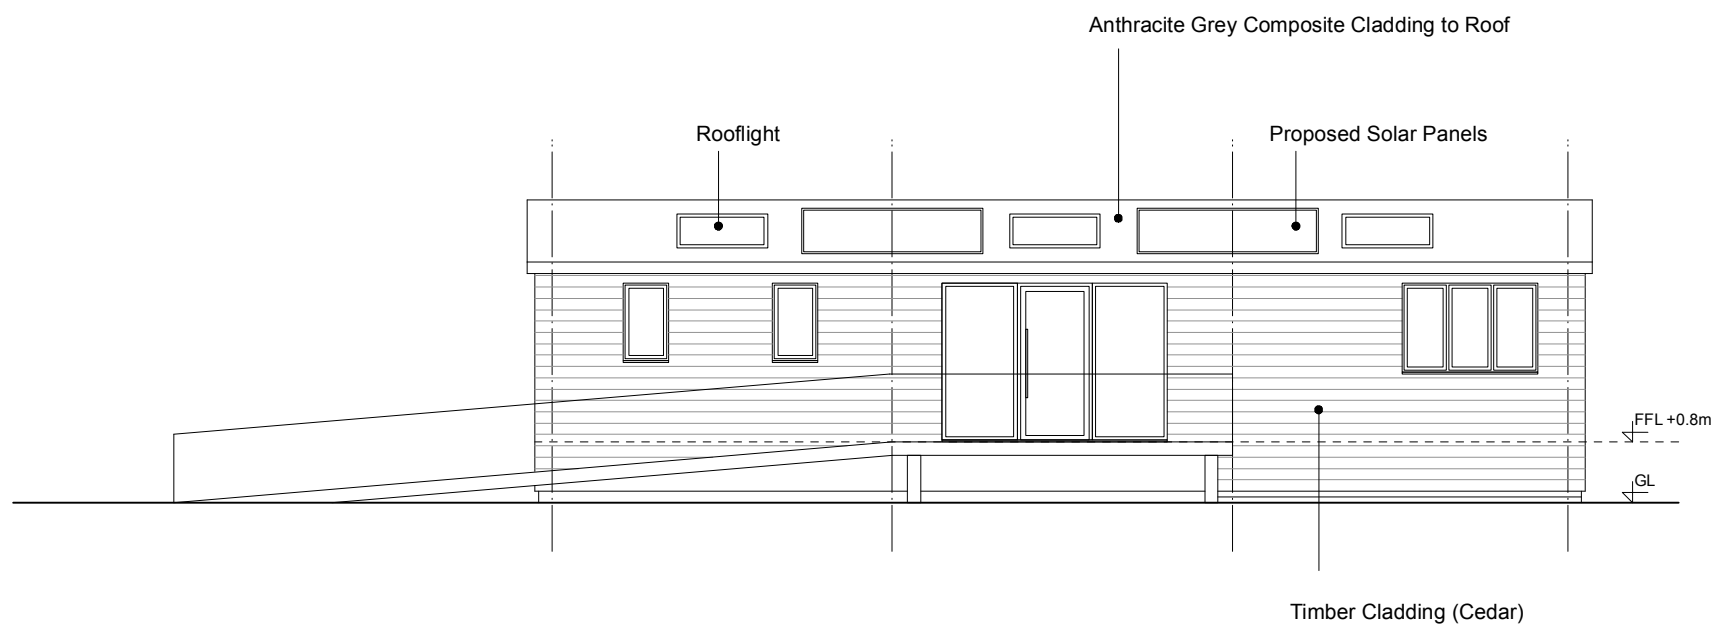


Proposed Front Elevation

Doors and Windows to be Anodised Aluminium.  
Colour: Anthracite

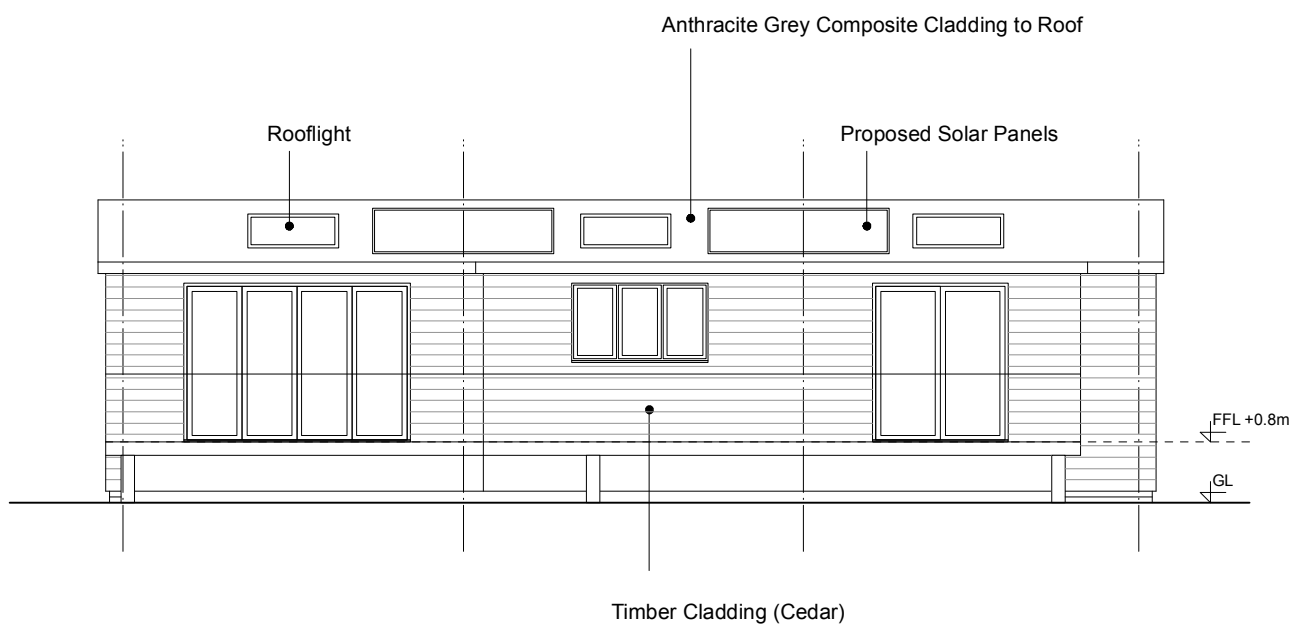


Proposed Rear Elevation

Doors and Windows to be Anodised Aluminium.  
Colour: Anthracite

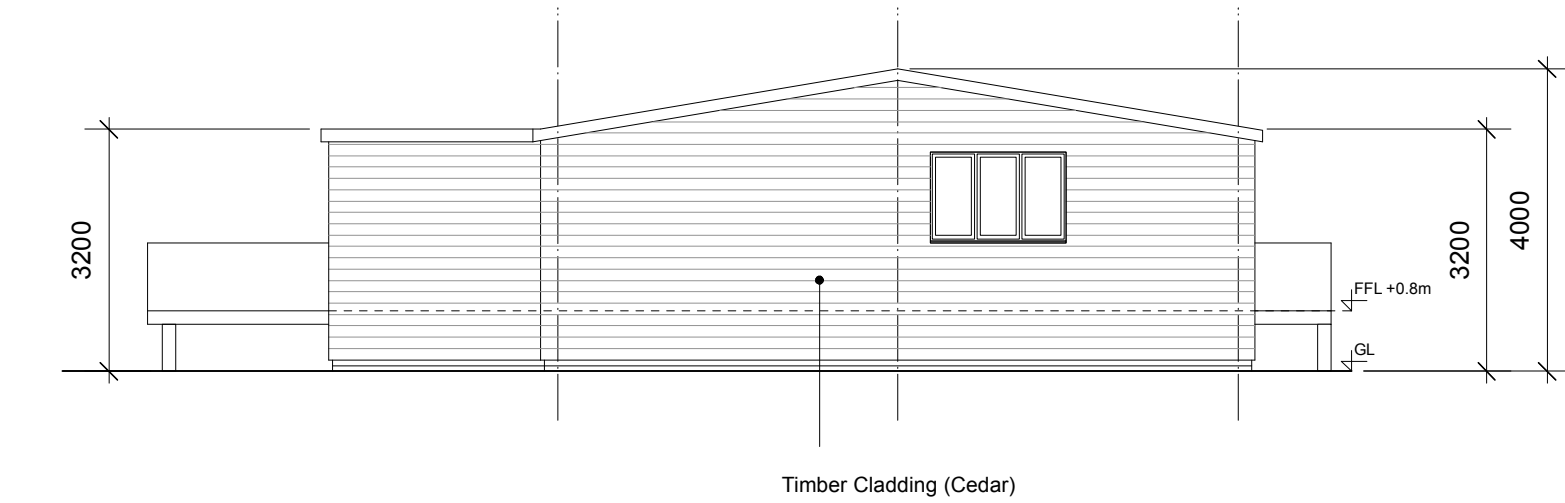


Proposed Side Elevation

Windows to be Anodised Aluminium.  
Colour: Anthracite



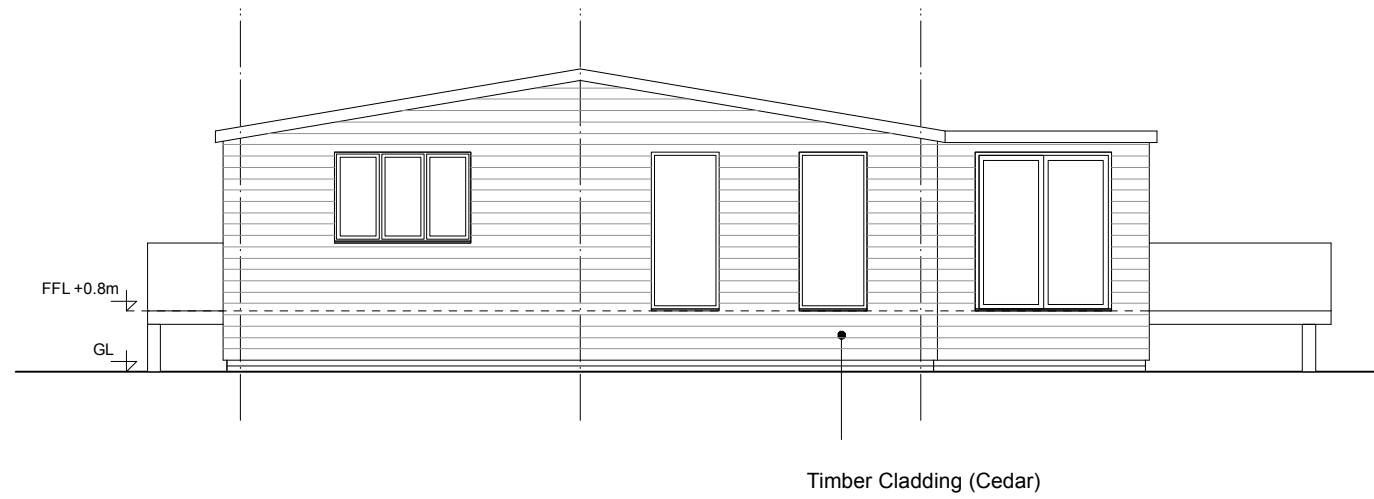


Proposed Side Elevation

Doors and Windows to be Anodised Aluminium.  
Colour: Anthracite

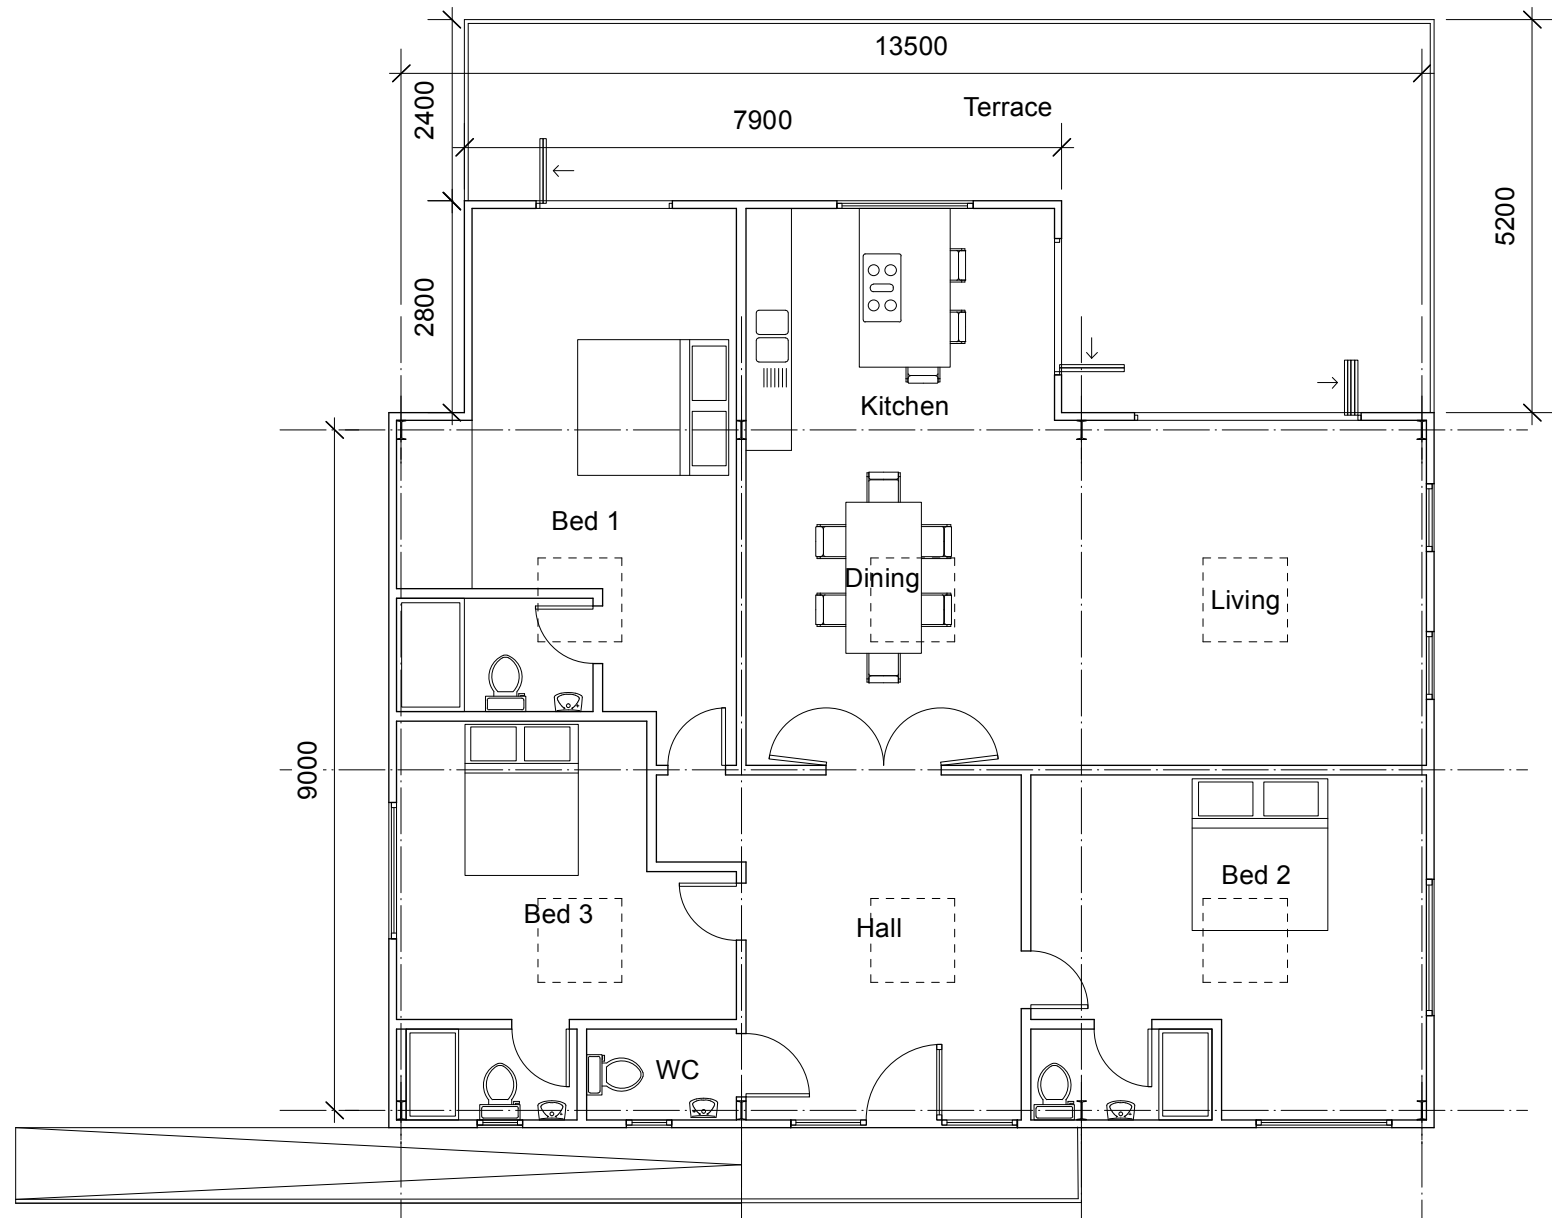

Proposed Floor Plan

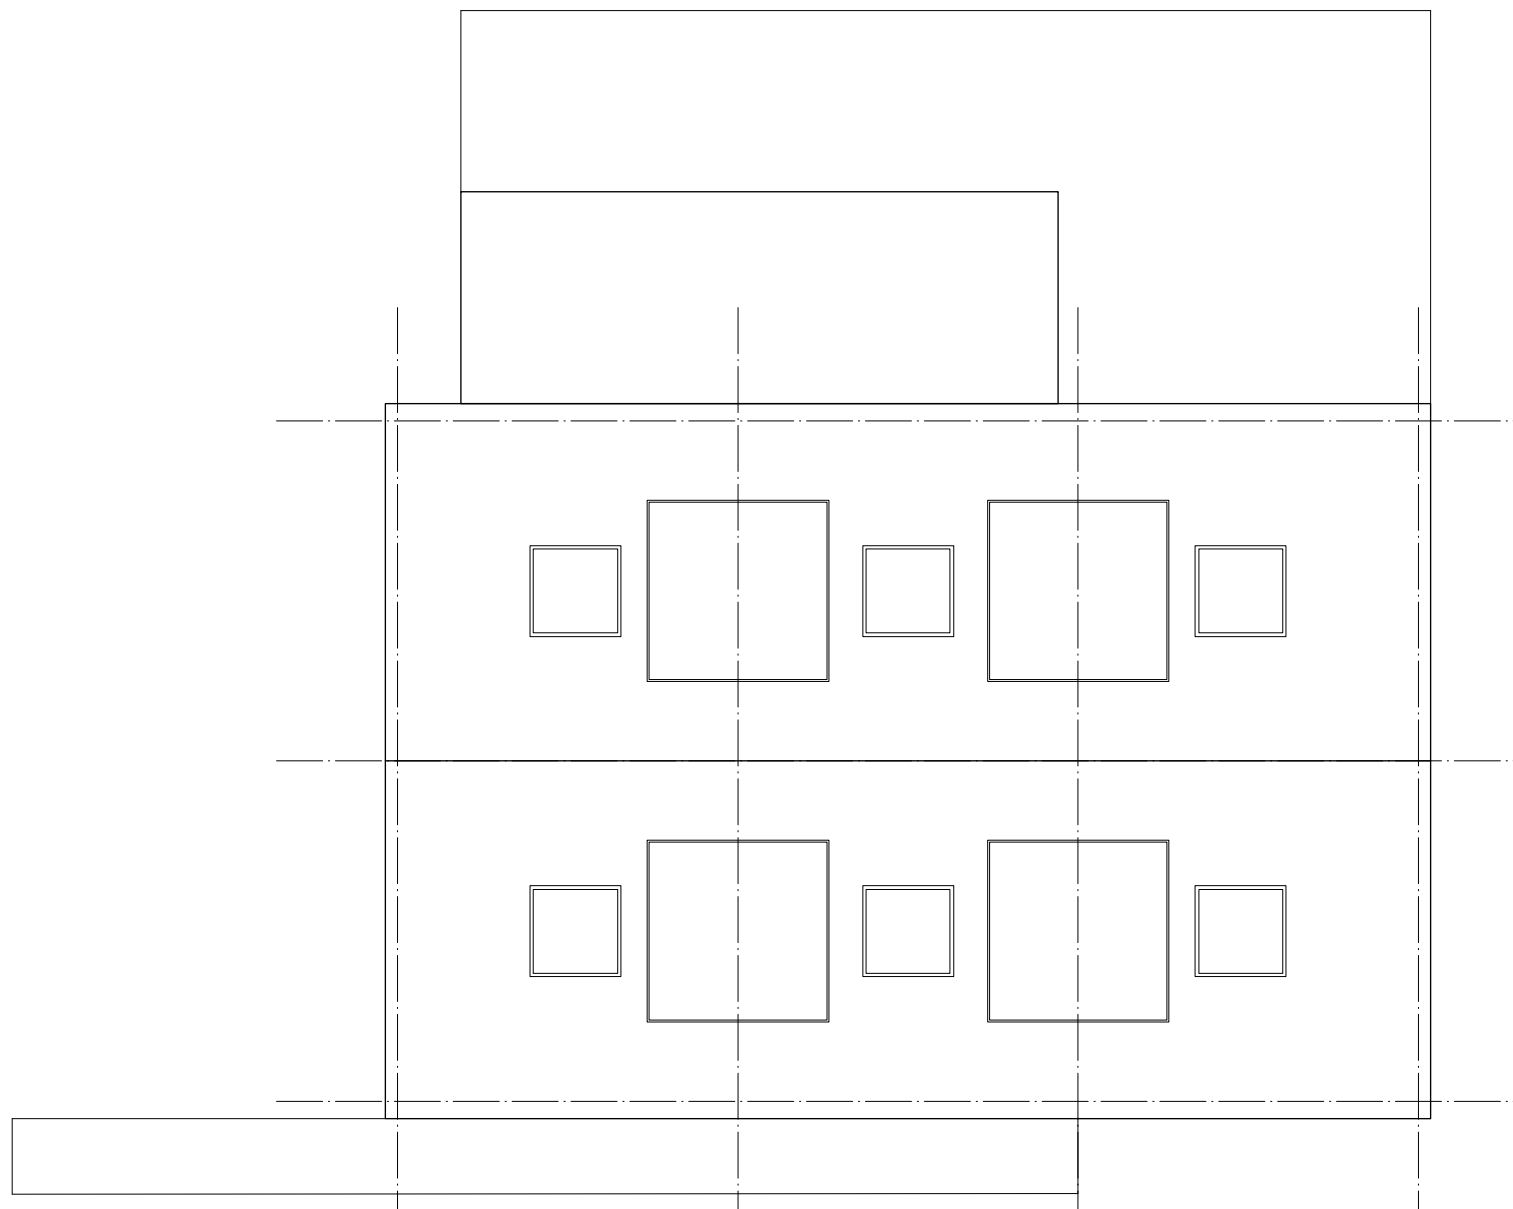  

Proposed Roof Plan

REVISIONS

Jon Richards Architectural Design

Jasmine House  
1 Red House Paddock  
Tallington PE9 4RG  
info@jrad.co.uk  
www.jrad.co.uk  
+44 (0) 7970 288376

CLIENT

Hicks

PROJECT

104 Barrier Bank  
Cowbit  
Spalding  
PE12 6AQ

DRAWING TITLE

Proposed Plans and Elevations

SCALE

1:100 @ A1

DATE

March 2024

DRAWING NO

BB-PR-PL-02

REV