



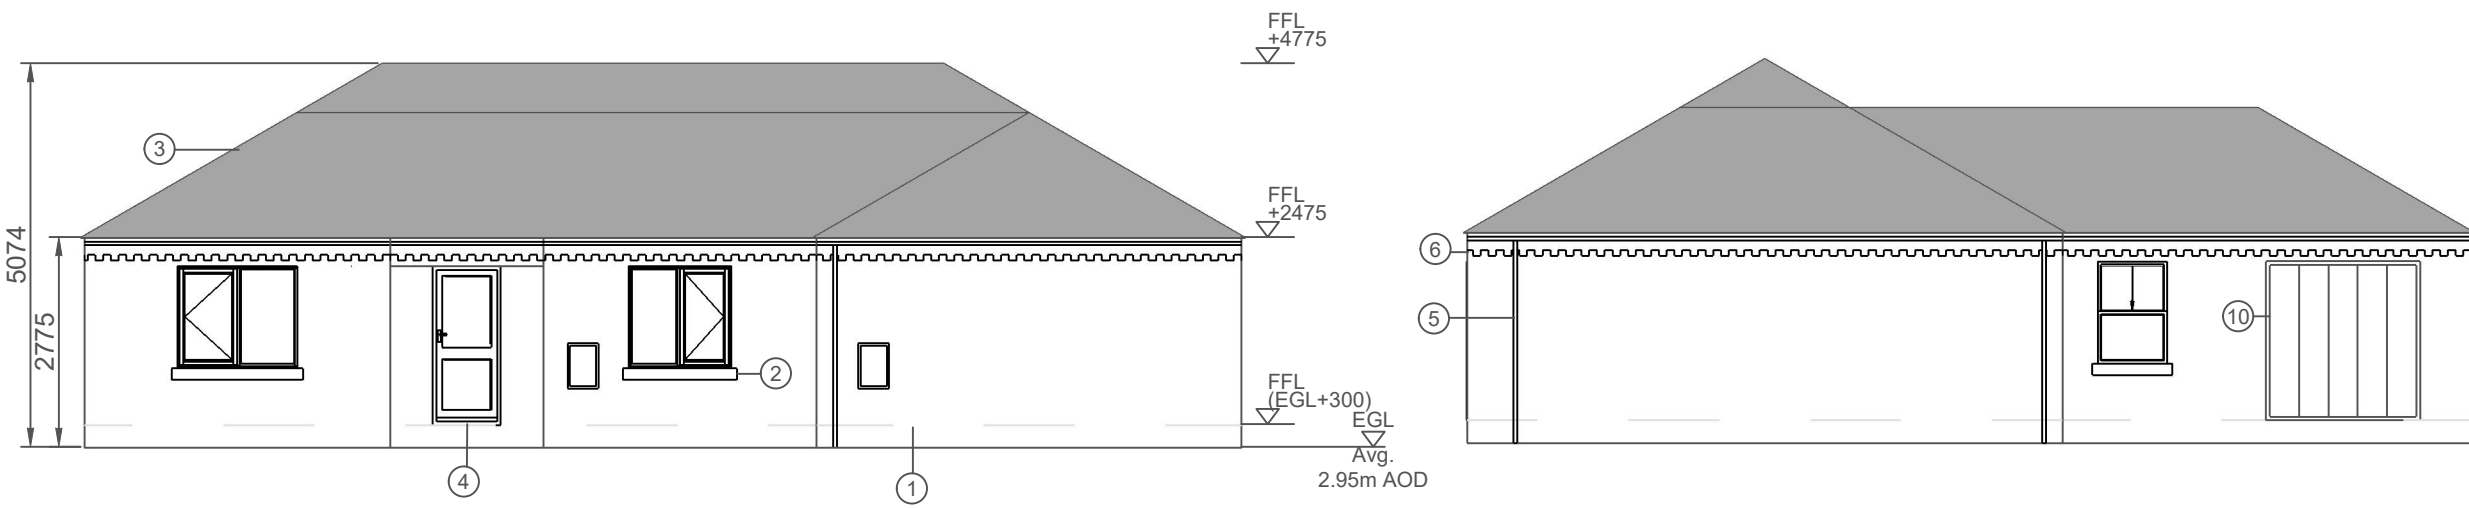


Front (East) Elevation


South Elevation

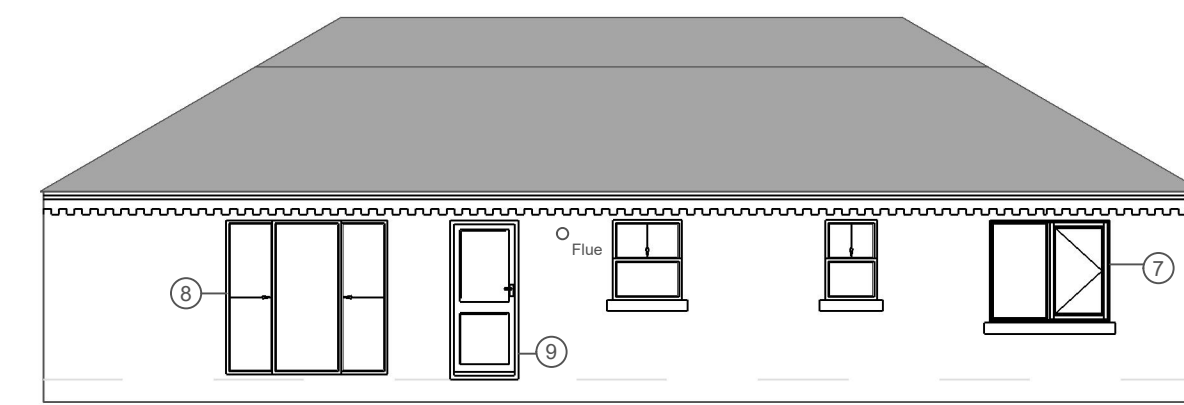

West Elevation

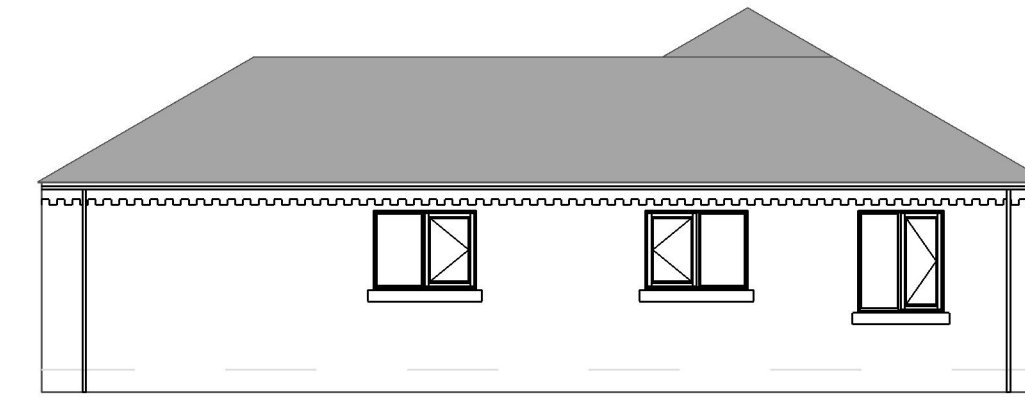


North Elevation

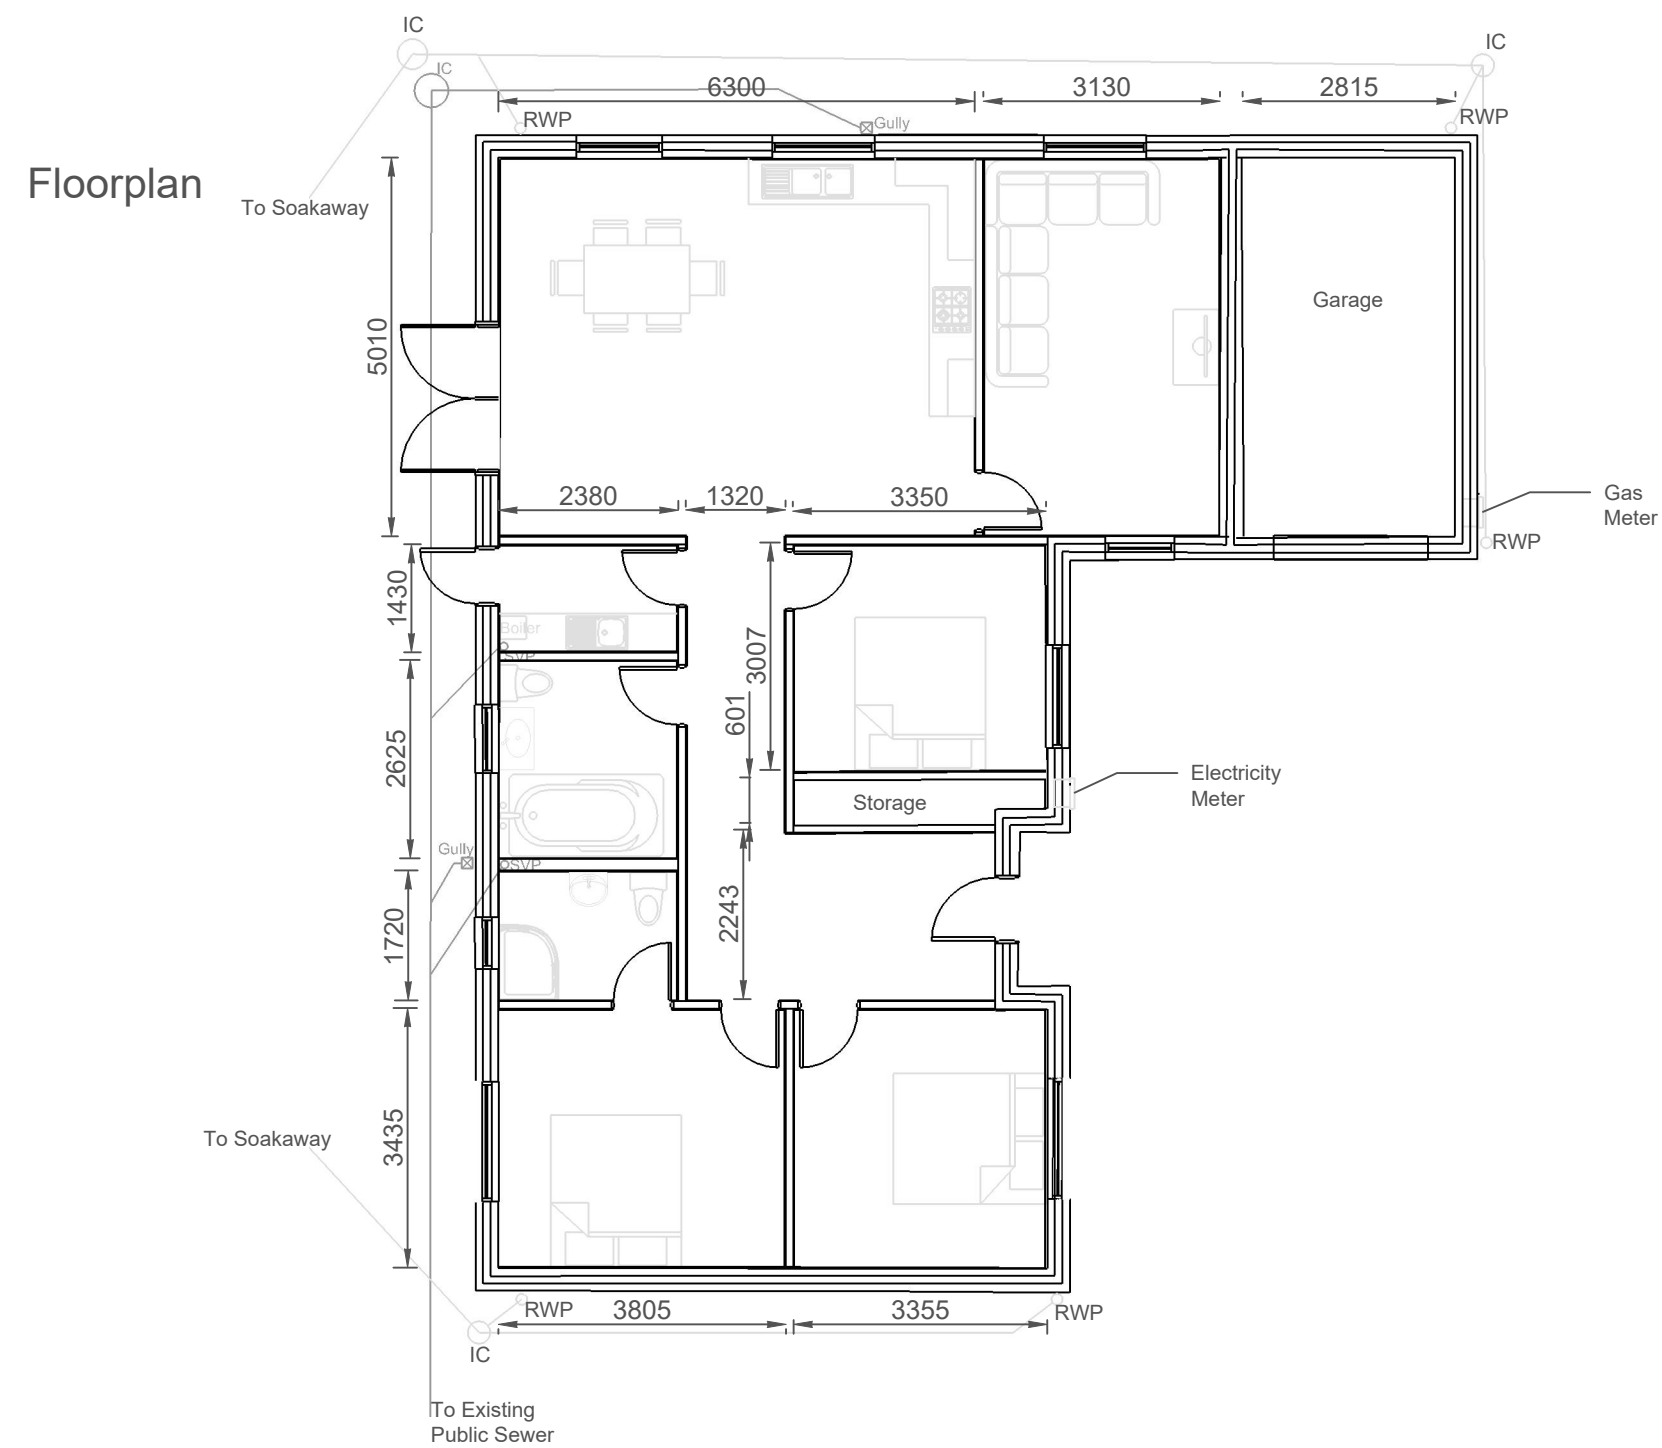

Floorplan


Plot 1

Schedule of Materials	
Item No.	Description
1	Facing brickwork - Ibstock "Balmoral"
2	Reconstituted stone cills
3	Plain concrete roof tiles - grey
4	Composite front door, anthracite
5	uPvc rainwater goods, black
6	Feature brickwork to eaves, Ibstock "Balmoral"
7	uPvc casement windows, white
8	uPvc patio doors, white
9	Roller garage door, anthracite
10	Composite rear door, white

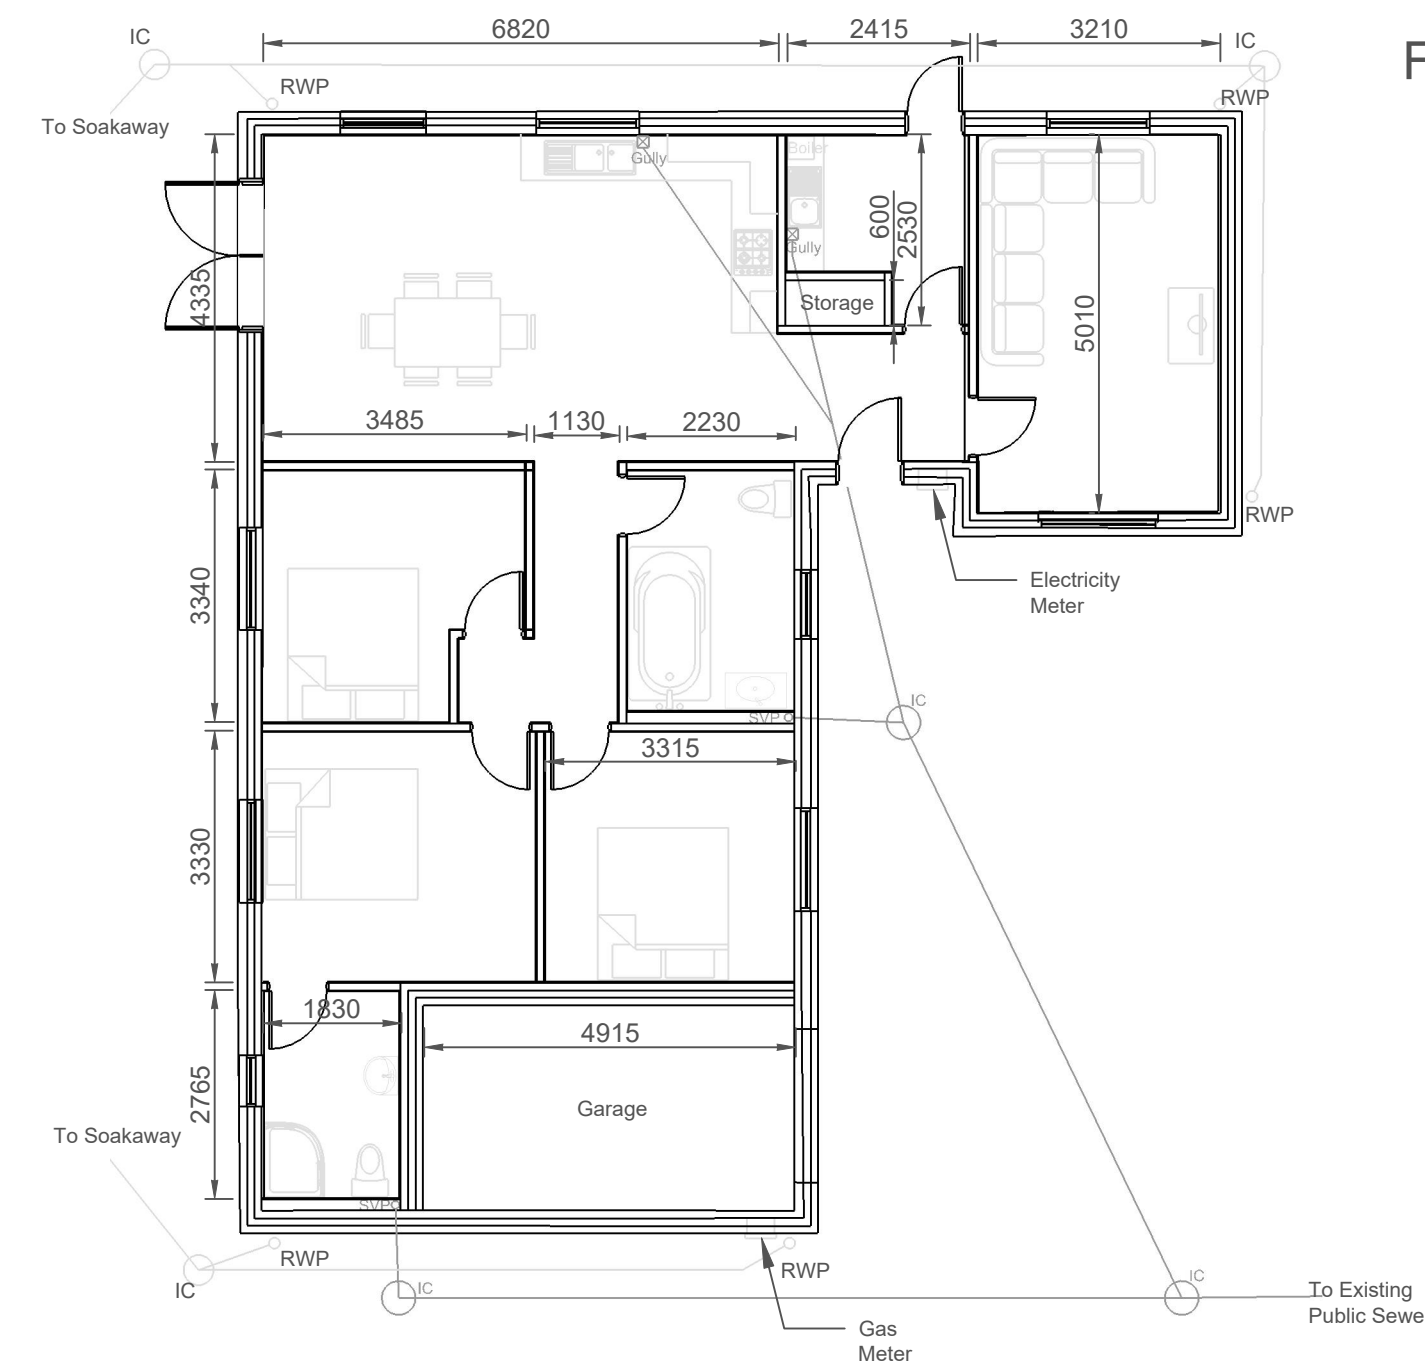


Floorplan

Plot 2

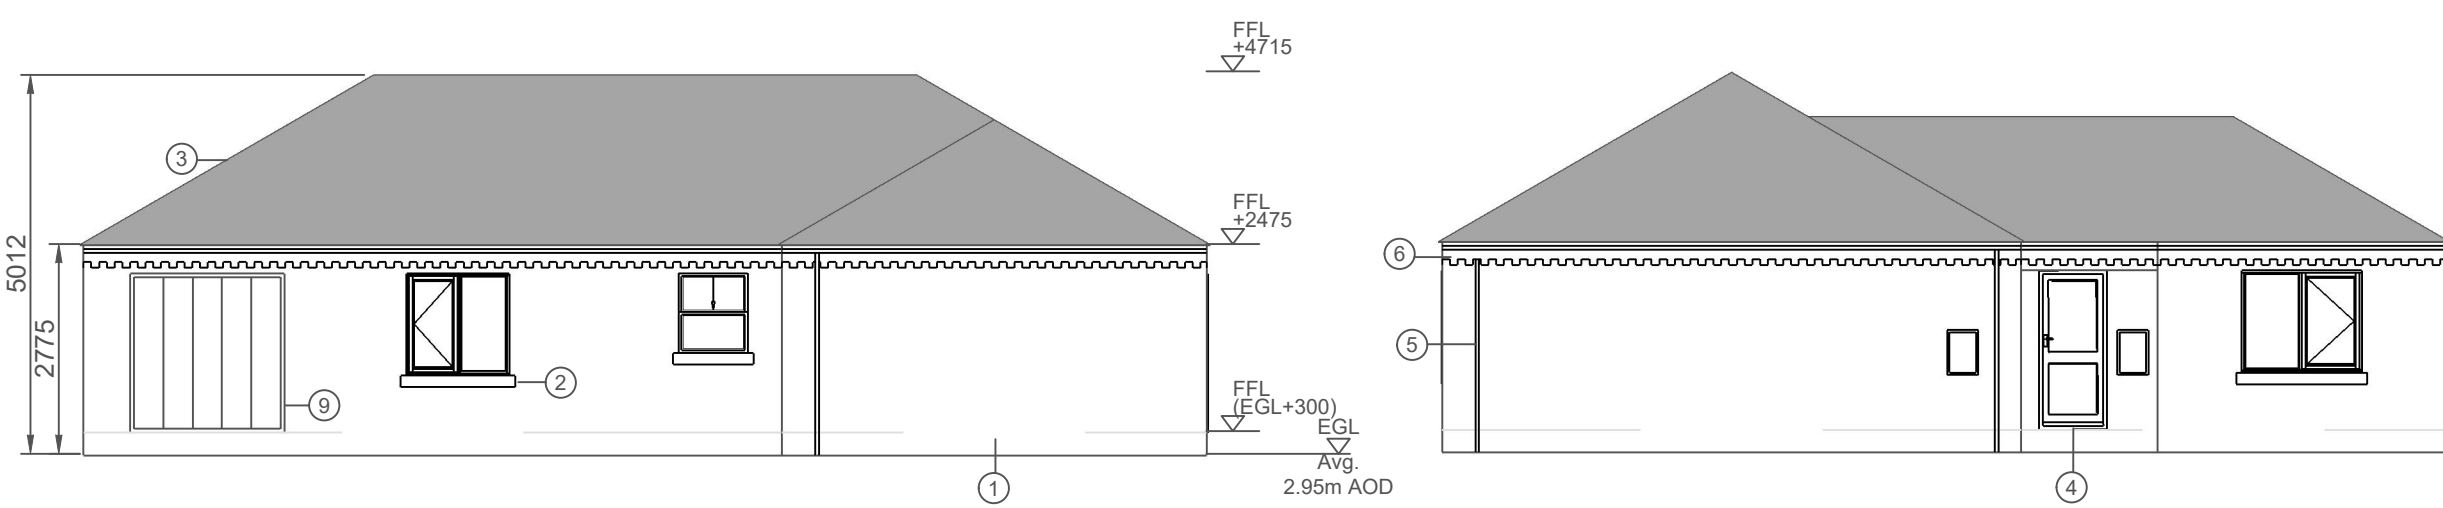


Front (East) Elevation

South Elevation

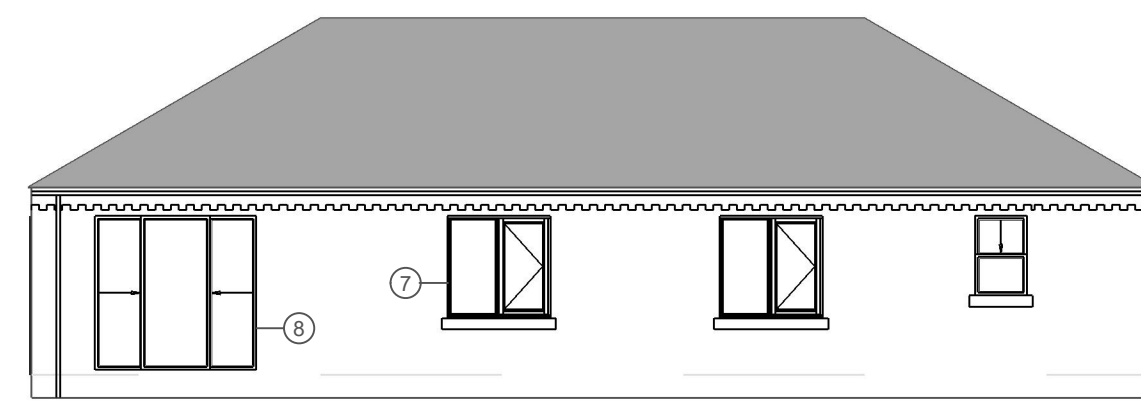

West Elevation

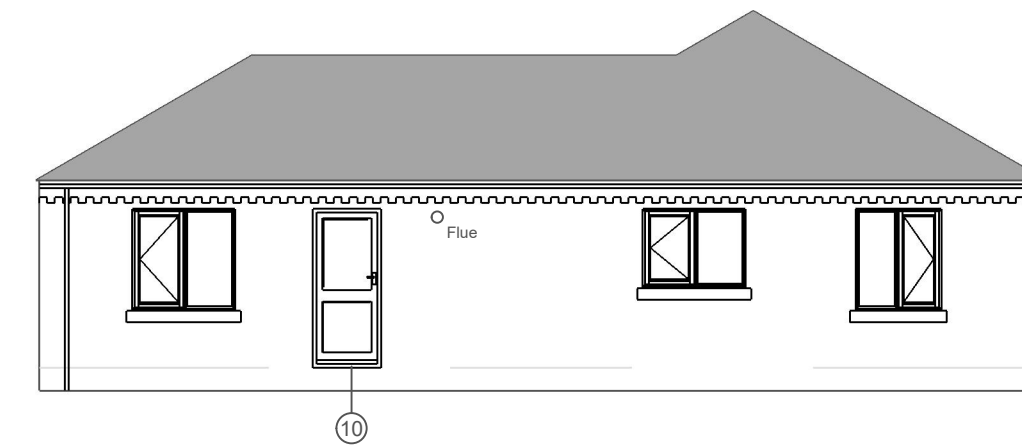

North Elevation

Notes:

REV:	DESCRIPTION:	BY:	DATE:
STATUS:	Planning		

LaRose

HOMES

25 Saltern Drive
Spalding
Lincolnshire
enquiries@larosehomes.co.uk

SITE: Backgate, Cowbit			
TITLE: Floor Plans & Elevations			
SCALE: AT A1: 1:100 @A1	DATE: 03/06/19	DRAWN: TW	CHECKED: TW
PROJECT NO: E1901	DRAWING NO: E1901-02	REVISION: —	