

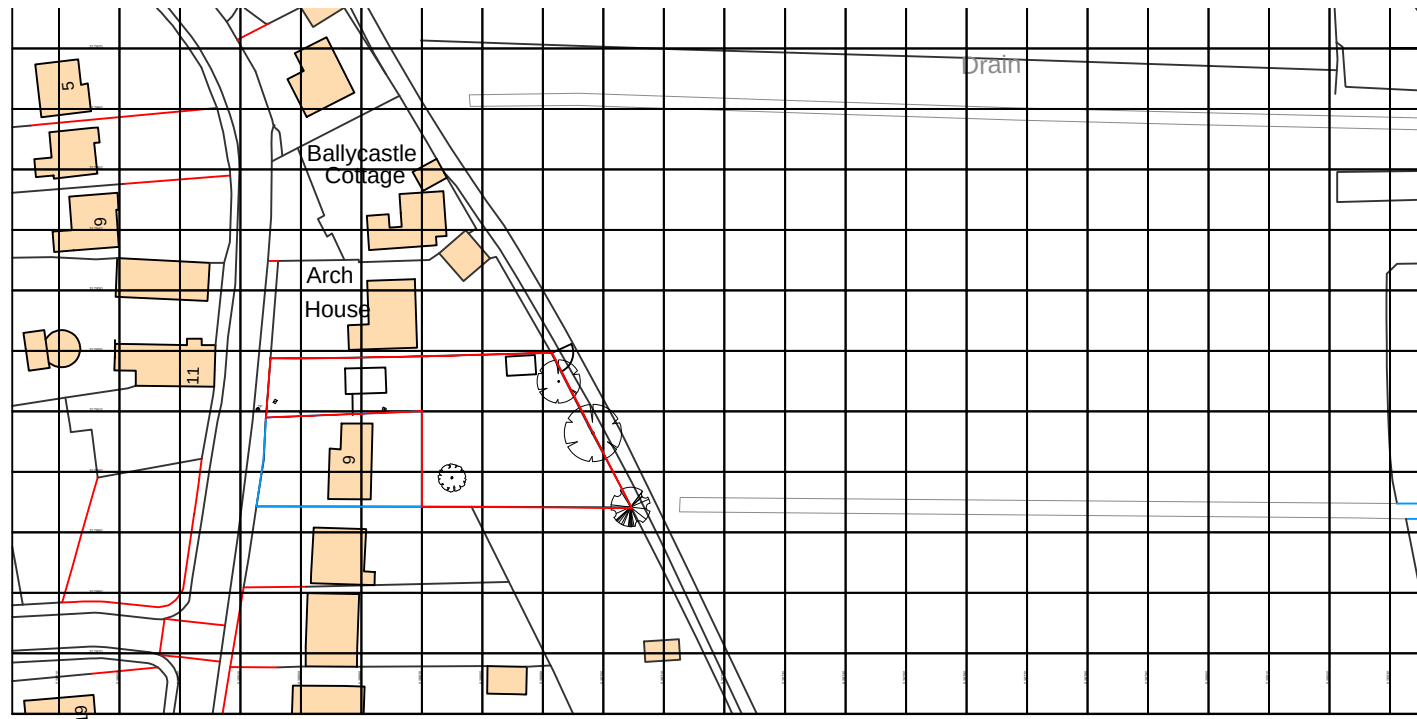



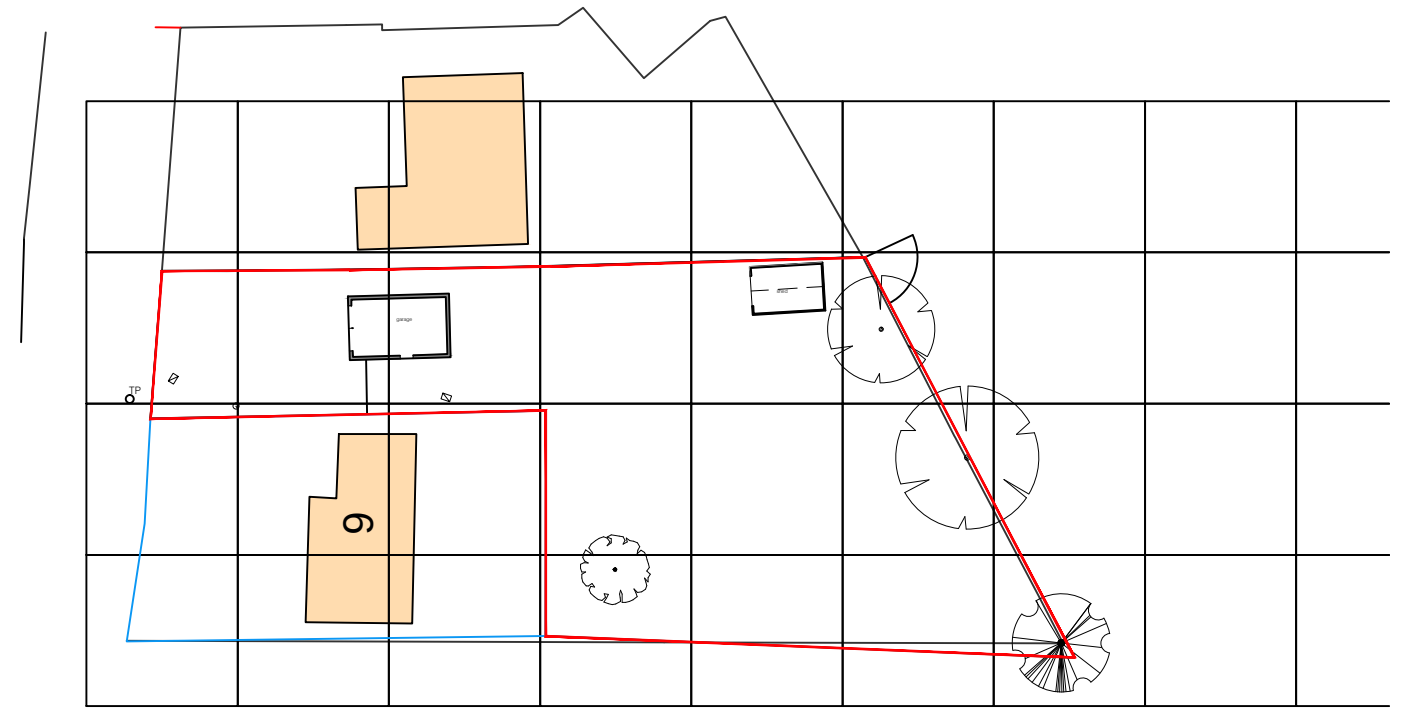


Ordnance Survey, (c) Crown Copyright 2019. All rights reserved. Licence number 100022432

1 SITE LOCATION PLAN

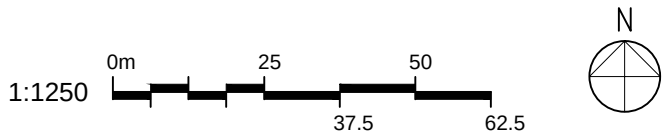

2 BLOCK PLAN (EXISTING)

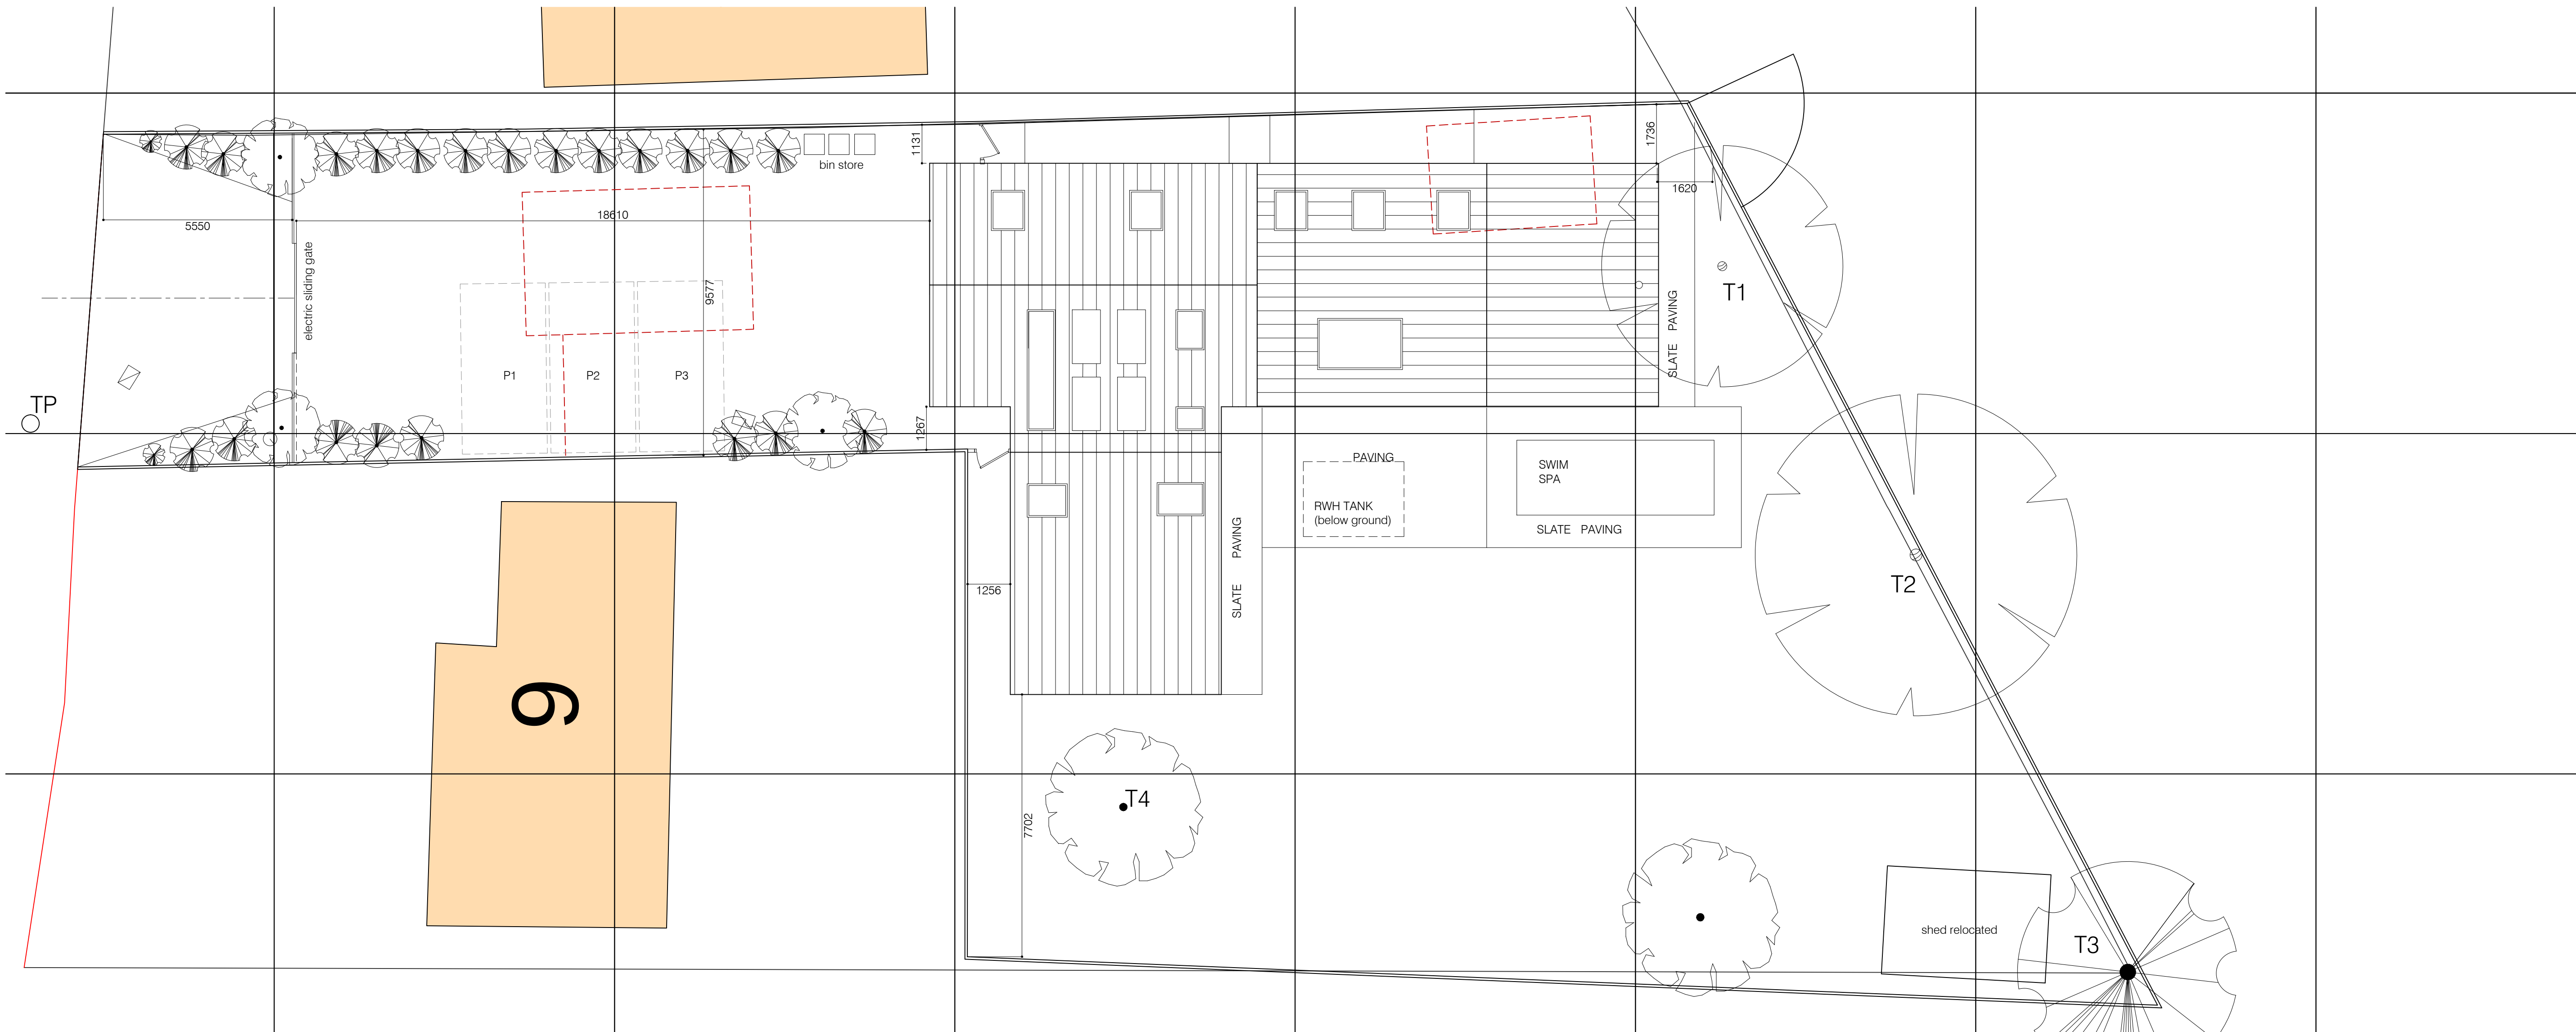 

3 SITE PLAN (PROPOSED)



revisions
REV A 22.08.19 - ROOFLIGHT AND RENEWABLES AMENDED
REV B 12.09.19 - BUILDING LOCATION AMENDED
REV C 12.10.19 - SHED RELOCATED
REV D 28.06.20 - ROOF FINISH AMENDED
REV E 17.07.20 - TREE REFS ADDED

key
demolition
extg / unknown
brickwork
blockwork
stud

notes

notes

This drawing is the copyright of the Architects and may not be reproduced or used except by written permission. Dimensions must not be scaled from this drawing. The Contractor is to check and verify all building and site dimensions before work is put in hand.

The Contractor is to check and verify with all the Statutory Authorities and the Employer the location and condition of any underground or overhead services or confirm that none exist prior to work commencing on site. The Contractor shall comply with enactments regulations and working rules relating to safety health and welfare of workpeople.

client

MR & MRS J. I. HOWES
6 BACKGATE
COWBIT
SPALDING

architect

RAW ARCHITECTURE
15 Warrenne Keep
Castle Dyke
Stamford

01780 480112
info@rawarchitecture.net

NEW DWELLING, 6a BACKGATE COWBIT

drawing title
SITE LOCATION & SITE PLAN

job no
0319

scale
SEE DWG

package no

drawing no / rev
A100 / E

status
PLANNING

date
12.09.19

checked
HR