

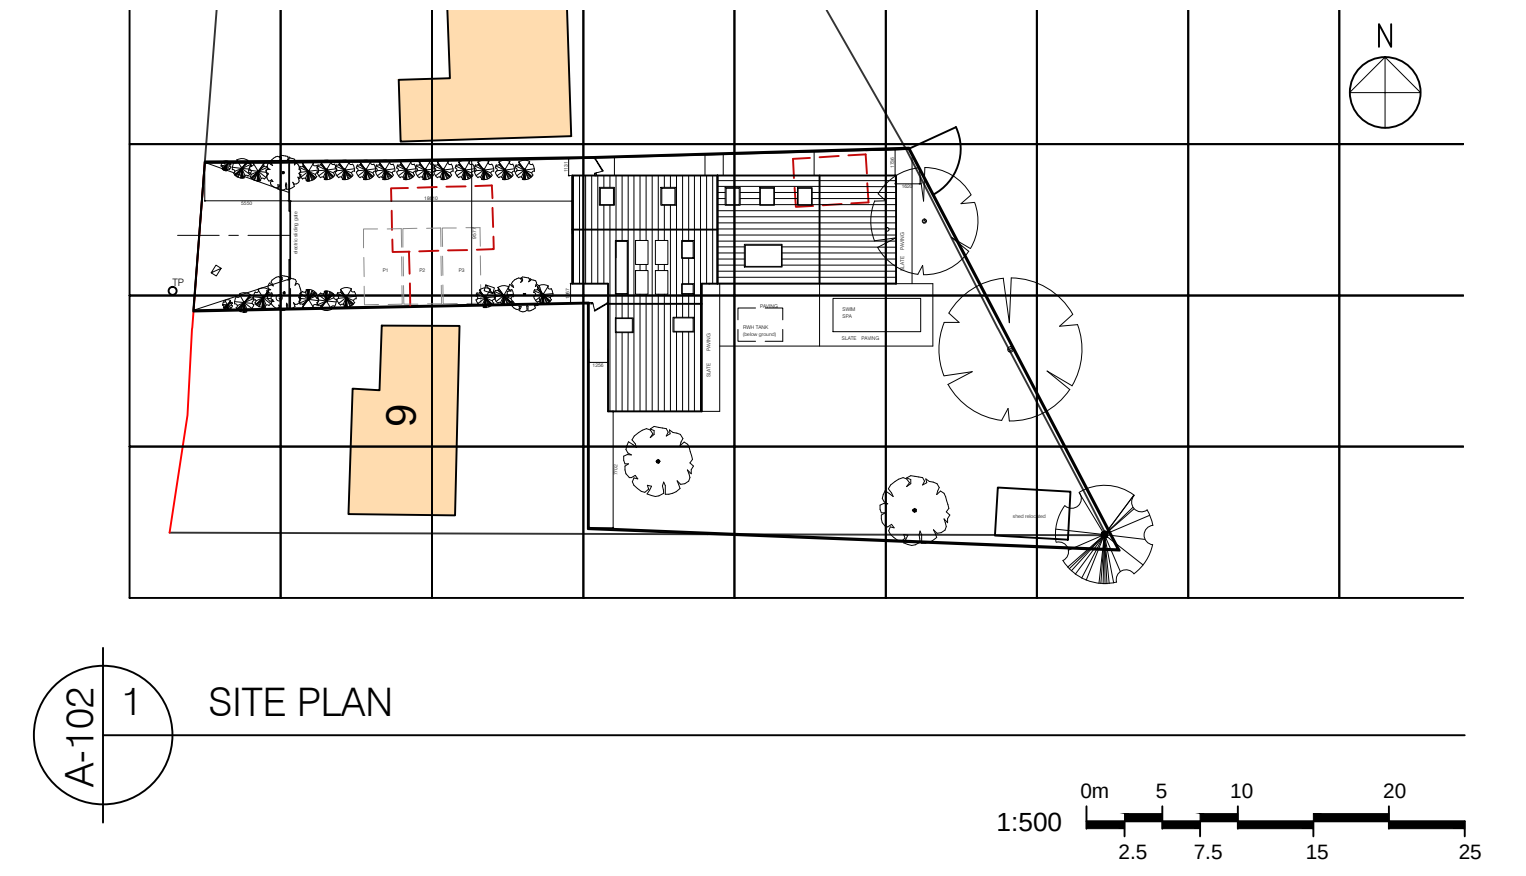
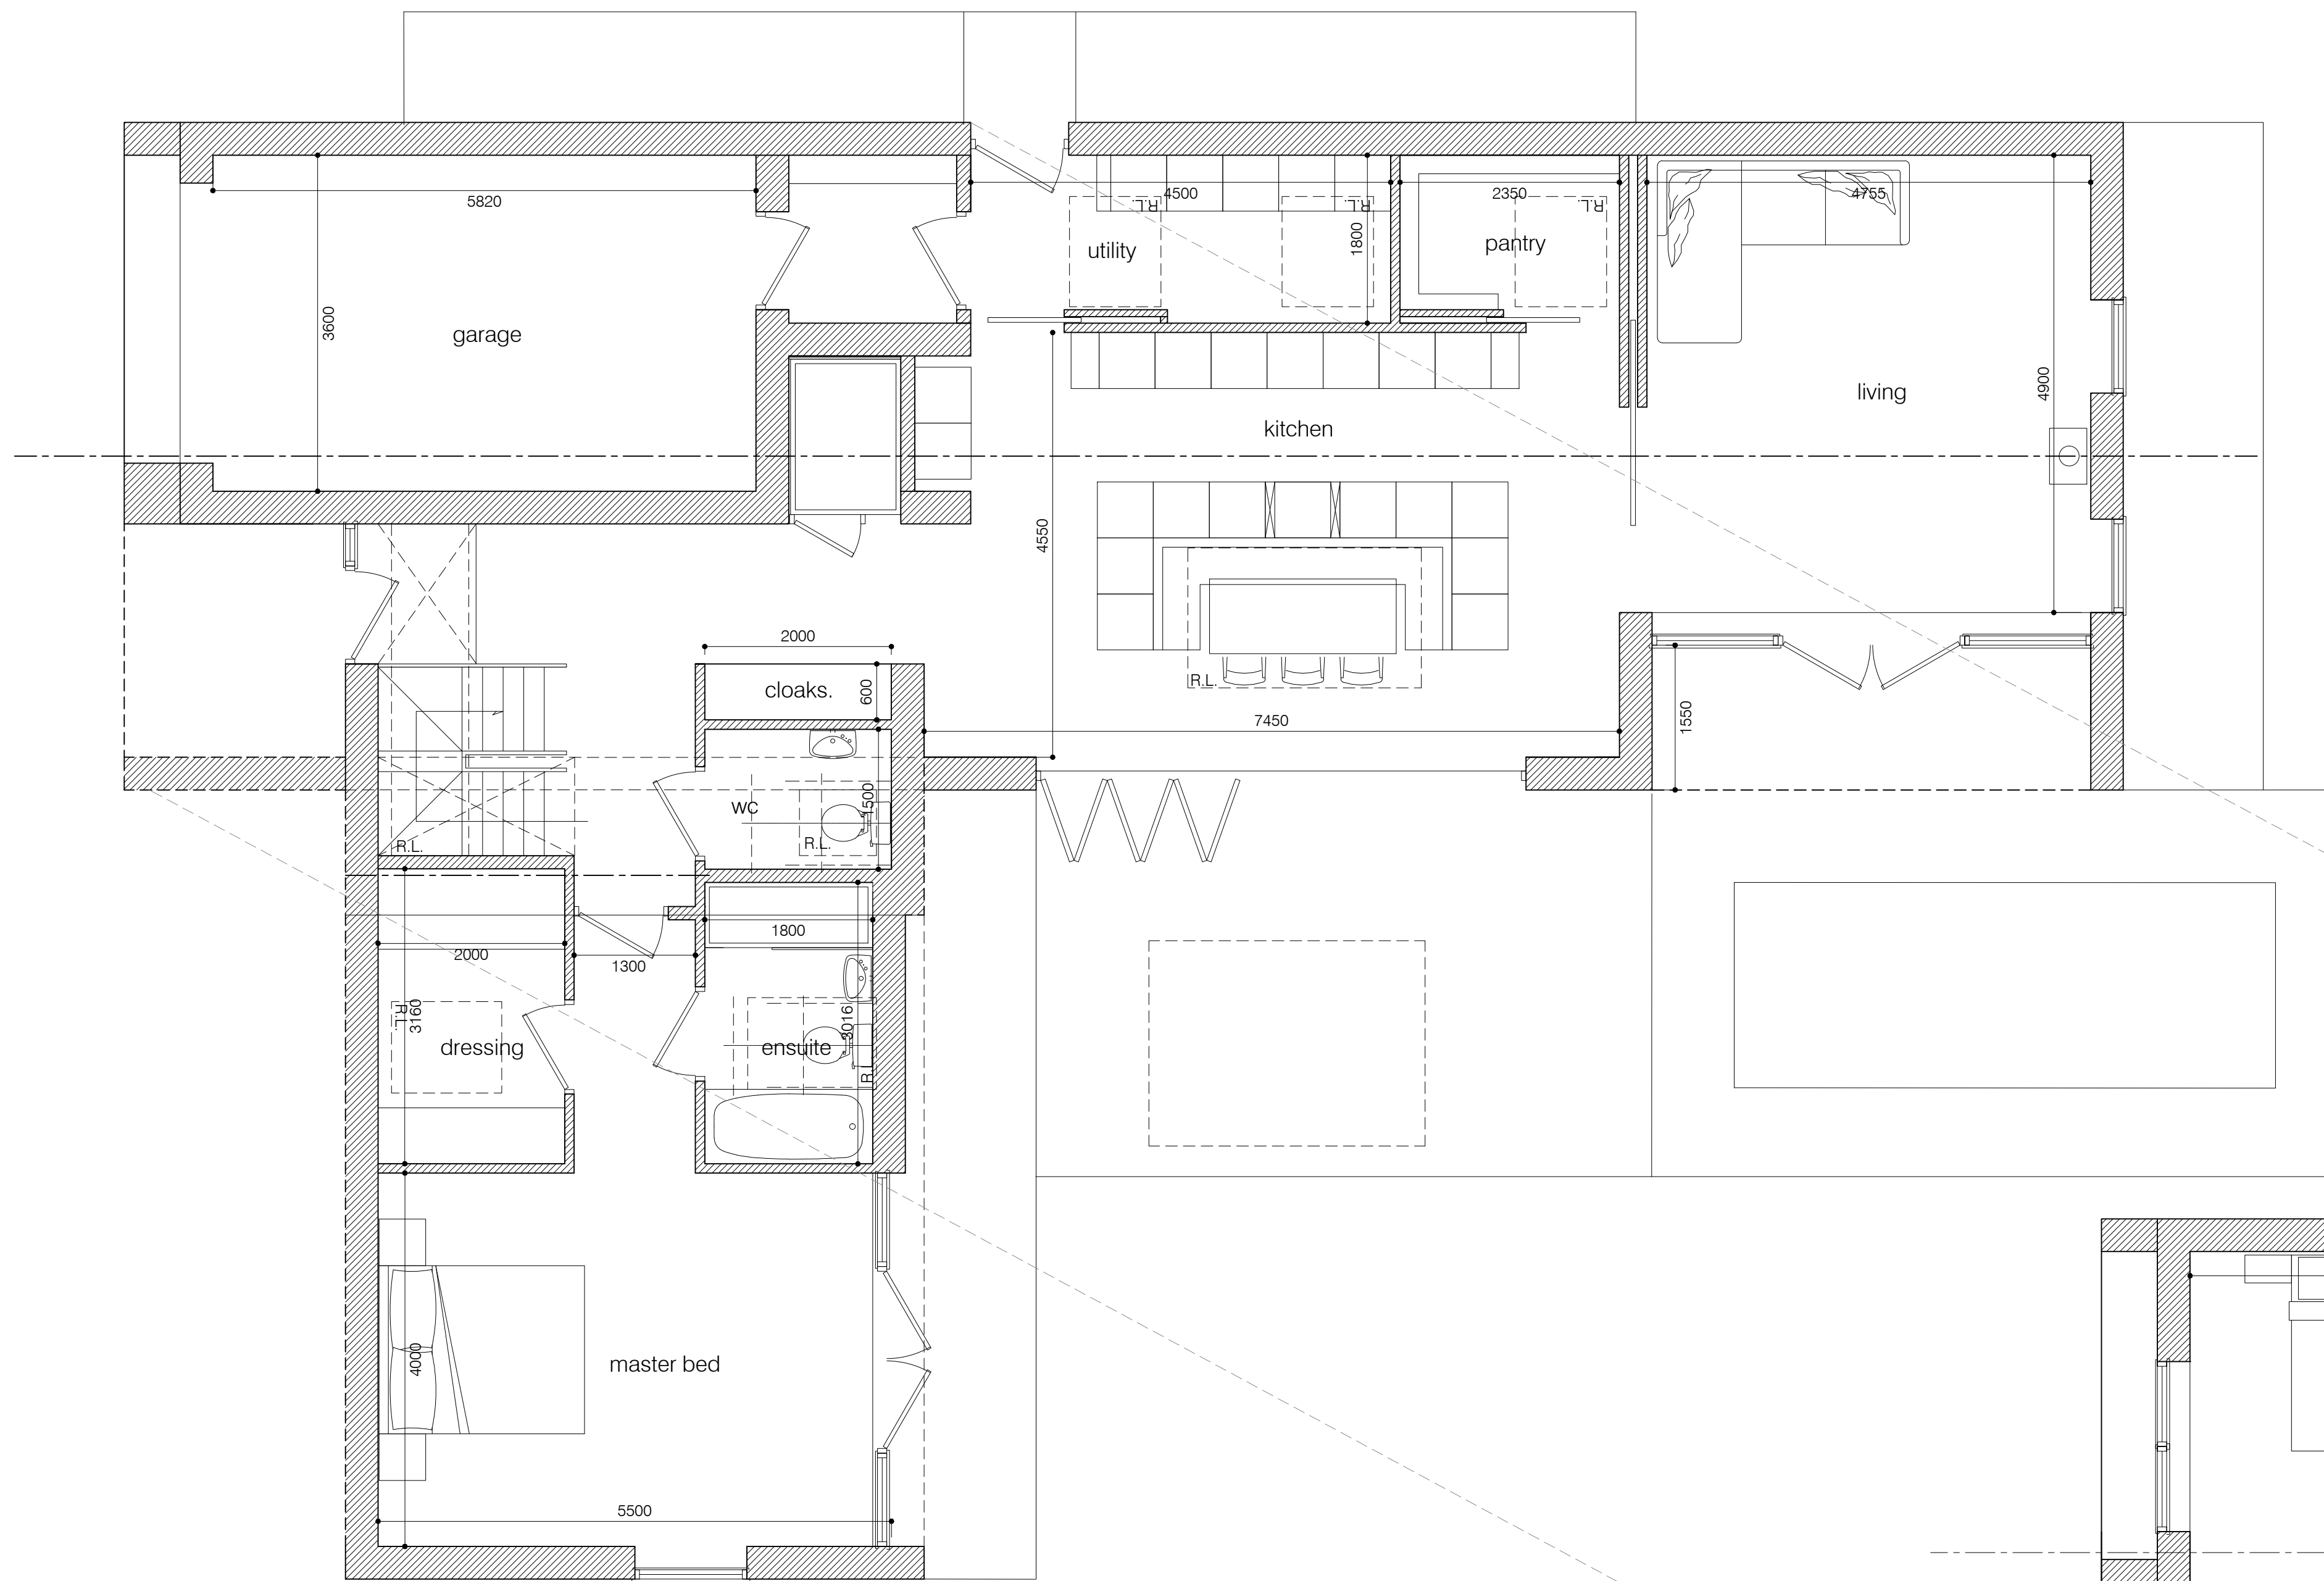
 
 


GROUND FLOOR

 

FIRST FLOOR

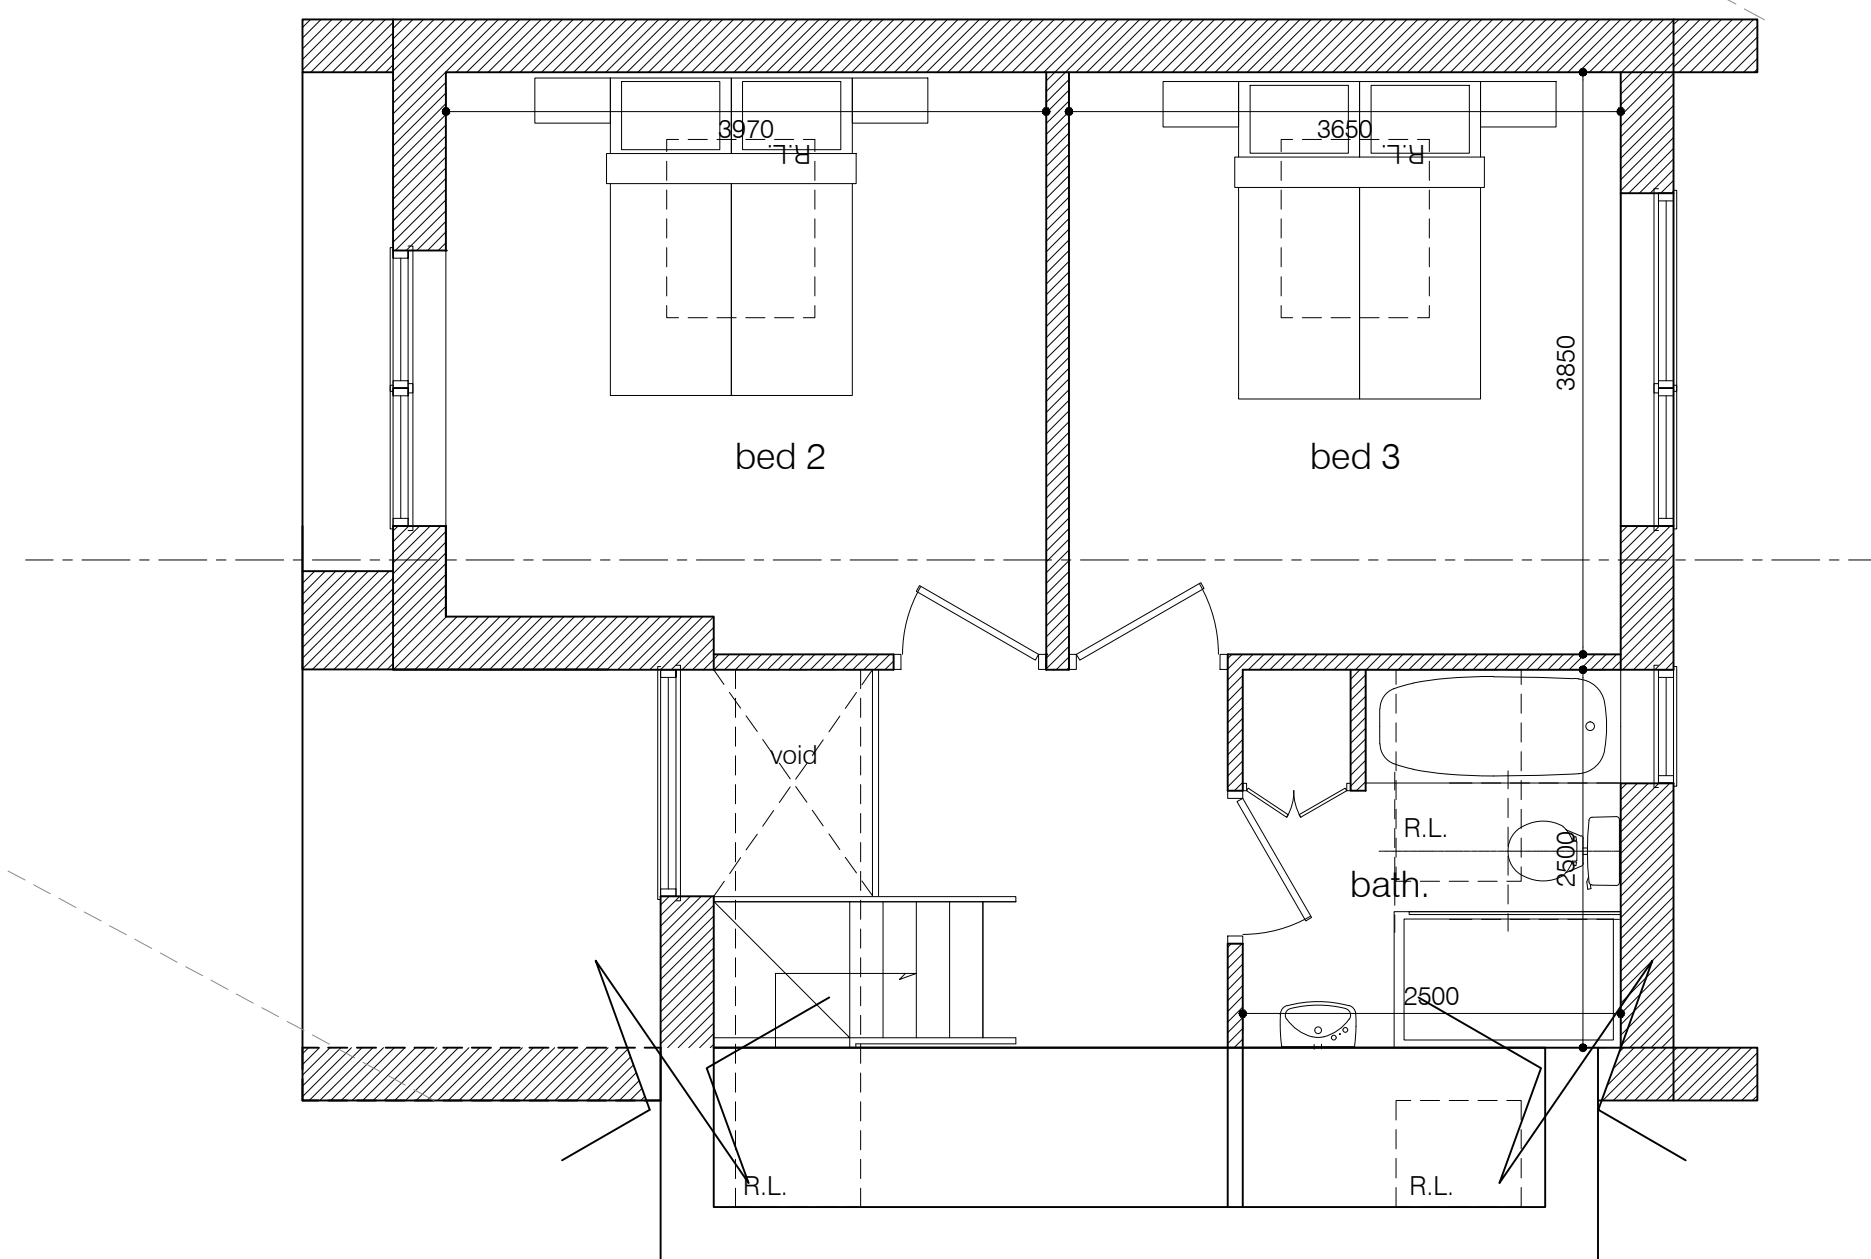

revisions		key		notes		client		architect		NEW DWELLING, 6a BACKGATE COWBIT								
REV A 15.08.19 - MINOR AMENDMENTS		demolition		This drawing is the copyright of the Architects and may not be reproduced or used except by written permission. Dimensions must not be scaled from this drawing. The Contractor is to check and verify all building and site dimensions before work is put in hand. The Contractor is to check and verify with all the Statutory Authorities and the Employer the location and condition of any underground or overhead services or confirm that none exist prior to work commencing on site. The Contractor shall comply with enactments regulations and working rules relating to safety health and welfare of workpeople.		MR & MRS J. I. HOWES 6 BACKGATE COWBIT SPALDING		RAW ARCHITECTURE 15 Warrenne Keep Castle Dyke Stamford 01780 480112 info@rawarchitecture.net		drawing title								
REV B 22.08.19 - MASTER BED AMENDED		extg / unknown								PROPOSED PLANS								
REV C 12.09.19 - SITE PLAN AMENDED		brickwork								job no		scale		package no		drawing no / rev		status
		blockwork								0319		SEE DWG				A102 C		PLANNING
		stud								date		checked						
										21.04.19		HR						