

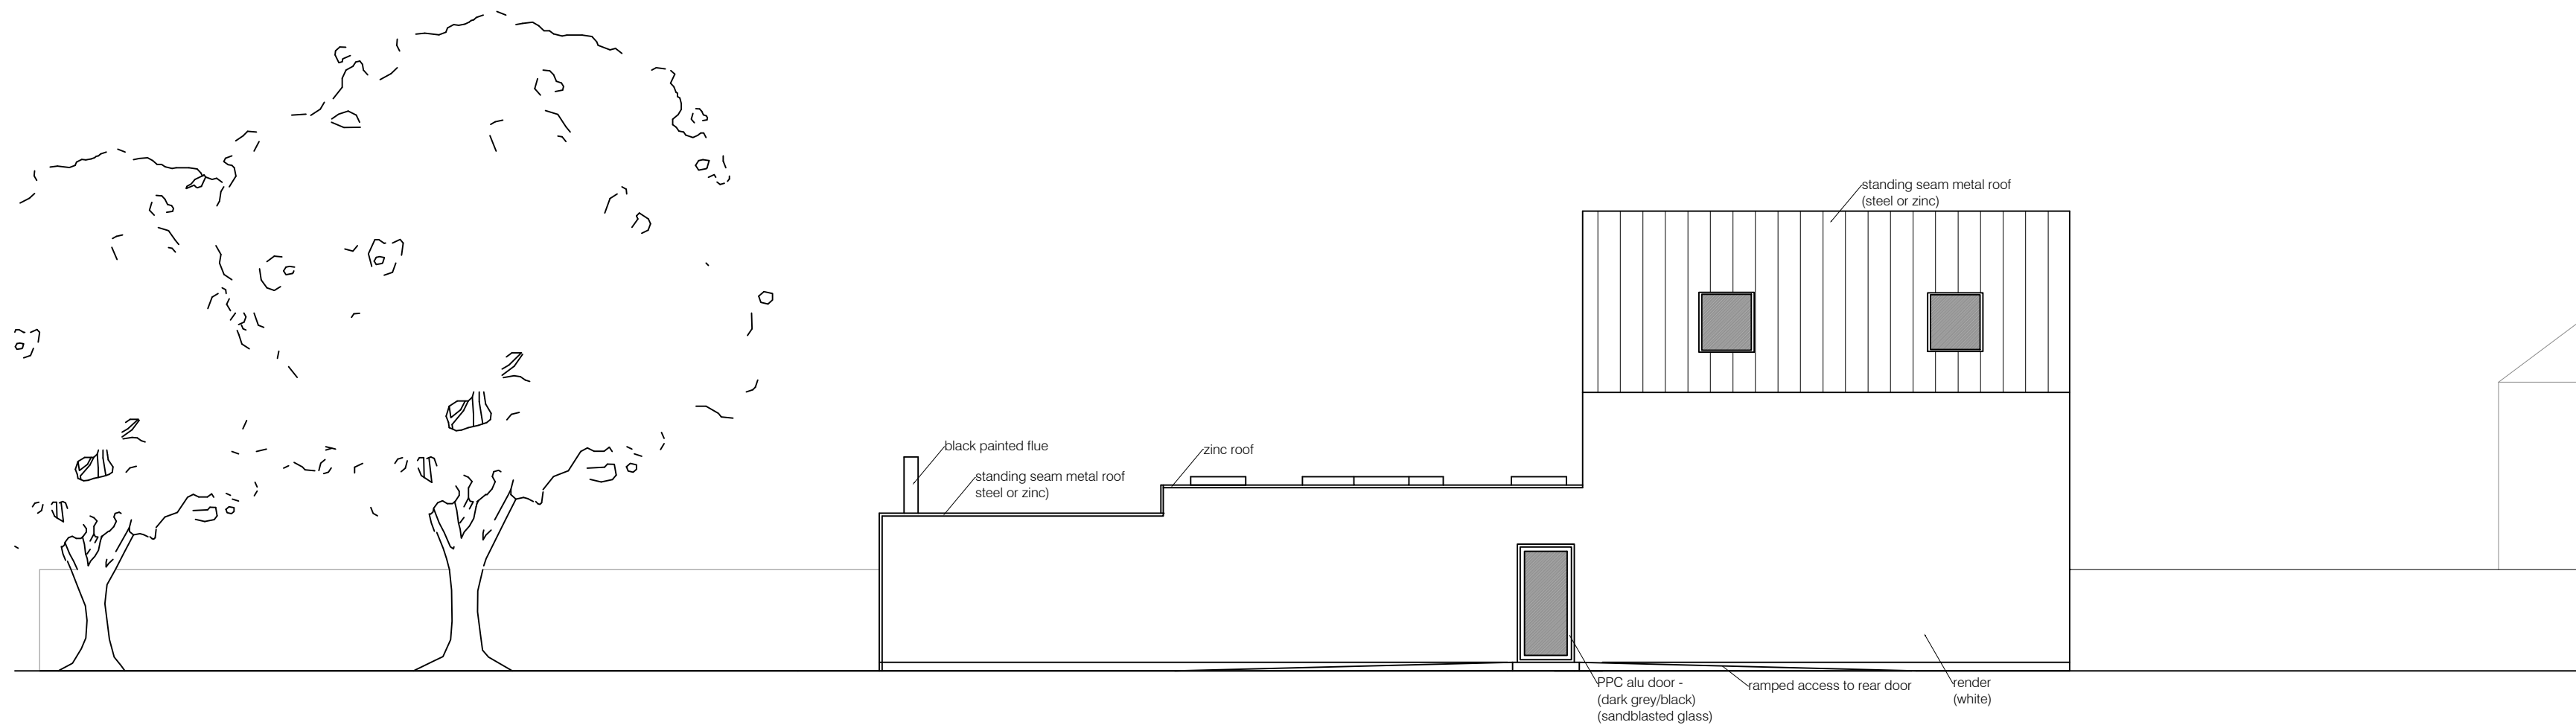
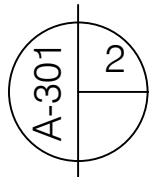
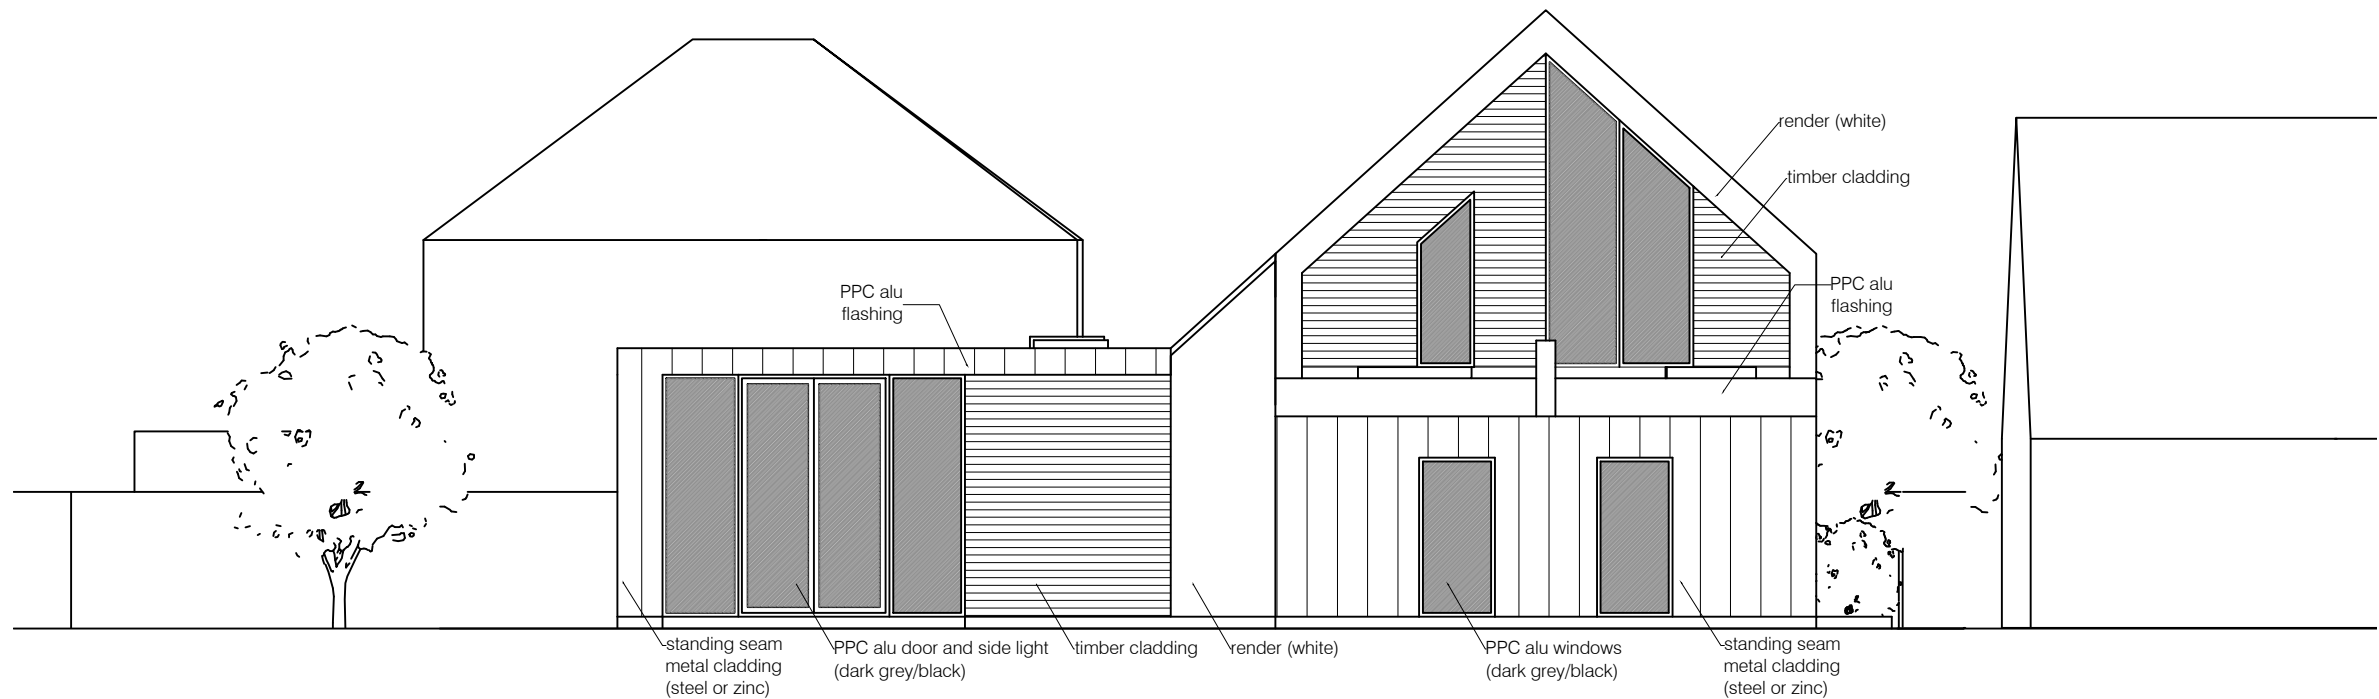
 
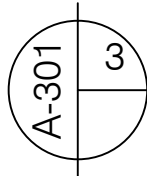





NORTH ELEVATION

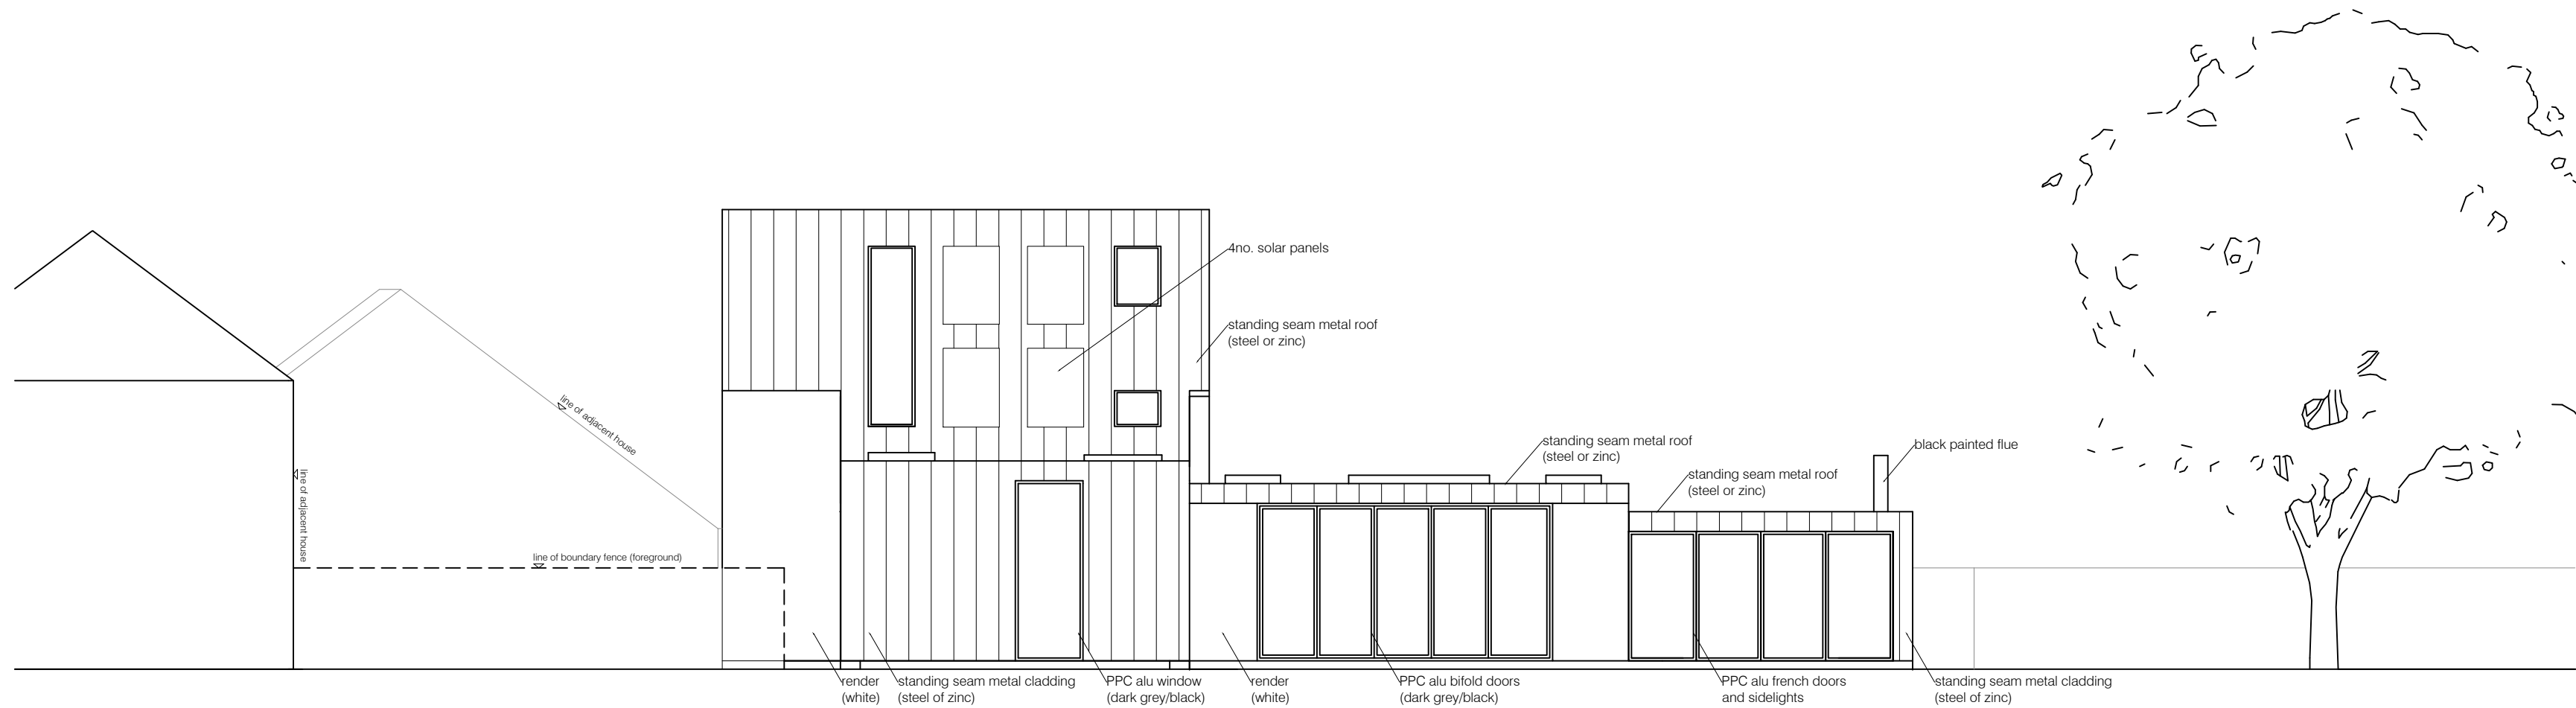


EAST ELEVATION

 

SOUTH ELEVATION

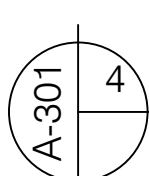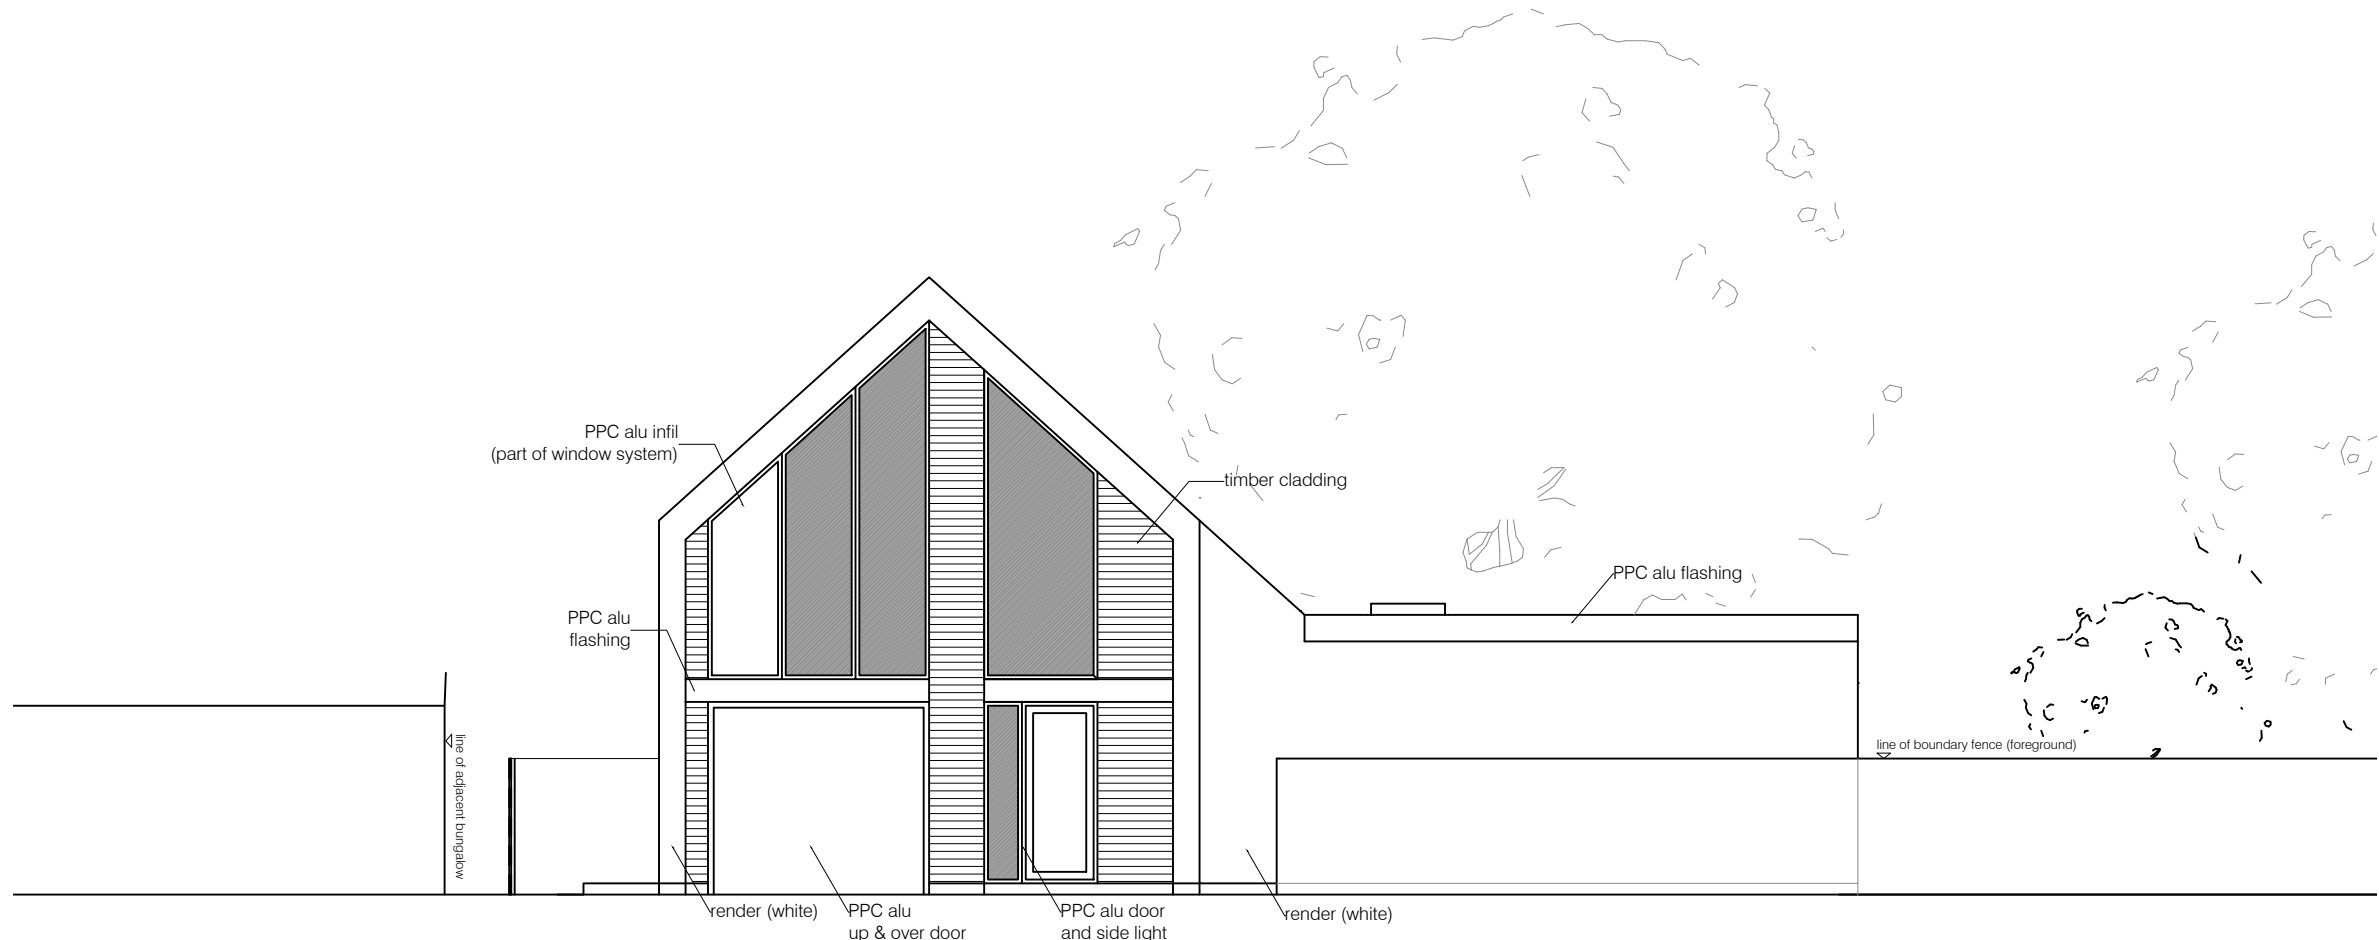 

WEST ELEVATION

 

revisions
REV A 22/08/19 - SOUTH & EAST ELEVS AMENDED
REV D 11/09/19 - SOUTH & EAST ELEVS AMENDED
REV C 30/06/20 - KITCHEN ROOF FINISH AMENDED

key
demolition
extg / unknown
brickwork
blockwork
stud

notes

notes

This drawing is the copyright of the Architects and may not be reproduced or used except by written permission. Dimensions must not be scaled from this drawing. The Contractor is to check and verify all building and site dimensions before work is put in hand.

The Contractor is to check and verify with all the Statutory Authorities and the Employer the location and condition of any underground or overhead services or confirm that none exist prior to work commencing on site. The Contractor shall comply with enactments regulations and working rules relating to safety health and welfare of workpeople.

client

MR & MRS J.L.HOWES
6 BACKGATE
COWBIT
SPALDING

architect

RAW ARCHITECTURE
15 Warrenne Keep
Castle Dyke
Stamford
01780 480112
info@rawarchitecture.net

NEW DWELLING, 6a BACKGATE COWBIT

drawing title
ELEVATIONS - PROPOSED

job no 0319	scale SEE DWG	package no	drawing no / rev A301 / C	status PLANNING
date 10.08.19	checked HR			