


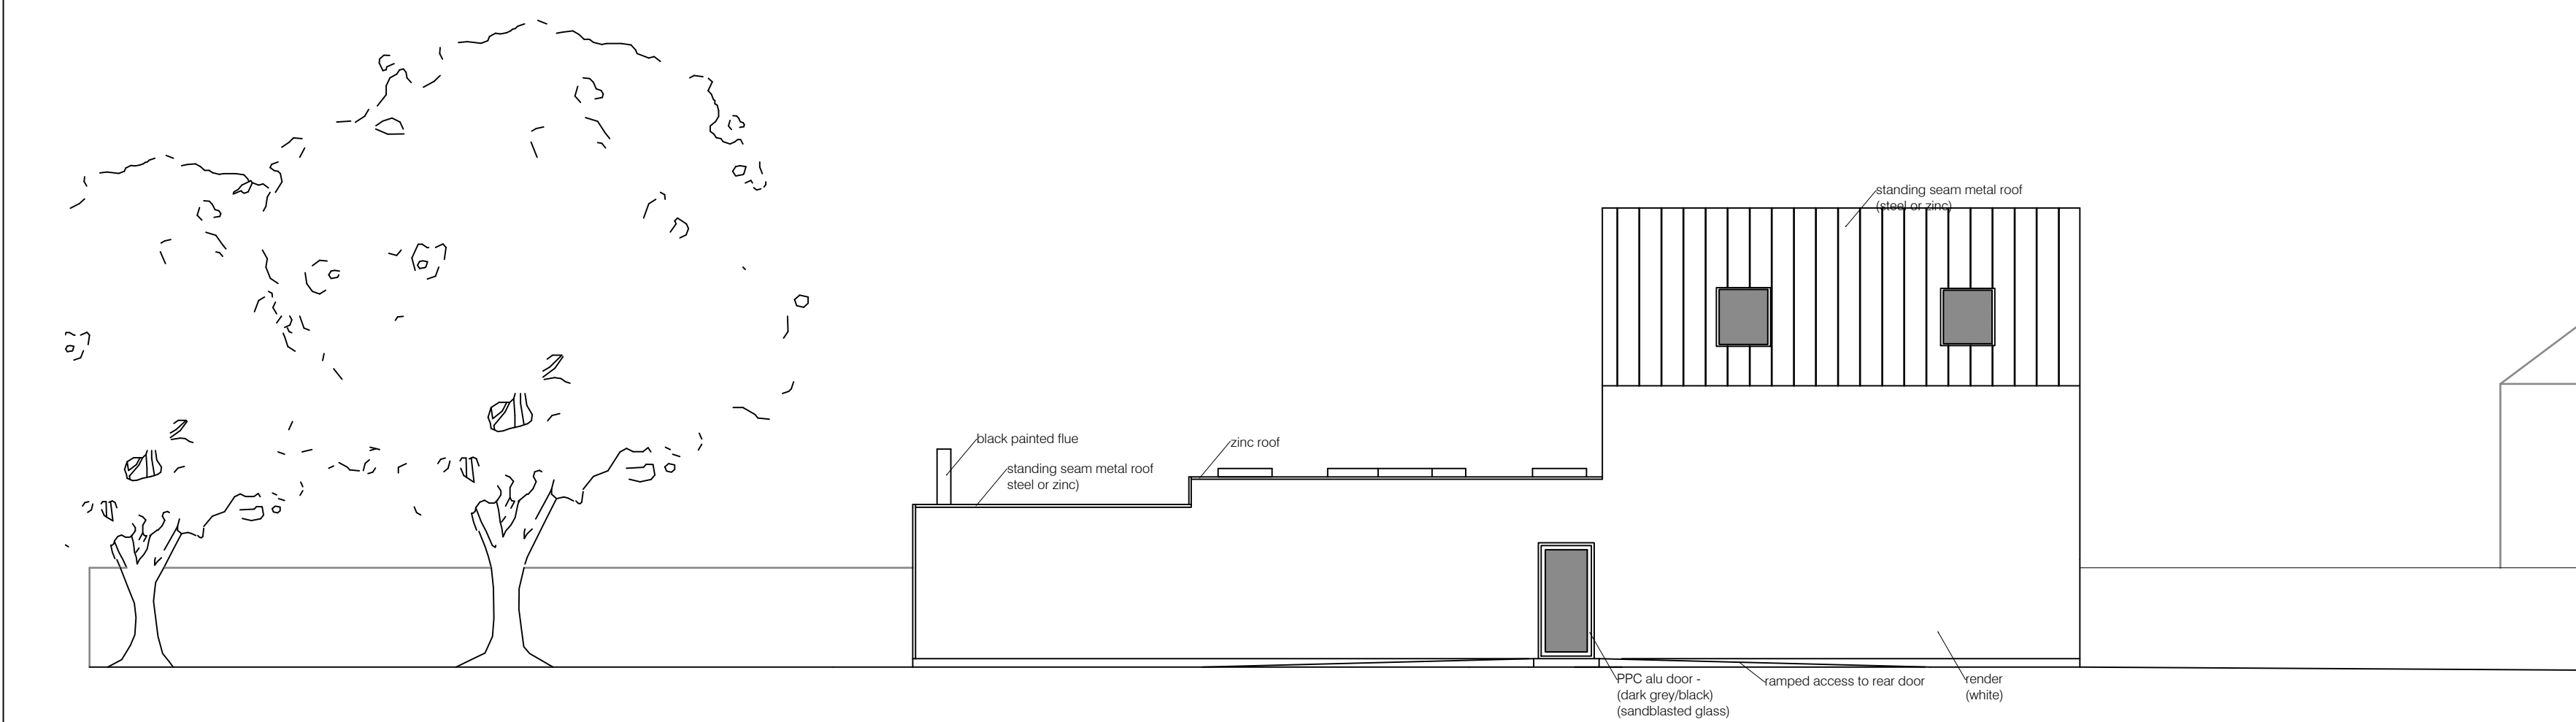


1 NORTH ELEVATION

1:100 0m 0.5 1 1.5 2 3 4 5




2 EAST ELEVATION

1:100 0m 0.5 1 1.5 2 3 4 5

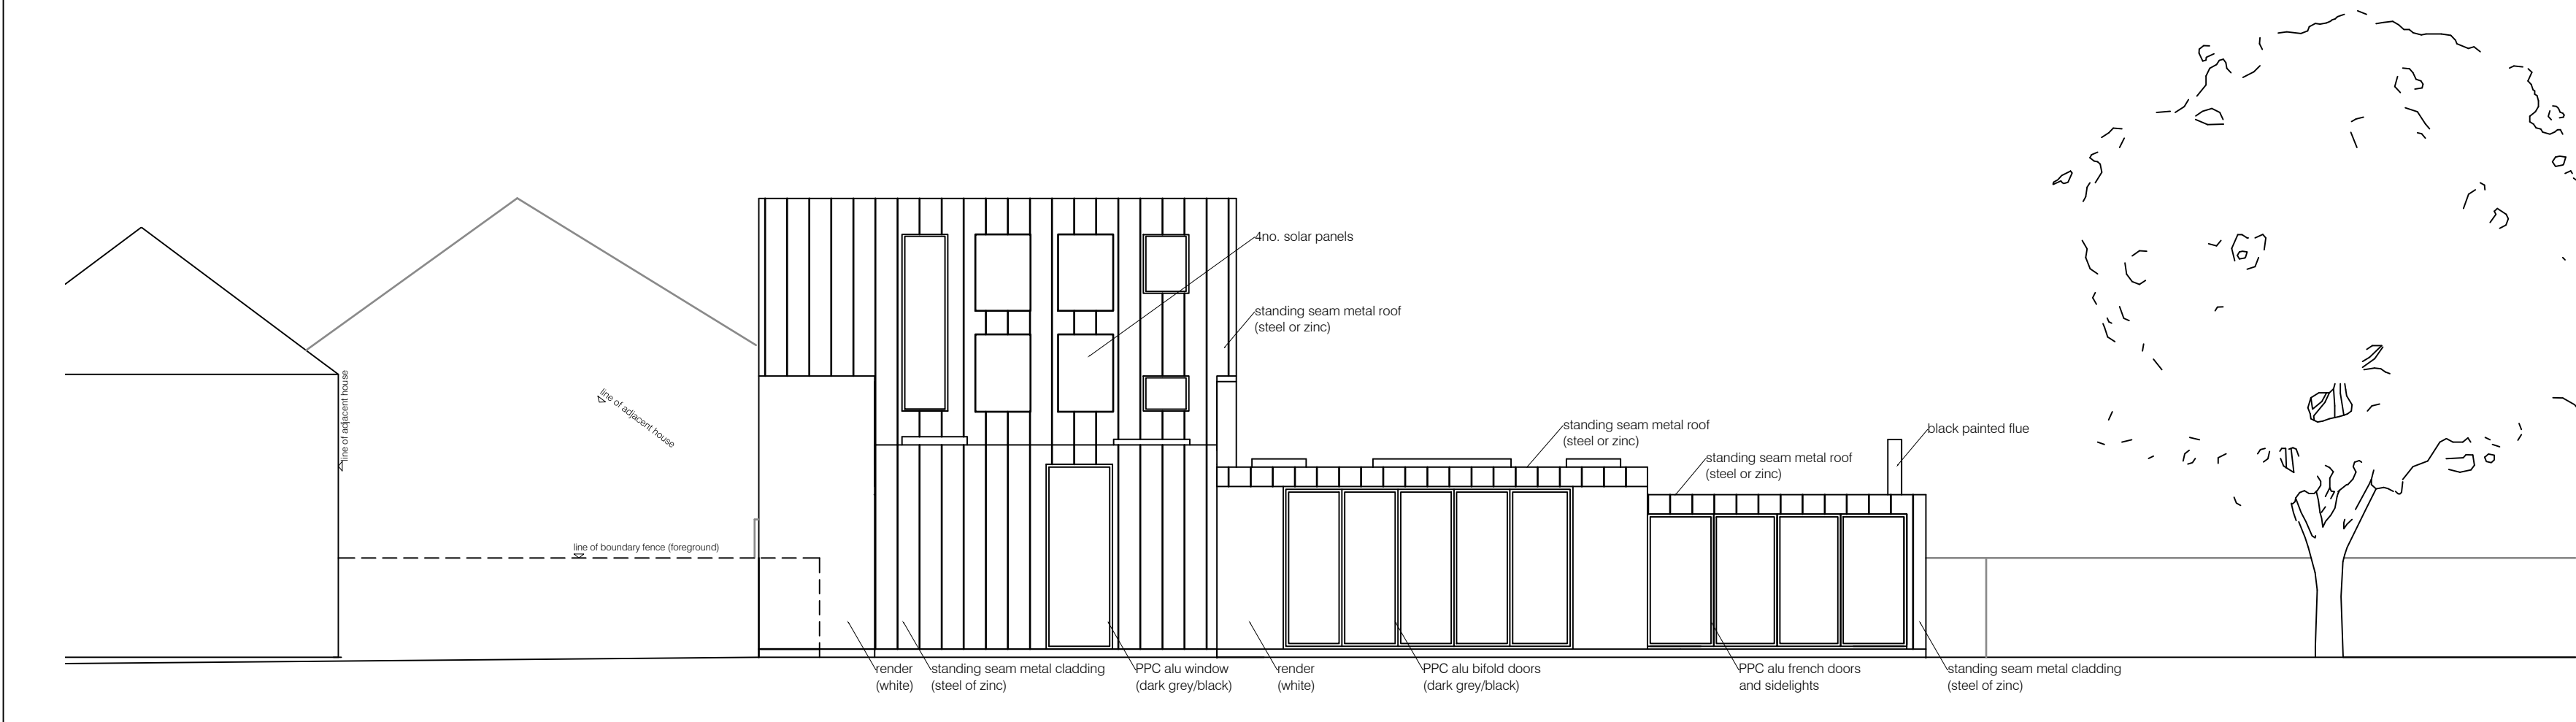

3 SOUTH ELEVATION

1:100 0m 0.5 1 1.5 2 3 4 5

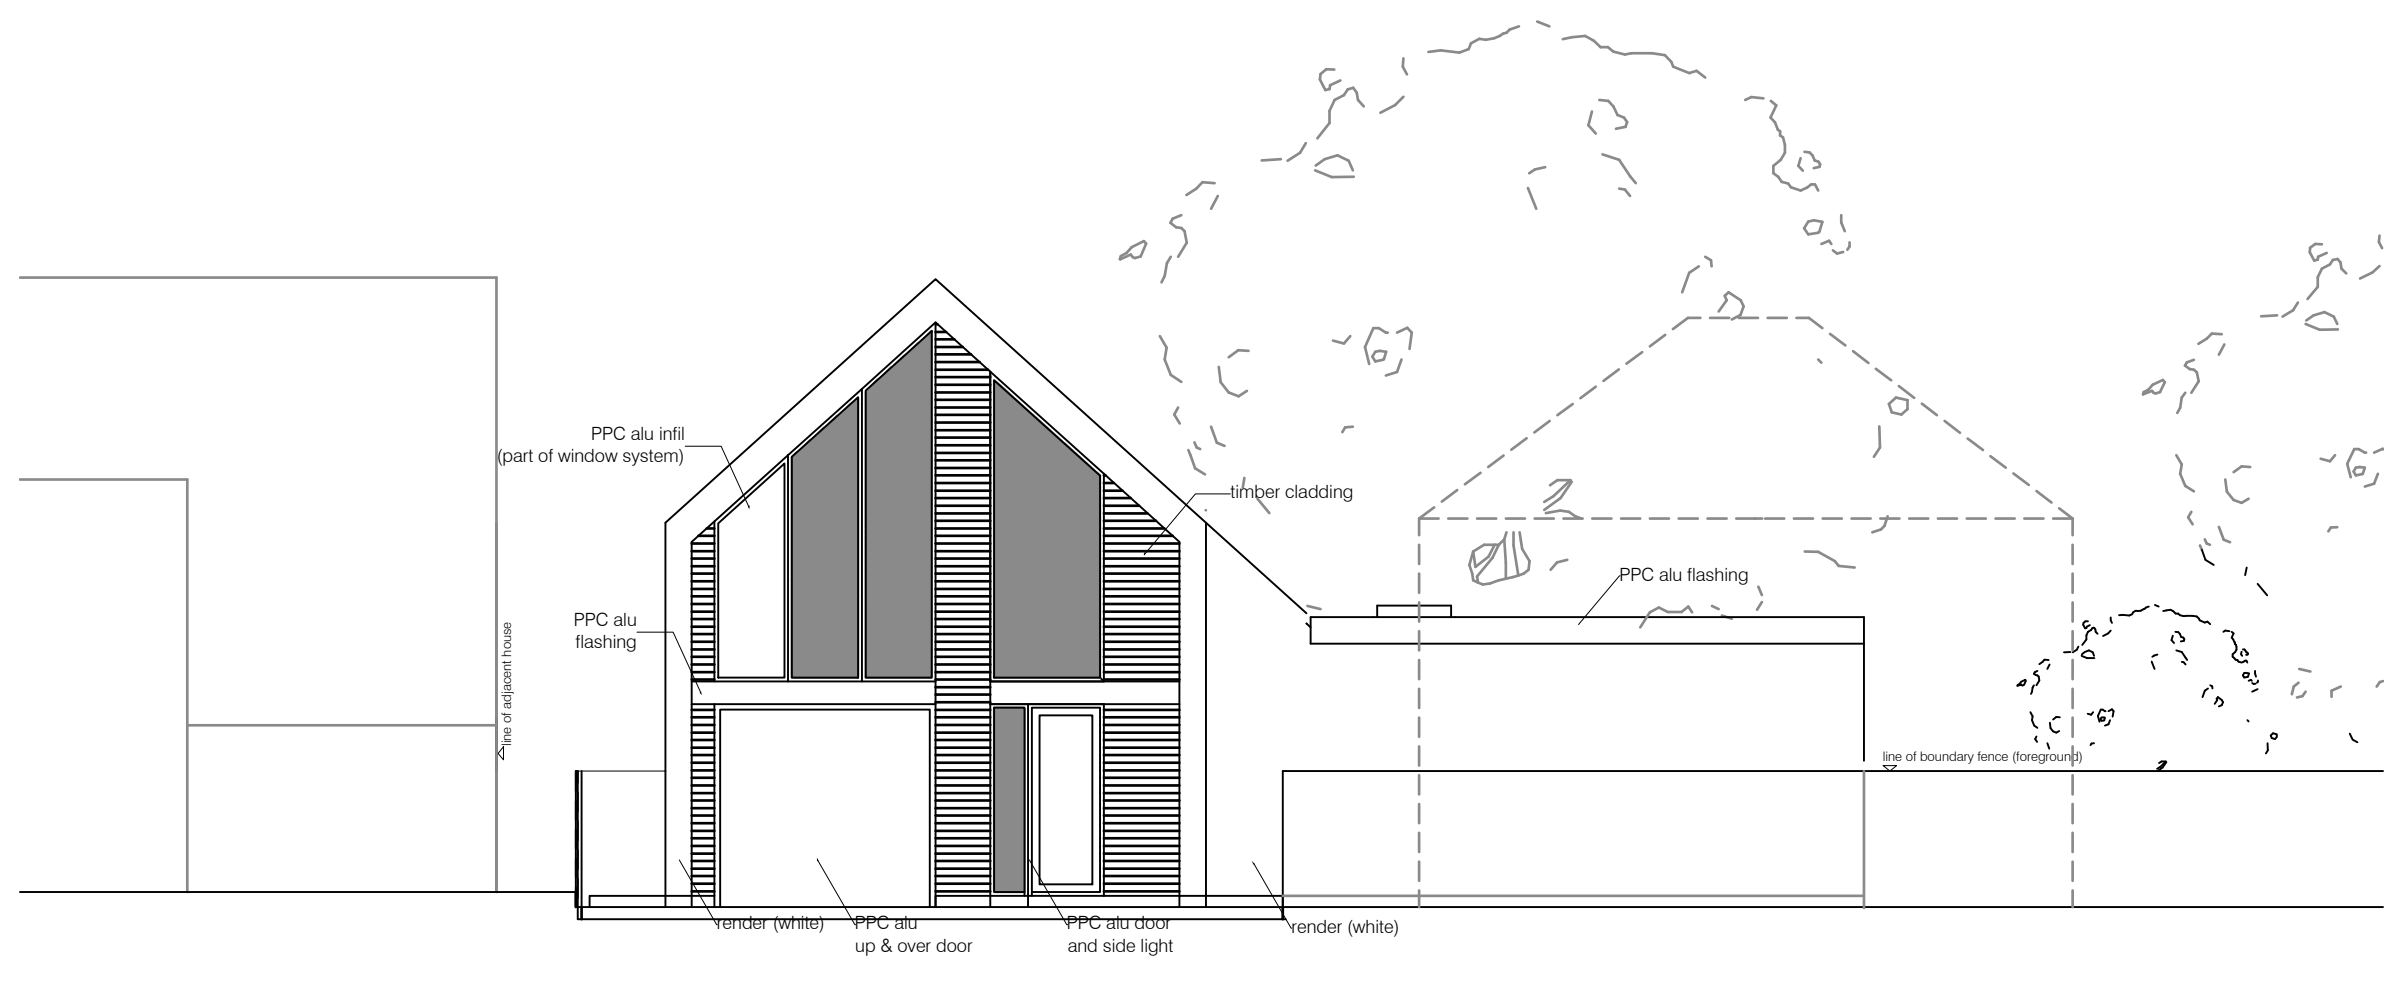

4 WEST ELEVATION

1:100 0m 0.5 1 1.5 2 3 4 5

revisions REV A 22/08/19 - SOUTH & EAST ELEVS AMENDED REV D 11/09/19 - SOUTH & EAST ELEVS AMENDED REV C 30/06/20 - KITCHEN ROOF FINISH AMENDED REV C 29/09/20 - LEVELS AND NEIGHBOURING DWELLING AMMENED		key demolition extg / unknown brickwork blockwork stud	notes This drawing is the copyright of the Architects and may not be reproduced or used except by written permission. Dimensions must not be scaled from this drawing. The Contractor is to check and verify all building and site dimensions before work is put in hand. The Contractor is to check and verify with all the Statutory Authorities and the Employer the location and condition of any underground or overhead services or confirm that none exist prior to work commencing on site. The Contractor shall comply with enactments regulations and working rules relating to safety health and welfare of workpeople.	client MR & MRS J. I. HOWES 6 BACKGATE COWBIT SPALDING	architect RAW ARCHITECTURE 15 Warrenne Keep Castle Dyke Stamford 01780 480112 info@rawarchitecture.net	NEW DWELLING, 6a BACKGATE COWBIT drawing title ELEVATIONS - PROPOSED job no 0319 scale SEE DWG package no drawing no / rev A301 / D status PLANNING date 10.08.19 checked HR	
--	--	---	--	--	--	--	--