


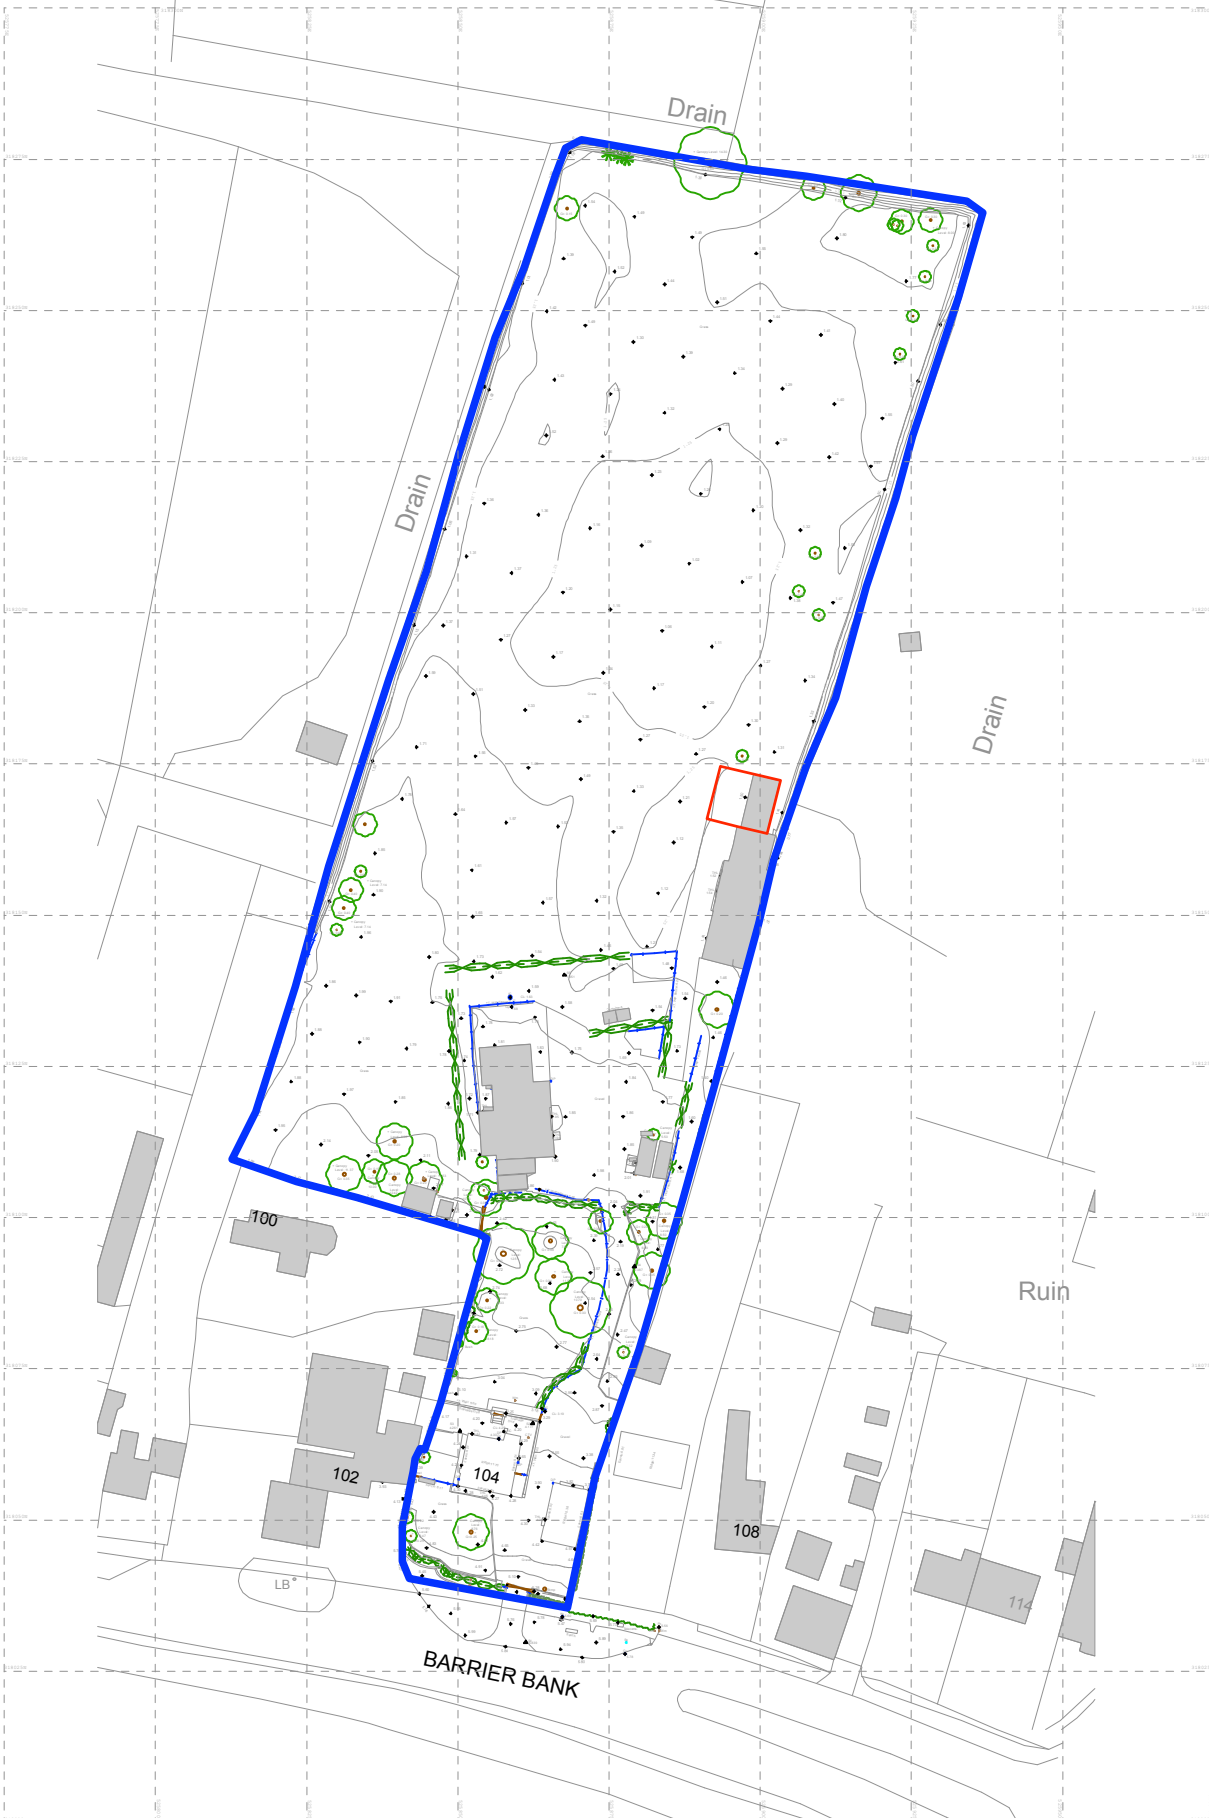

Site Location Plan 1:1250

0 10 20 30 40

© Crown Copyright and Database Rights 2023 OS 100000000

A - Building dimensions adjusted.
B - Building dimensions added.

Jon Richards Architectural Design	
Jasmine House	info@jad.co.uk
1 Red House Road	www.jad.co.uk
Telford TF1 4HS	+44 (0) 1952 288378
CLIENT	
Hicks	
PROJECT	
104 Barrier Bank	
Cowbit	
Spalding	
PE12 6AQ	
DRAWING TITLE	
Existing Site Plan	
SCALE	
1:250 @ A0	
DATE	
June 2025	
DRAWING NO	
BB-EX-PL-10	
REV	
B	