


SHDC
Planning & Development
20 2002
585/02

DEVELOPMENT
PLAN

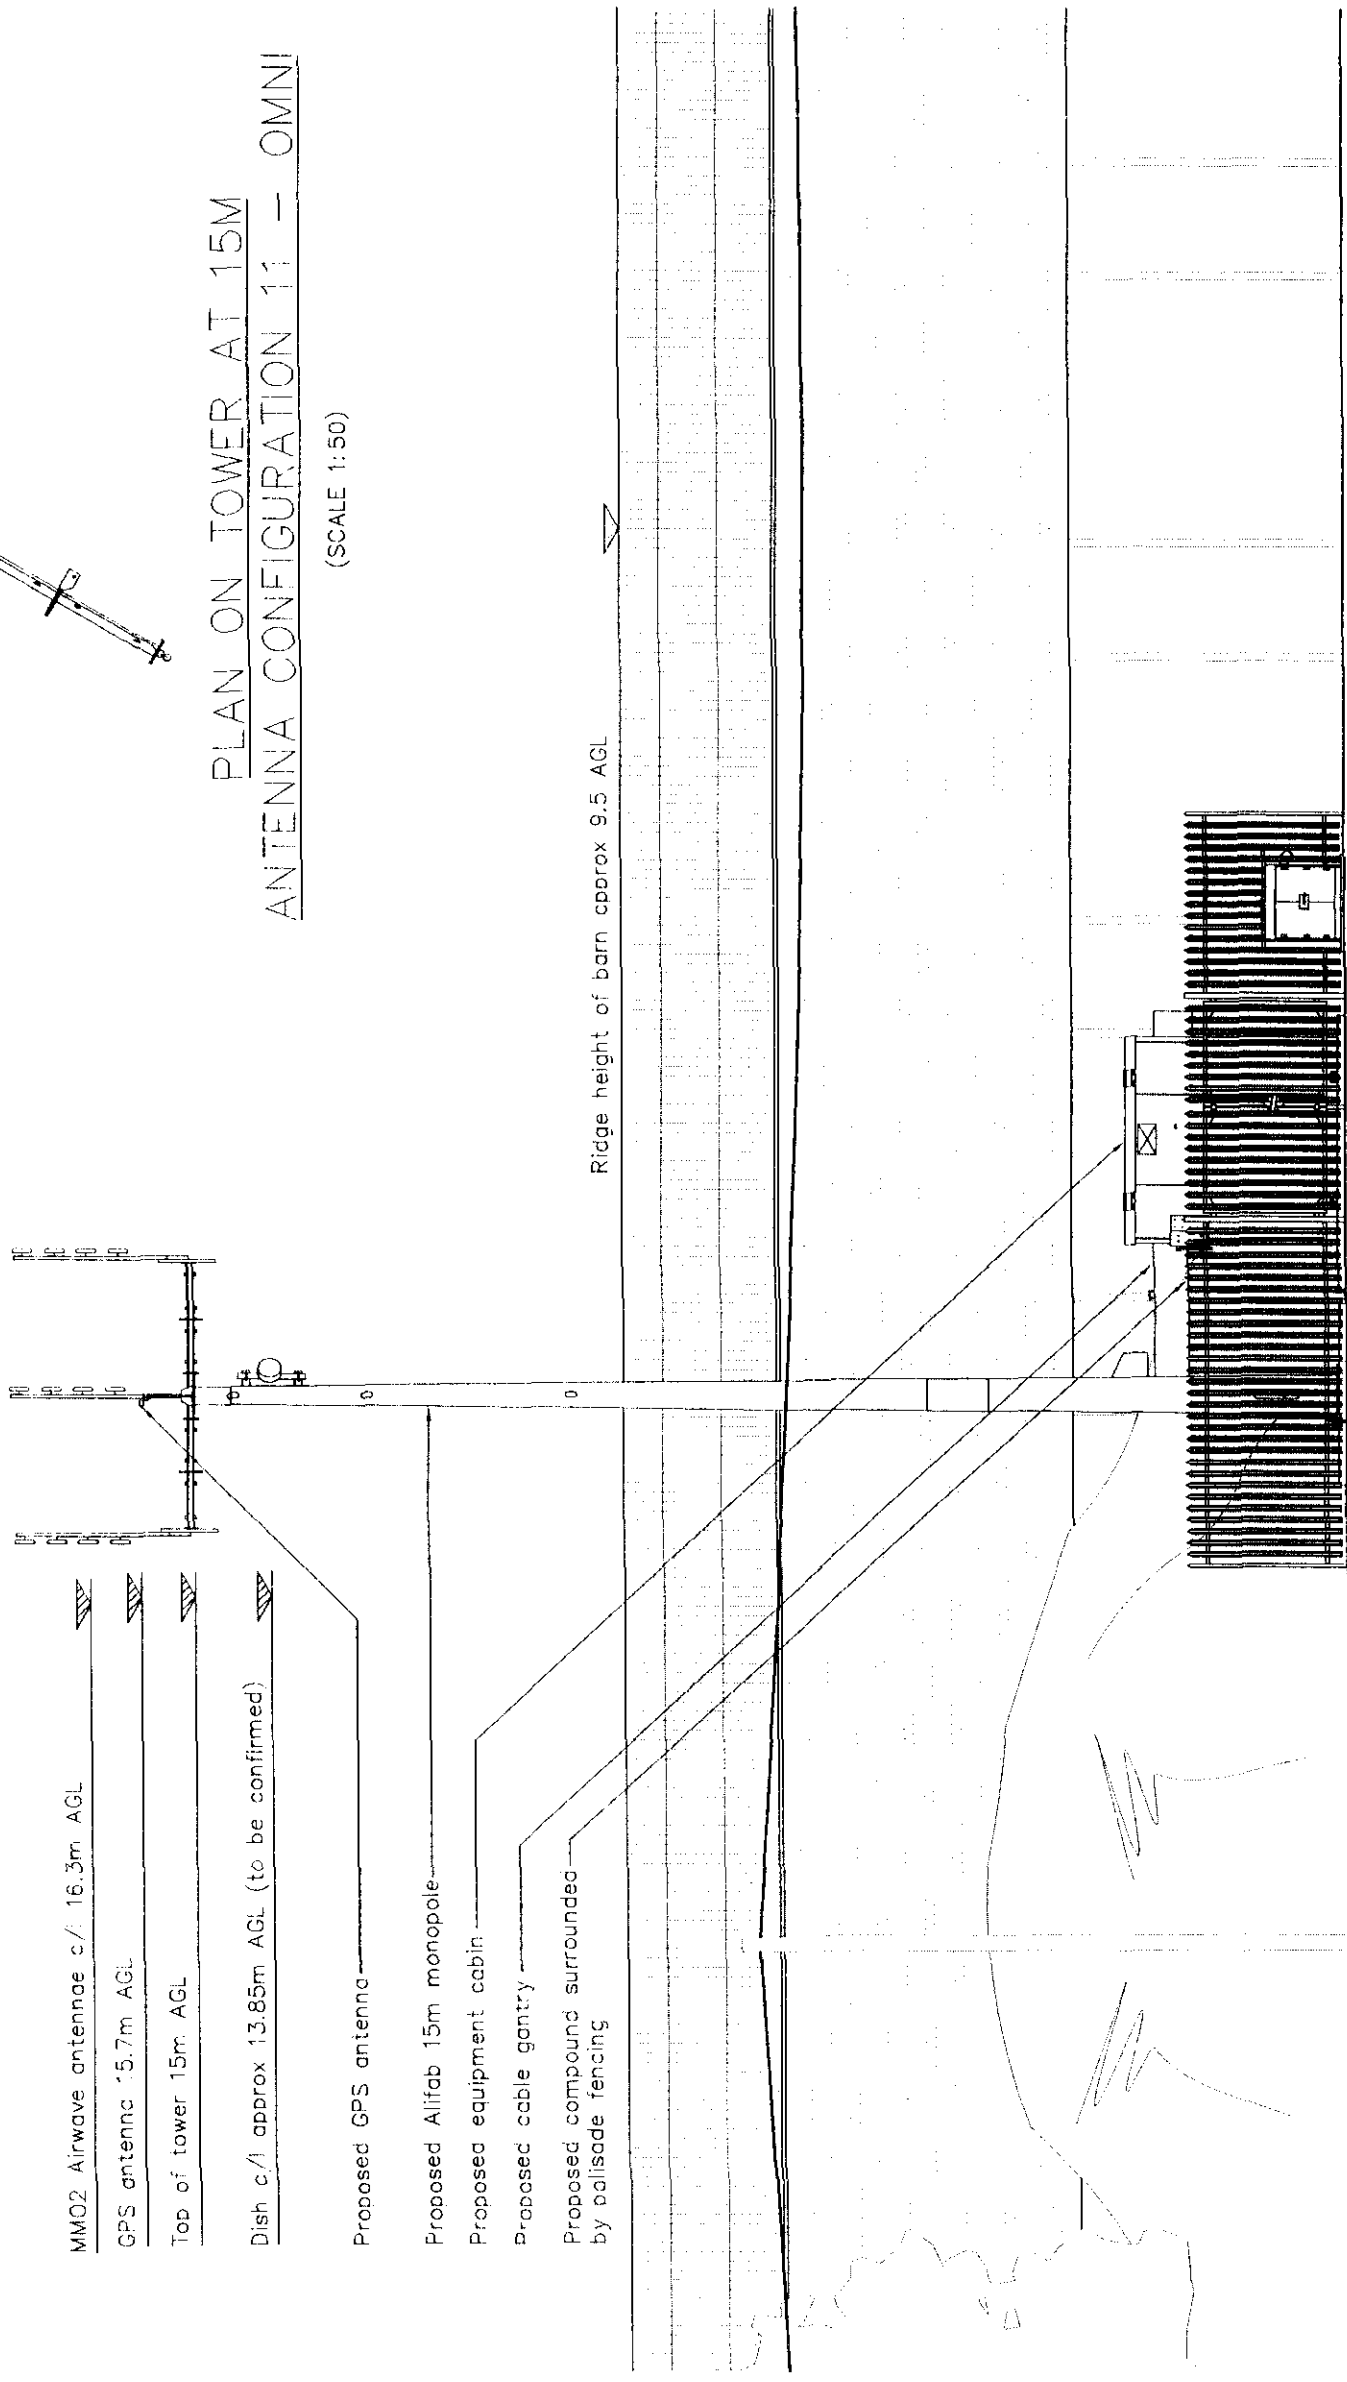

PLAN ON TOWER AT 15M
ANTENNA CONFIGURATION 11 - OMNI
(SCALE 1:50)

PROPOSED NORTH ELEVATION
(SCALE 1:100)

5000 2500 0 2500 5000 7500 10000
ALL DIMENSIONS IN MILLIMETRES
ORIGINAL SCALE AT A3 - 1:100

NOTE: ORIGINAL DRAWING SIZE A3

NOTES NOTES

1. Do Not Scale

2. This drawing to be read in conjunction with Galliford drawing No.s LIN054/01,02 and Standard B.T. drawings.

3. All dimensions are in mm unless otherwise noted.

Antenna Support Structure

Type Alifab Monopole
Height 15m
Manufacturer Alifab

BT-PSRCP Antenna / Dish Schematics

Antenna Configuration

Duplexer Required Y / N

Antenna / Antenna Size Height Antenna Cable
Dish Ref Type (mm) A.G.L. (m) Bearing Type Length (m)
SA410 SIGMA 2600 16.3 OMNI LDF5-50 22

Rev	Date	Amendments	Drawn By	Approved By
B	18.04.02	Issued for planning	TM	MH
A	27.03.02	Issued for comments and approval	RAS	RP



Galliford Communications
Wolvey, Hinckley
Leicestershire. LE10 3JF
Tel: 01455 222777 Fax: 01455 222758

Client

O₂
Altrave mmG Ltd
5 Langwell Road
Stoddley Park
East Uxbridge
Middlesex
UB8 1YT

Job Title

BELLESME FARM
NEAR COWBIT, OFF A1073,
SPALDING, LINCOLNSHIRE.

Drawing Title

PLANNING DRAWING
PROPOSED NORTH ELEVATION
SHEET 3 OF 3

Scale	AS SHOWN	DO NOT SCALE THIS DRAWING	County Ref	LIN054
Drawn by	RAS	Checked by	MH	Approved by
Date Drawn	27.03.02	Date Checked	27.03.02	Date Approved
Consultant Ref	MMD1752	Site Code	GF_LIN018	Drawing No.
			03	Rev.
				B

NOTE: ORIGINAL DRAWING SIZE A3

NOTES

1. Do Not Scale
 2. This drawing to be read in conjunction with Galliford drawing No.s LIN054/01/03 and LIN054/02/03.
 3. Standard B.T. drawings.
- All dimensions are in mm unless otherwise noted.

REC Power Supply Required		Y / - / N
BT-PSRCP Power Supply		
BT-PSRCP Cabin Schedule		
Manf.	Elliot	Colour Ref: 10A05
Type	Medium	Spd. Pos: A/B/C
Dimension (mm)	274x427x442	Door hinge L/R
Material	Galvanised steel, welded construction	Fin: Y Flatpack
BT-PSRCP Meter Cabinet Schedule		
Manf.	APW	Colour Ref: 10A05
Type	Standard	Material: Galvanised steel, welded construction
Dimension (mm)	1000x1000x450	
BT-PSRCP Generator Schedule		
Autonomy	5hr	Voltage: Not Required
Type	4P5 / Diesel	Phase: Not Required
Location		Items: / External


**Galliford**
Galliford Communications
Wolvey, Hinckley
Leicestershire, LE10 3JF
Tel: 01455 222777 Fax: 01455 222758

Client
O₂
Ozone mmo Ltd
A former mmo Ltd
Stoke Newington
Leicester
East Midlands
LE11 1TT

Job Title
BELLESHIRE FARM
NEAR CONWIT, OFF A107
SPALDING, LINCOLNSHIRE

Drawing Title
PLANNING DRAWING
PROPOSED SITE LAYOUT
SHEET 2 OF 3

Scale	AS SHOWN	DO NOT SCALE	County Ref	LIN054
Drawn by	RAS	Checked by	Approved by	RP
Date Drawn	27/03/02	Date Checked	Date Approved	27/03/02
Consent Ref	AMC1752	Site Code	Drawing No.	02

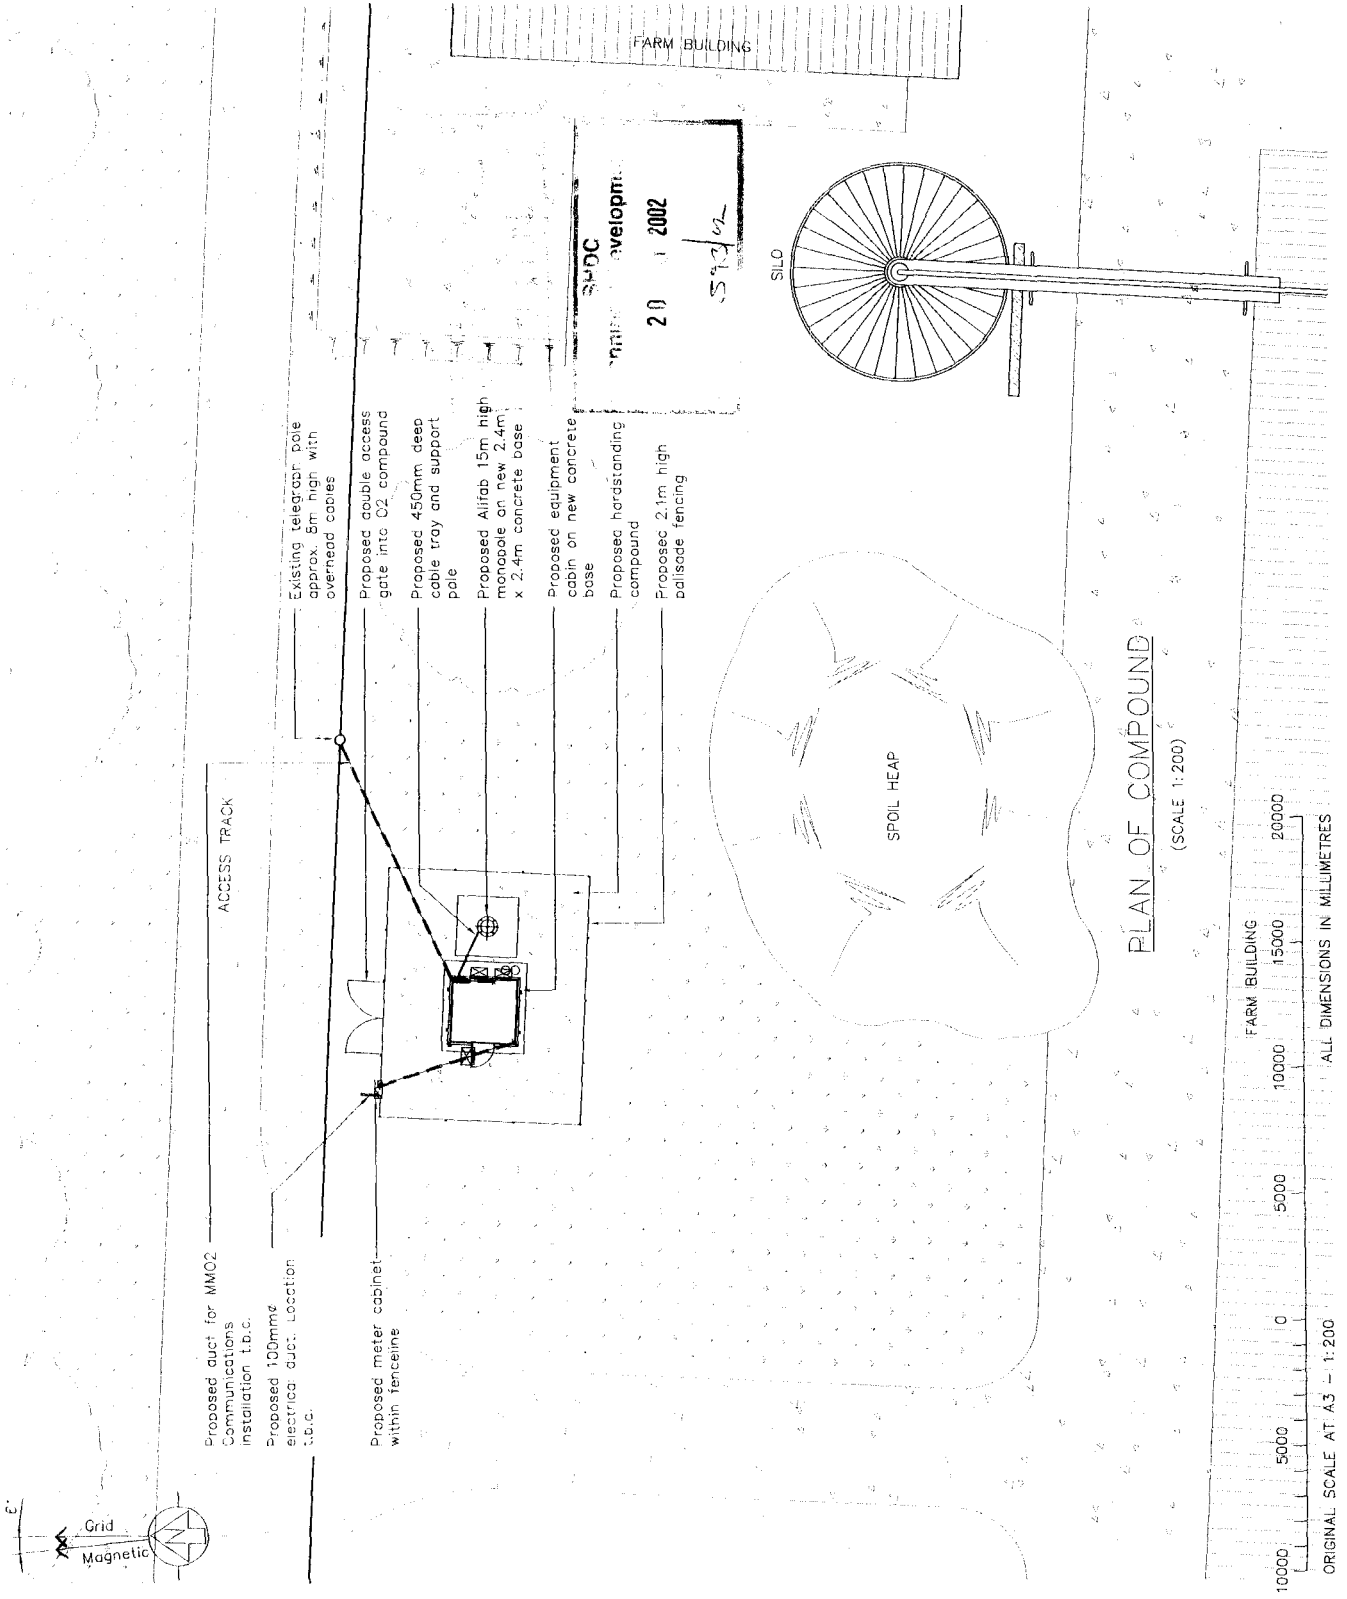

PLAN OF COMPOUND

(SCALE 1:200)

10000 5000 0 5000 10000 15000 20000

FARM BUILDING

ALL DIMENSIONS IN MILLIMETRES


ORIGINAL SCALE AT A3 - 1:200

GENERAL NOTES

Based upon Ordnance Survey maps with the permission of the controller of her Majesty's Stationary Office. © Crown Copyright.


Consultant: Licence No. 100020449
O.S. Ref. E 526809 / N 3:594

SITE LOCATION


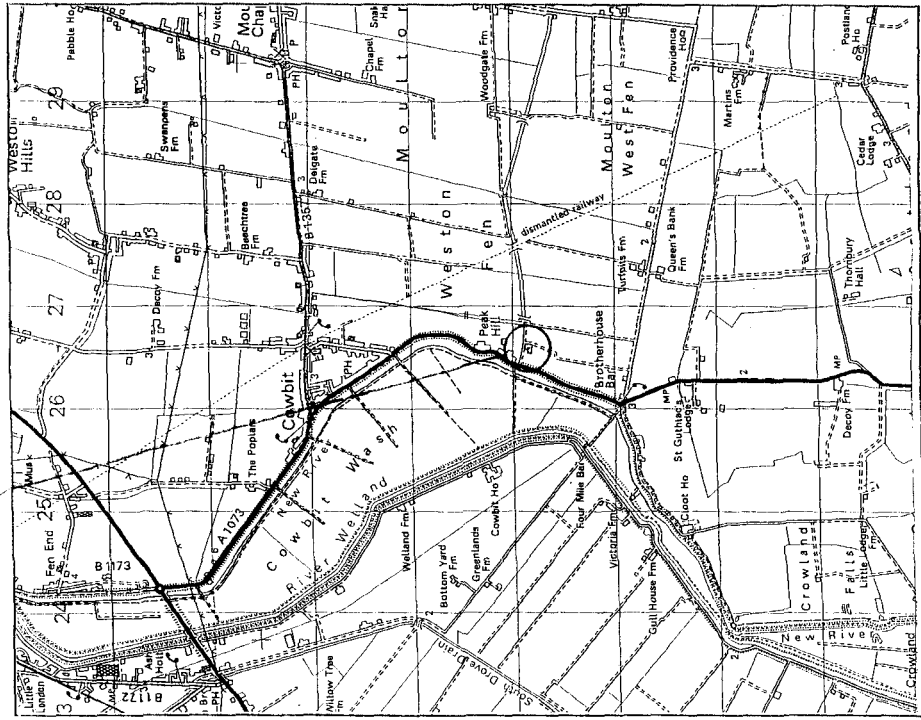


LOCATION PLAN (1:50000)

SITE LOCATION

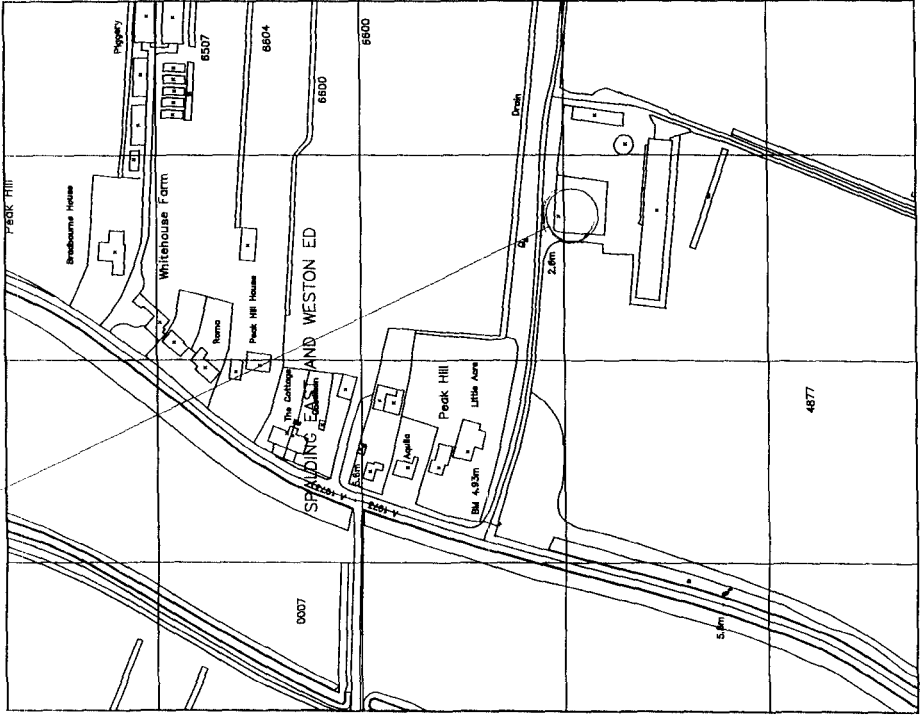

LOCATION PLAN (1:2500)

  

SHDC

Planning & Development

20 MAY 2002

599/01

Rev

C 10.05.02	Map location changed	TM	MH
B 18.04.02	Issue for planning	TM	MH
A 27.03.02	Issued for comments and approval	RAS	RP
Rev	Date	Amendments	Drawn By

Galliford

Galliford Communications

Wolvey, Hinckley

Leicestershire, LE10 3JF

Tel: 01455 222777 Fax: 01455 222756

Client

O2

Alcatel TMO, Ltd

5 Longwalk Road

Longwalk, Middlesex

UB11 1TT

Job Title

BELLESME FARM

NEAR COWBIT, OFF A1073,

SPALDING, LINCOLNSHIRE.

Drawing Title


PLANNING DRAWING

PROPOSED SITE LOCATION MAPS

SHEET 1 OF 3

Scale	A5 SHOWN	NO NOT SCALE	County Ref	UN054
Drawn by	RAS	Checked by	Approved by	RP
Date Drawn	27.03.02	Date Checked	Date Approved	27.03.02
Consultant's Ref	WMD1752	Site Code	Drawing No.	Rev.
			01	C


1. Do Not Scale
2. This drawing to be read in conjunction with Galliford drawing No.s LIN054/11, 12, 14, 15, 16 and Standard B.T. drawings.
3. All dimensions are in mm unless otherwise noted.

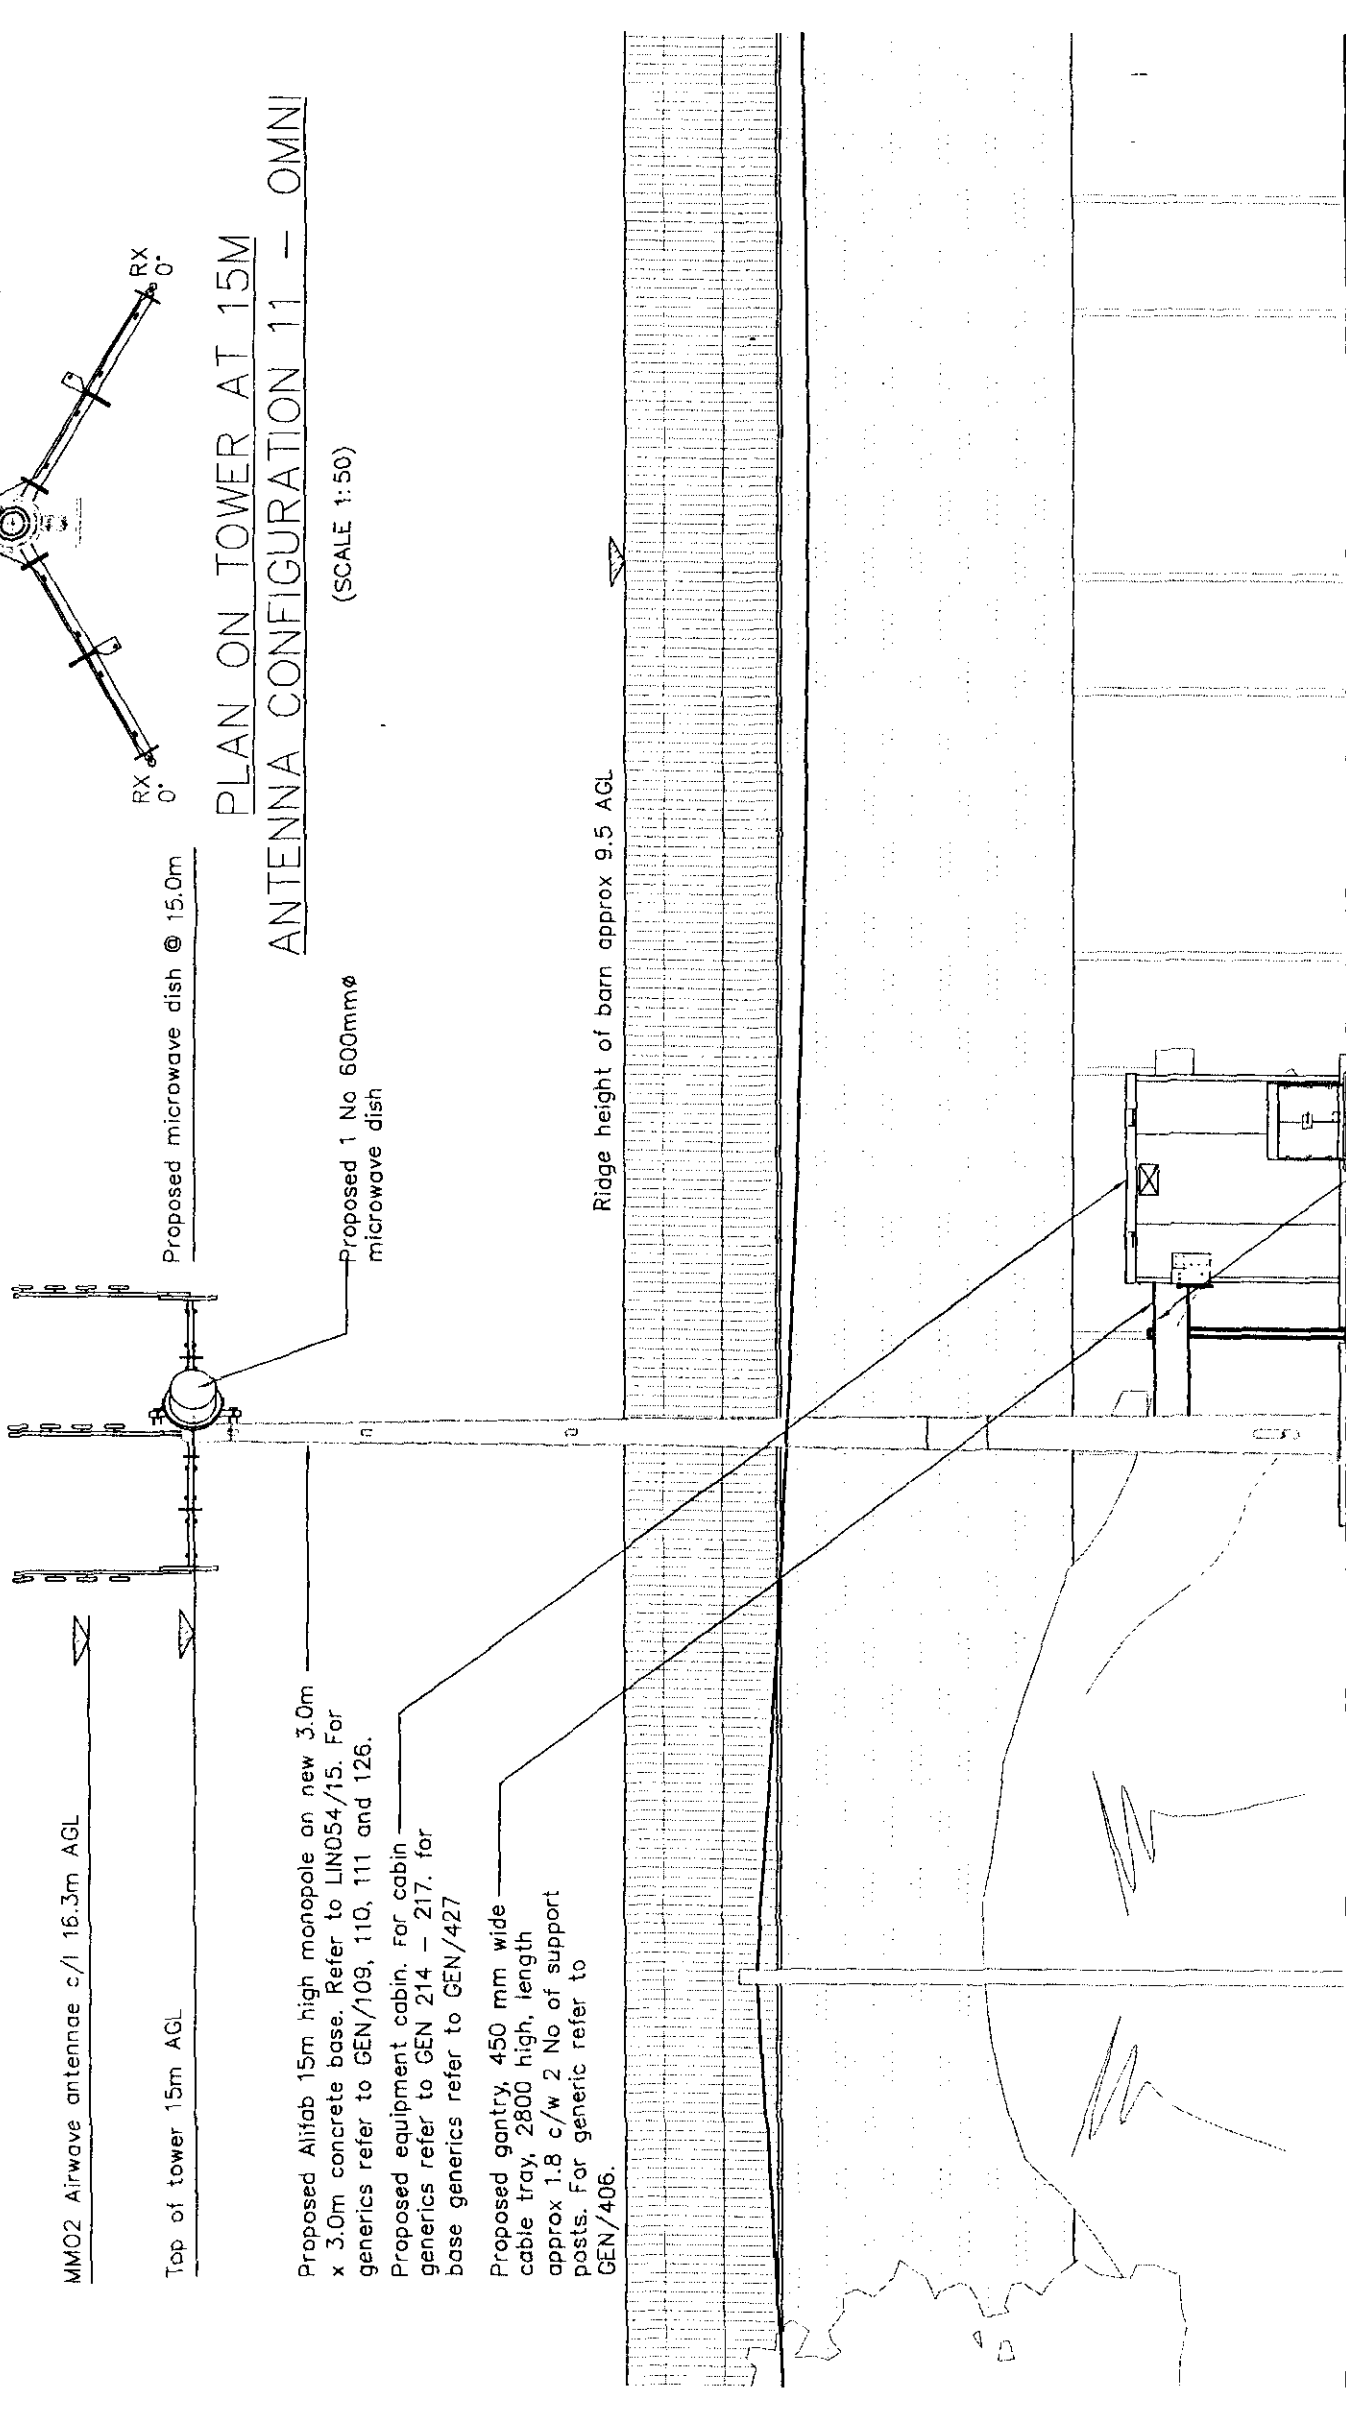

Proposed GPS antenna fitted to cable tray. For generic refer to GEN/104

PROPOSED NORTH ELEVATION

(SCALE 1:100)

 

ALL DIMENSIONS IN MILLIMETRES

ORIGINAL SCALE AT A3 - 1:100

11 NOV 2002

0593102

Antenna Support Structure						
Type	Alifab monopole.					
Height	15m					
Manufacturer	Alifab					

BT-PSRCP Antenna / Dish Schedule						
Antenna Configuration 11						
Duplexer Required Y / N						
Antenna Tilt 6°						
Antenna/ Dish Ref.	Antenna Type	Size (mm)	Height AGL (m)	Antenna Bearing	Cable Type	Cable Length(m)
J87568396	TX/RX	2800	16.3m	0401	LDF5-50	22
J87568396	RX	2800	16.3m	0401	LDF5-50	22
J87568396	RX	2800	16.3m	0401	LDF5-50	22
Dish		8000	15m	344°	TSA	20

Rev	Date	Amendments	Drawn/Approved By
C	31.10.02	Fence removed and meter cabinet relocated	TM PJ
B	26.7.02	Antenna details revised	SDL PJ
A	01.7.02	Construction issue	SDL CP

**Galliford**
Galliford Communications
Wolvey, Hinckley
Leicestershire. LE10 3JF
Tel: 01455 222777 Fax: 01455 222758

O₂
Client
Alirene mmo Ltd
5 Langport Road
Stockley Park
East Uxbridge
Middlesex
UB8 1TT


Job Title
BELLESMERE FARM
NEAR COWBIT, OFF A1073
SPALDING, LINCOLNSHIRE

Drawing Title
CIVIL/STRUCTURAL DETAIL DESIGN
NORTH ELEVATION


Scale	AS SHOWN	DO NOT SCALE THIS DRAWING	County Ref	LIN054
Drawn by	SDL	Checked by	Approved by	CP
Date Drawn	17.02	Date Checked	Date Approved	17.02
Consultant Ref	MMD1752GF_LIN018	Site Code	Drawing No.	Rev.
			13	C

O.S. Ref. ~~in 526809~~ N 315894

SITE LOCATION

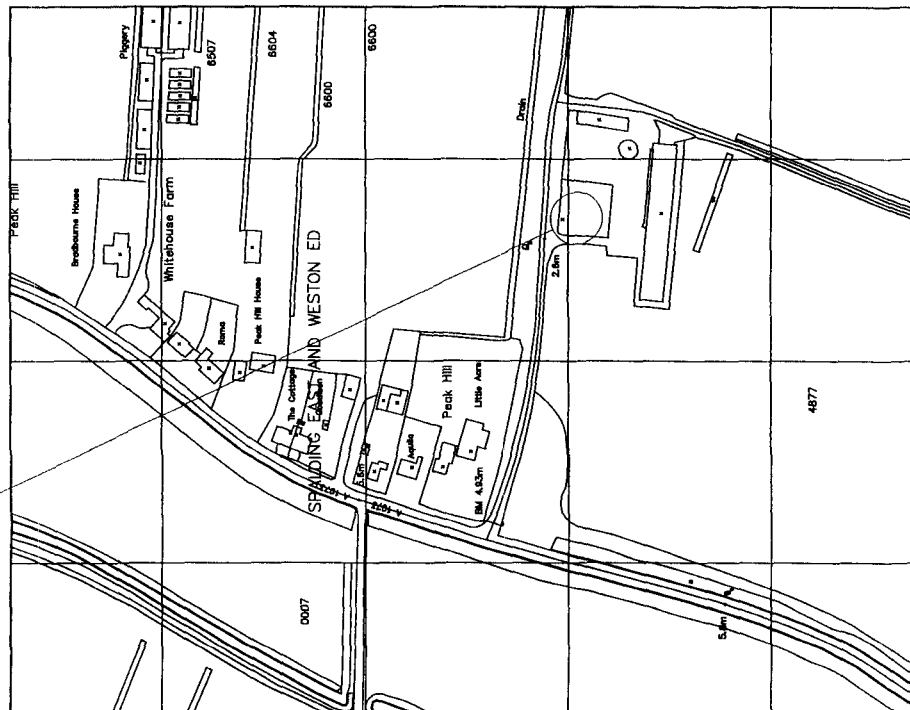

LOCATION PLAN (1:2500)

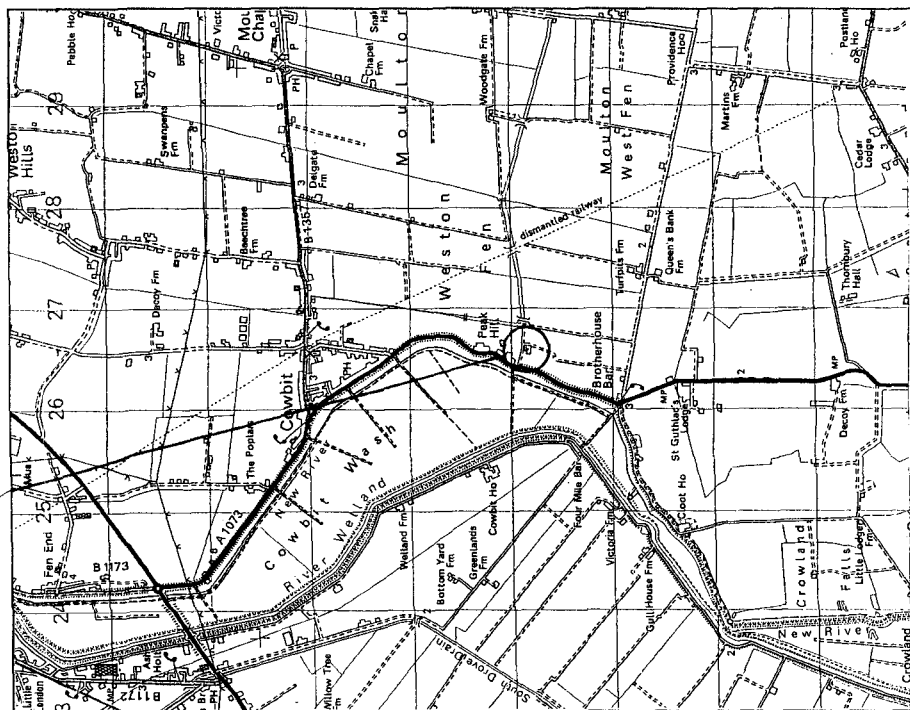

LOCATION PLAN (1:50000)

Rev	Date	Amendments	Drawn By	Reviewed By	RP	MH	TM	Map location changed	TM	MH
A	27.03.02	Issued for comments and approval			RAS	RP				
B	18.04.02	Issued for planning								
C	10.05.02	Map location changed								



Galliford

Galliford Communications

Wolvey, Hinckley
Leicestershire. LE10 3JF

Tel: 01455 222777 **Fax:** 01455 222758

100%

Subsidiary: mmco, Ltd.

○

Job Title

0911 600 BELLESMERE FARM

NEAR COWBIT, OFF A1073,
SPALDING, LINCOLNSHIRE.

Keywords: *transmission, social capital, trust, social networks, social capital, social capital, social capital*

PLANNING DRAWING

PLANNING DIVISION
PROPOSED SITE LOCATION MAPS
SHEET 1 OF 3

Scale	AS SHOWN	DO NOT SCALE THIS DRAWING	County Ref	LINC054
Drawn by RAS	Checked by MH	Date Drawn 27.03.02	Approved by RP	
Consultant Ref	Site Code	Drawing No.	Rev.	
AM01753	3F LINC018	01		C

ZE A3

1. Do Not Scale
2. This drawing to be read in conjunction with
Galliford drawing No.s LIN054/12,13,14,15,16
3. and Standard B.T. drawings.
All dimensions are in mm unless otherwise
noted.

BT-PSRCP Power Supply

REC Power Supply Required		BT-PSRCP Cabin Schedule										Y	N		
Matrf.	Elliot	Medium	Colour Ref	10A05											
Type			Gland Pos.	A											
Dimension (mm)	2744x2744x2786	Door hinges L/R	Left Hand												
Material	Galanvased steel, welded construction, BT-PSRCP Meter Cabinet Schedule	Pre assembled	Footback												
Matrf.	APW	Colour Ref	10A05												
Type	Standard	Material	Galanvased steel, welded construction												
Dimension (mm)	1000x1000x450														
BT-PSRCP Generator Schedule															
Autonomy	5hr	Voltage	Not Required												
Type	IPQ-4-Busset	Phase	Not Required												
Location	Interset / External														

Item	Date	Amendment	Construction Issue	SDL CP	TM PU
B	31.10.02	Fence removed and meter cabinet relocated			
A	1.7.02	Construction Issue			



Galliford Communications

Wolvey, Hinckley
Leicestershire. LE10 3JF

Leicestershire, LE10 3JF
Tel: 01455 222777 Fax: 01455 222758

Officer

Polymers

○

Job title

Job Title
BELLESMERE FARM
NEAR COWBIT, OFF A1073
SPALDING, LINCOLNSHIRE

Description Title

Drawing Title
CIVIL/STRUCTURAL DETAIL DESIGN
PROPOSED SITE LAYOUT

Scops	AS SHOWN	DO NOT WRITE IN THESE SPACES	County Ref	LINO54
Drawn by	Checked by		Approved by	
SKL	MA		CH	
Date Drawn	Date Checked		Date Approved	
1.7.02	1.7.02		1.7.02	
Consistent Ref	Site Code	Drawing No.	Rev.	
MMMD1752	GF_LINO18	11		B

