




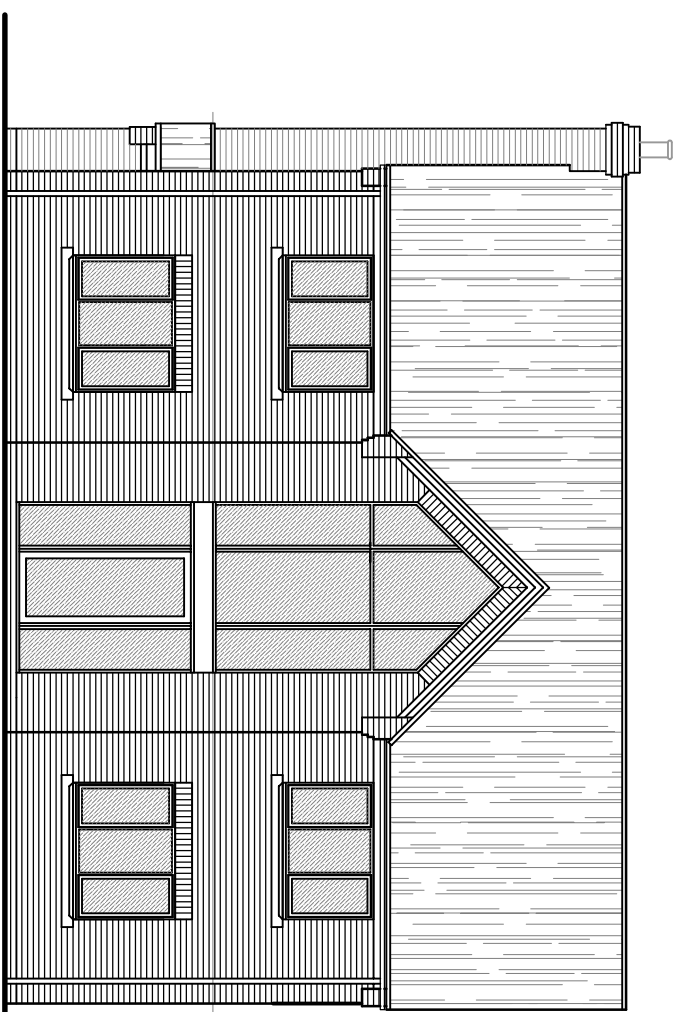


FRONT ELEVATION

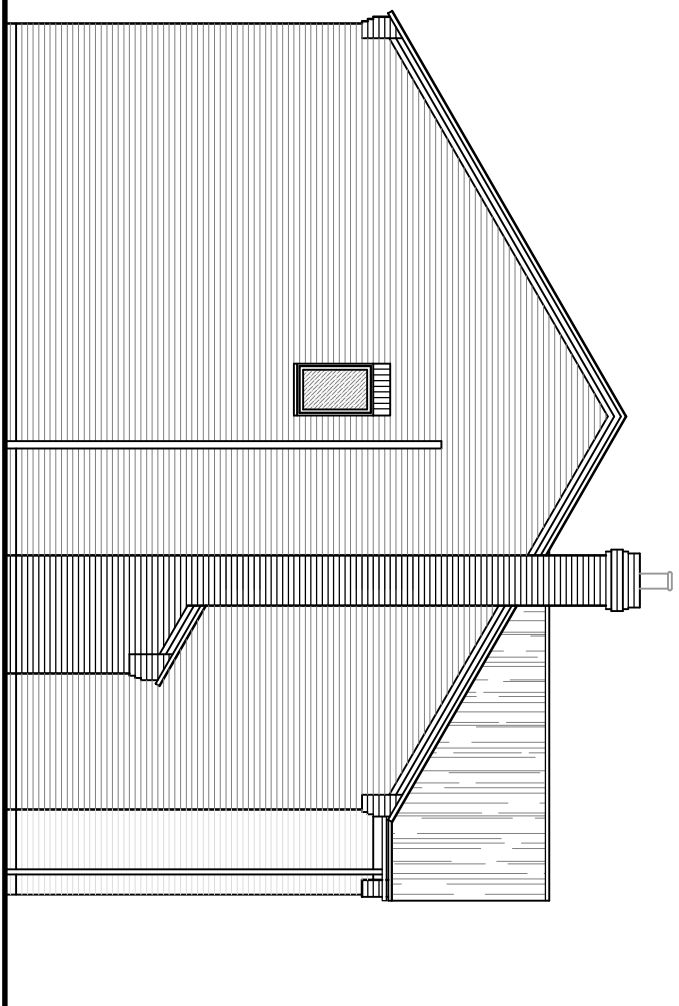



SIDE ELEVATION

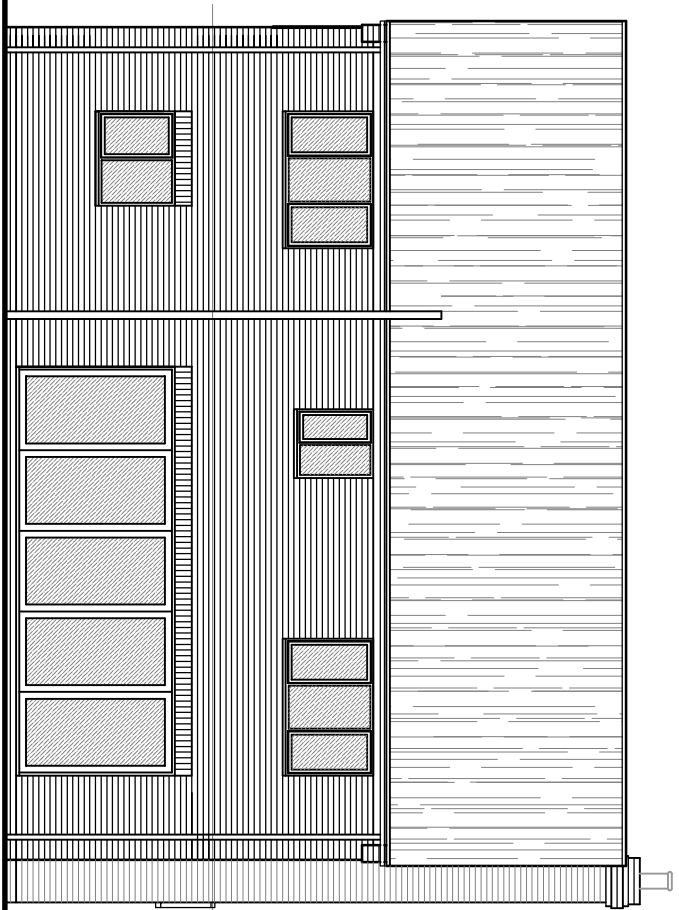

REAR ELEVATION

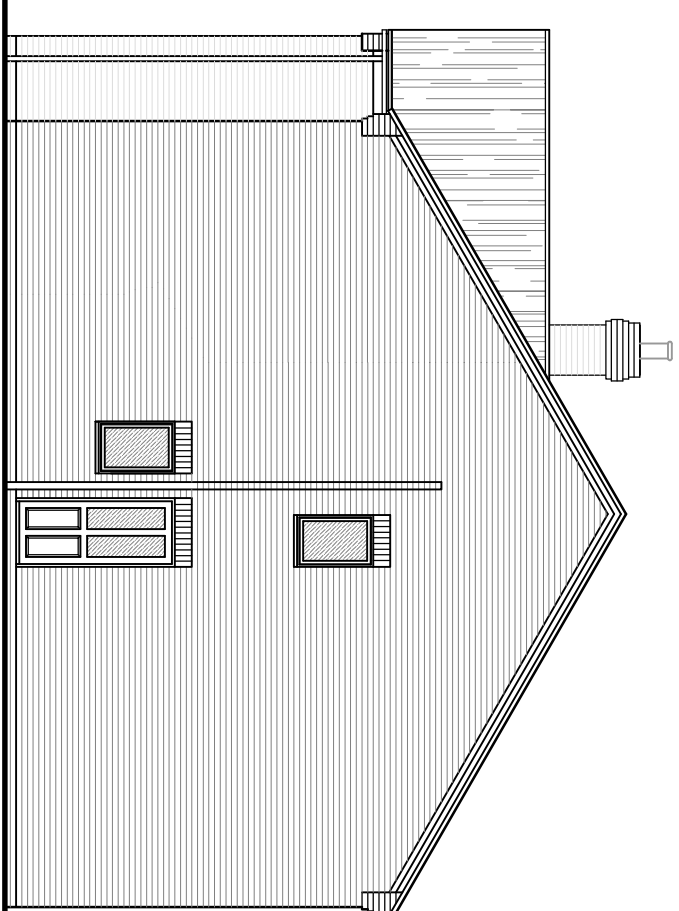

SIDE ELEVATION

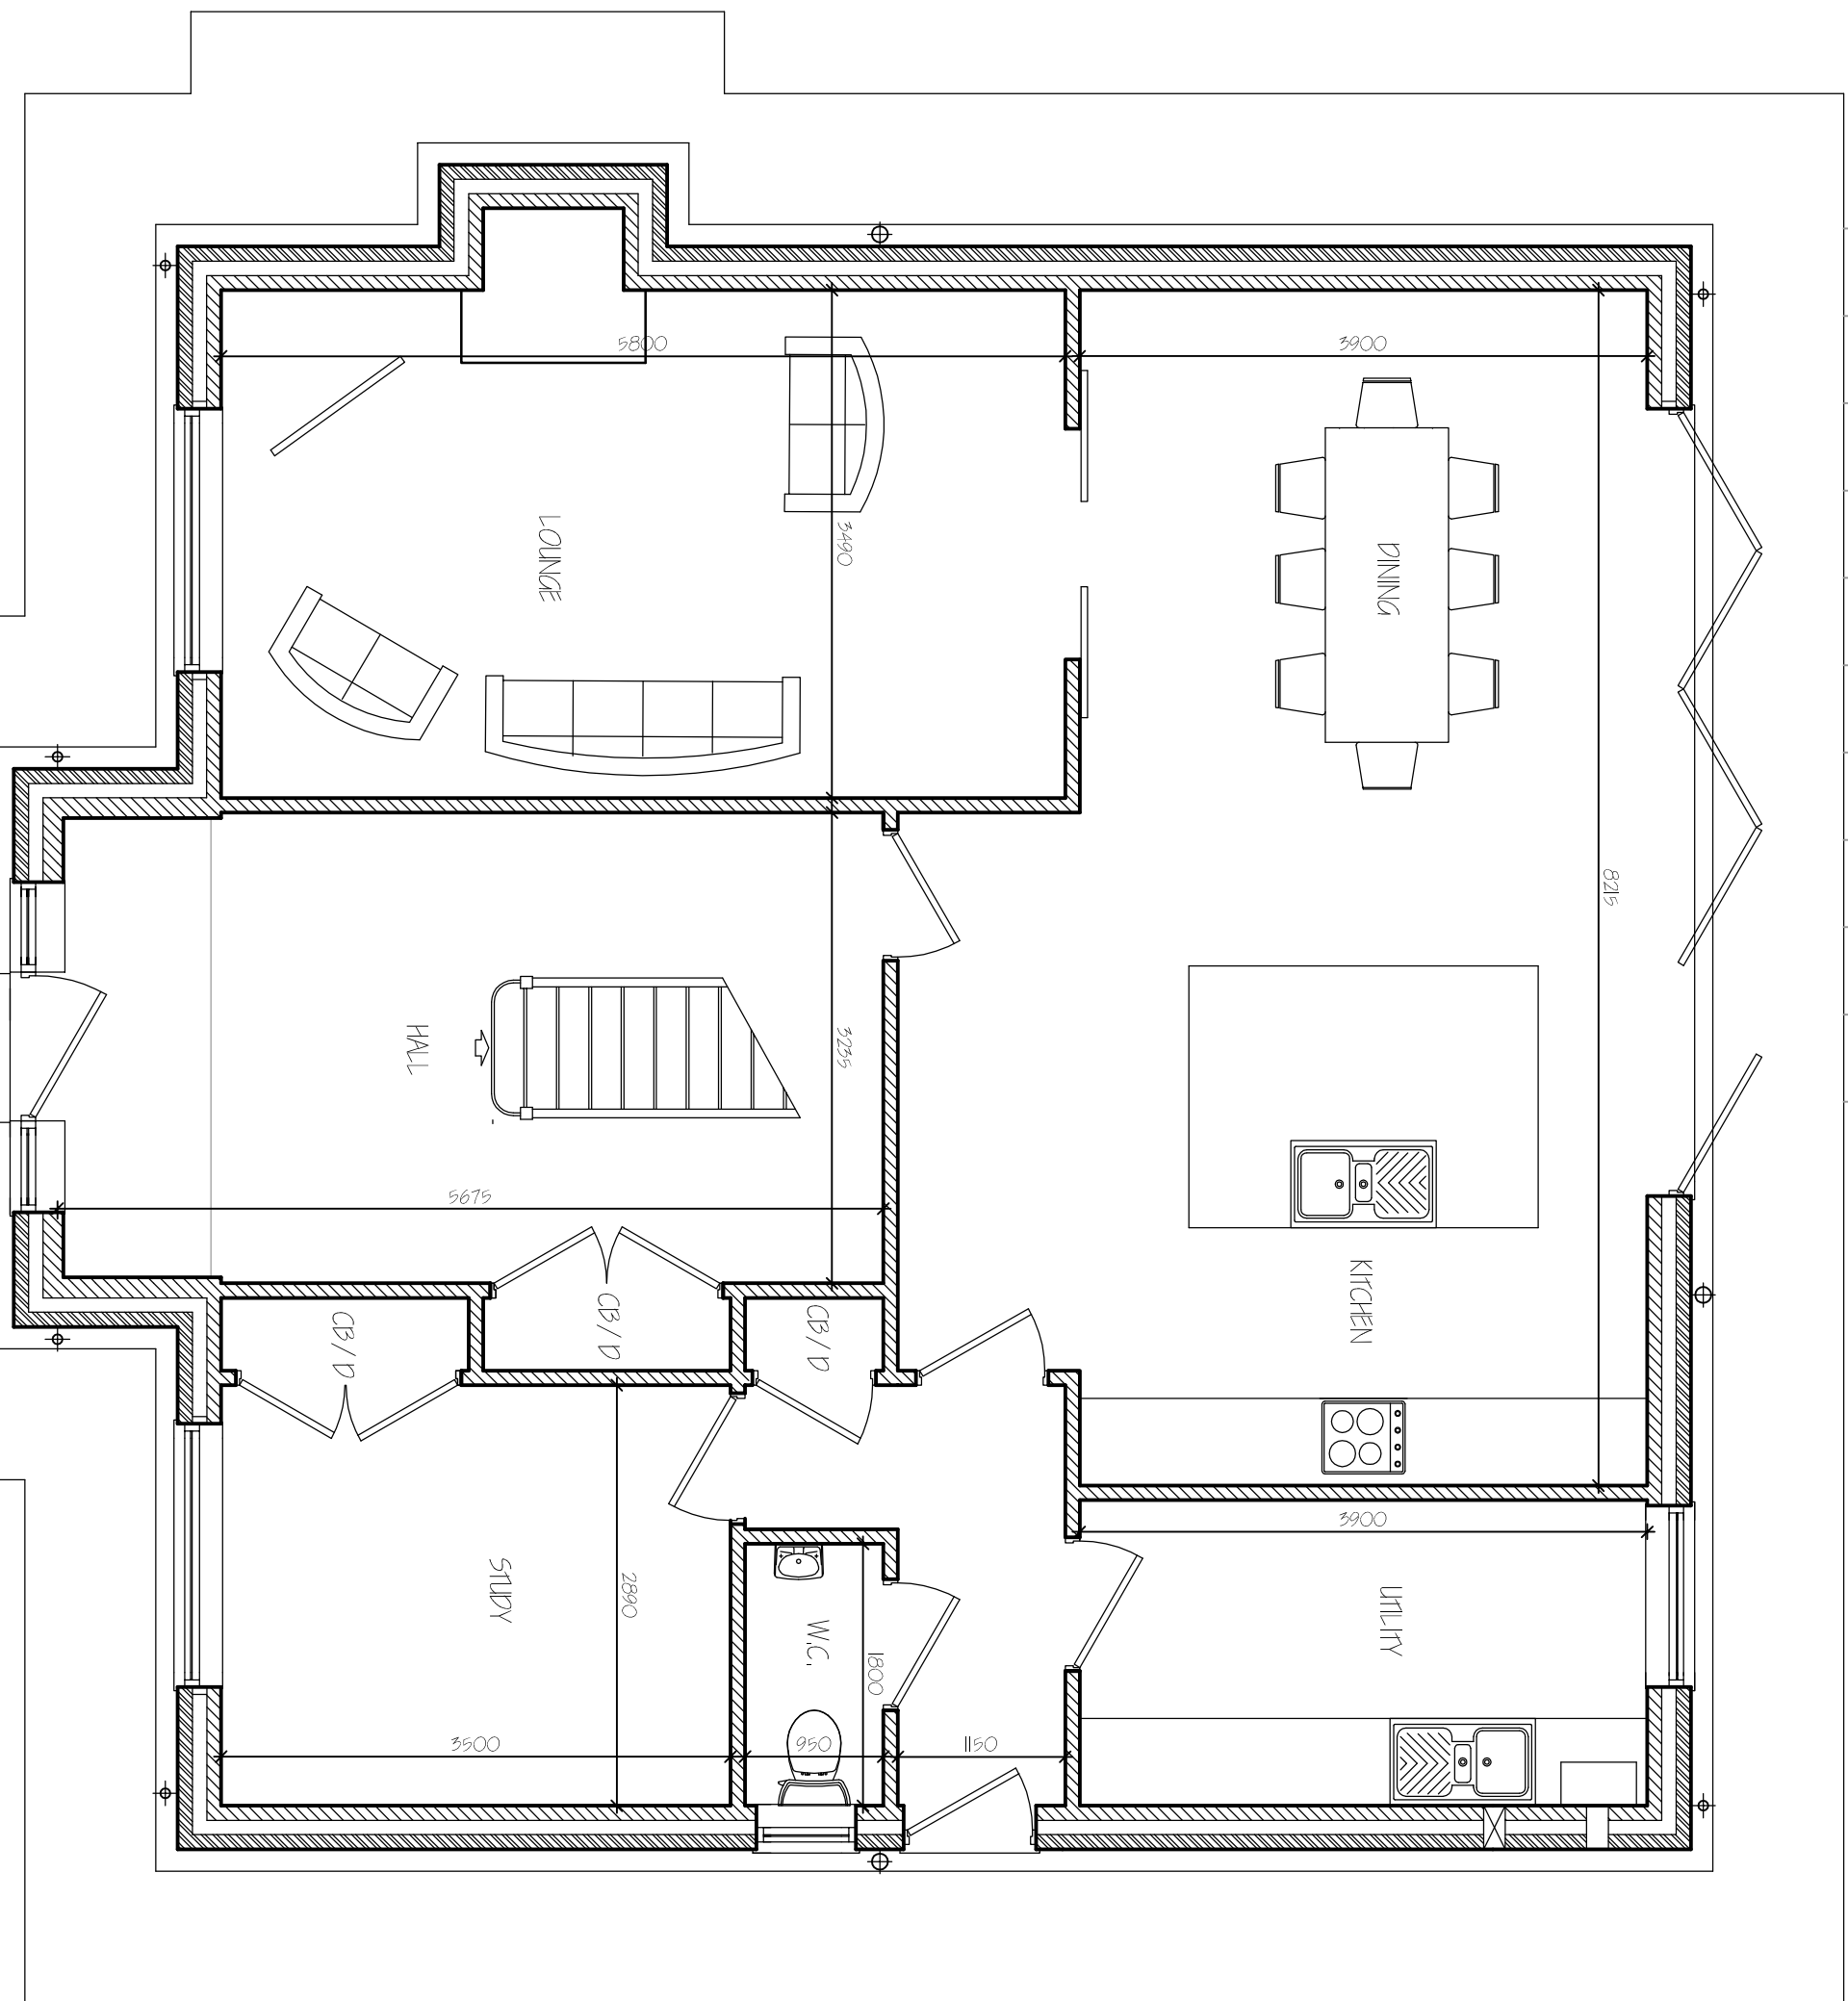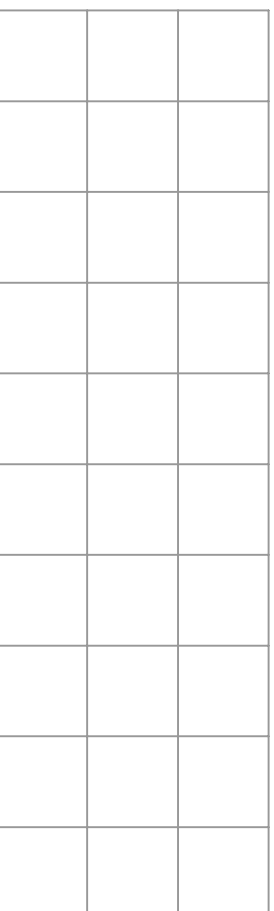

GROUND FLOOR PLAN



FIRST FLOOR PLAN

[illegible]

G. R. MERCHANT LTD.
I. ENG AMICE FIMO

**ARCHITECTURAL, STRUCTURAL
AND LAND DRAINAGE
CONSULTANTS**

4 Wrights Mews
12A Park Road, Holtsbach,
Spalding, Lincs. PE12 7EE
Tel: 01 406 4050800
Fax: 01 406 425574
E-Mail: gr.merchant@btconnect.com



Project
RESIDENTIAL DEVELOPMENT,
LAND ADJ. 128 BARRIER BANK
COMBIT,
SPALDING, LINC.'S, PE12 6AL.

D. BROWN BUILDING CONTRACTORS LTD.

FLOOR PLANS & ELEVATIONS

Job Ref.	Drawing No.
3581-19.	02.

DECEMBER 2020, SLB.

AS INDICATED.

DO NOT SCALE FROM THIS DRAWING

[illegible]